


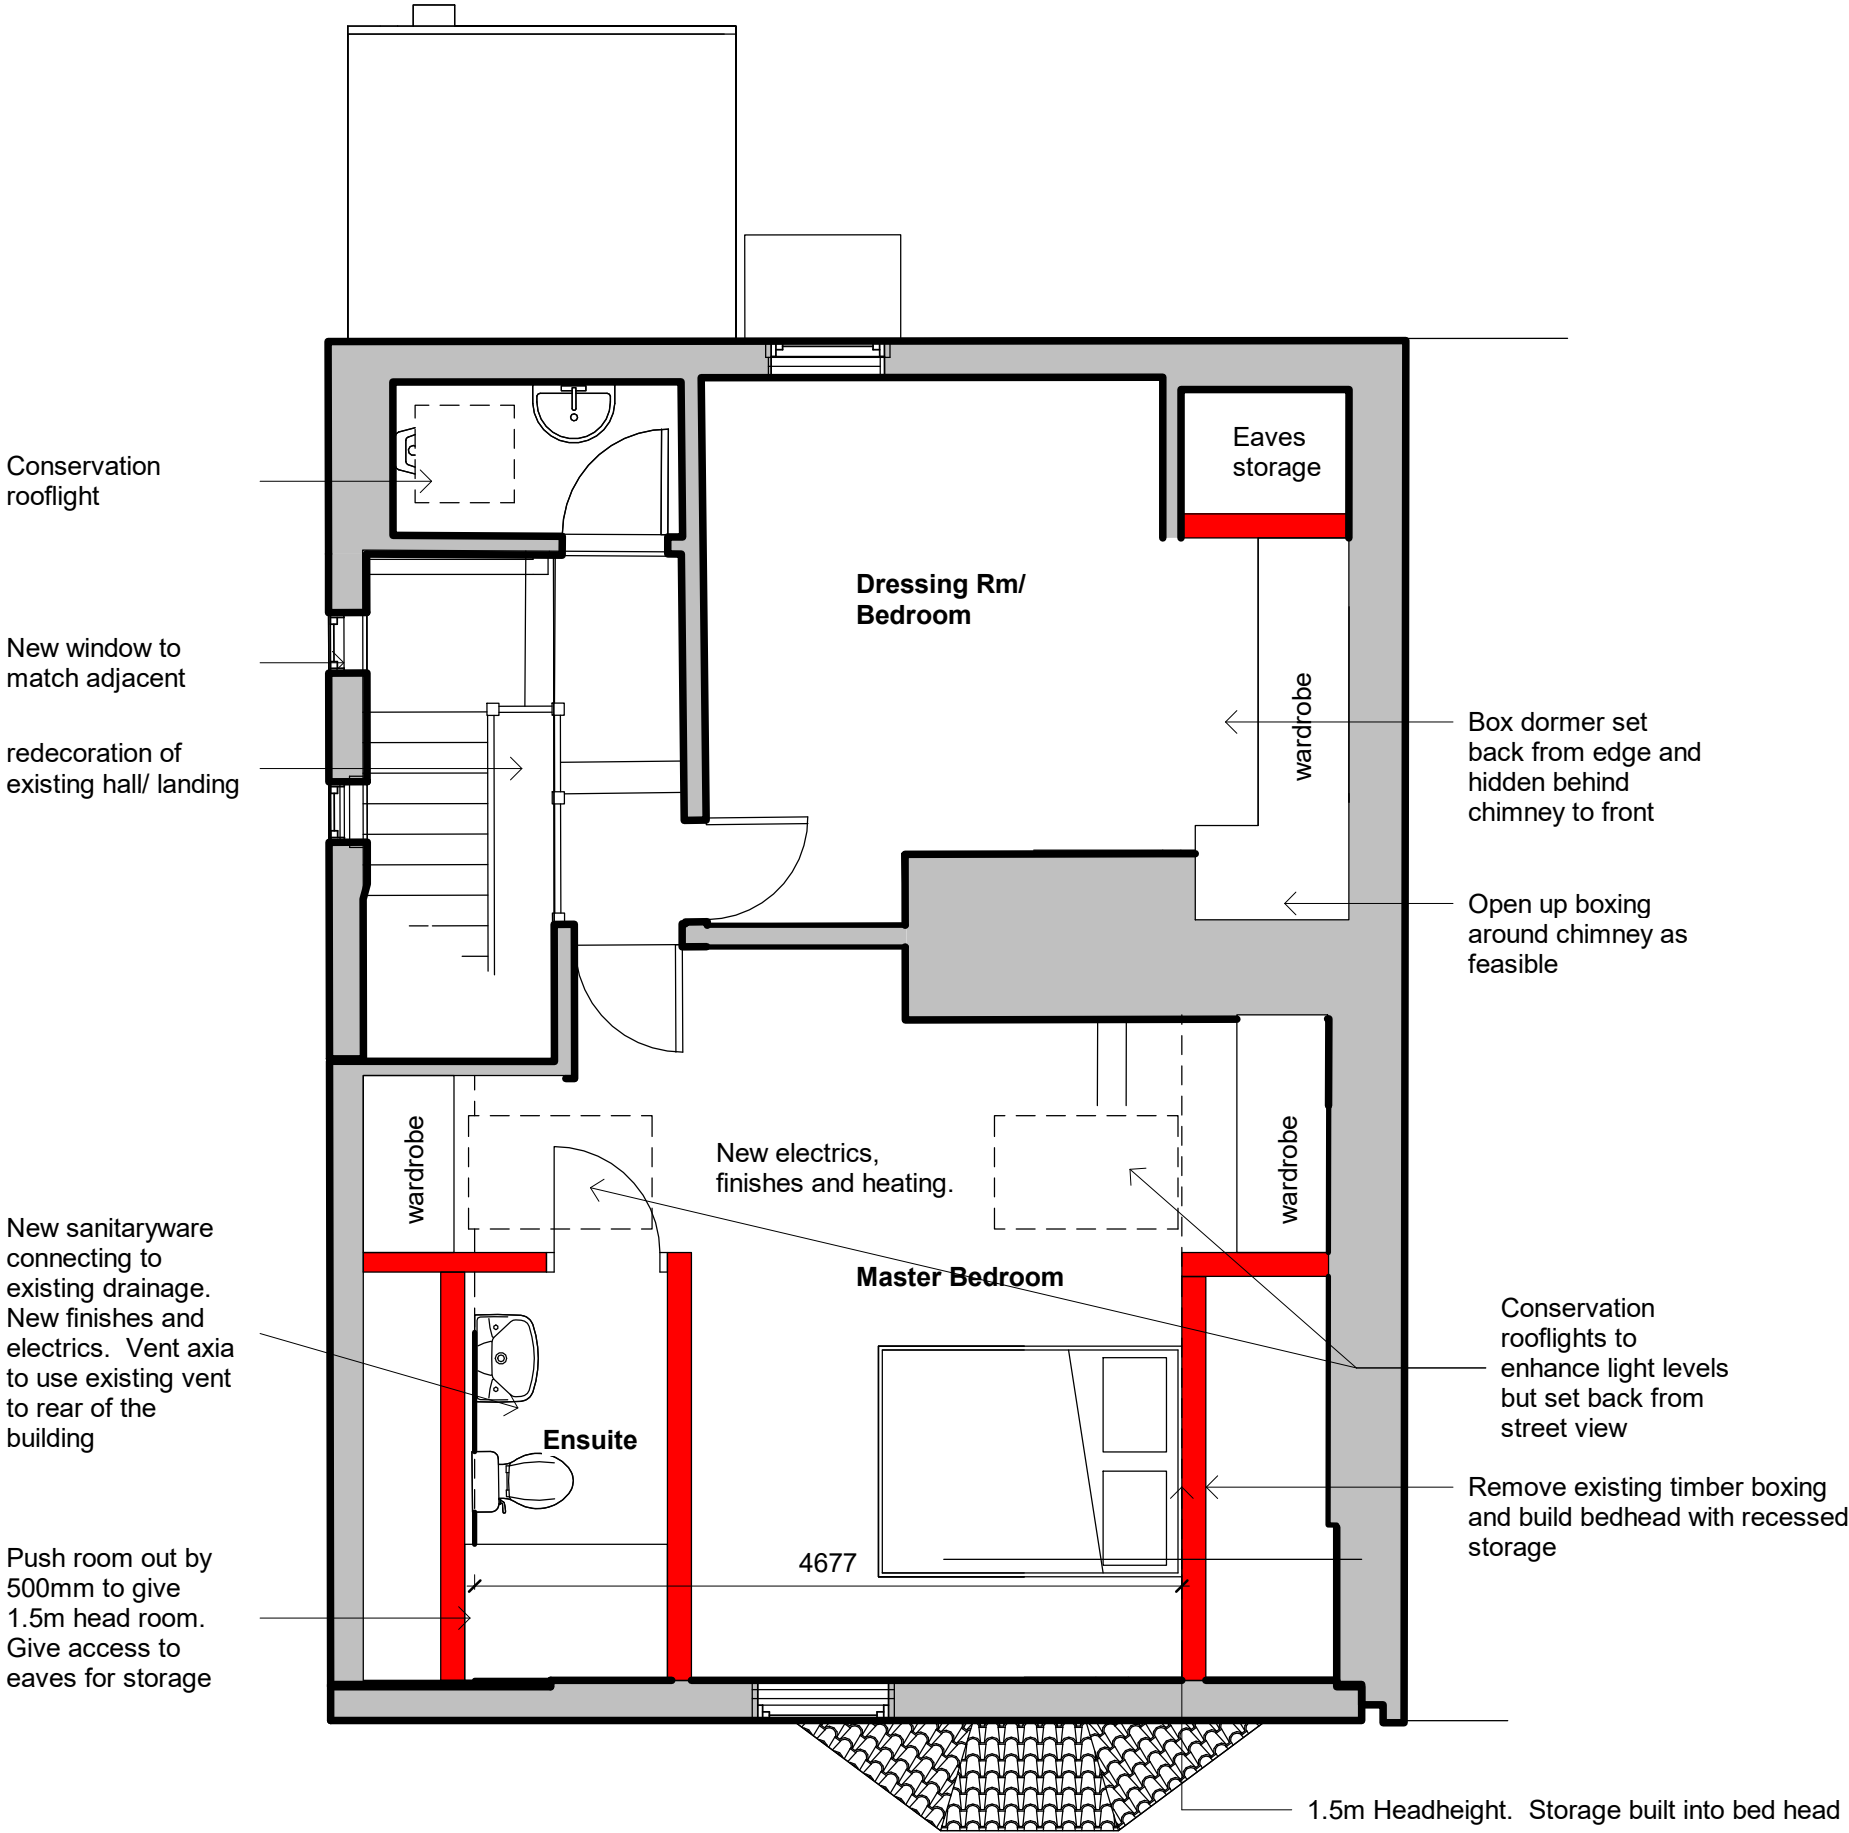

P2	Revised following client meeting	CL	05/09/25	MP
P1	Planning draft		02/09/25	
A	Updated from meeting	CL	01/07/25	MP
Revision	Description	Drawn	Date	Checked

Client's Name

Mr and Mrs Thapar

Job Title
37 Broad Street, Wokingham,
RG40 1AU

Drawing Title
Second Floor Plan Proposed
Planning

Scale
1 : 50 @A3

Job No
2174


Drawing No
P23

Status

Rev

P2

SCALE : 1 to 50

 

Note: This maybe a reduced sized print, check scales below