


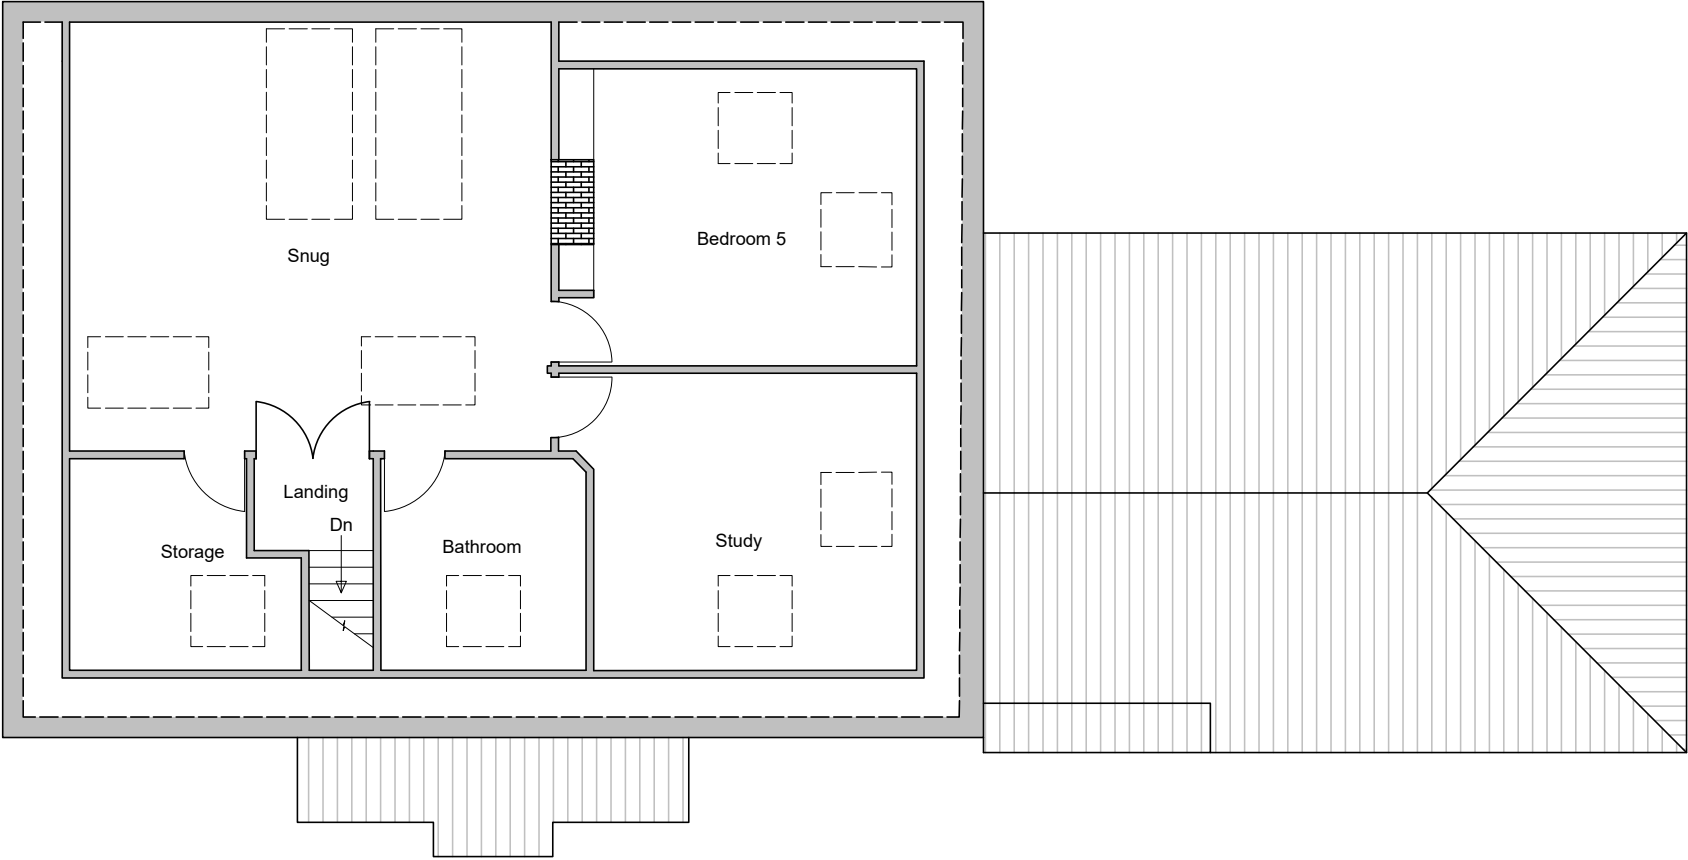

As PROPOSED

NOTES

- 1) This drawing to be read in conjunction with the following documents:-
 - a) As existing and as proposed elevations and floor plans DRG. No. 2635/01, 02, 03, 04, 05, 06, 07, 08, 09 and 10.
 - b) Site plan 2635/SK.1
Site location plan 2635/SK.2
 - c) Design and access statement
- 2) Changes to all elevations as shown.
- 3) No additional roof space to be created.
- 4) New rooflights do not protrude more than 150mm beyond the plane of the roof slope.

REVISIONS

MR S. AND MRS S. GIGG

LOFT CONVERSION WITH 10 NO. ROOF LIGHTS

WALLACE BACON CONSULTANTS
BUILDING DESIGN AND STRUCTURAL ENGINEERING CONSULTANTS

7, PAGES CROFT, WOKINGHAM,
RG40 2HN

'AS PROPOSED' SECOND FLOOR PLAN

53 EASTHEATH AVENUE
WOKINGHAM
BERKSHIRE
RG41 2PP

TELEPHONE:
0118 979 4959

SCALE BAR



DRAWN

DATE

SCALE

CHECKED

HP

APR 2026

A3 - 1:100

CRP

DRAWING NUMBER

2635/08

REVISION