


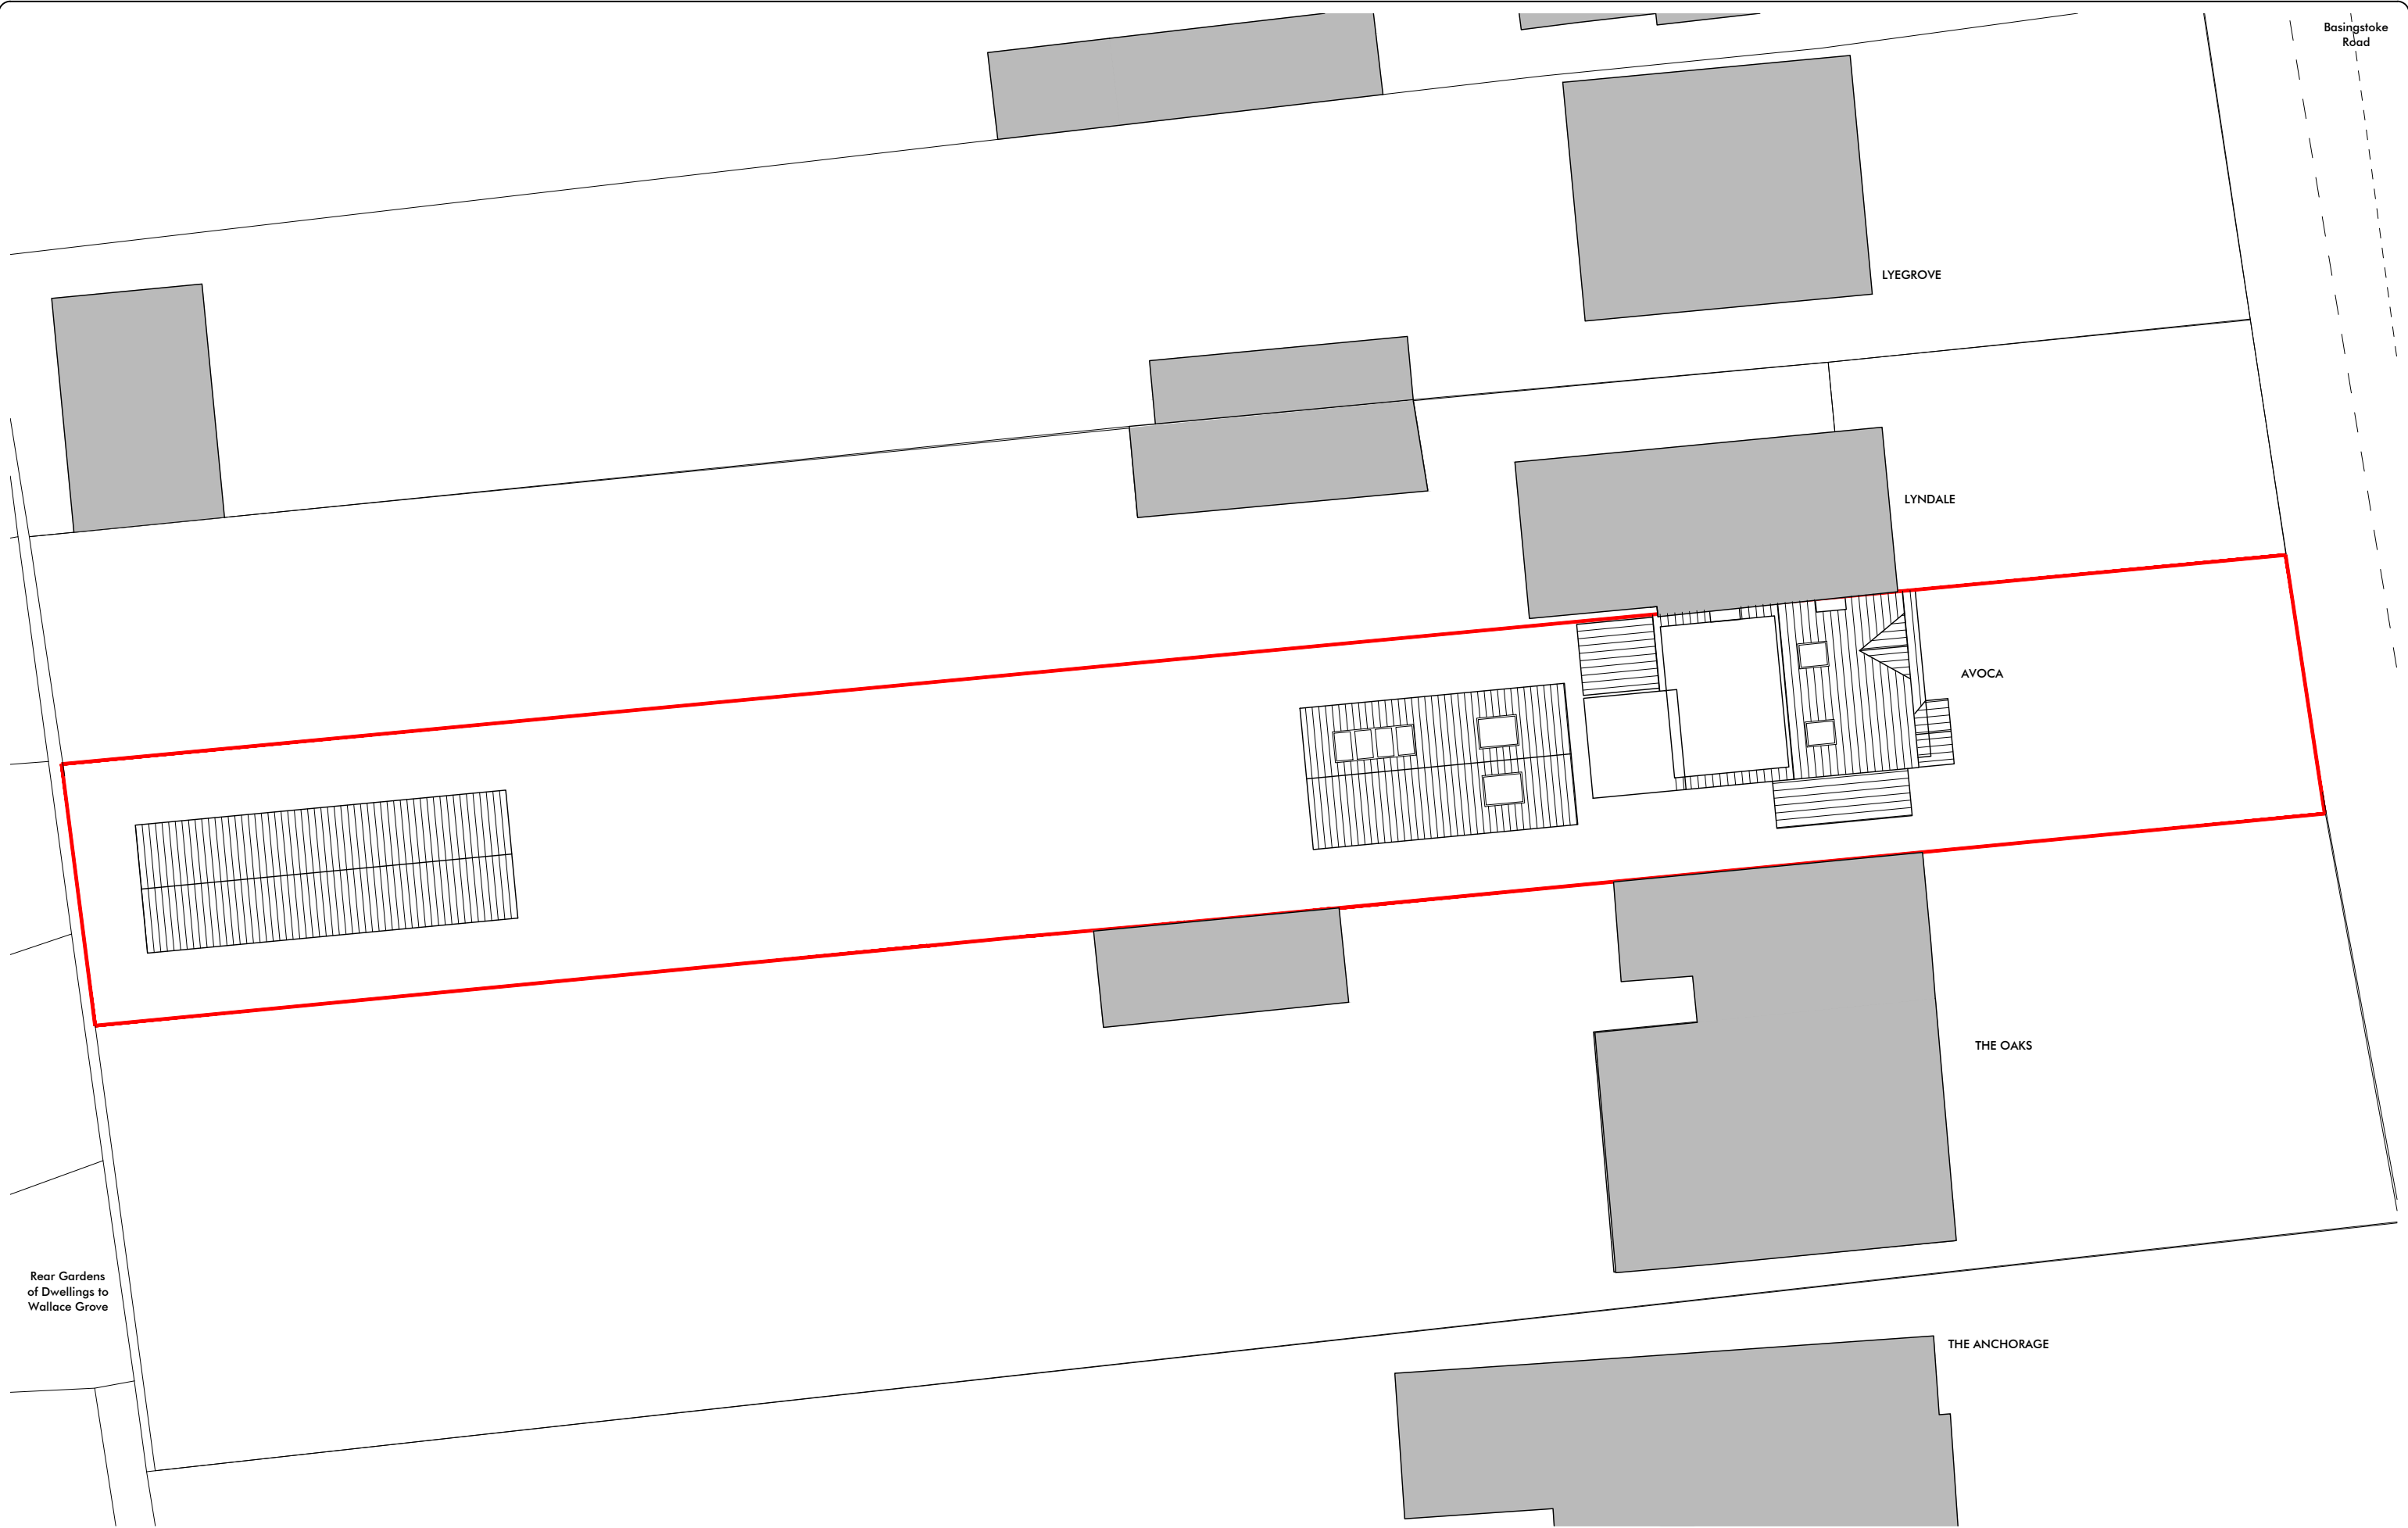

Project Address: Avoca, Basingstoke Road, Reading, Bekrshire, RG7 1AS
Drawing Number: 4.AVOC.P.00
Drawing Name: Proposed Site Plan
Scale: 1:200 @ A3

012468m

N


Rev.	Date	Description
-	20.06.26	Proposed PD Drawing Pack

General Note -
The general contractor is responsible for the verification of all dimensions and levels on site prior to any construction or pricing works. The drawing author is to be informed immediately of any discrepancy. Figured dimensions take priority over scaled dimensions. Reliance on scaled dimensions is only appropriate for drawing and scaling purposes.

Pont + Wils Architects Ltd.

Email: oscar@pontwils.co.uk
Phone: 07833287819
Website: www.pontwils.co.uk
Address: Avoca, Basingstoke Road,
Three Mile Cross, Reading, Berkshire, RG7 1AS

PONT
WILS
Architects

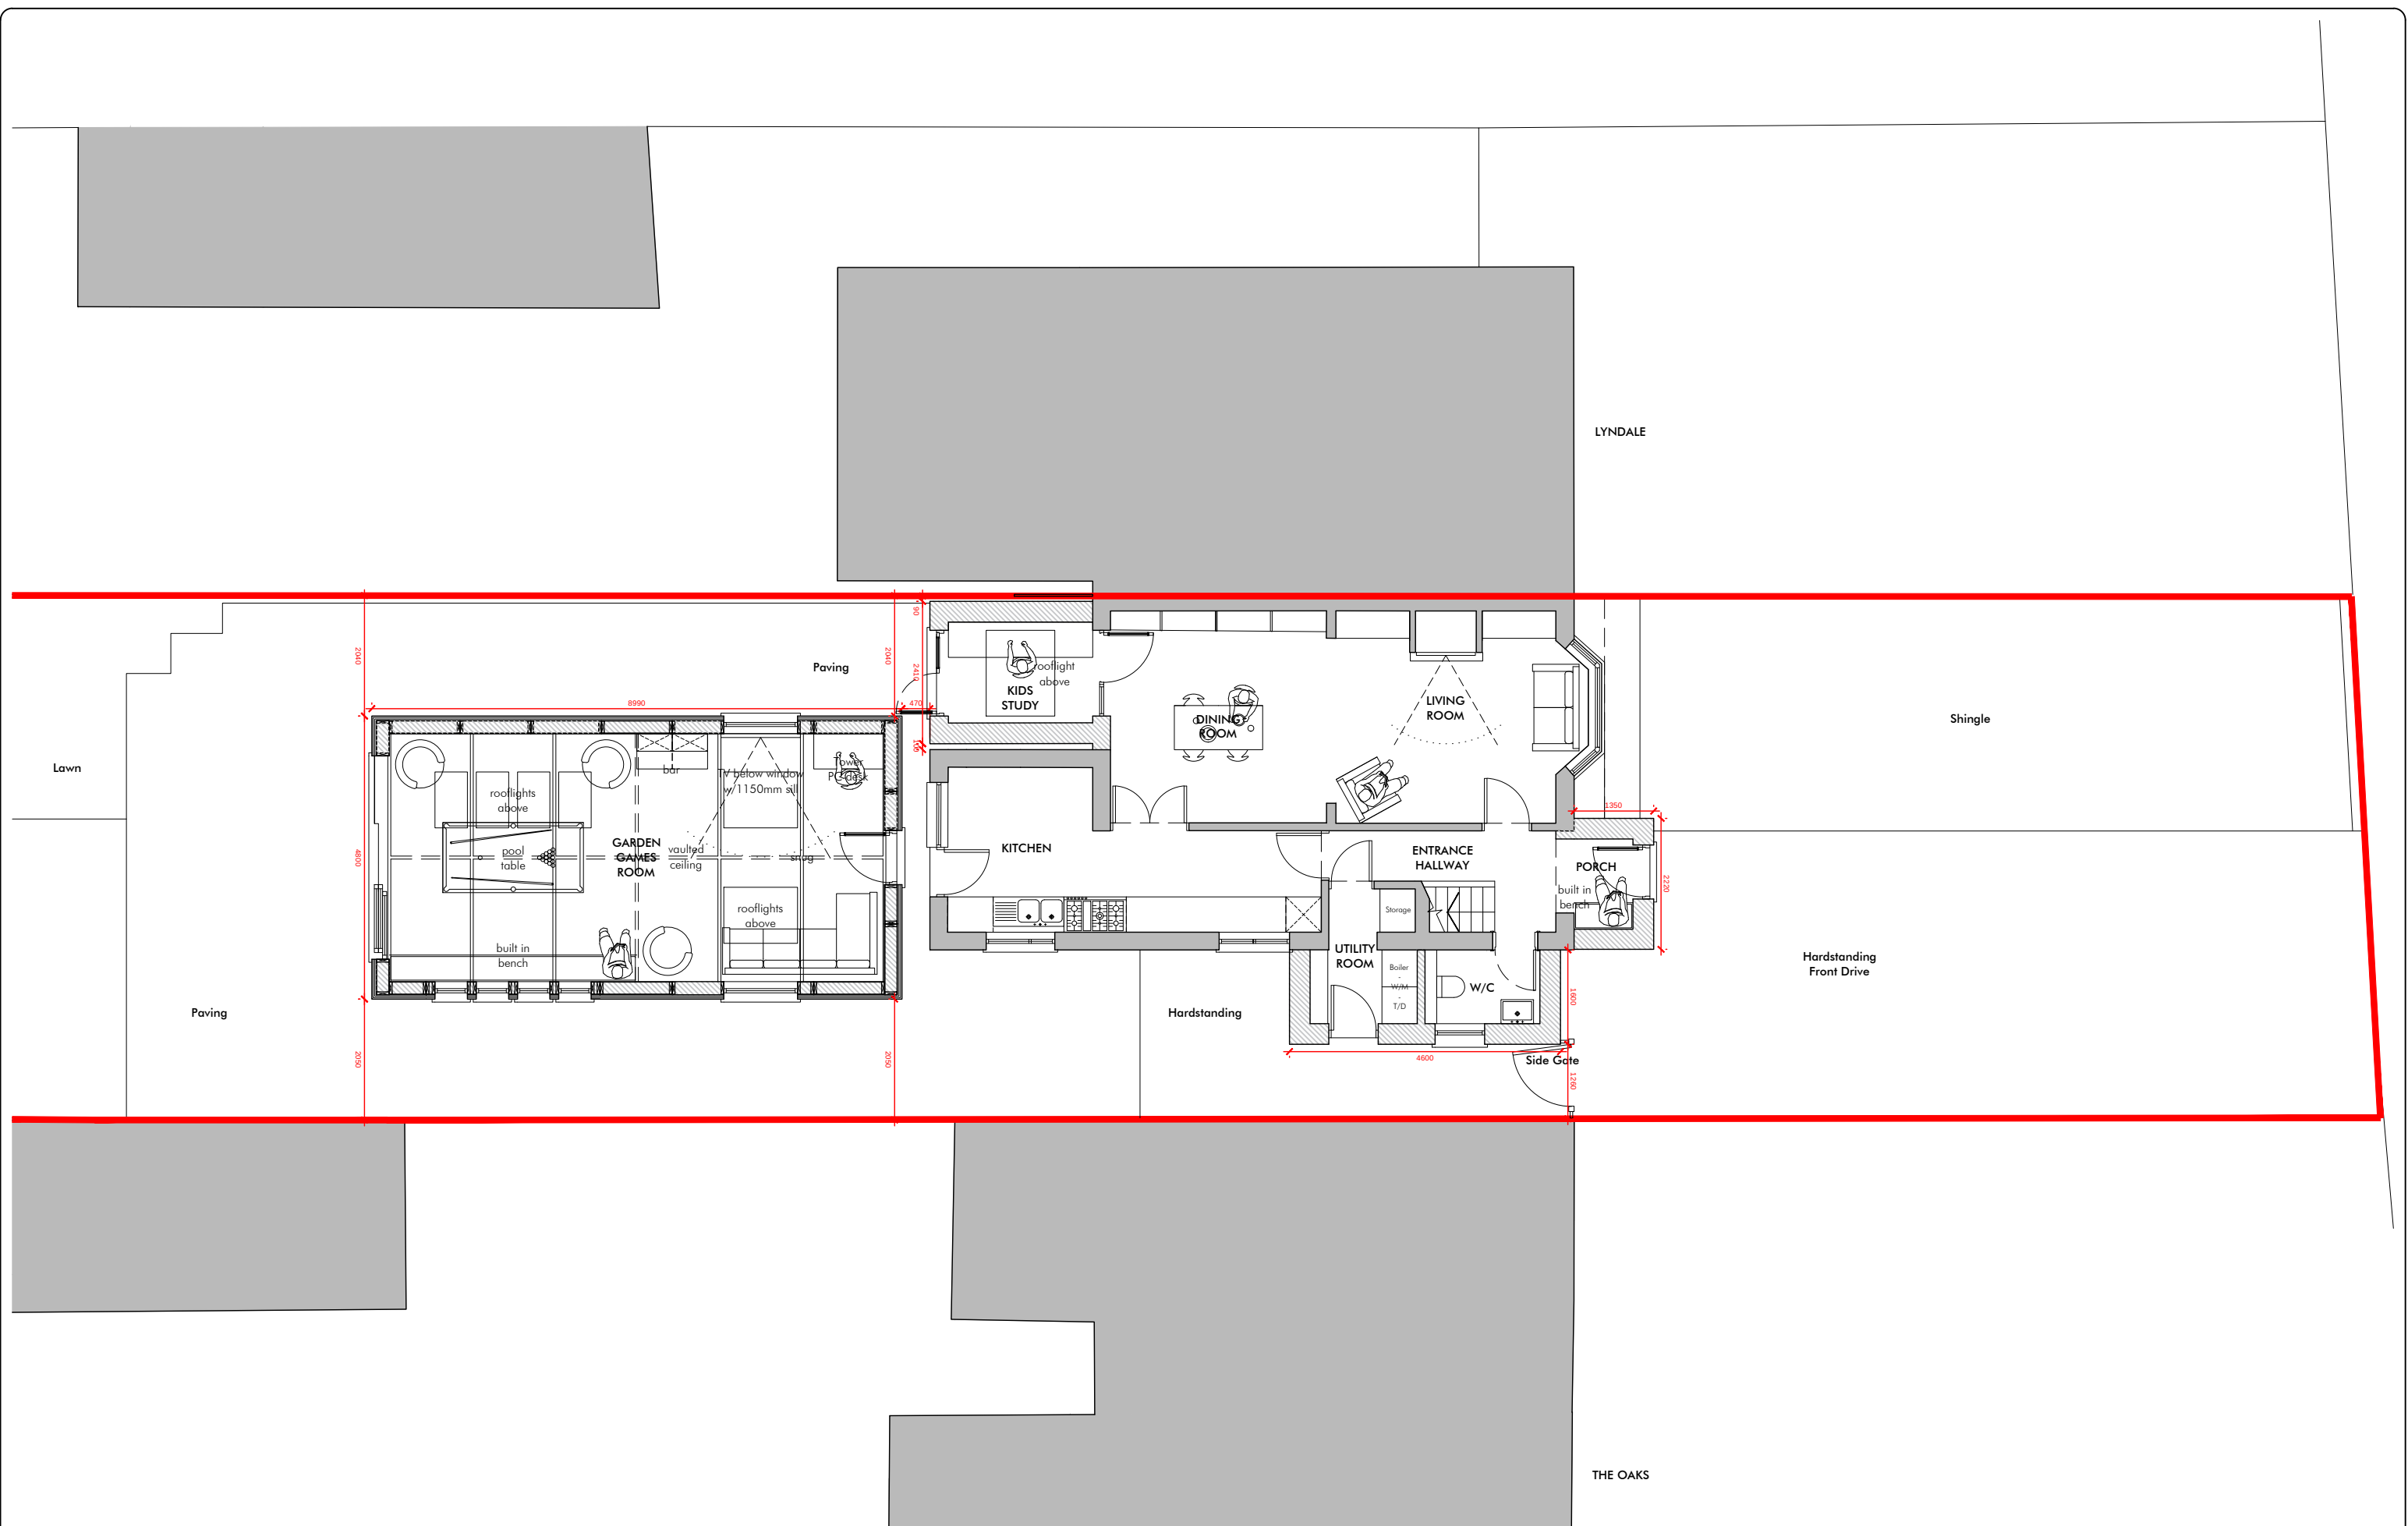

Project Address: Avoca, Basingstoke Road, Reading, Bekrshire, RG7 1AS
Drawing Number: 4.AVOC.P.01
Drawing Name: Proposed Ground Floor Plan
Scale: 1:100 @ A3

Rev.	Date	Description
-	20.06.26	Proposed PD Drawing Pack

General Note - The general contractor is responsible for the verification of all dimensions and levels on site prior to any construction or pricing works. The drawing author is to be informed immediately of any discrepancy. Figured dimensions take priority over scaled dimensions. Reliance on scaled dimensions is only appropriate for drawing and scaling purposes.

Copyright of Pont + Wils Architects Ltd ©

Pont + Wils Architects Ltd.

o Email: oscar@pontwils.co.uk


Phone: 07833287819

Website: www.pontwils.co.uk



Address: Avoca, Basingstoke Road,
Three Mile Cross, Reading, Berkshire, RG7 1AS



PONT +
WILS =
Architects

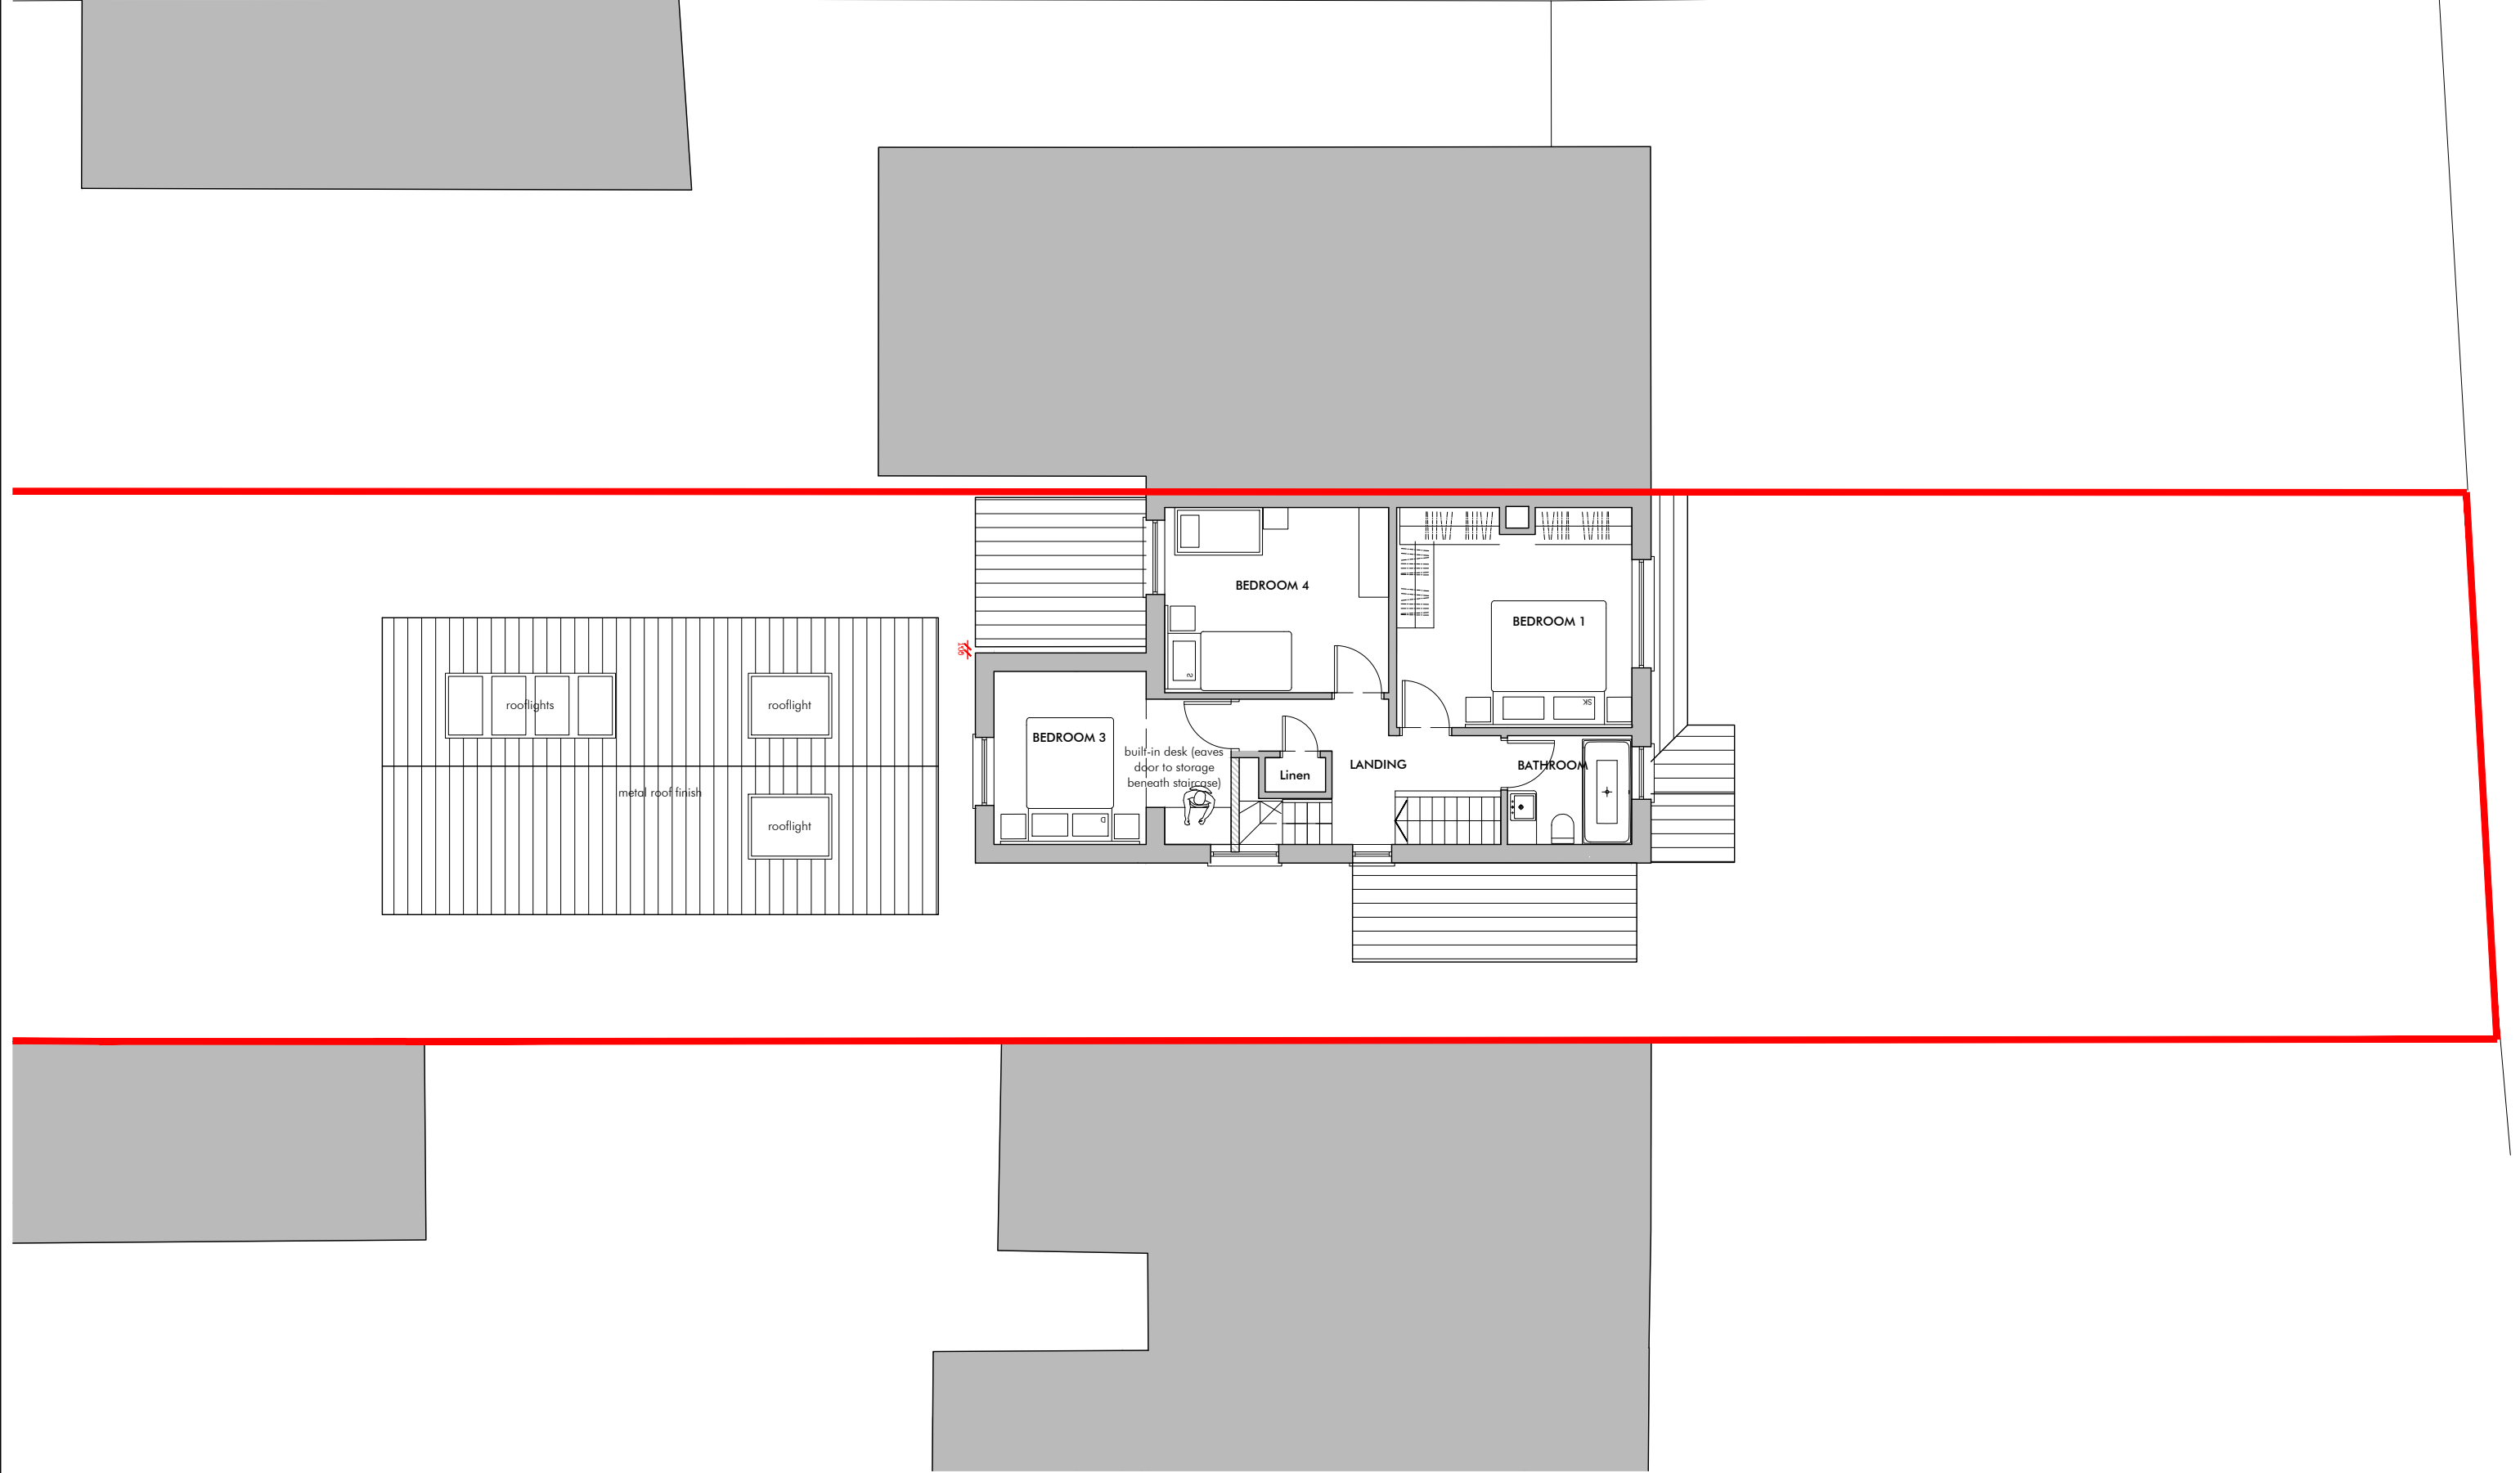

Project Address: Avoca, Basingstoke Road, Reading, Bekrshire, RG7 1AS
Drawing Number: 4.AVOC.P.02
Drawing Name: Proposed First Floor Plan
Scale: 1:100 @ A3

  


Rev.	Date	Description
-	20.06.26	Proposed PD Drawing Pack

General Note -
The general contractor is responsible for the verification of all dimensions and levels on site prior to any construction or pricing works. The drawing author is to be informed immediately of any discrepancy. Figured dimensions take priority over scaled dimensions. Reliance on scaled dimensions is only appropriate for drawing and scaling purposes.



Copyright of Pont + Wils Architects Ltd ©

Pont + Wils Architects Ltd.
Email: oscar@pontwils.co.uk
Phone: 07833287819
Website: www.pontwils.co.uk
Address: Avoca, Basingstoke Road,
Three Mile Cross, Reading, Berkshire, RG7 1AS



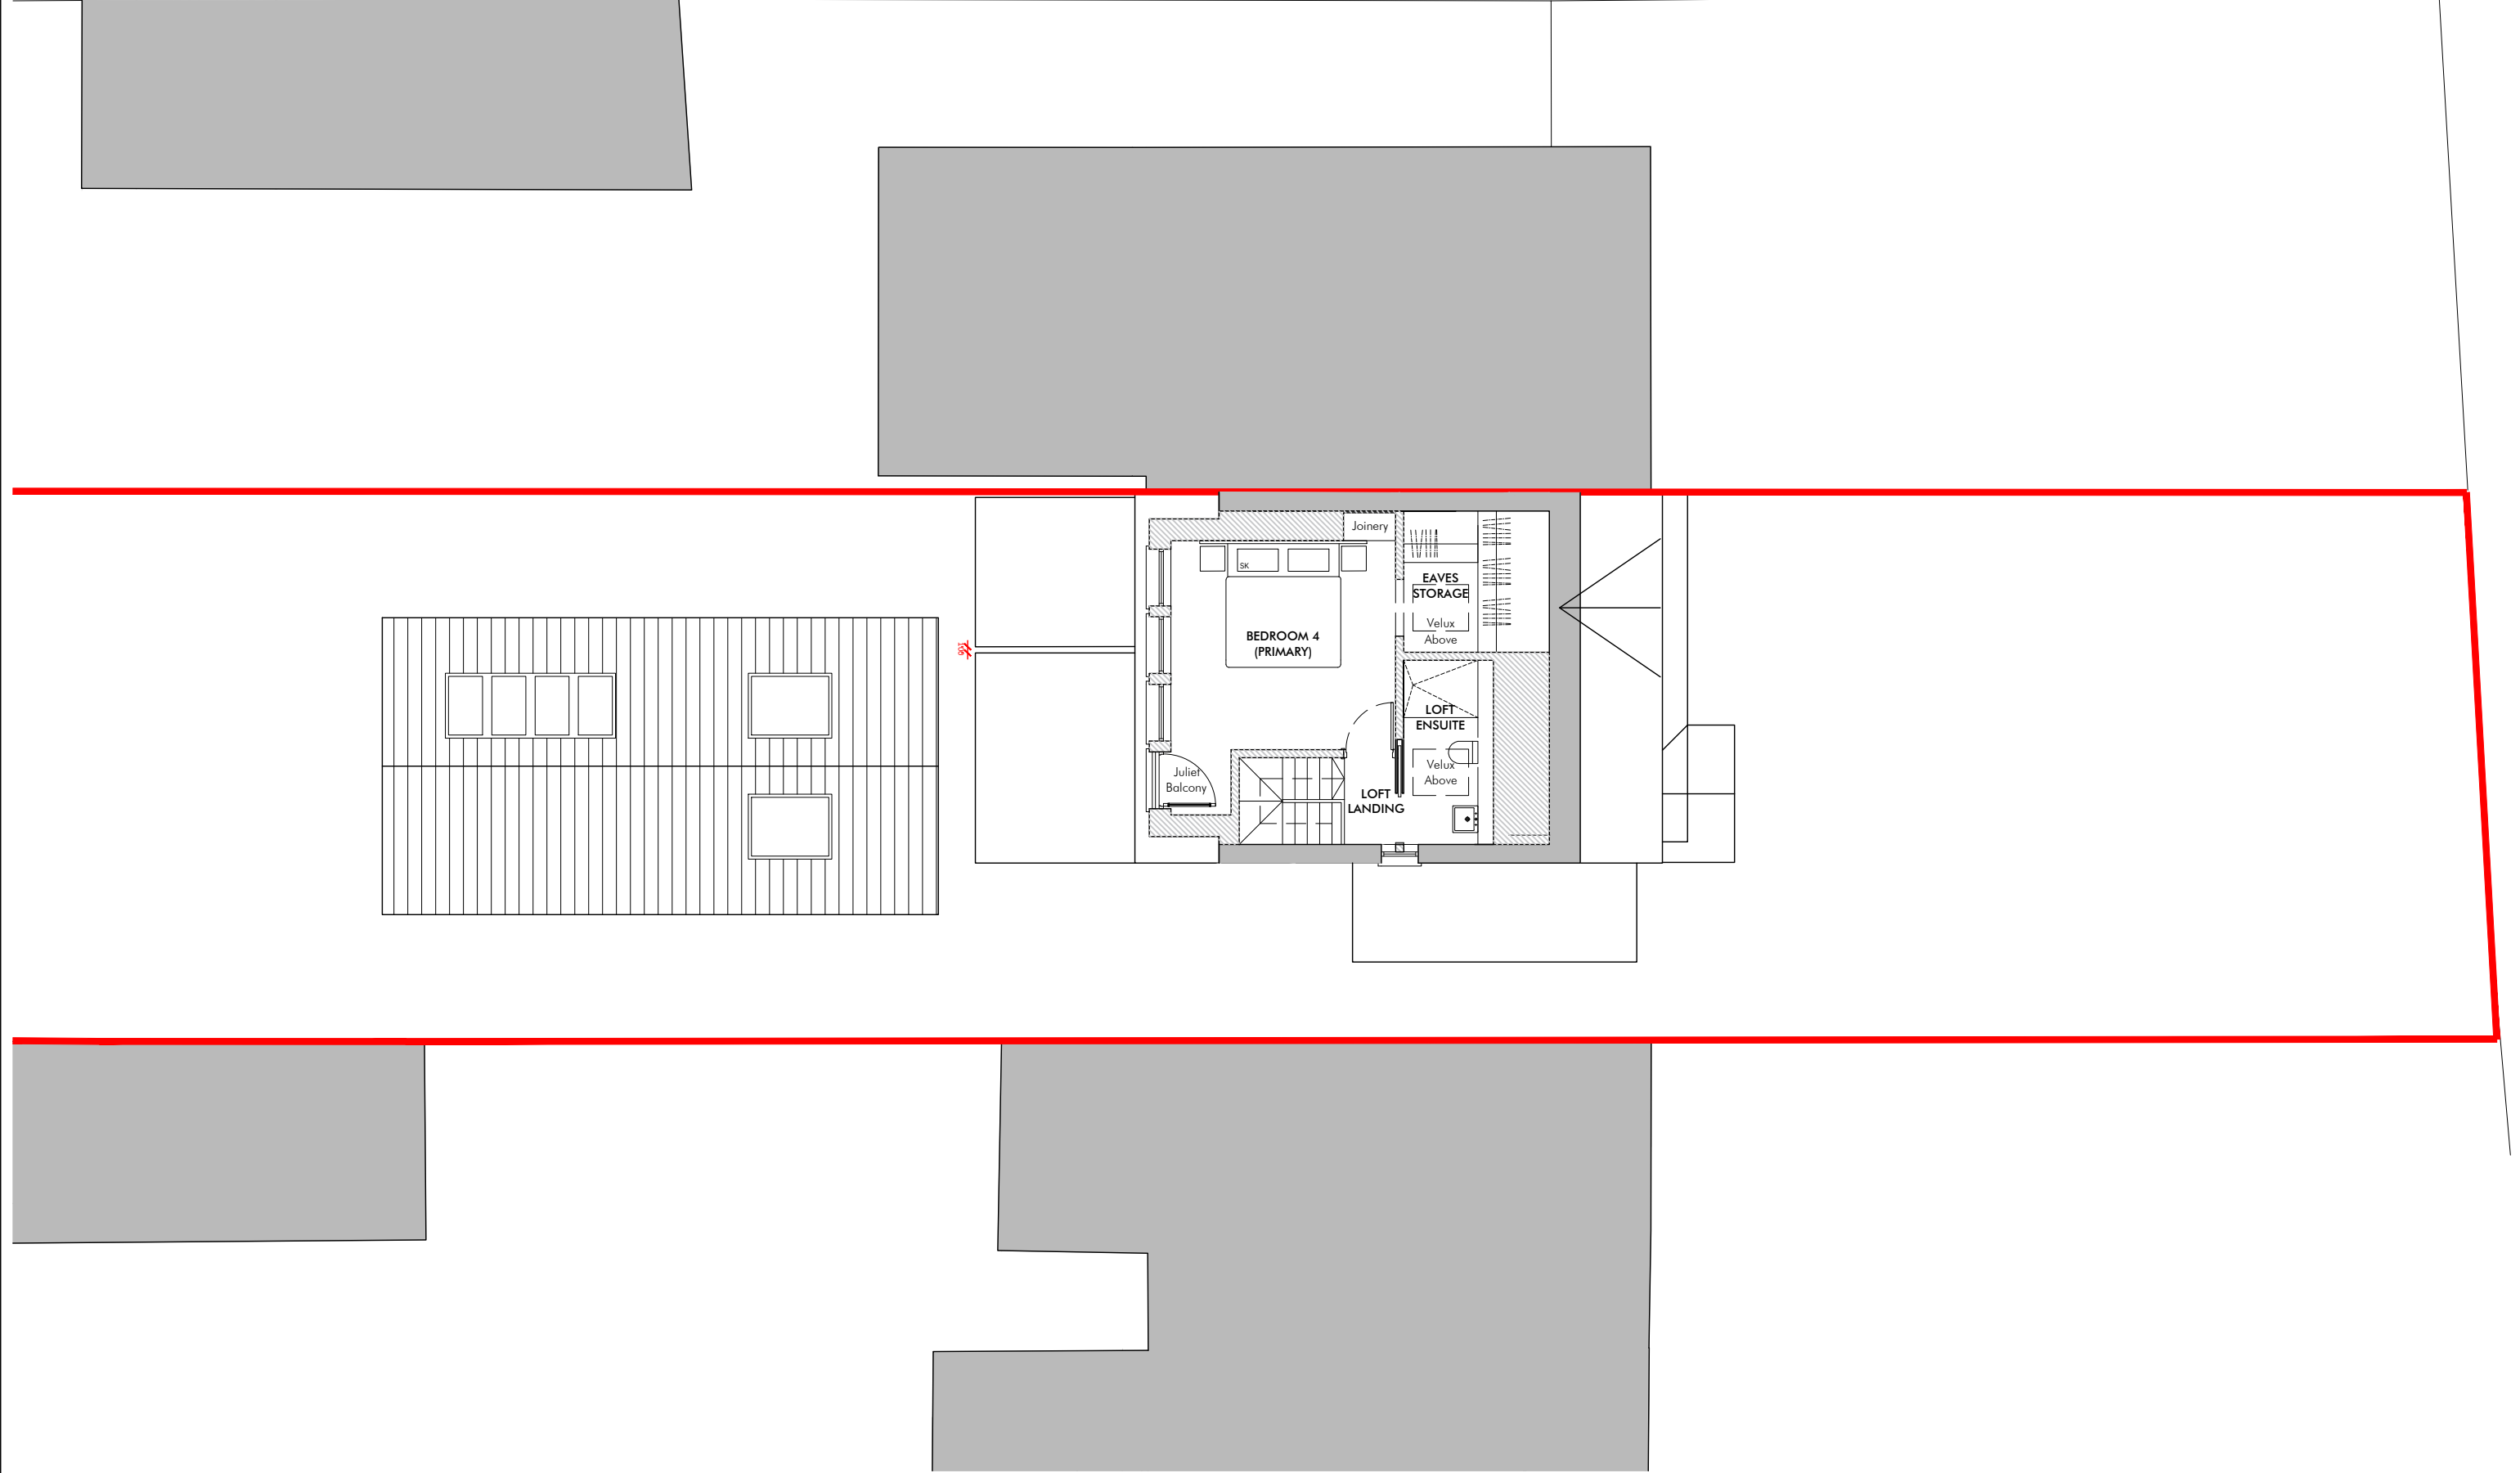

Project Address: Avoca, Basingstoke Road, Reading, Bekrshire, RG7 1AS
Drawing Number: 4.AVOC.P.03
Drawing Name: Proposed Loft Plan
Scale: 1:100 @ A3

  

Rev.	Date	Description
-	20.06.26	Proposed PD Drawing Pack


General Note -
The general contractor is responsible for the verification of all dimensions and levels on site prior to any construction or pricing works. The drawing author is to be informed immediately of any discrepancy. Figured dimensions take priority over scaled dimensions. Reliance on scaled dimensions is only appropriate for drawing and scaling purposes.

Copyright of Pont + Wils Architects Ltd ©


Pont + Wils Architects Ltd.

Email: oscar@pontwils.co.uk
Phone: 07833287819
Website: www.pontwils.co.uk
Address: Avoca, Basingstoke Road,
Three Mile Cross, Reading, Berkshire, RG7 1AS



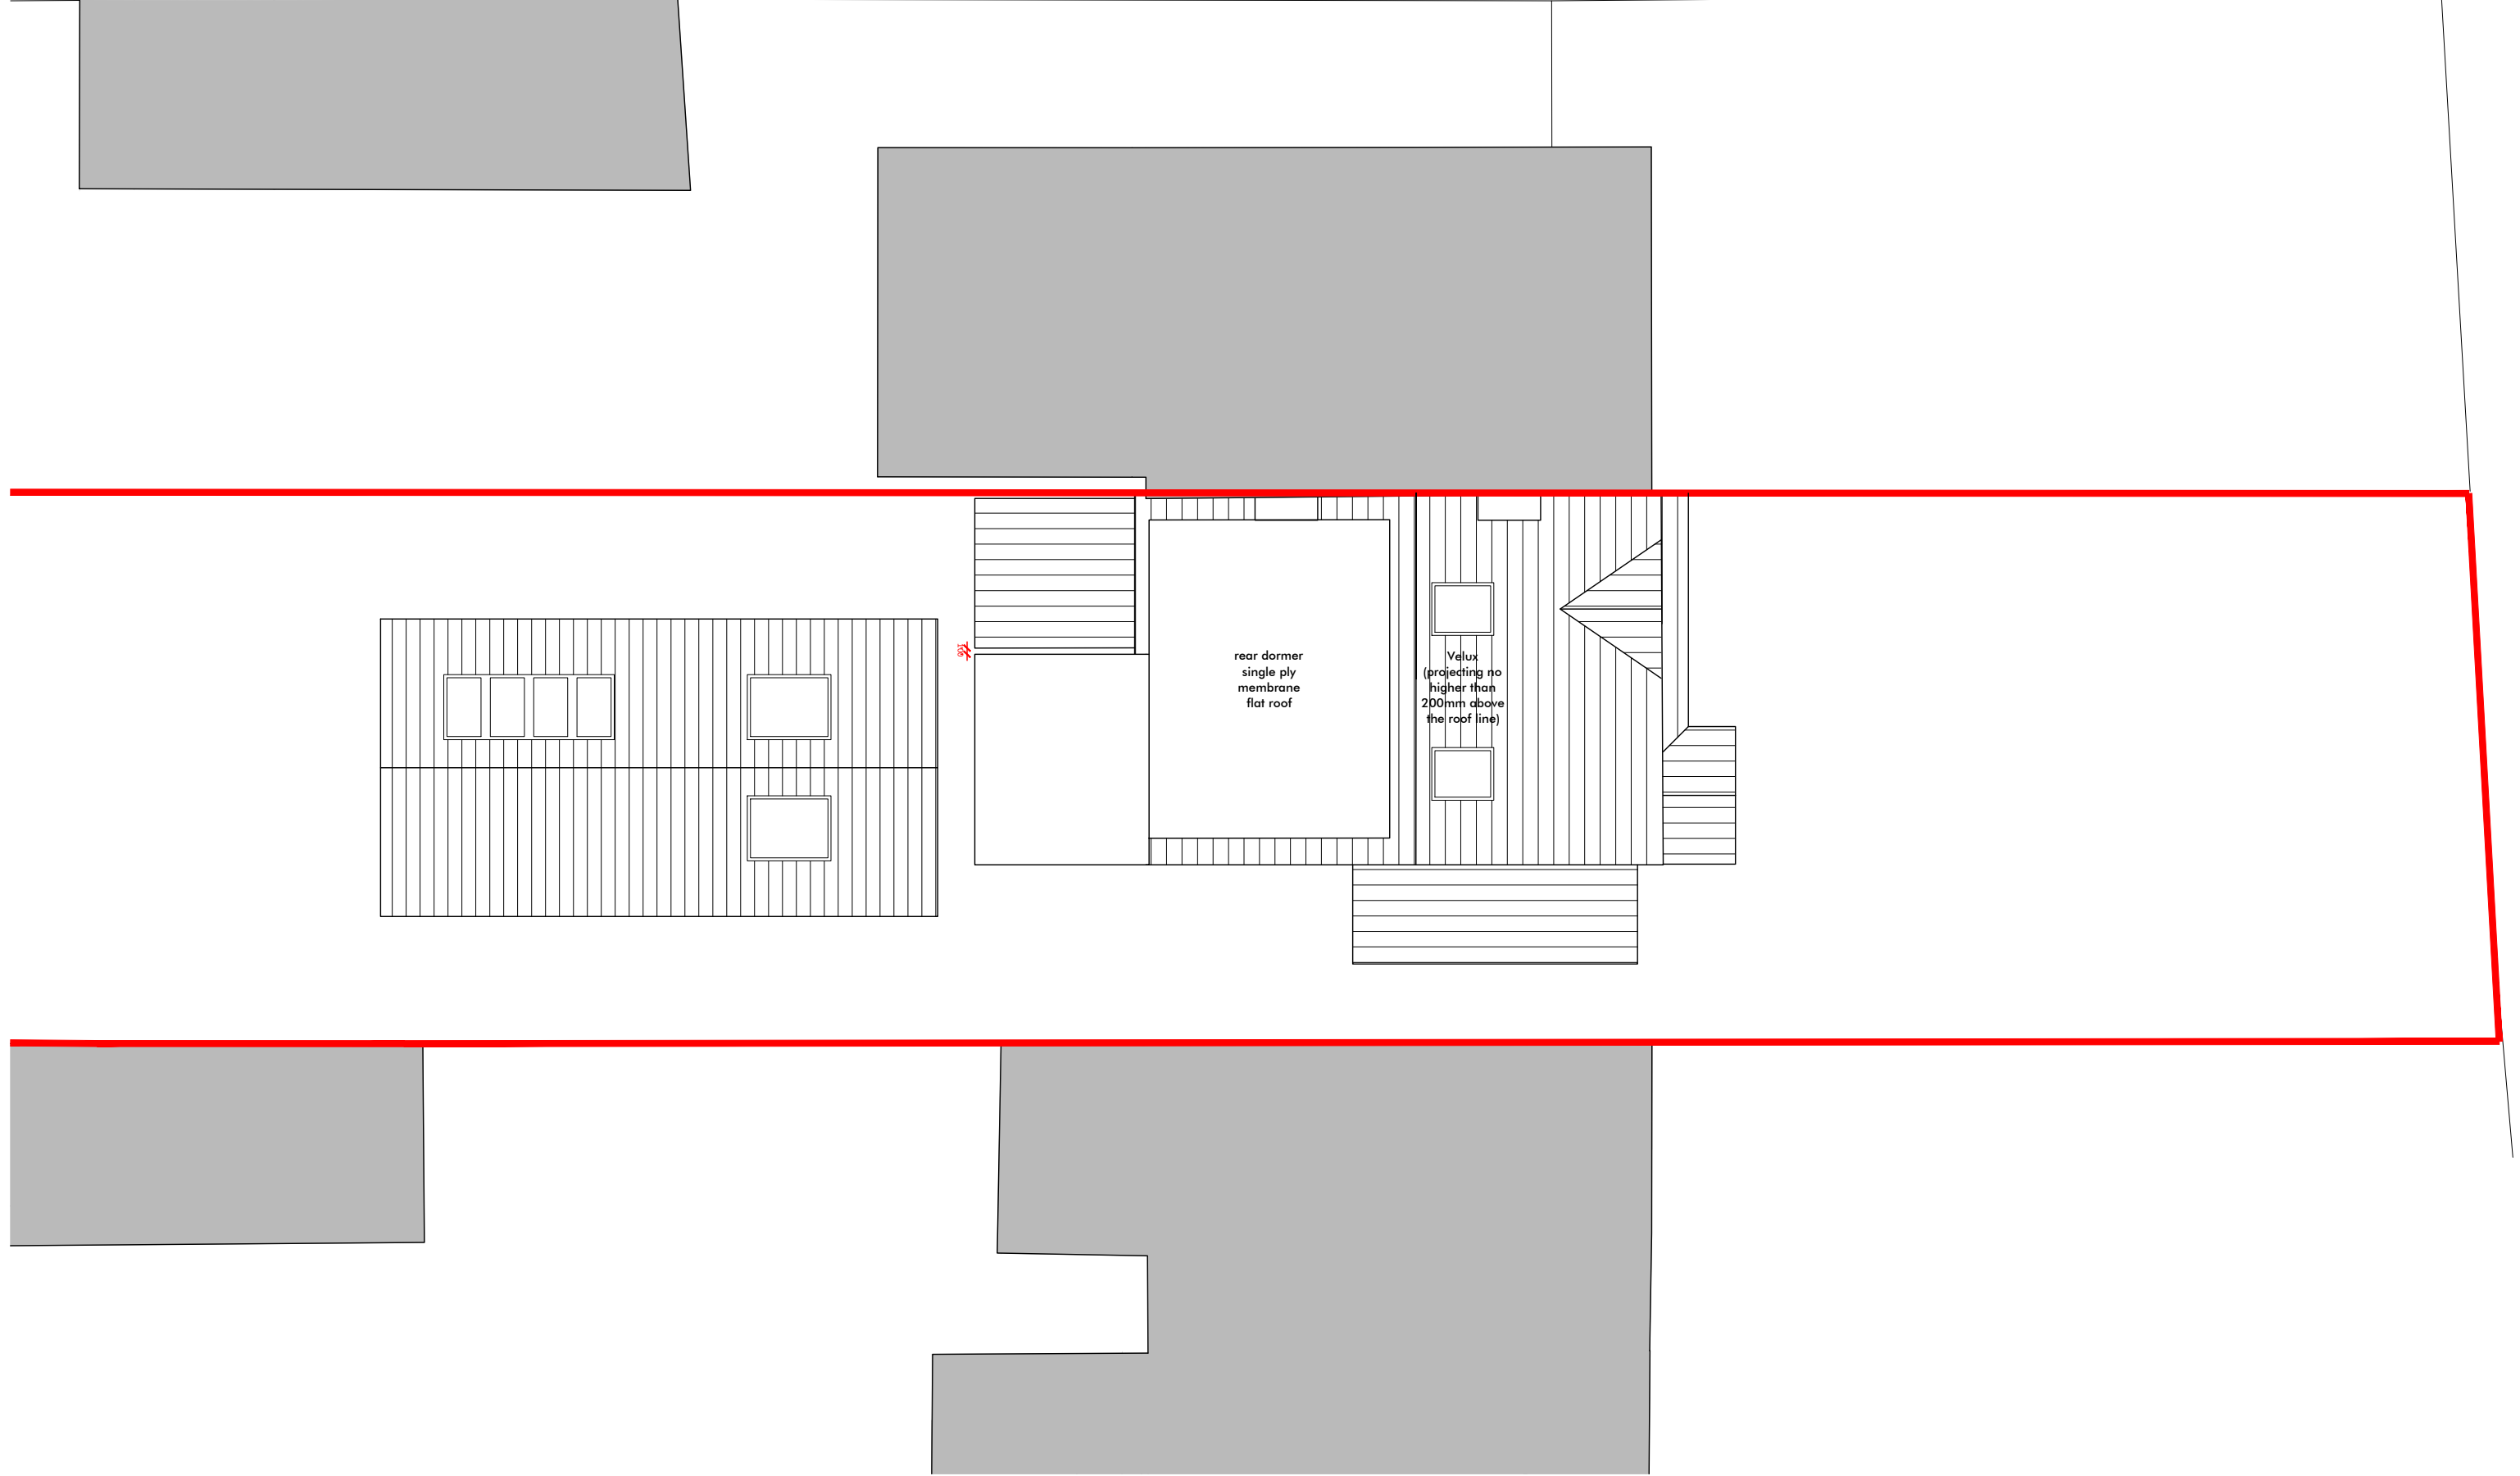

Project Address: Avoca, Basingstoke Road, Reading, Bekrshire, RG7 1AS
Drawing Number: 4.AVOC.P.04
Drawing Name: Proposed Roof Plan
Scale: 1:100 @ A3

 

Rev.	Date	Description
-	20.06.26	Proposed PD Drawing Pack

General Note -
The general contractor is responsible for the verification of all dimensions and levels on site prior to any construction or pricing works. The drawing author is to be informed immediately of any discrepancy. Figured dimensions take priority over scaled dimensions. Reliance on scaled dimensions is only appropriate for drawing and scaling purposes.

Copyright of Pont + Wils Architects Ltd ©

Pont + Wils Architects Ltd.

Email: oscar@pontwils.co.uk

Phone: 07833287819


Website: www.pontwils.co.uk

Address: Avoca, Basingstoke Road,
Three Mile Cross, Reading, Berkshire, RG7 1AS





Project Address: Avoca, Basingstoke Road, Reading, Bekrshire, RG7 1AS
Drawing Number: 4.AVOC.P.05
Drawing Name: Proposed Gym/Study Outbuilding Floor Plan
Scale: 1:100 @ A3

 


Rev.	Date	Description
-	20.06.26	Proposed PD Drawing Pack

General Note -
The general contractor is responsible for the verification of all dimensions and levels on site prior to any construction or pricing works. The drawing author is to be informed immediately of any discrepancy. Figured dimensions take priority over scaled dimensions. Reliance on scaled dimensions is only appropriate for drawing and scaling purposes.


Copyright of Pont + Wils Architects Ltd ©

Pont + Wils Architects Ltd.
Email: oscar@pontwils.co.uk
Phone: 07833287819
Website: www.pontwils.co.uk
Address: Avoca, Basingstoke Road,
Three Mile Cross, Reading, Berkshire, RG7 1AS



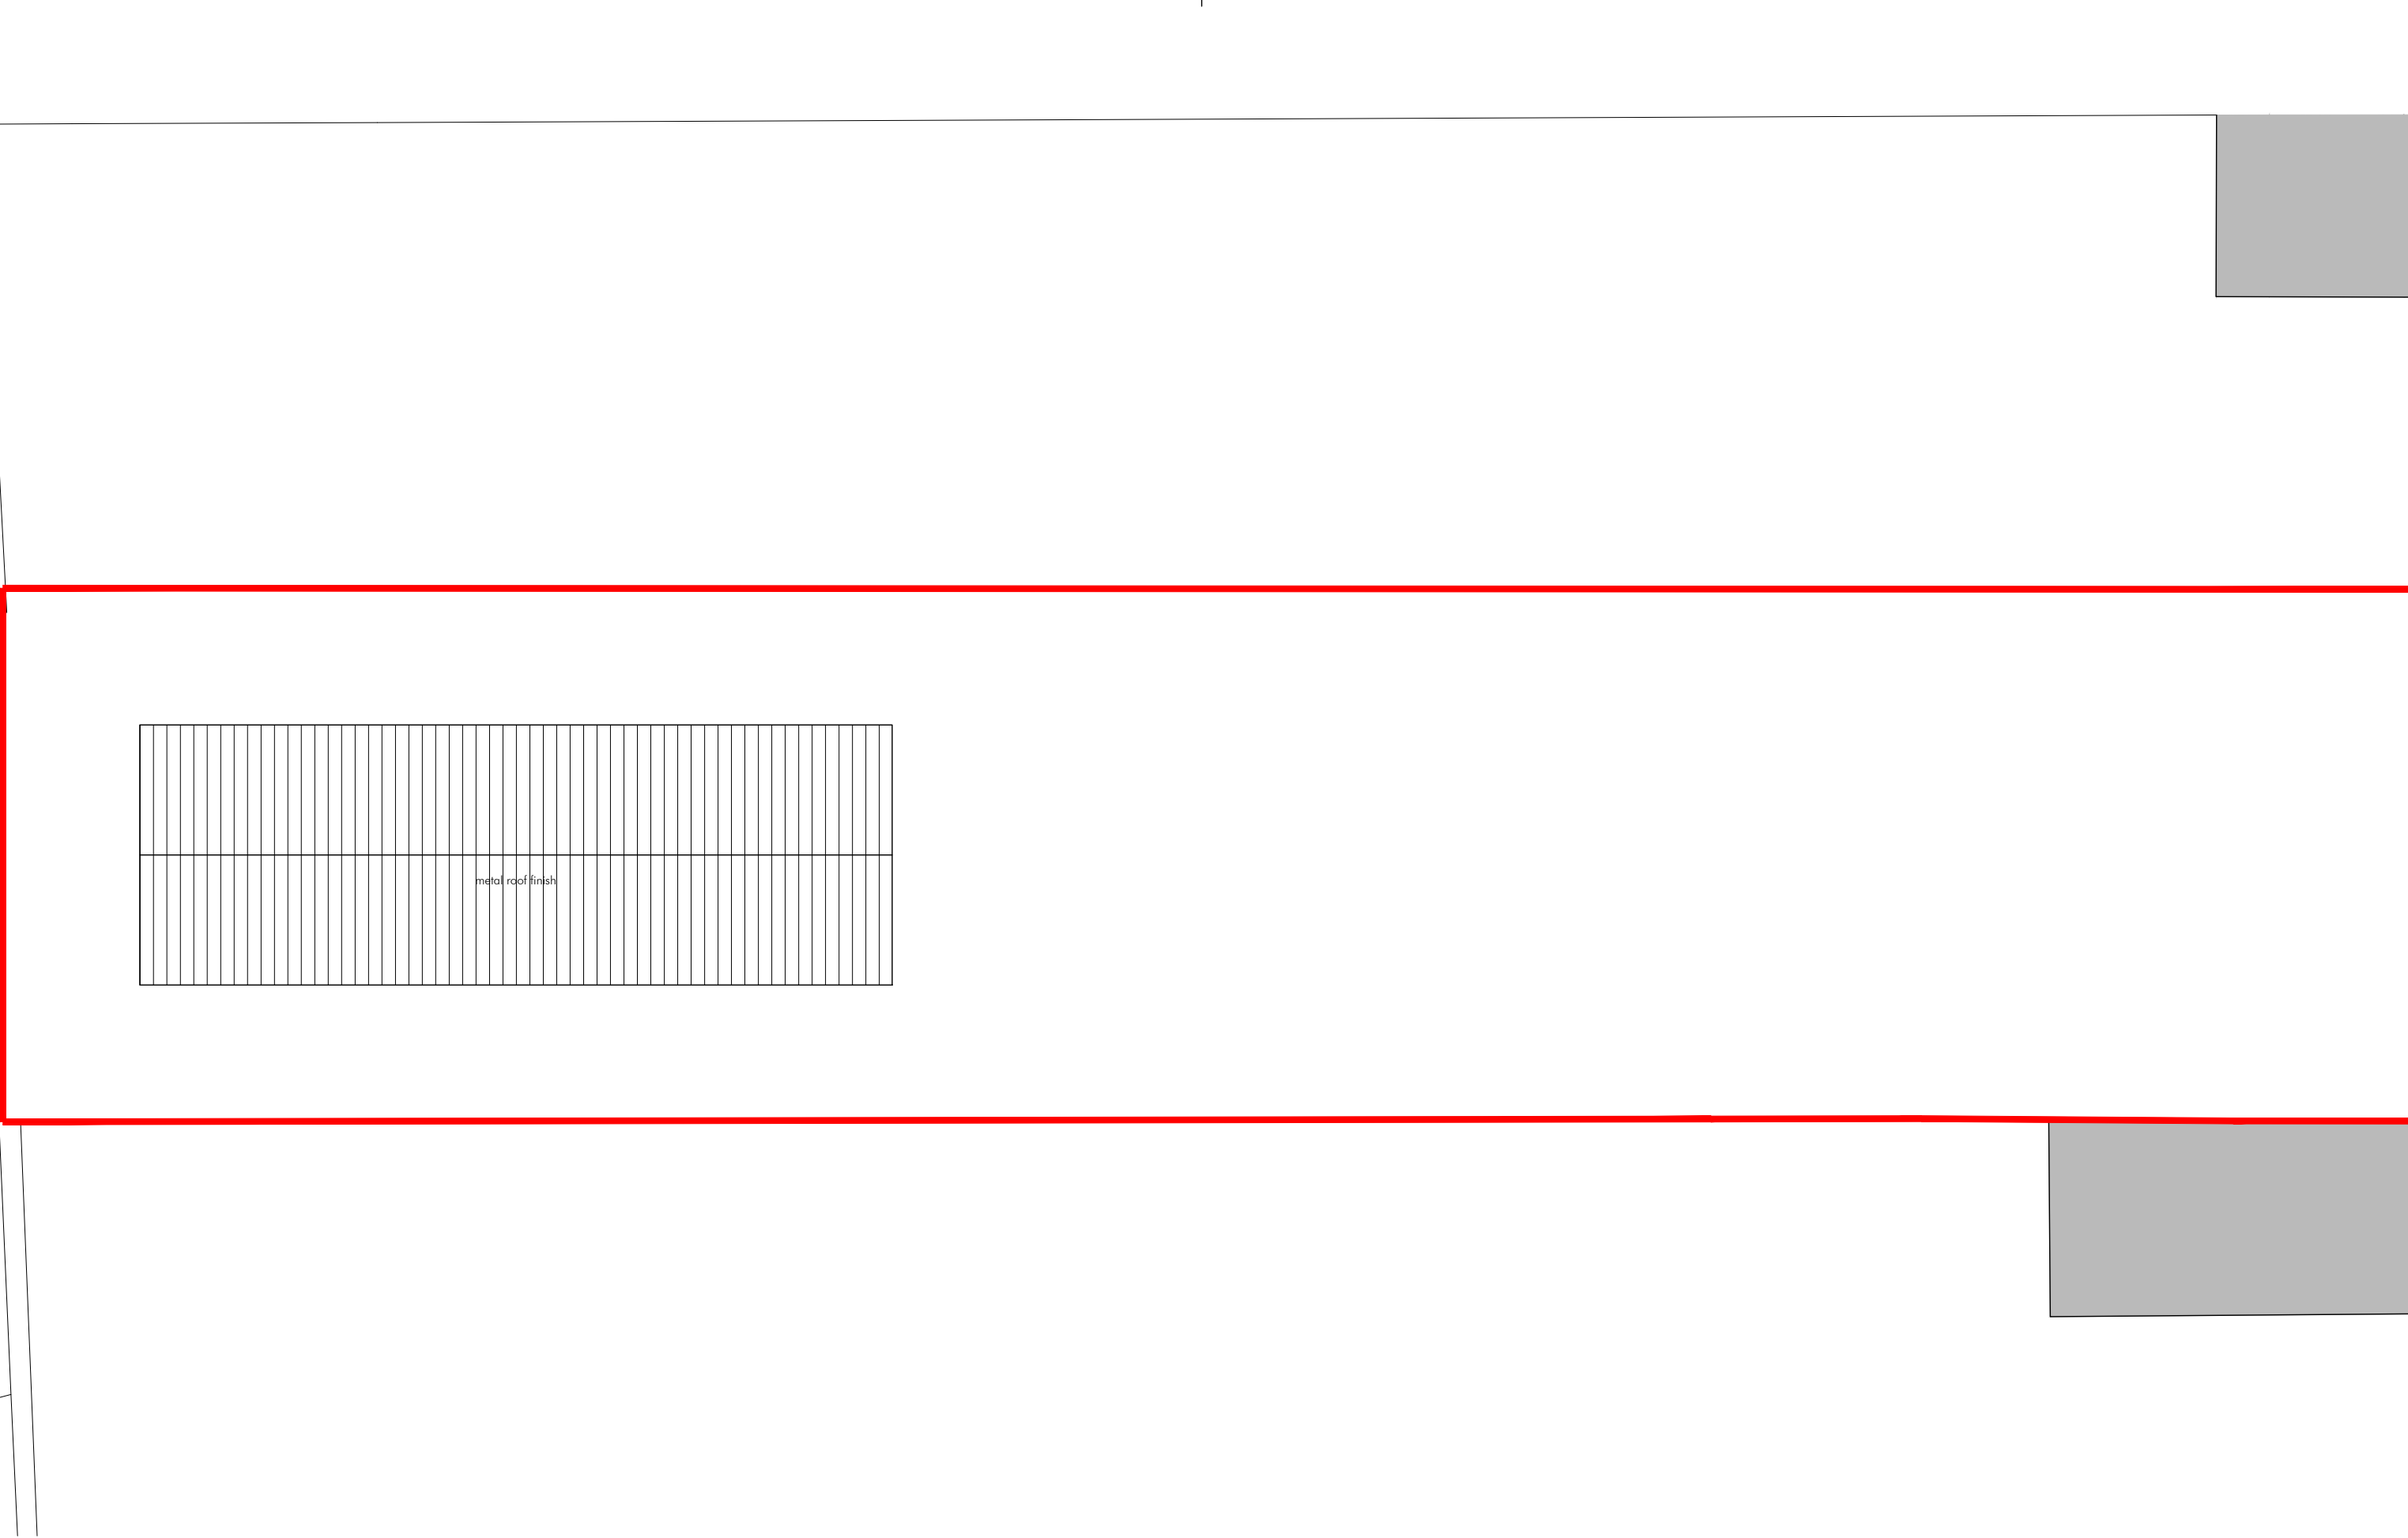

Project Address: Avoca, Basingstoke Road, Reading, Bekrshire, RG7 1AS
Drawing Number: 4.AVOC.P.06
Drawing Name: Proposed Gym/Study Outbuilding Roof Plan
Scale: 1:100 @ A3

 

Rev.	Date	Description
-	20.06.26	Proposed PD Drawing Pack

General Note -
The general contractor is responsible for the verification of all dimensions and levels on site prior to any construction or pricing works. The drawing author is to be informed immediately of any discrepancy. Figured dimensions take priority over scaled dimensions. Reliance on scaled dimensions is only appropriate for drawing and scaling purposes.

Copyright of Pont + Wils Architects Ltd ©

Pont + Wils Architects Ltd.

Email: oscar@pontwils.co.uk
Phone: 07833287819
Website: www.pontwils.co.uk
Address: Avoca, Basingstoke Road,
Three Mile Cross, Reading, Berkshire, RG7 1AS


PONT

WILS

Architects



Project Address: Avoca, Basingstoke Road, Reading, Bekrshire, RG7 1AS
Drawing Number: 4.AVOC.P.11
Drawing Name: Proposed Front Elevation
Scale: 1:100 @ A3

 


Rev.	Date	Description
-	20.06.26	Proposed PD Drawing Pack

General Note -
The general contractor is responsible for the verification of all dimensions and levels on site prior to any construction or pricing works. The drawing author is to be informed immediately of any discrepancy. Figured dimensions take priority over scaled dimensions. Reliance on scaled dimensions is only appropriate for drawing and scaling purposes.


Copyright of Pont + Wils Architects Ltd ©

Pont + Wils Architects Ltd.
Email: oscar@pontwils.co.uk
Phone: 07833287819
Website: www.pontwils.co.uk
Address: Avoca, Basingstoke Road,
Three Mile Cross, Reading, Berkshire, RG7 1AS



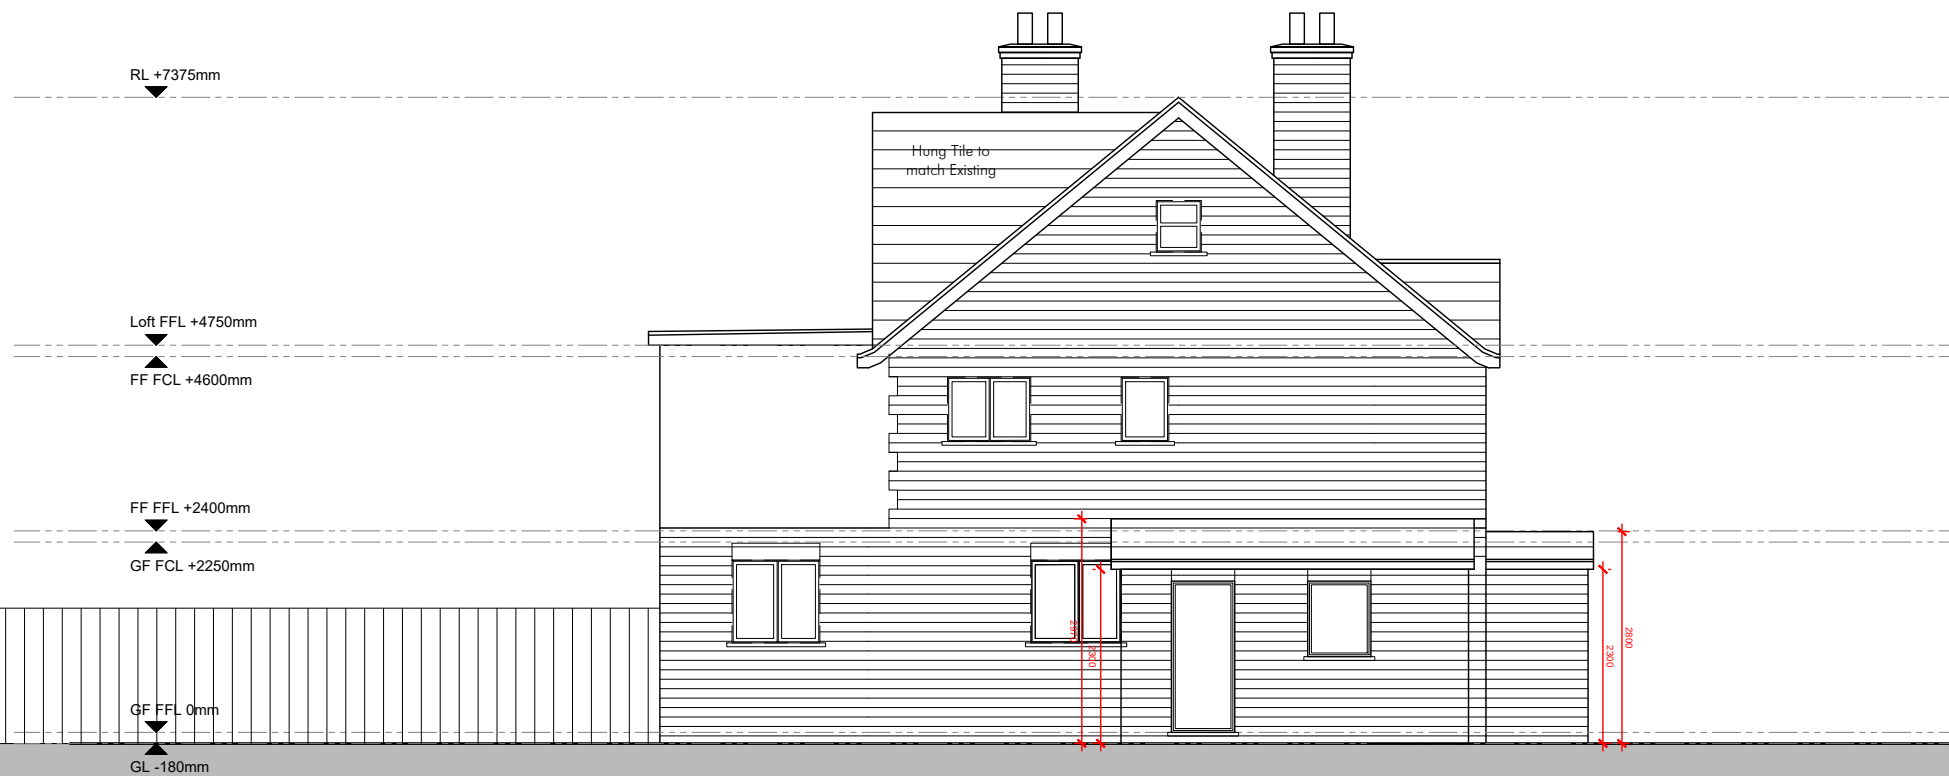

Project Address: Avoca, Basingstoke Road, Reading, Bekrshire, RG7 1AS
Drawing Number: 4.AVOC.P.12
Drawing Name: Proposed South Side Elevation
Scale: 1:100 @ A3

 


Rev.	Date	Description
-	20.06.26	Proposed PD Drawing Pack

General Note -
The general contractor is responsible for the verification of all dimensions and levels on site prior to any construction or pricing works. The drawing author is to be informed immediately of any discrepancy. Figured dimensions take priority over scaled dimensions. Reliance on scaled dimensions is only appropriate for drawing and scaling purposes.


Copyright of Pont + Wils Architects Ltd ©

Pont + Wils Architects Ltd.
Email: oscar@pontwils.co.uk
Phone: 07833287819
Website: www.pontwils.co.uk
Address: Avoca, Basingstoke Road,
Three Mile Cross, Reading, Berkshire, RG7 1AS



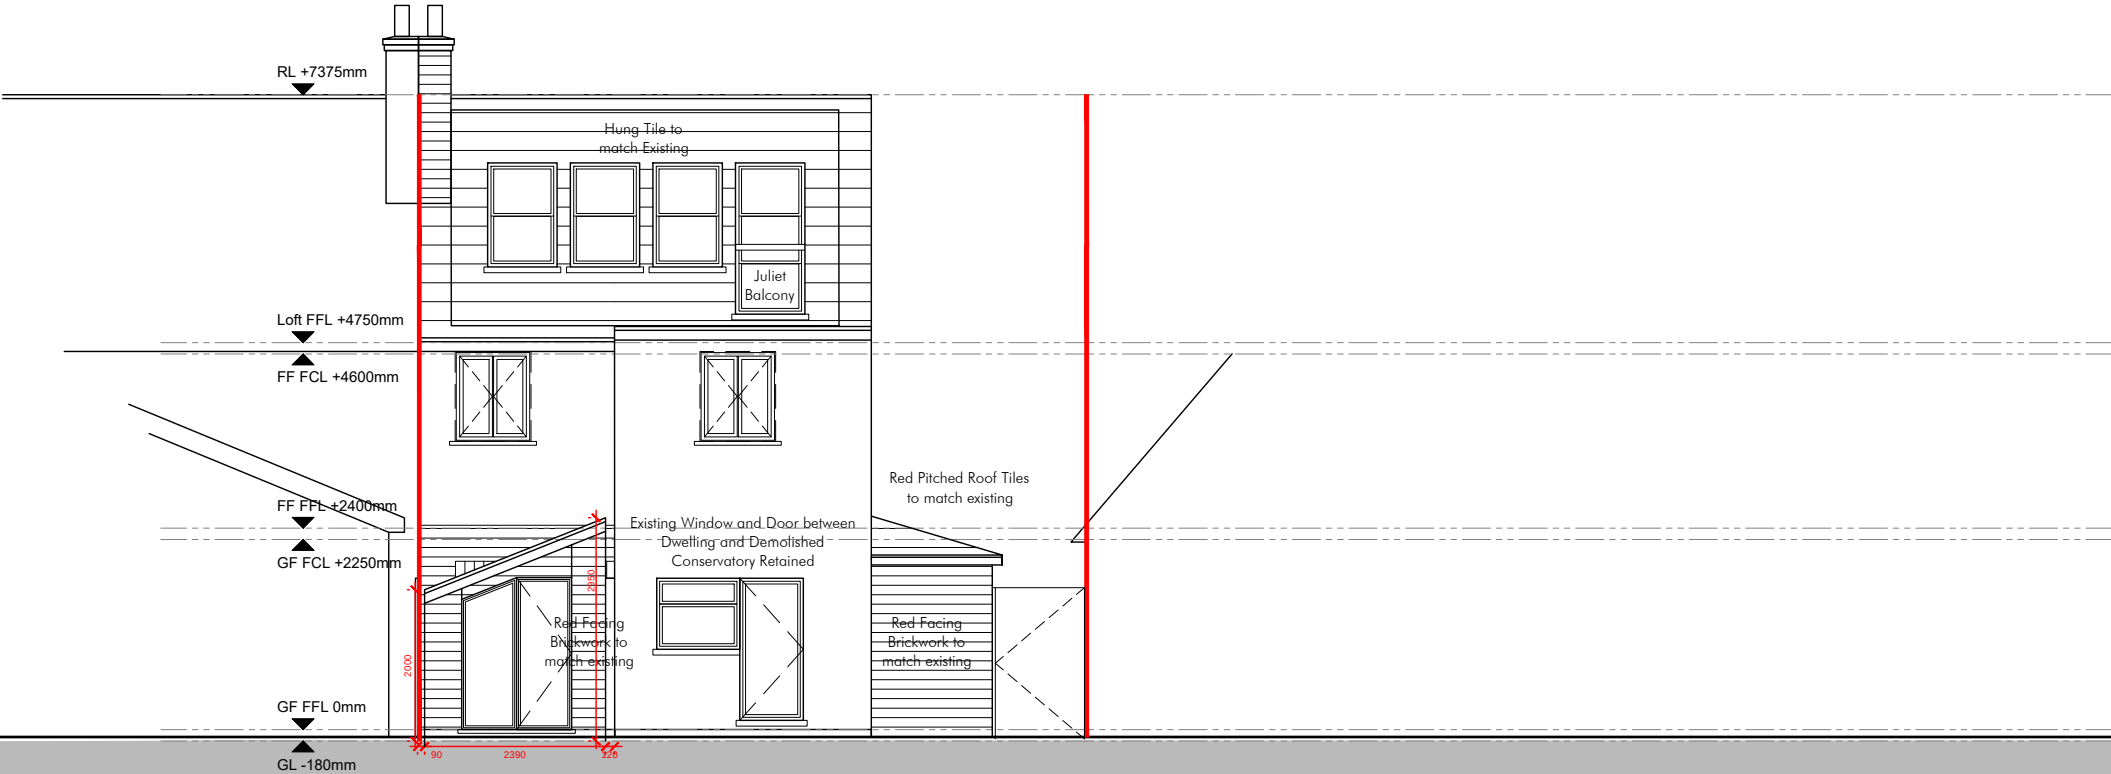

Project Address: Avoca, Basingstoke Road, Reading, Bekrshire, RG7 1AS
Drawing Number: 4.AVOC.P.13
Drawing Name: Proposed Rear Elevation
Scale: 1:100 @ A3

 


Rev.	Date	Description
-	20.06.26	Proposed PD Drawing Pack

General Note -
The general contractor is responsible for the verification of all dimensions and levels on site prior to any construction or pricing works. The drawing author is to be informed immediately of any discrepancy. Figured dimensions take priority over scaled dimensions. Reliance on scaled dimensions is only appropriate for drawing and scaling purposes.


Copyright of Pont + Wils Architects Ltd ©

Pont + Wils Architects Ltd.
Email: oscar@pontwils.co.uk
Phone: 07833287819
Website: www.pontwils.co.uk
Address: Avoca, Basingstoke Road,
Three Mile Cross, Reading, Berkshire, RG7 1AS



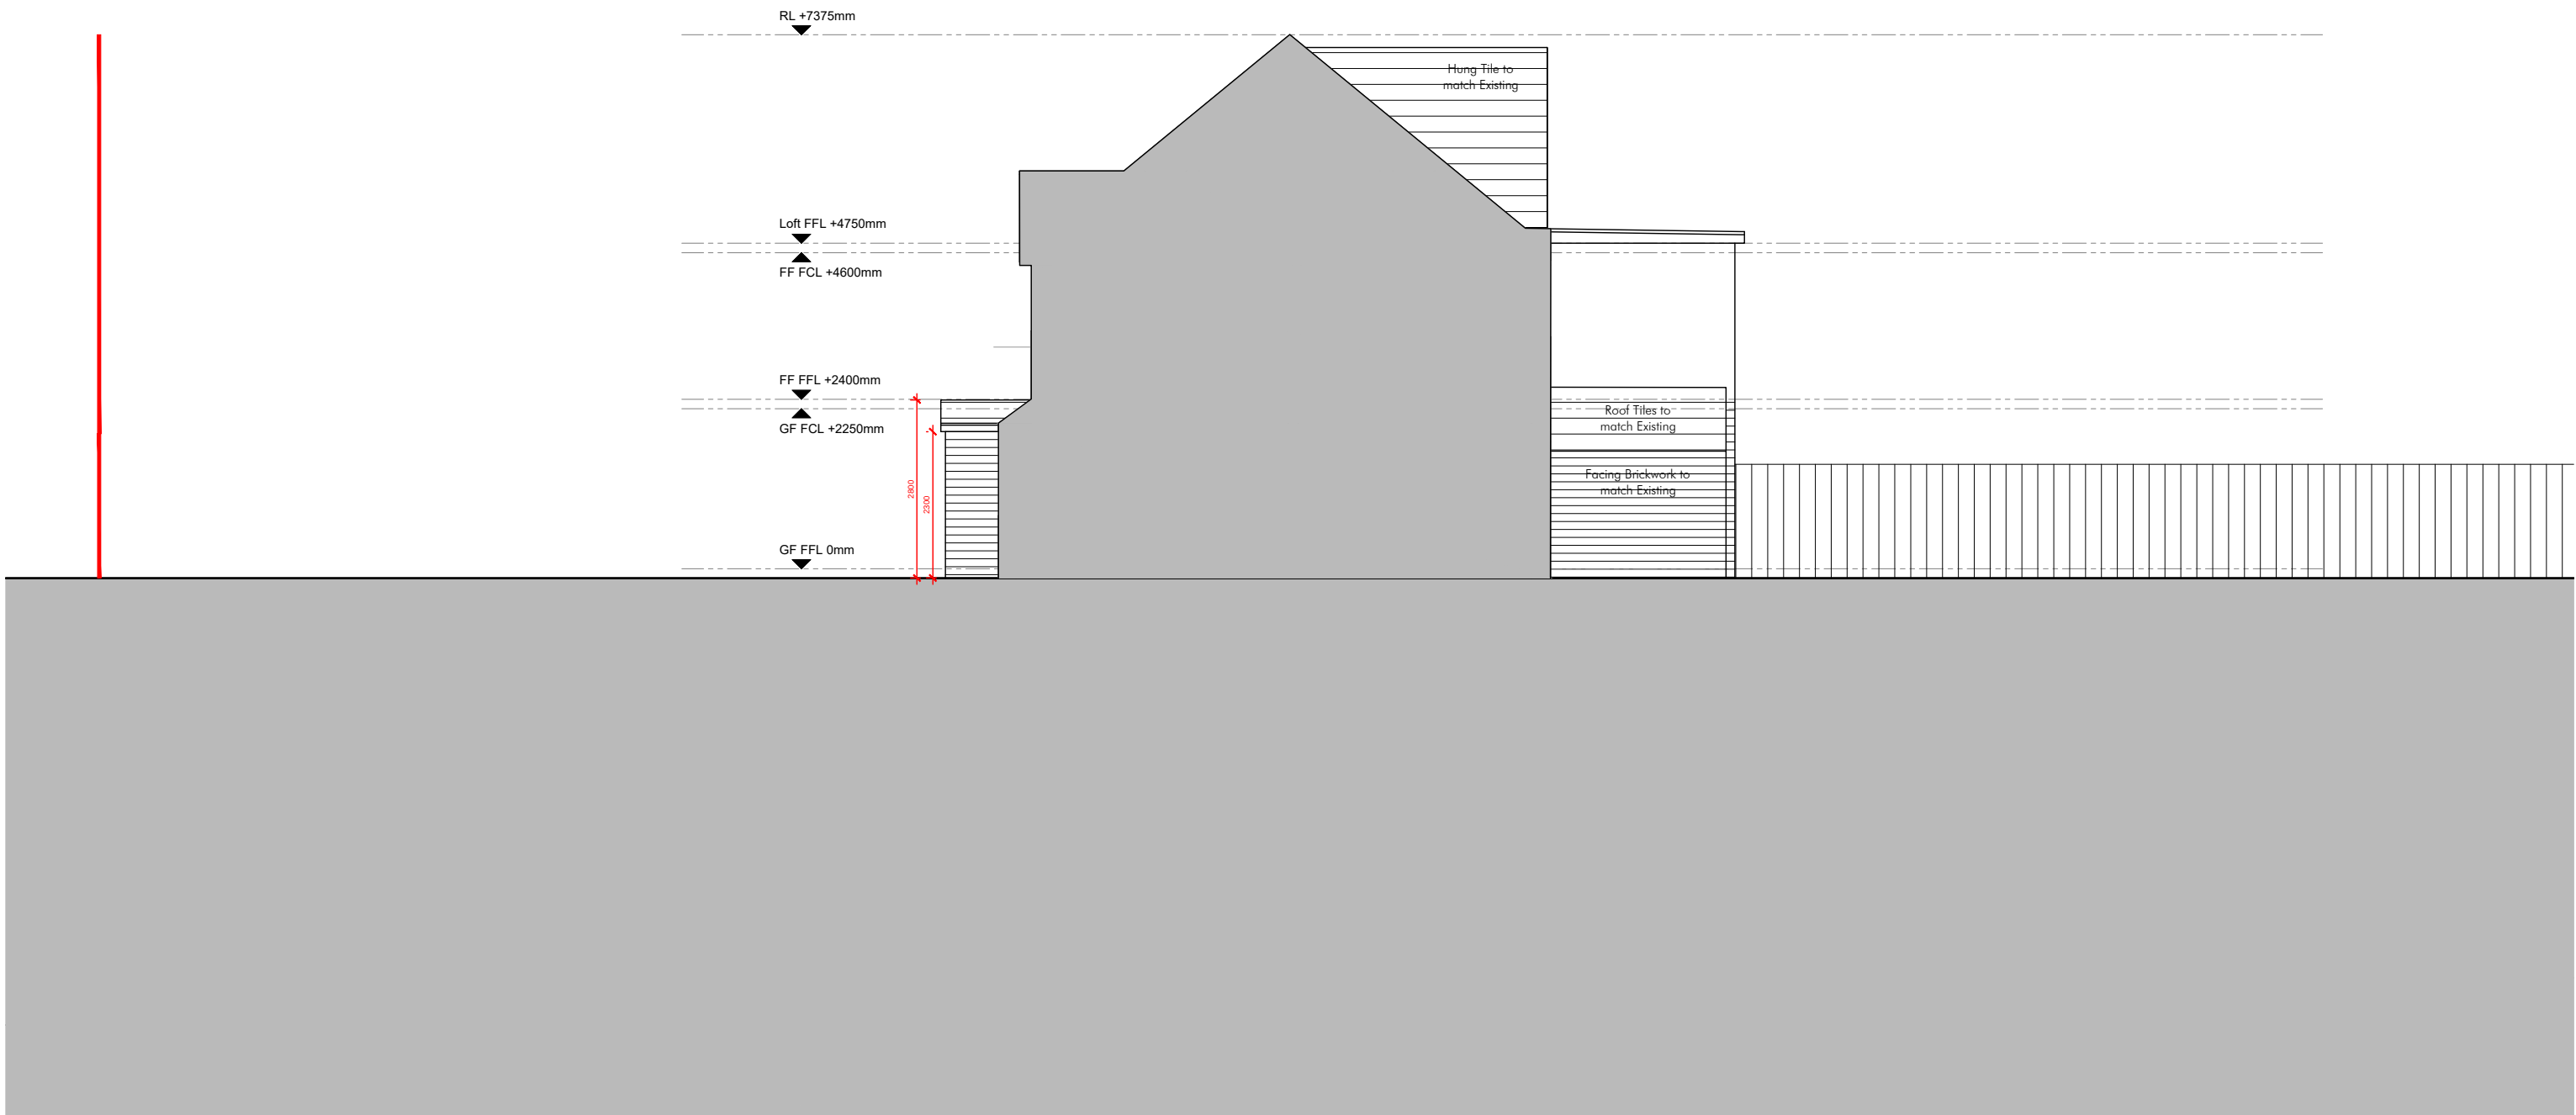

Project Address: Avoca, Basingstoke Road, Reading, Bekrshire, RG7 1AS
Drawing Number: 4.AVOC.P.14
Drawing Name: Proposed Attached North Side Elevation
Scale: 1:100 @ A3

 

Rev.	Date	Description
-	20.06.26	Proposed PD Drawing Pack


General Note -
The general contractor is responsible for the verification of all dimensions and levels on site prior to any construction or pricing works. The drawing author is to be informed immediately of any discrepancy. Figured dimensions take priority over scaled dimensions. Reliance on scaled dimensions is only appropriate for drawing and scaling purposes.

Copyright of Pont + Wils Architects Ltd ©


Pont + Wils Architects Ltd.

Email: oscar@pontwils.co.uk
Phone: 07833287819
Website: www.pontwils.co.uk
Address: Avoca, Basingstoke Road,
Three Mile Cross, Reading, Berkshire, RG7 1AS




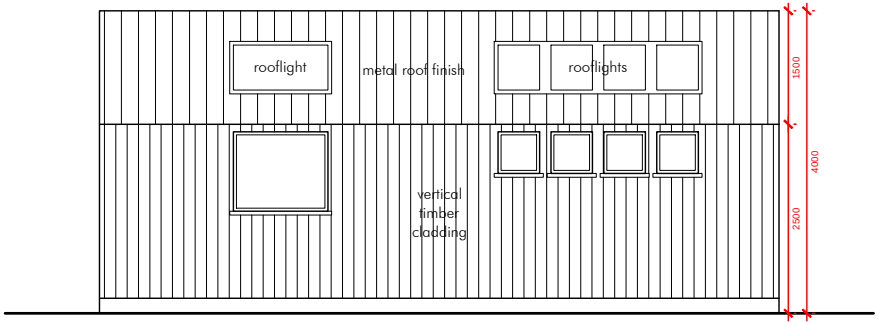


PROPOSED NORTH ELEVATION

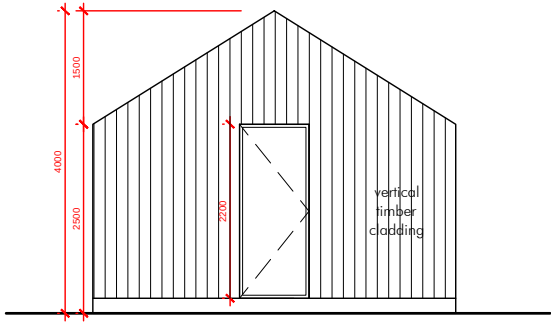

PROPOSED EAST ELEVATION

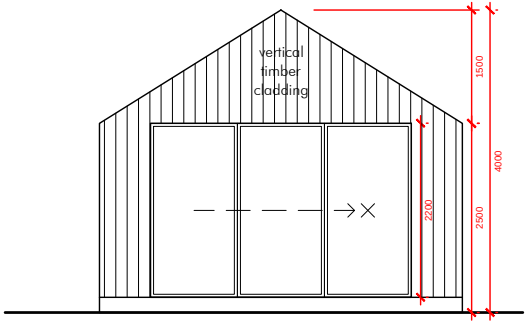


PROPOSED WEST ELEVATION

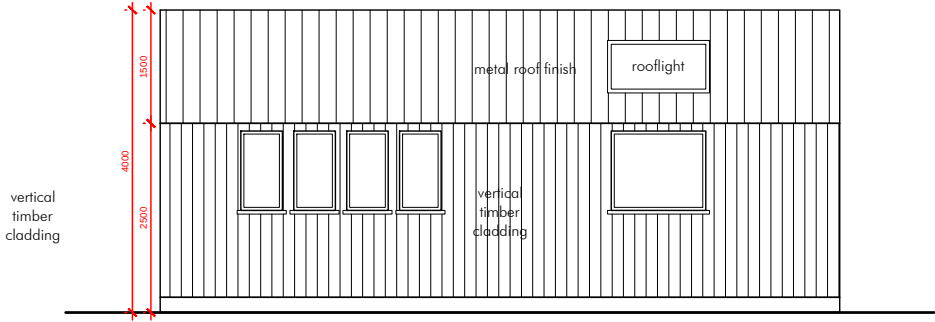

PROPOSED SOUTH ELEVATION

Project Address: Avoca, Basingstoke Road, Reading, Bekrshire, RG7 1AS
Drawing Number: 4.AVOC.P.15
Drawing Name: Proposed Games Room Outbuilding Elevations
Scale: 1:100 @ A3

 


Rev.	Date	Description
-	20.06.26	Proposed PD Drawing Pack

General Note -
The general contractor is responsible for the verification of all dimensions and levels on site prior to any construction or pricing works. The drawing author is to be informed immediately of any discrepancy. Figured dimensions take priority over scaled dimensions. Reliance on scaled dimensions is only appropriate for drawing and scaling purposes.


Copyright of Pont + Wils Architects Ltd ©

Pont + Wils Architects Ltd.
Email: oscar@pontwils.co.uk
Phone: 07833287819
Website: www.pontwils.co.uk
Address: Avoca, Basingstoke Road,
Three Mile Cross, Reading, Berkshire, RG7 1AS




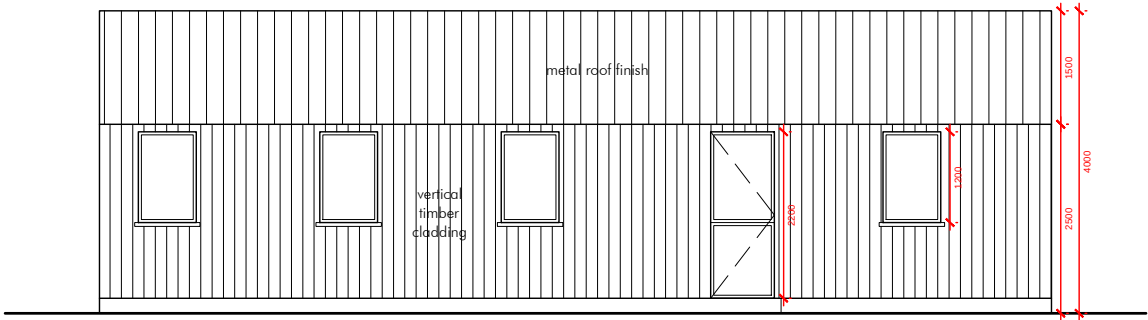


PROPOSED NORTH ELEVATION

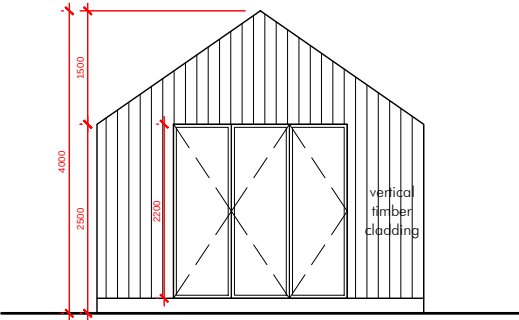

PROPOSED EAST ELEVATION

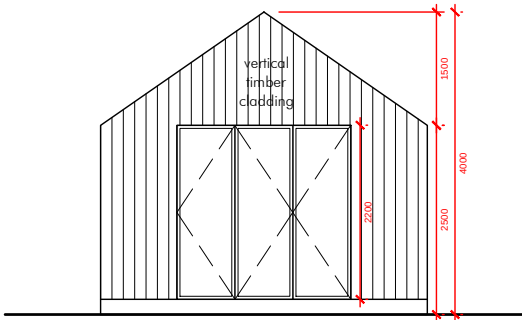


PROPOSED WEST ELEVATION

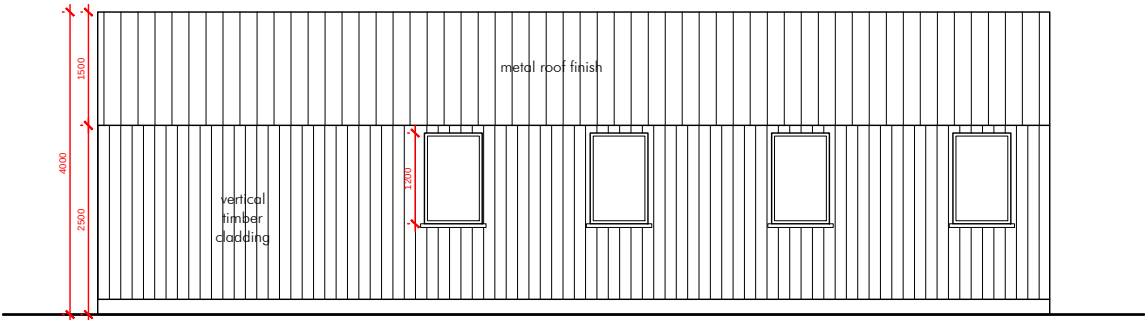

PROPOSED SOUTH ELEVATION

Project Address: Avoca, Basingstoke Road, Reading, Bekrshire, RG7 1AS
Drawing Number: 4.AVOC.P.16
Drawing Name: Proposed Study/Garden Storage Outbuilding Elevations
Scale: 1:100 @ A3

 

Rev.	Date	Description
-	20.06.26	Proposed PD Drawing Pack

General Note -
The general contractor is responsible for the verification of all dimensions and levels on site prior to any construction or pricing works. The drawing author is to be informed immediately of any discrepancy. Figured dimensions take priority over scaled dimensions. Reliance on scaled dimensions is only appropriate for drawing and scaling purposes.

Copyright of Pont + Wils Architects Ltd ©

Pont + Wils Architects Ltd.

Email: oscar@pontwils.co.uk
Phone: 07833287819
Website: www.pontwils.co.uk
Address: Avoca, Basingstoke Road,
Three Mile Cross, Reading, Berkshire, RG7 1AS

PONT

WILS

Architects