




THIS DRAWING IS THE COPYRIGHT OF ORANGE KEY LTD. IT IS PRIVATE AND CONFIDENTIAL AND IS SUPPLIED ON THE EXPRESS CONDITION THAT IT IS NOT USED FOR ANY PURPOSE OR COPIED OR COMMUNICATED TO ANY OTHER PARTY WITHOUT THE WRITTEN CONSENT OF ORANGE KEY LTD.

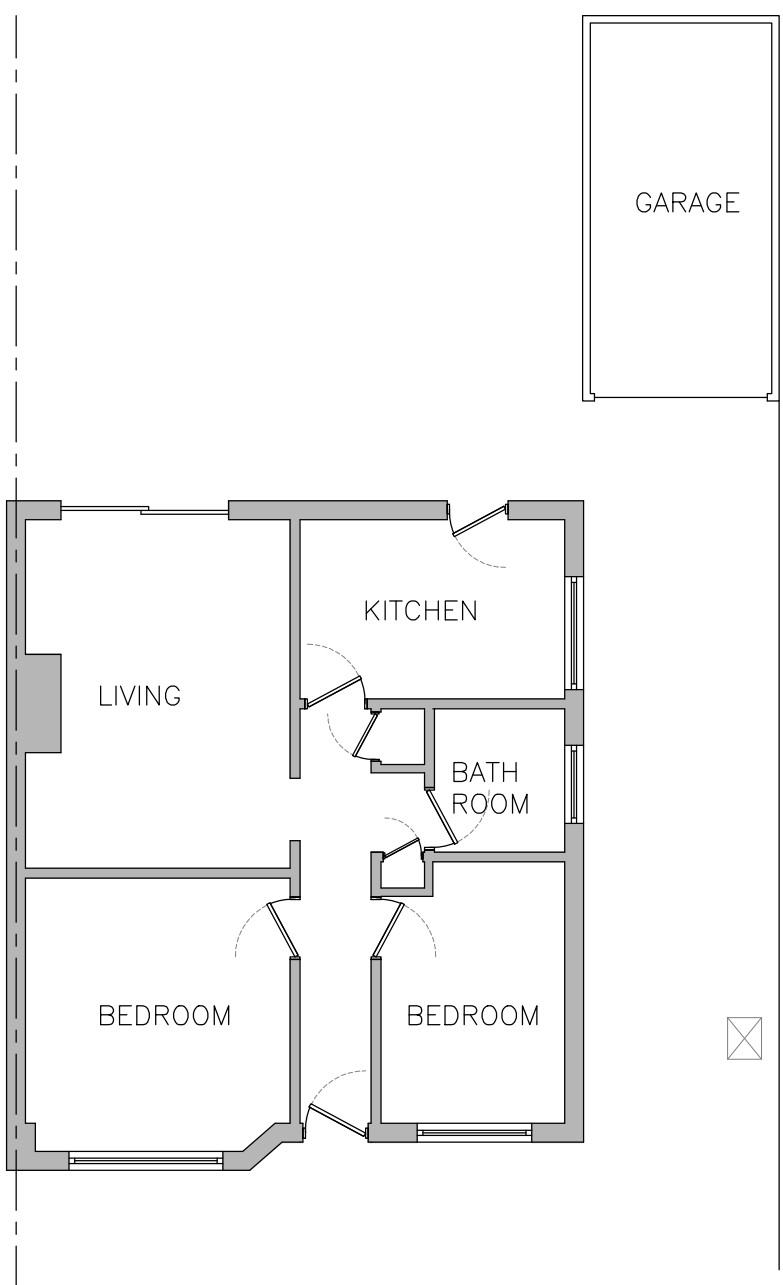

EXISTING GROUND FLOOR PLAN  
SCALE 1:100

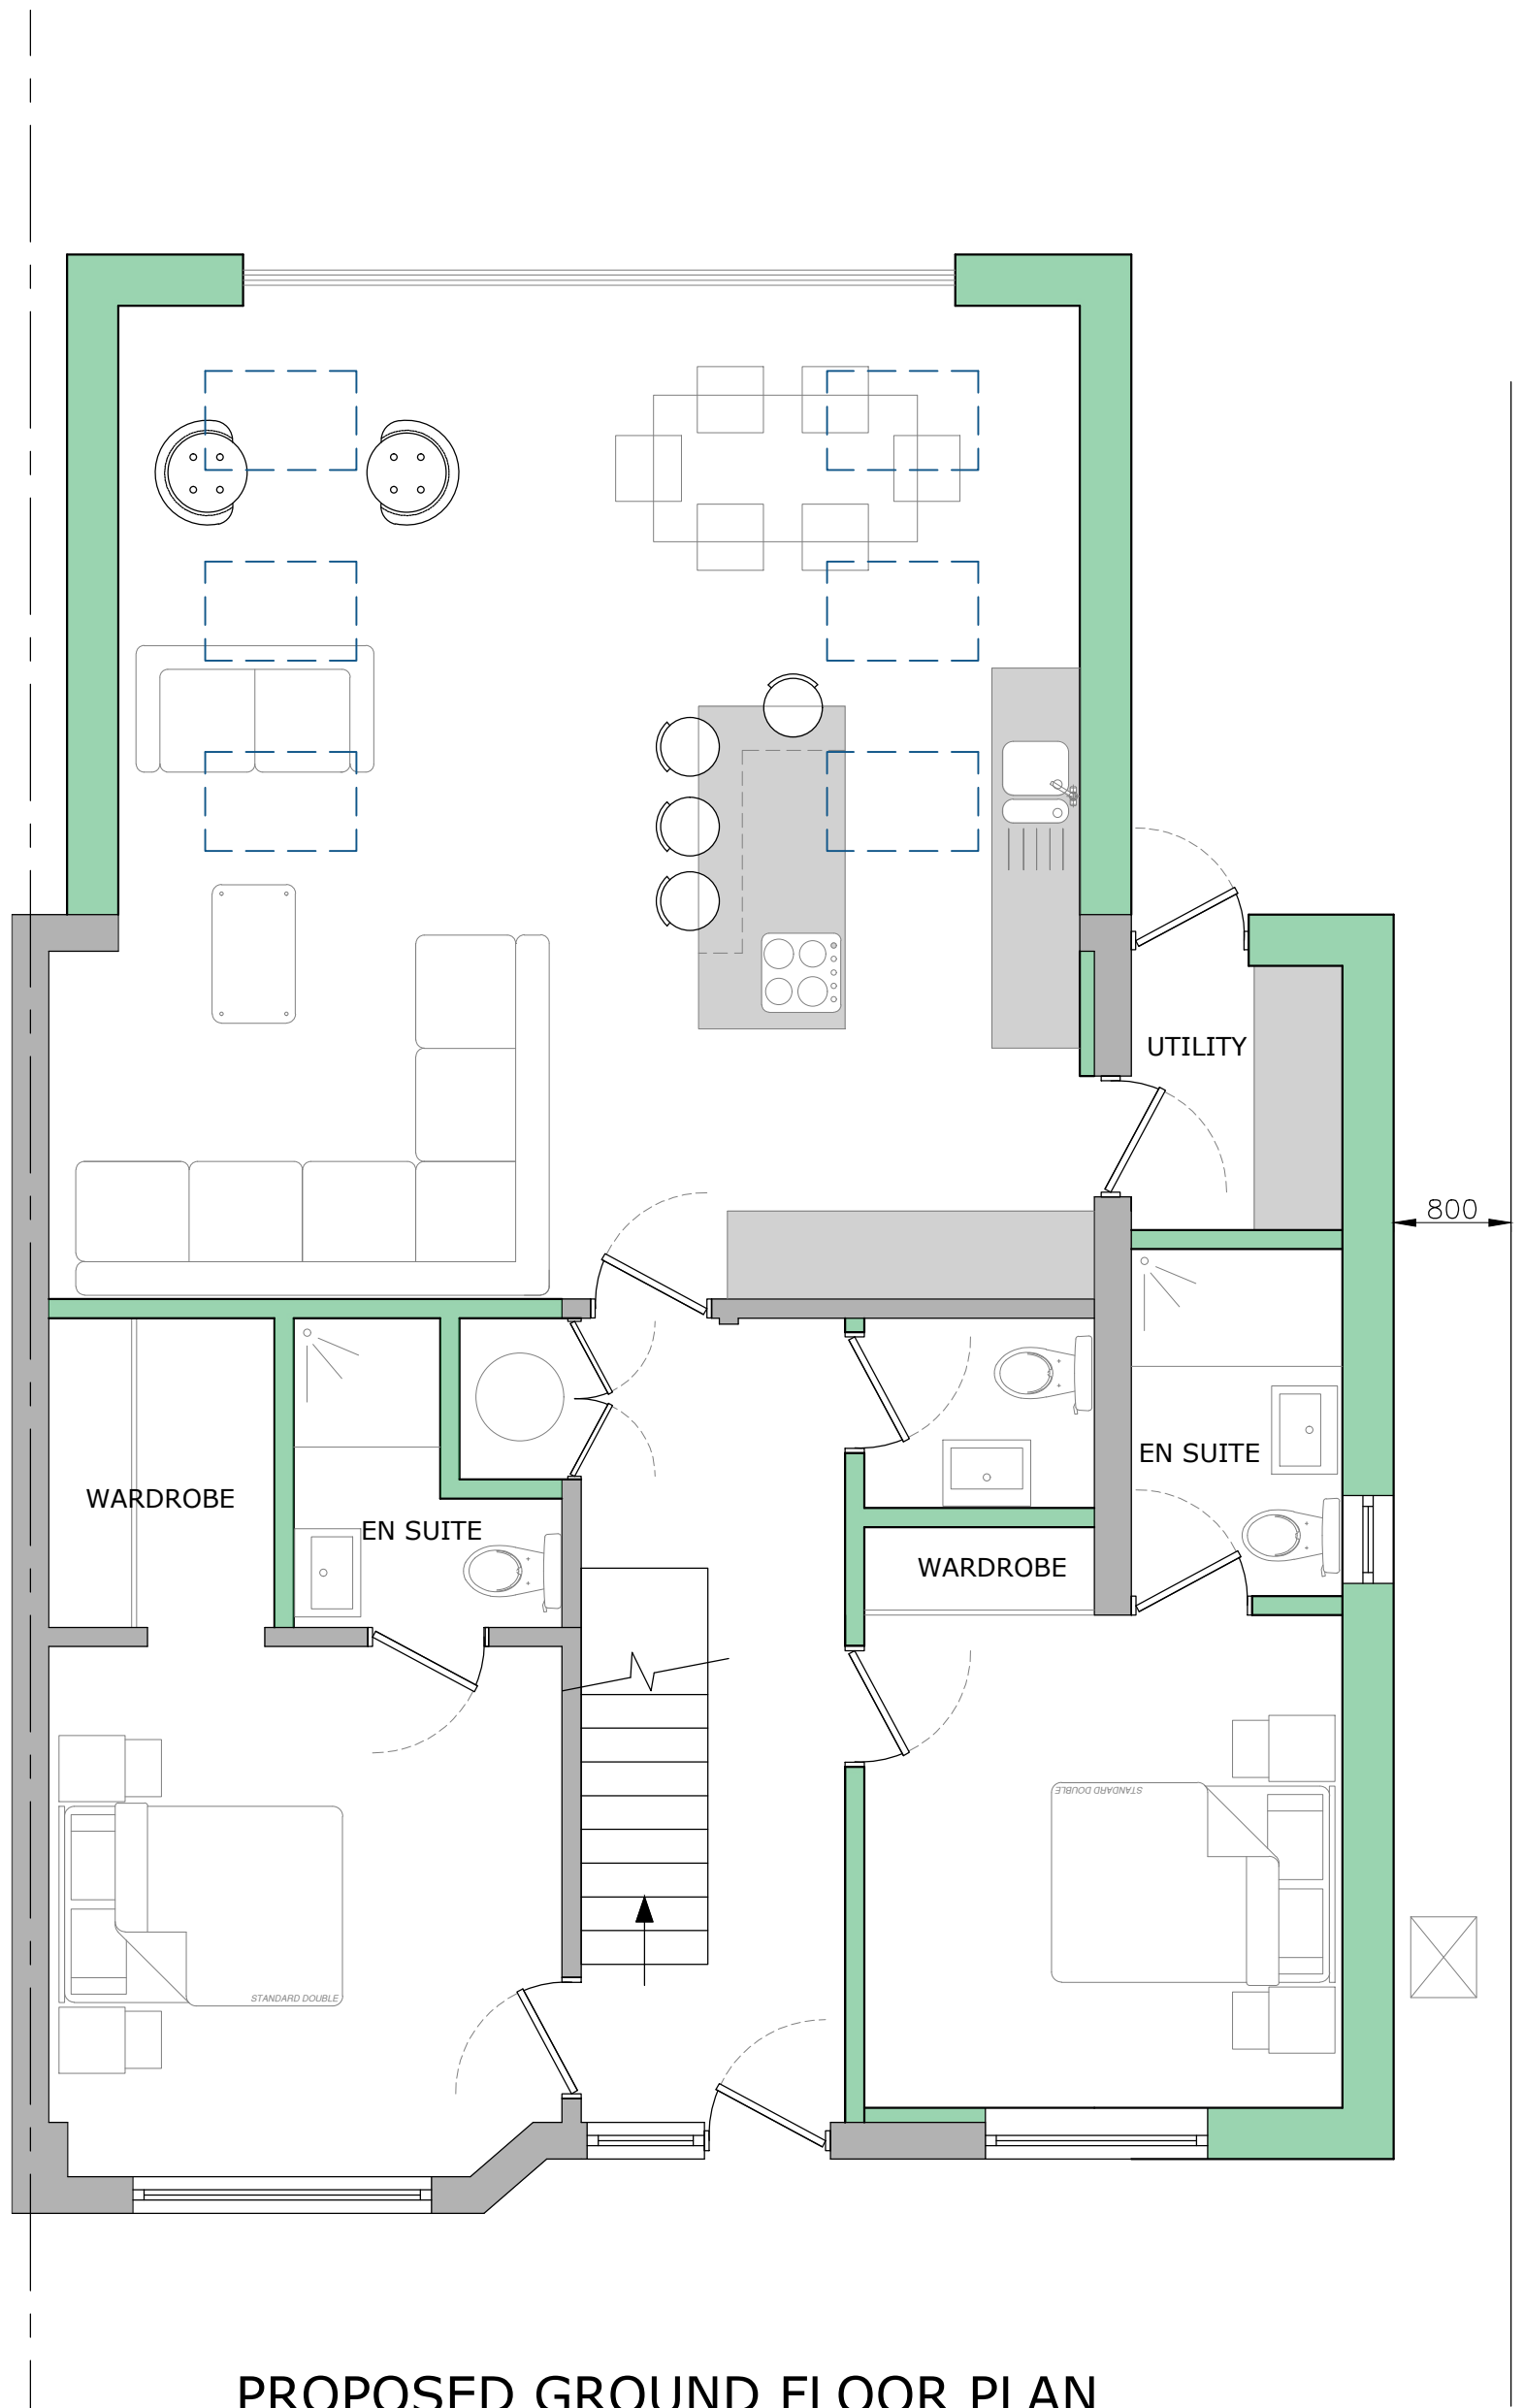

PROPOSED GROUND FLOOR PLAN  
SCALE 1:50

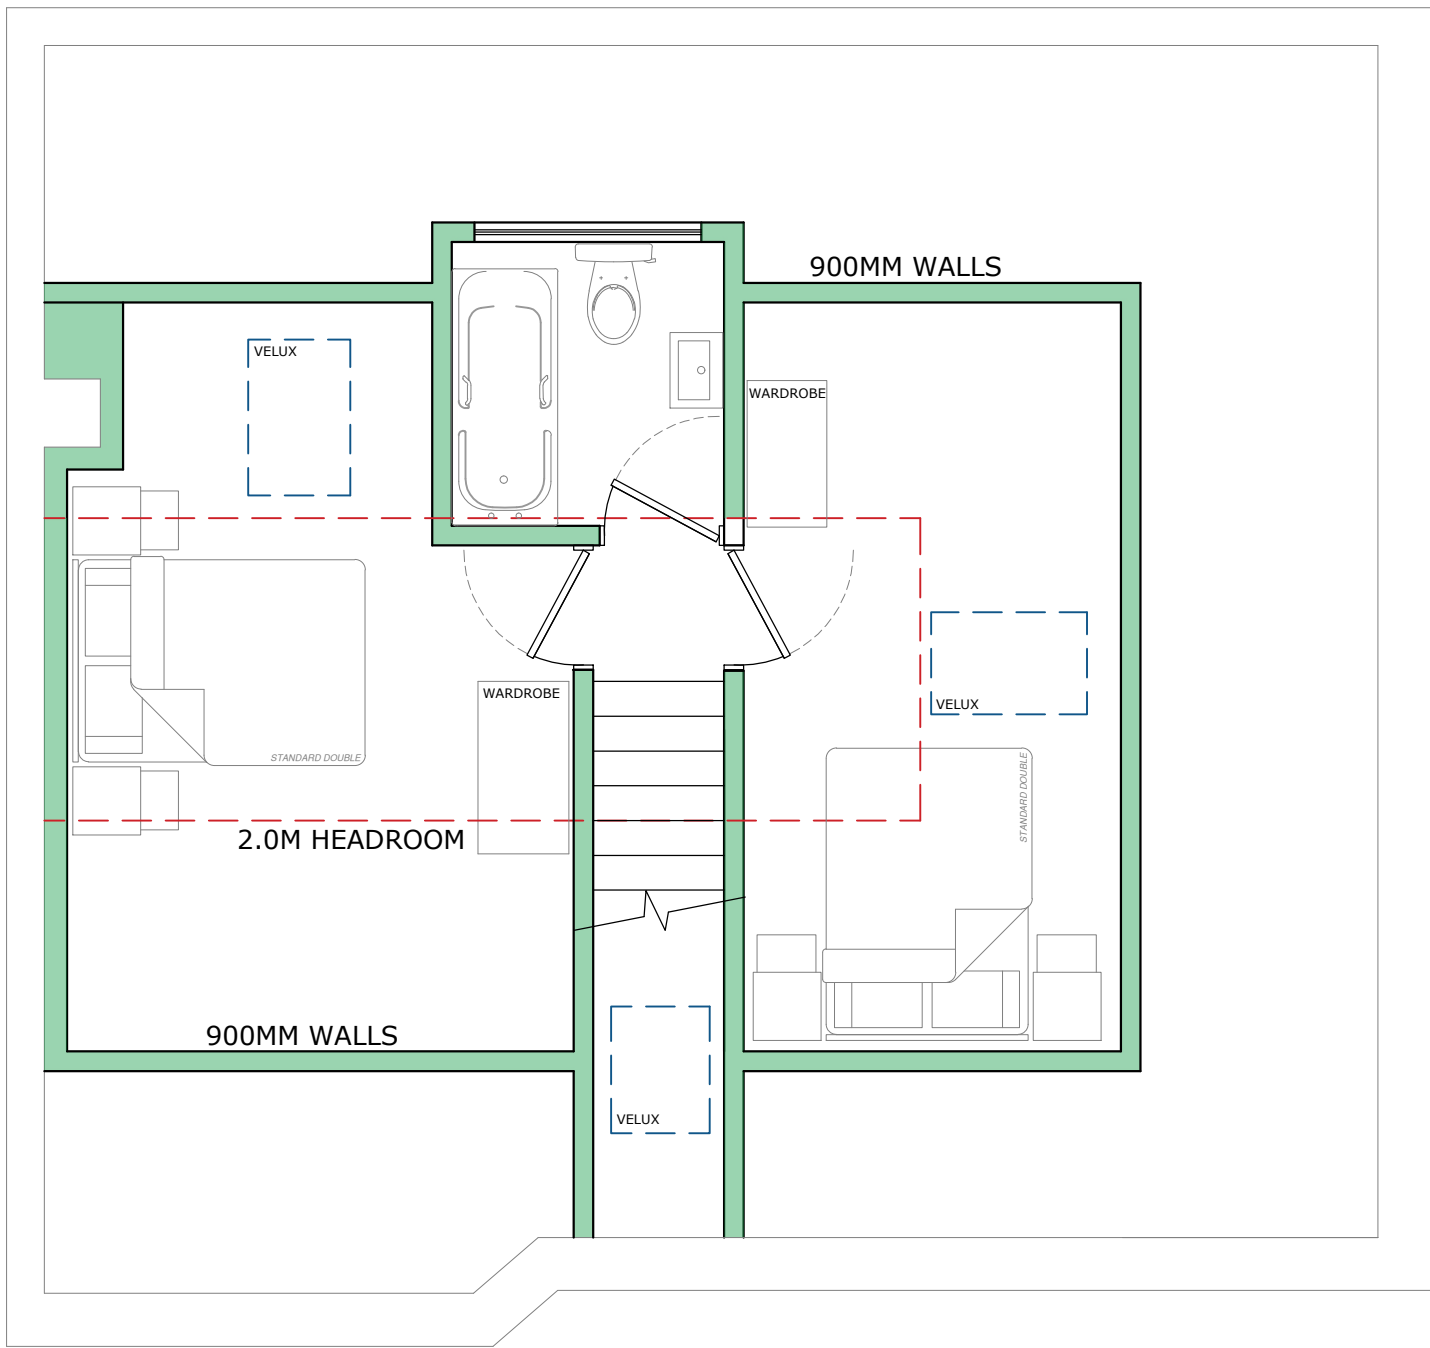

PROPOSED LOFT FLOOR PLAN  
SCALE 1:50

ORANGE KEY  
DESIGN STUDIOS

Tel: (01488) 682918  
E-mail: info@orangekeyltd.co.uk

Client  
TIM

Project  
67 ROSLYN ROAD  
WOODLEY  
READING  
RG5 3HT

Title  
EXISTING AND PROPOSED  
FLOOR PLANS

Scale  
AS SHOWN @ A1

Date  
JUNE 2026

Drawing number

26034/PL001

Rev.

P1