

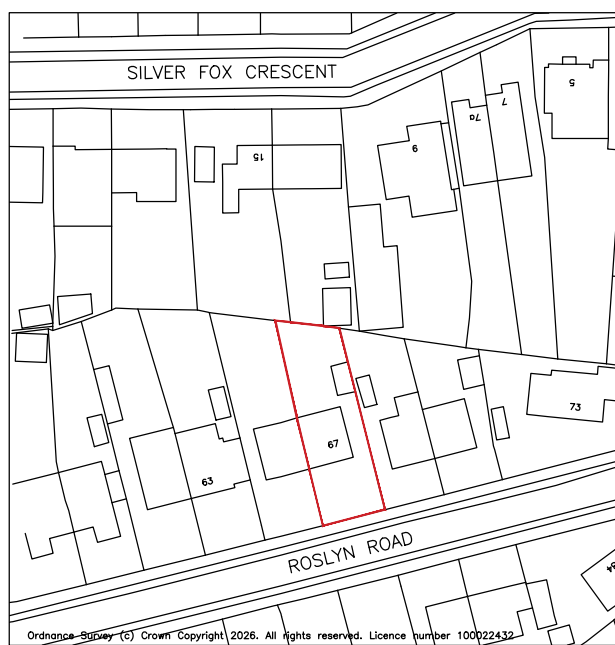



THIS DRAWING IS THE COPYRIGHT OF ORANGE KEY LTD. IT IS PRIVATE AND CONFIDENTIAL AND IS SUPPLIED ON THE EXPRESS CONDITION THAT IT IS NOT USED FOR ANY PURPOSE OR COPIED OR COMMUNICATED TO ANY OTHER PARTY WITHOUT THE WRITTEN CONSENT OF ORANGE KEY LTD.

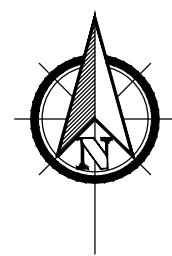


LOCATION PLAN
SCALE 1:1250

 

SCALE BAR 1:100

 

SCALE BAR 1:200

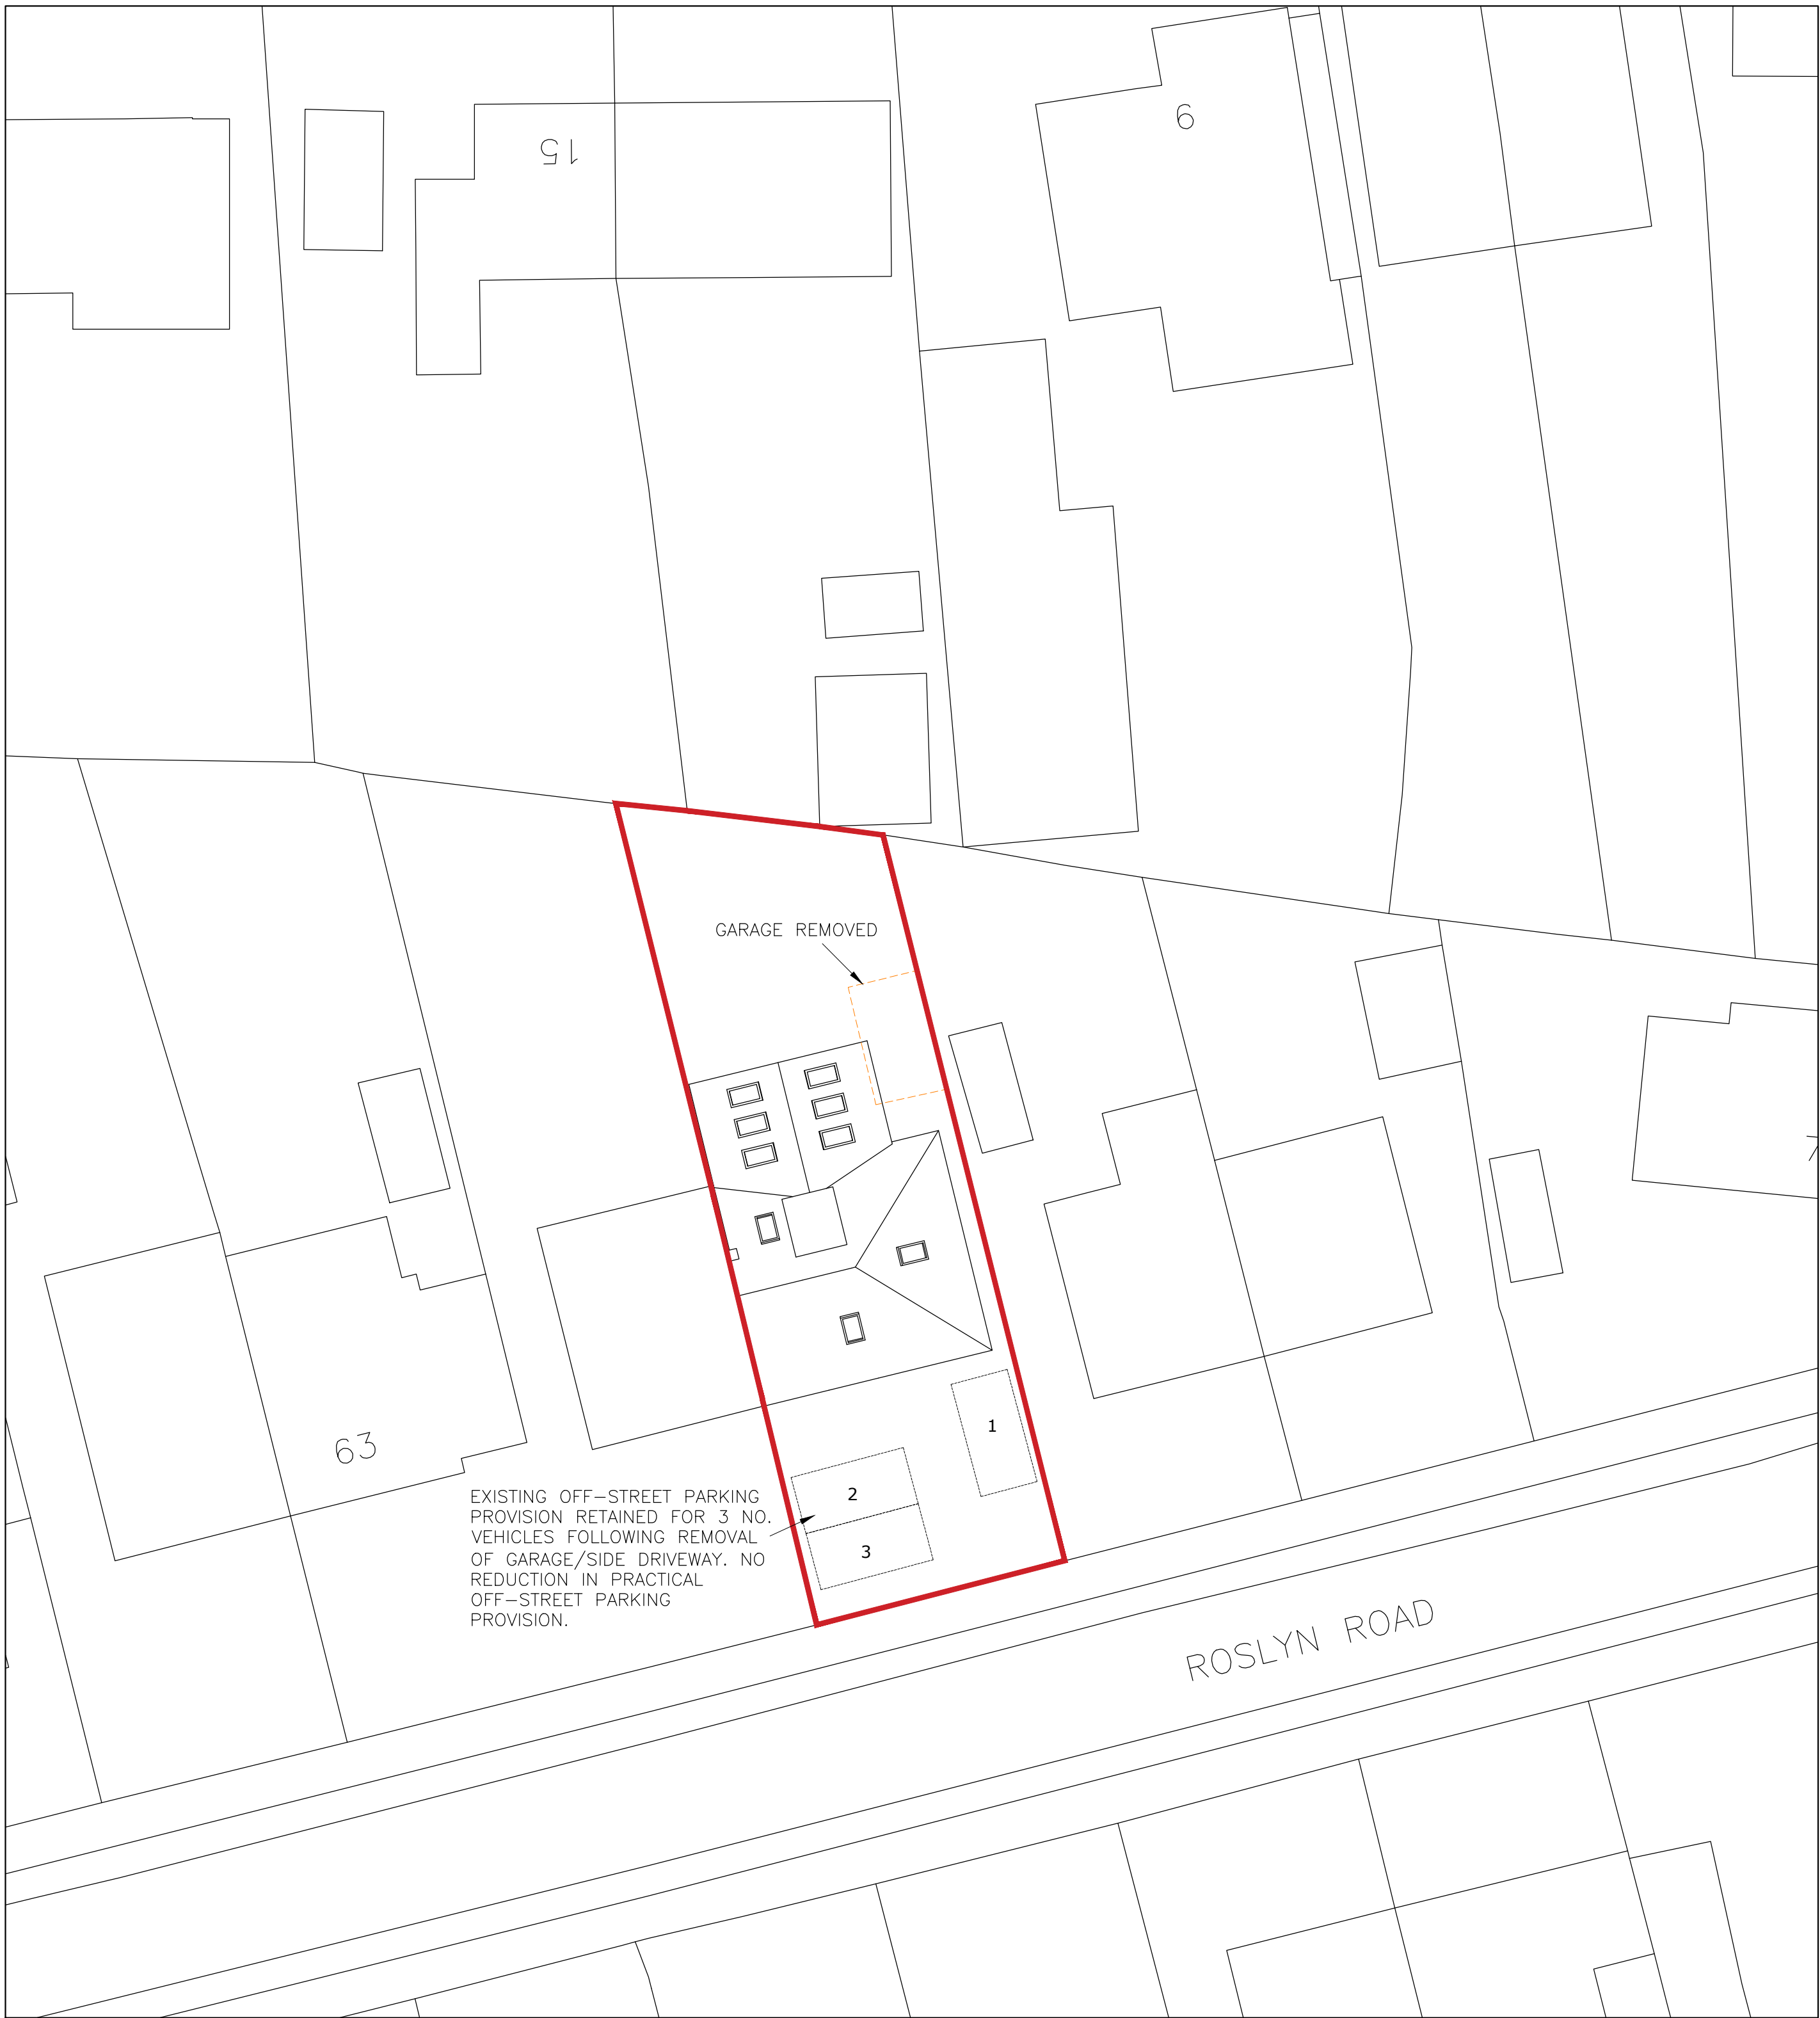

SITE PLAN
SCALE 1:200

ORANGE KEY
DESIGN STUDIOS

Tel: (01488) 682918
E-mail: info@orangekeyltd.co.uk

Client

TIM

Project

67 ROSLYN ROAD
WOODLEY
READING
RG5 3HT

Title

LOCATION AND SITE PLAN

Scale

AS SHOWN @ A1

Date

JUNE 2026

Drawing number

26034/PL002

Rev.

P1