



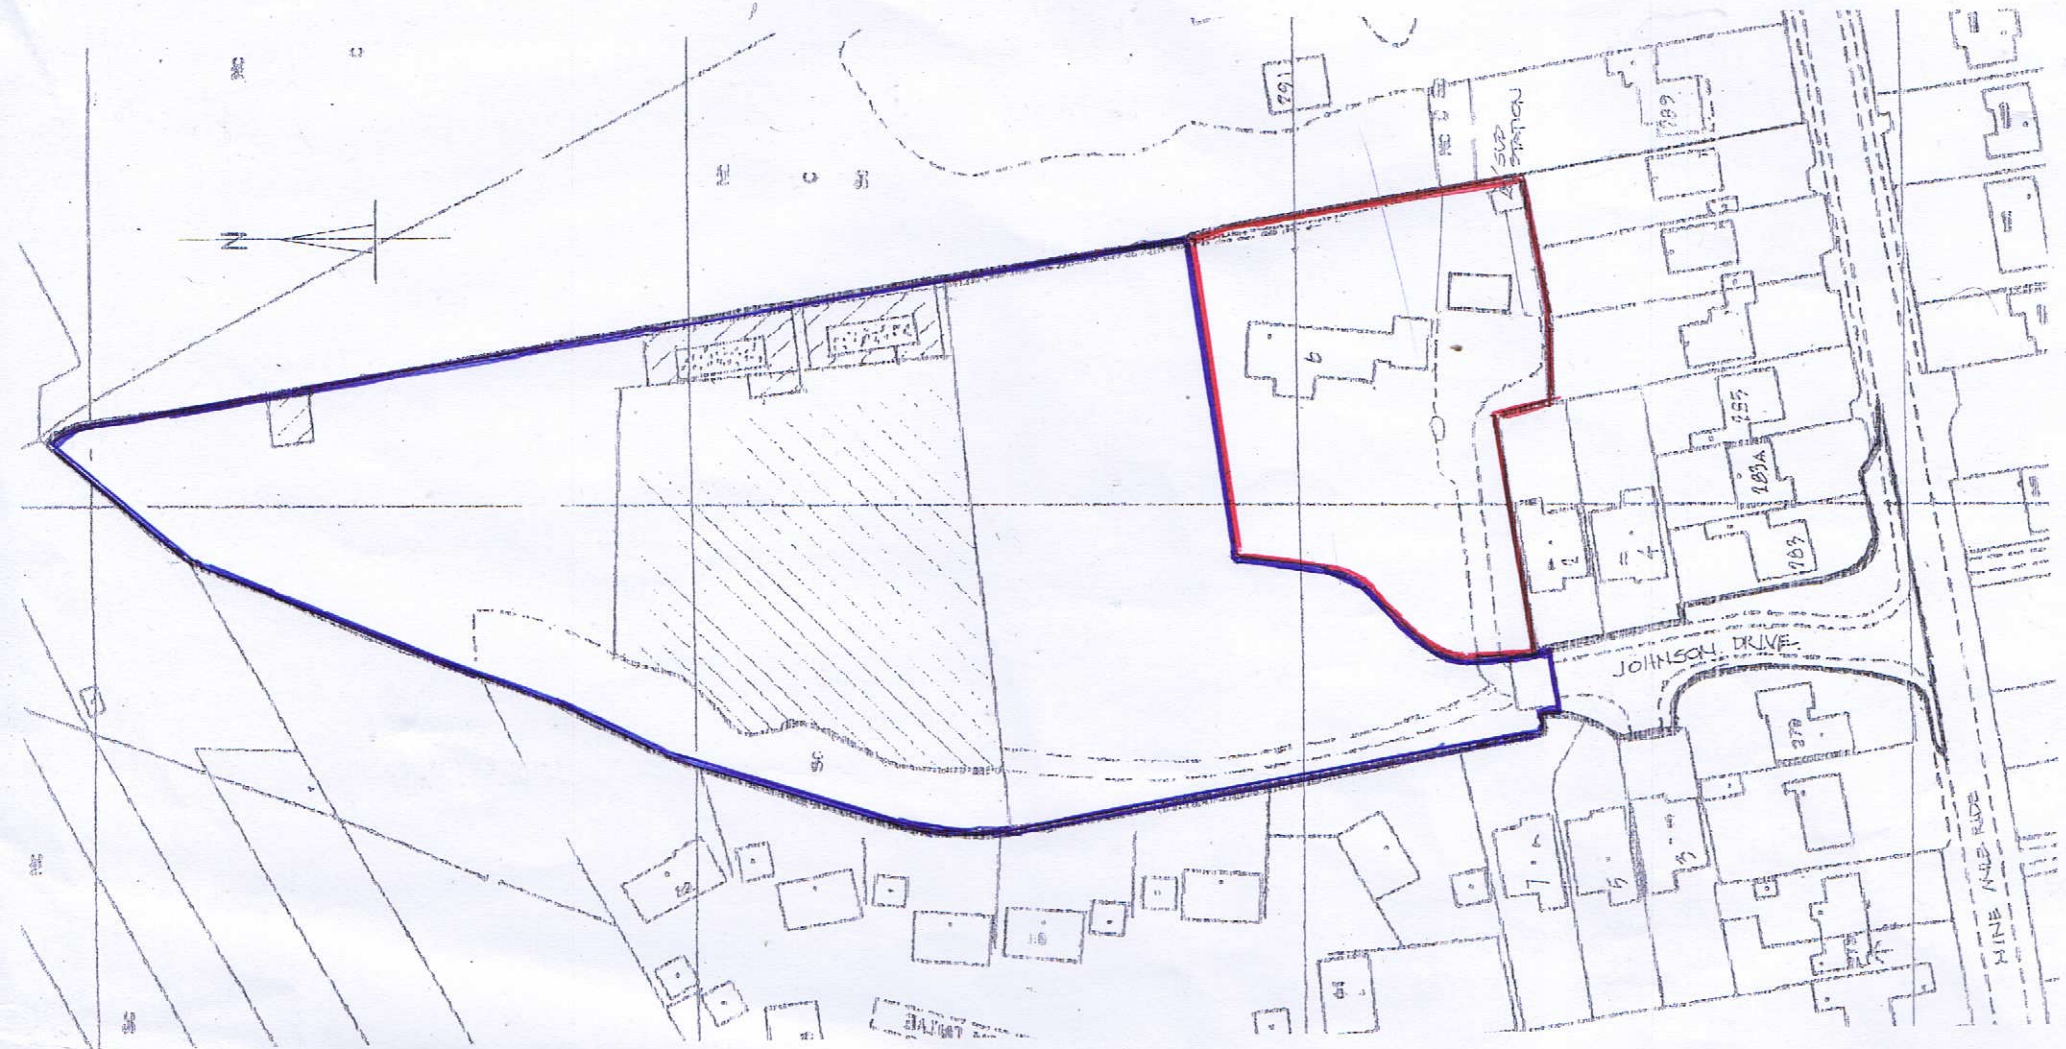

Location Plan

0 5 10 20 40

1:1250

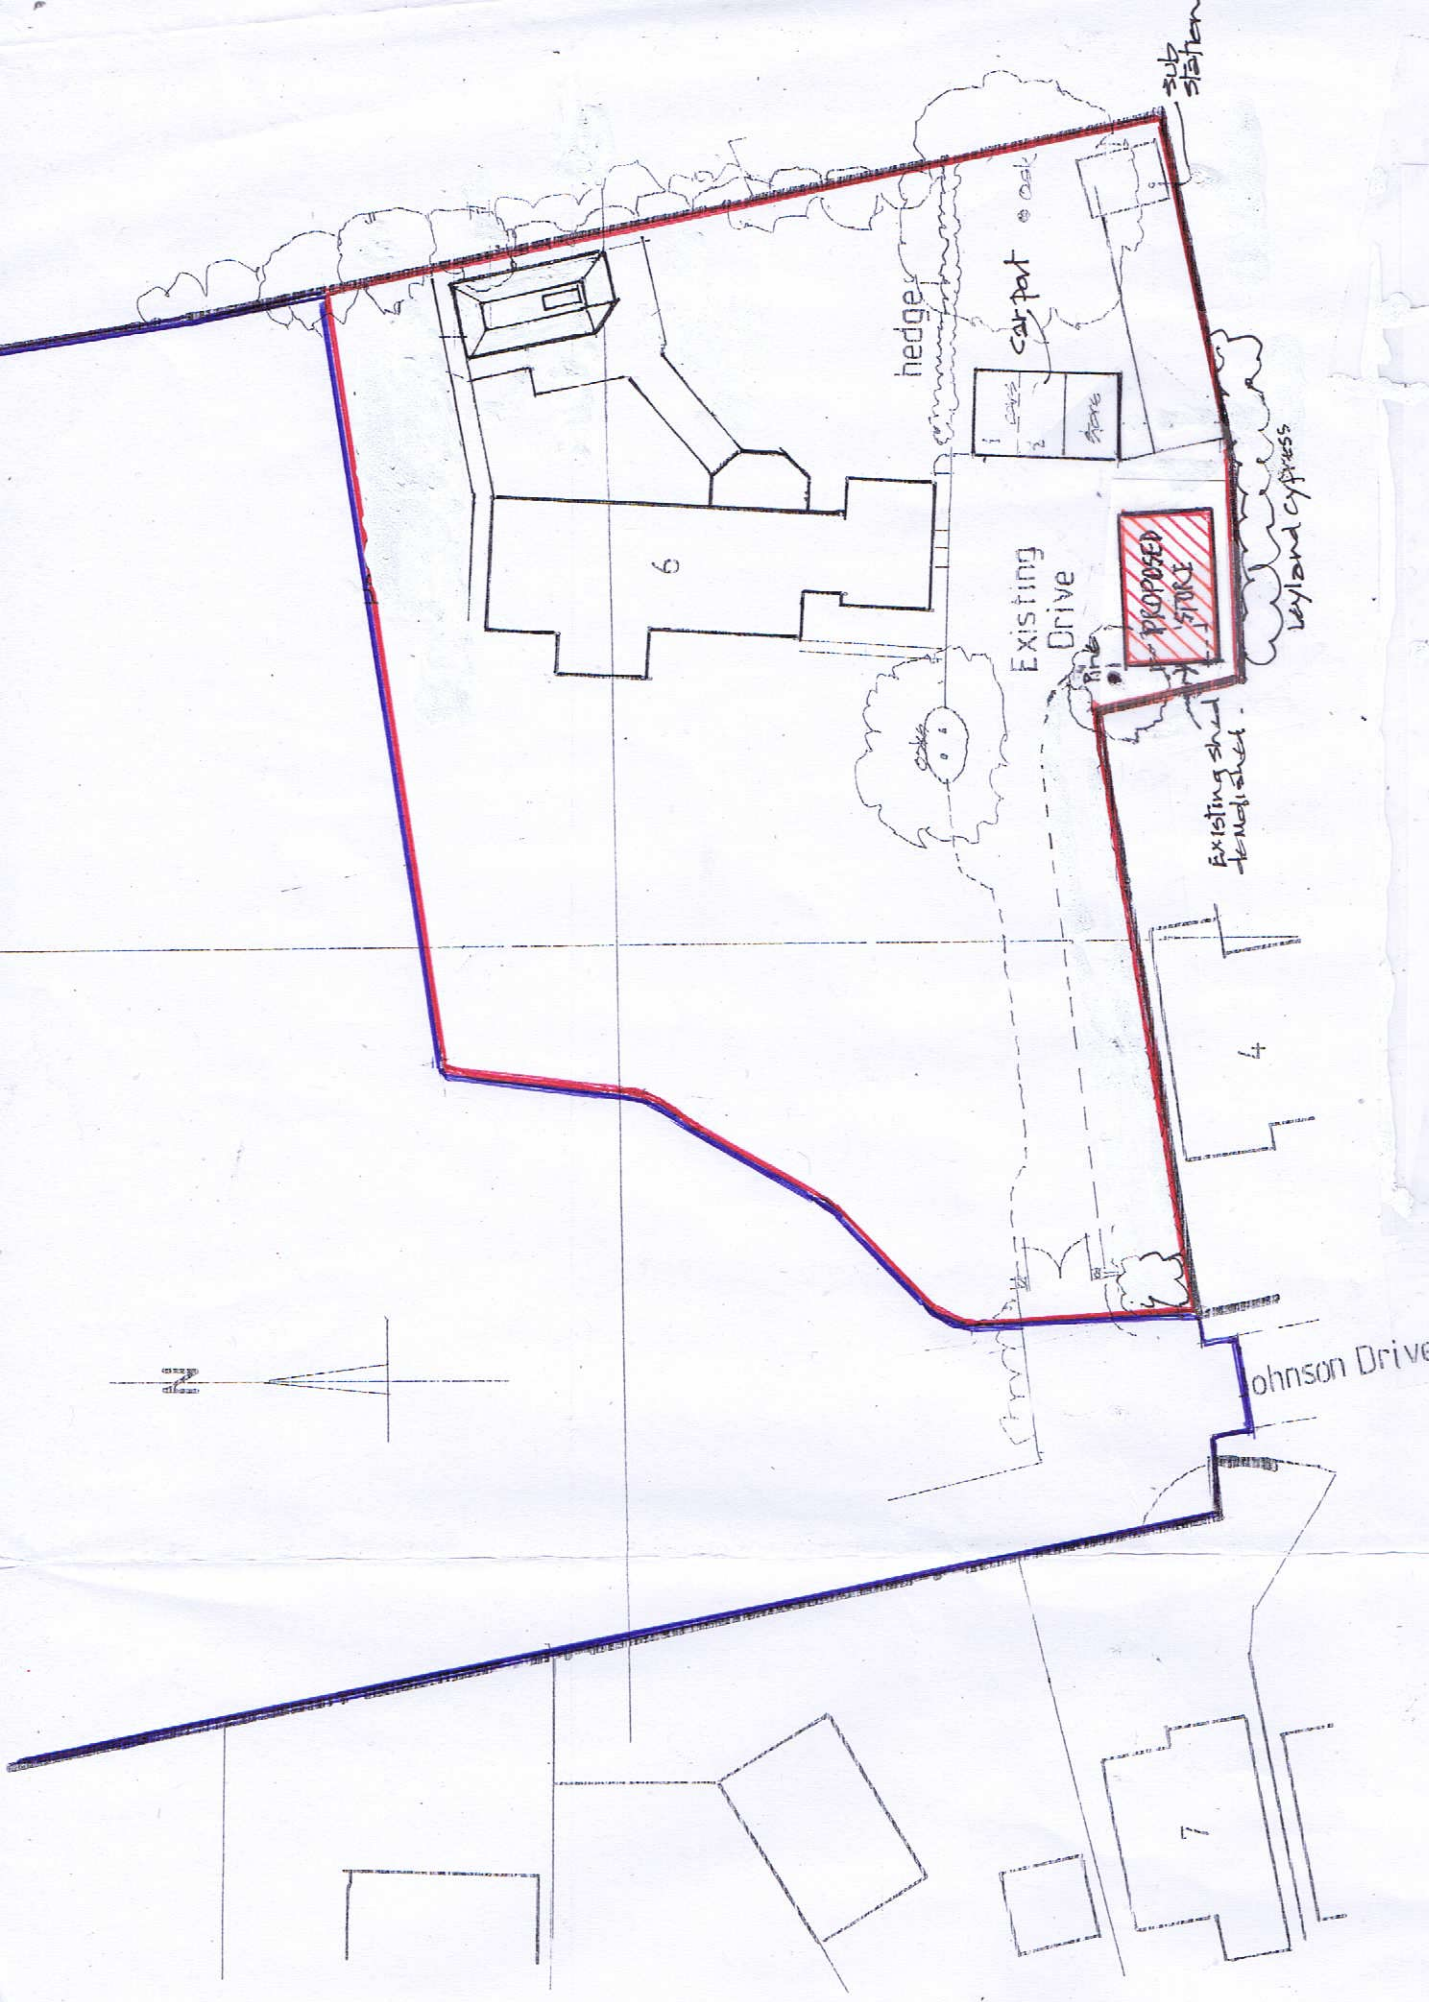

Part Site Plan 1:500

0 5 10 20 30

CALCULATION VOLUMES

VOLUME OF ORIGINAL DWELLING	1060 cu m
VOLUME OF EXTENSION AREA BUILT	488 cu m
TOTAL EXISTING	1548 cu m
VOLUME OF PROPOSED OUTBUILDING	144
VOLUME OF DEMOLISHED SHED	26
TOTAL	118

Rev A Position of store / scots Pine connected
3.5.2024

Proposed Single Storey Building for Parking and Storage at 6 Johnson Drive

Client Mr and Mrs K. Brant 6 Johnson Drive Finchampstead Berkshire RG40 3NW	Description Proposed Location and Part Site Plan
---	---

MARTIN BUTLER PARTNERSHIP LIMITED

28 Broad Street Wokingham Berkshire RG40 1AB T: 0118 980 0000	Scale 1:1250 1:500	Project 22404-1	drawing 01	revision A
---	---------------------------------	---------------------------	----------------------	----------------------

All dimensions to be checked on site. Any discrepancy between this drawing and other information is to be referred to the Planning Consultant. This drawing is copyright.