





REAR ELEVATION As Proposed
Scale 1:100

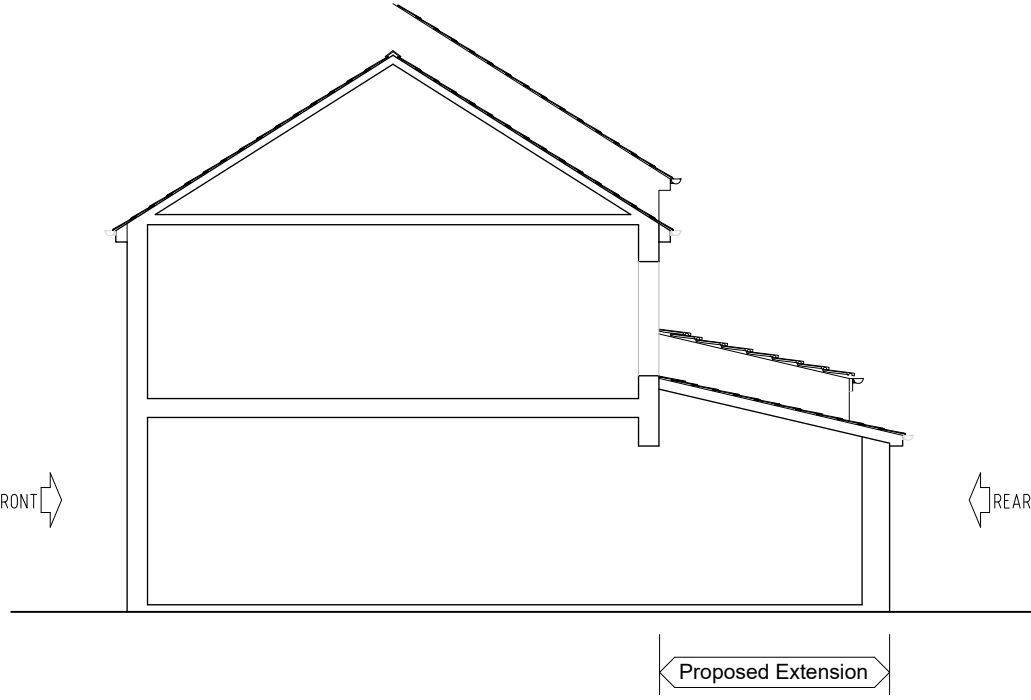


SECTIONAL/SIDE ELEVATION As Proposed
Scale 1:100

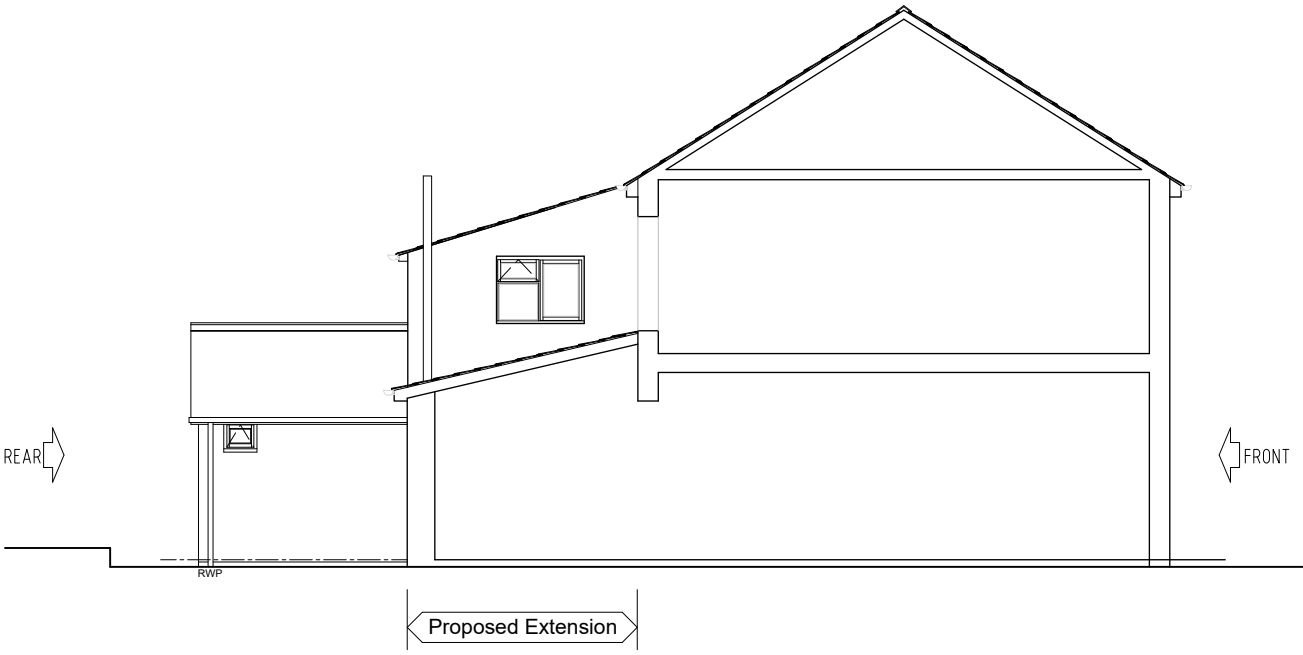


SECTIONAL/SIDE ELEVATION As Proposed
Scale 1:100




REAR ELEVATION As Existing
Scale 1:100

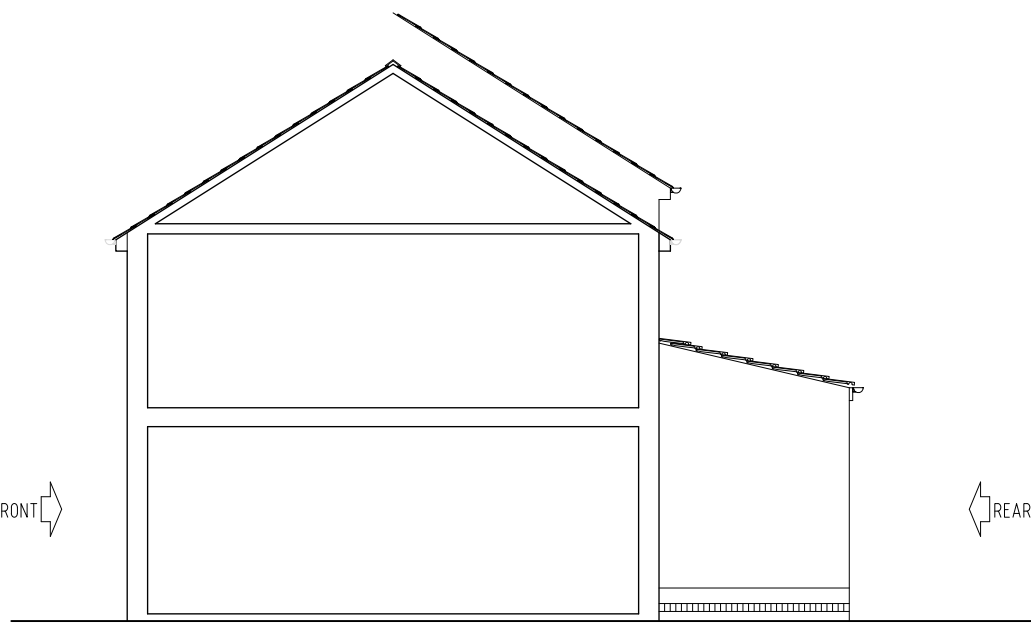


SECTIONAL/SIDE ELEVATION As Existing
Scale 1:100

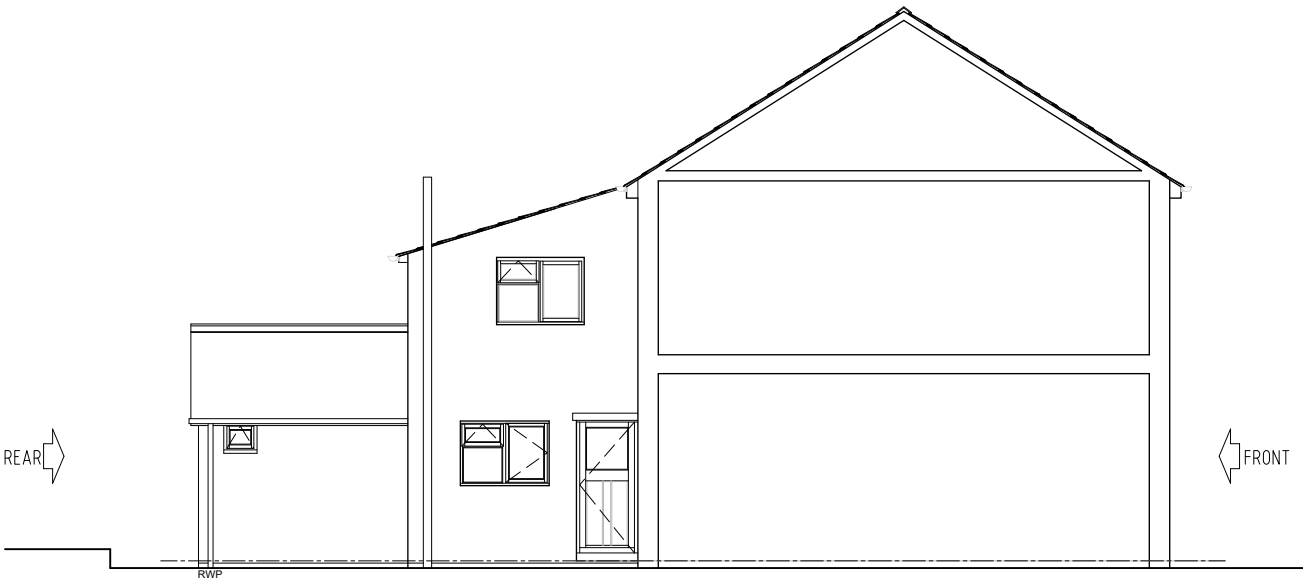


SECTIONAL/SIDE ELEVATION As Existing
Scale 1:100

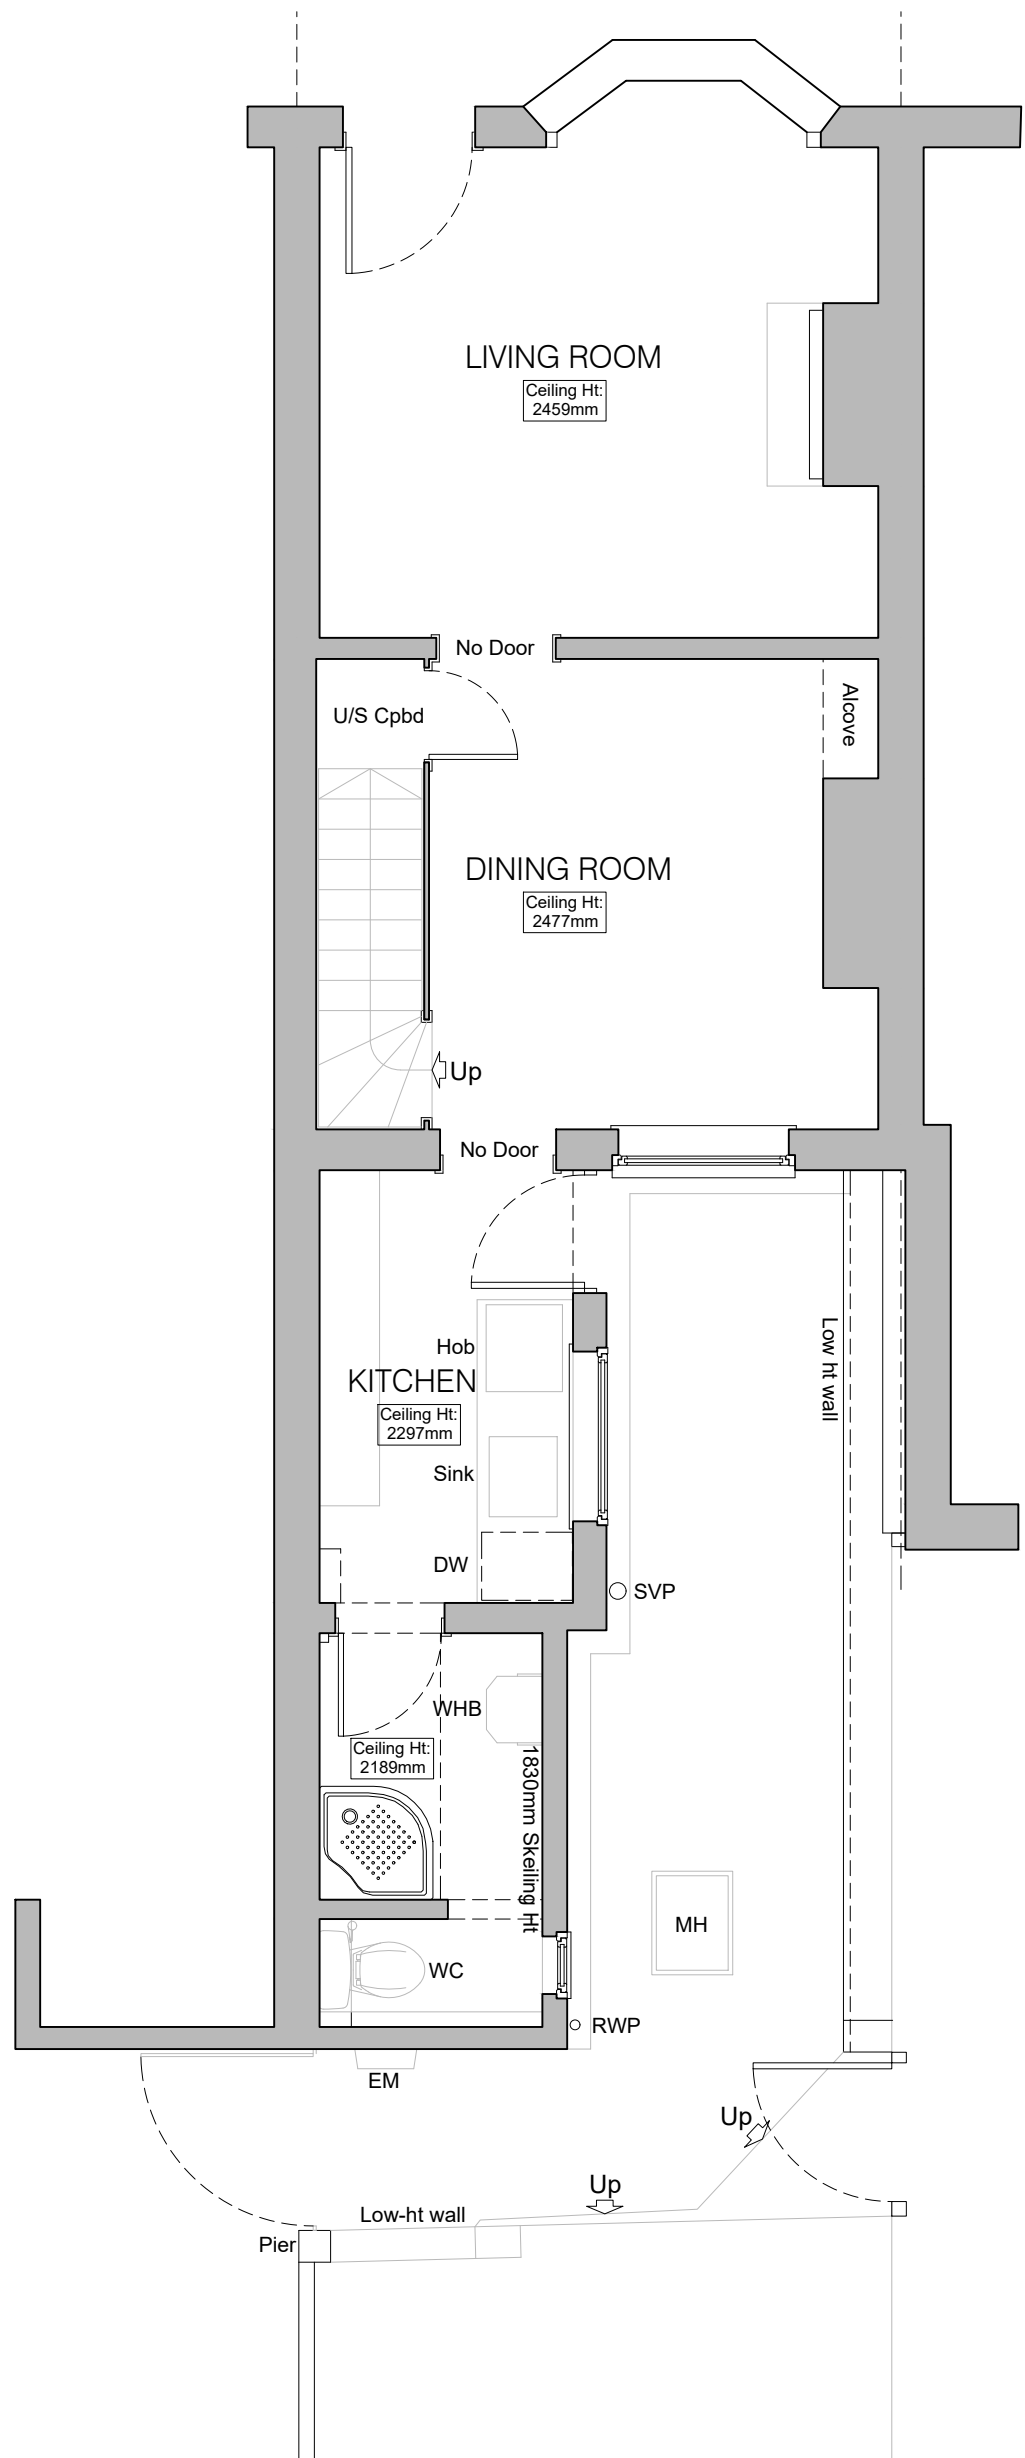


GROUND FLOOR GENERAL ARRANGEMENT PLAN As Existing
Scale 1:50

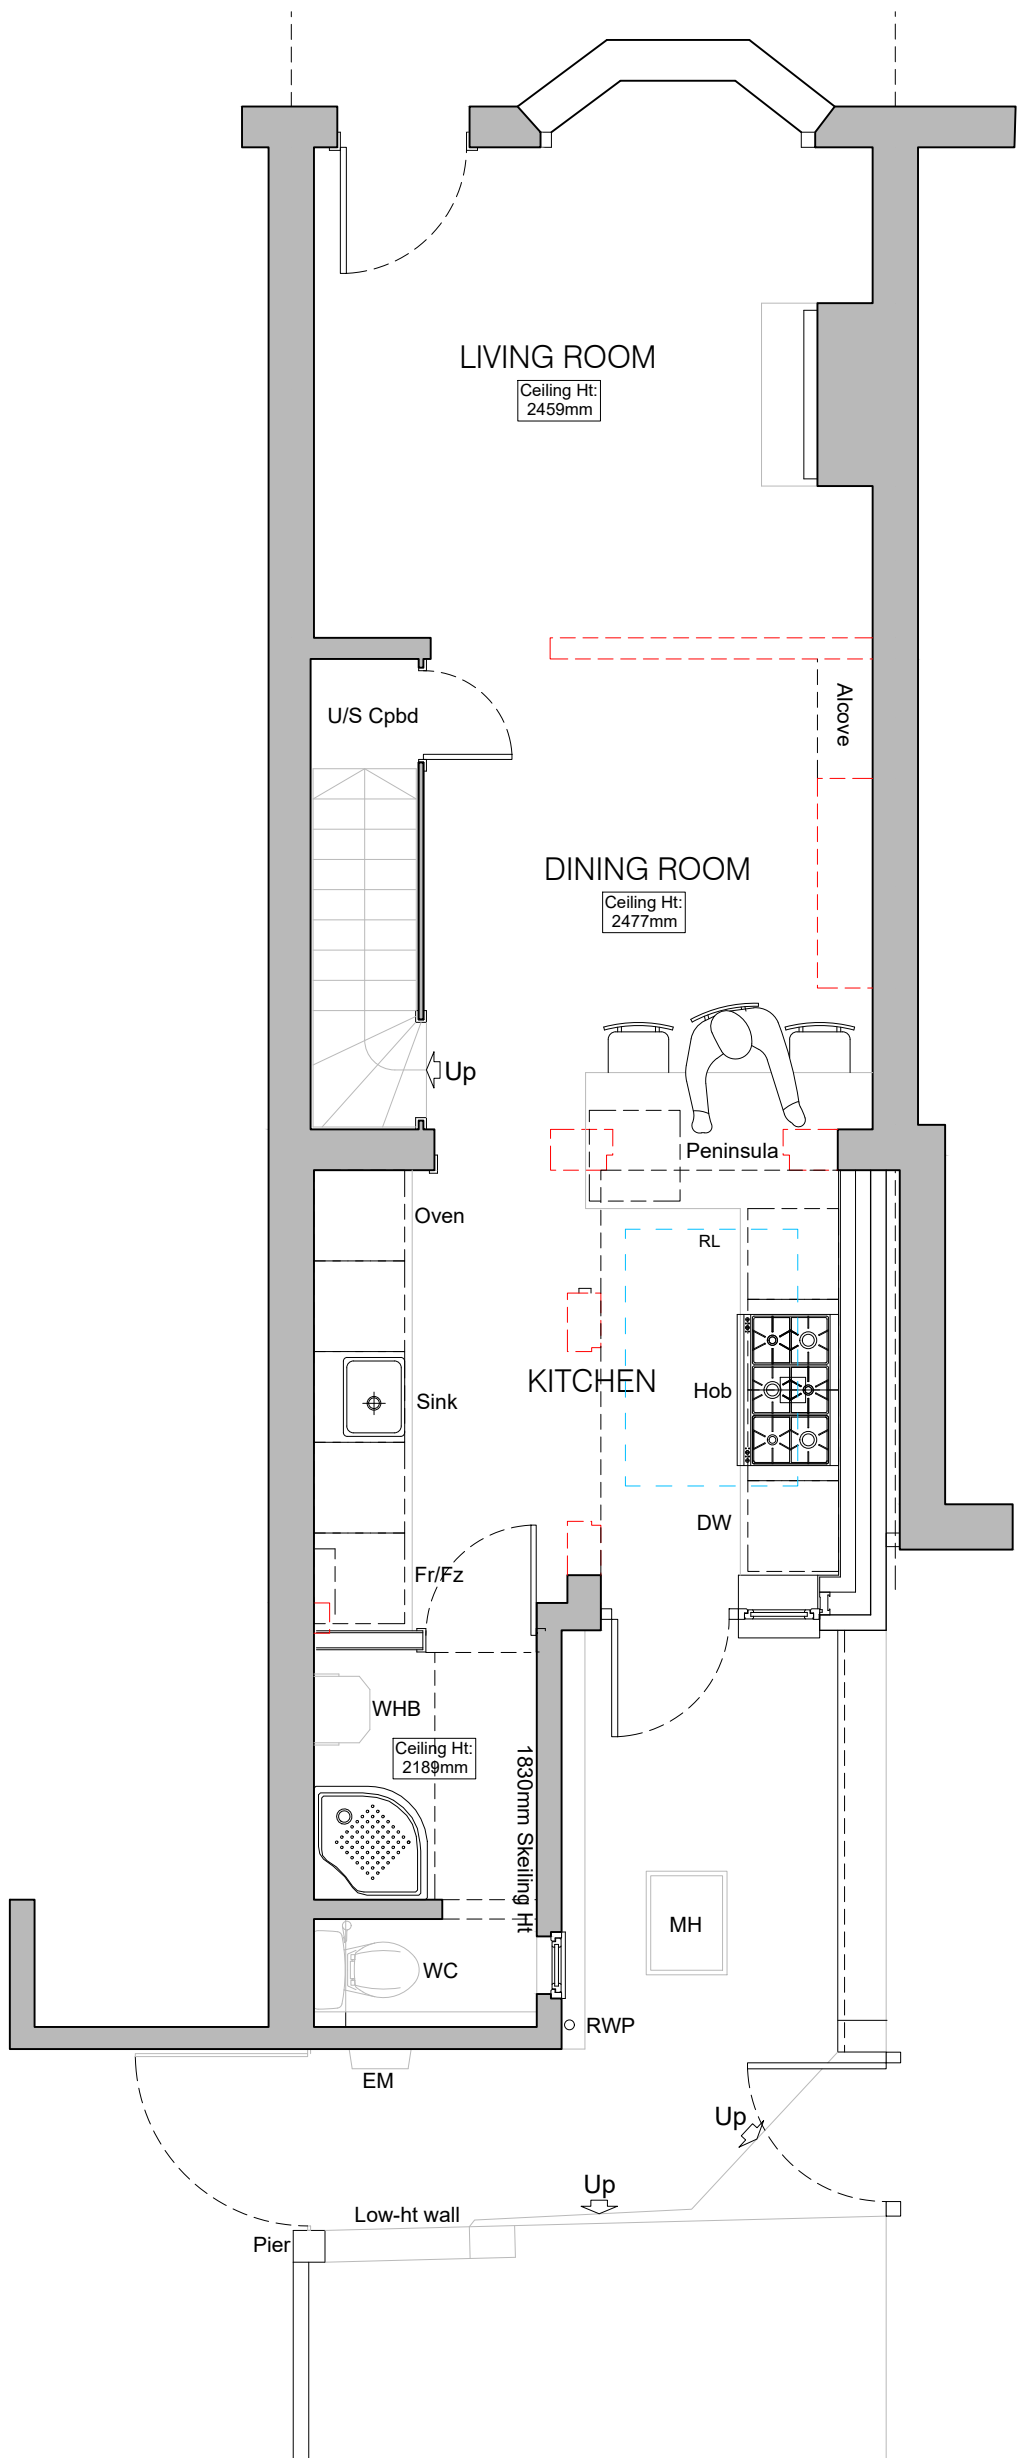

GROUND FLOOR GENERAL ARRANGEMENT PLAN As Proposed
Scale 1:50

 

Scale Bar 1:100

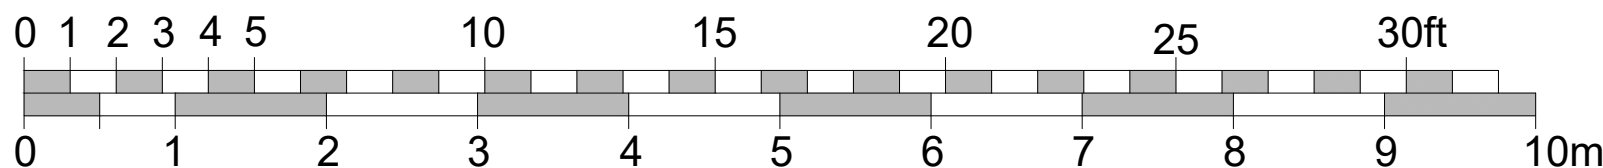

Scale Bar 1:50

FOR PLANNING SUBMISSION

Rev	Description	Date
-----	-------------	------

EXTENSIONS AND ALTERATIONS
LOCATION

Mr. J. Dancer
42, Brooke Street, Twyford,
Reading, Berkshire, RG10 9NX

DRAWING TITLE
GENERAL ARRANGEMENT PLANS
GROUND FLOOR LEVEL
Inc. External Elevations
Existing and Proposed

DAVID HOLTHAM Architect	DATE June 2025
SCALE Varies @ A1	DRWG. NO. 2025/27-01
	REVISION -