


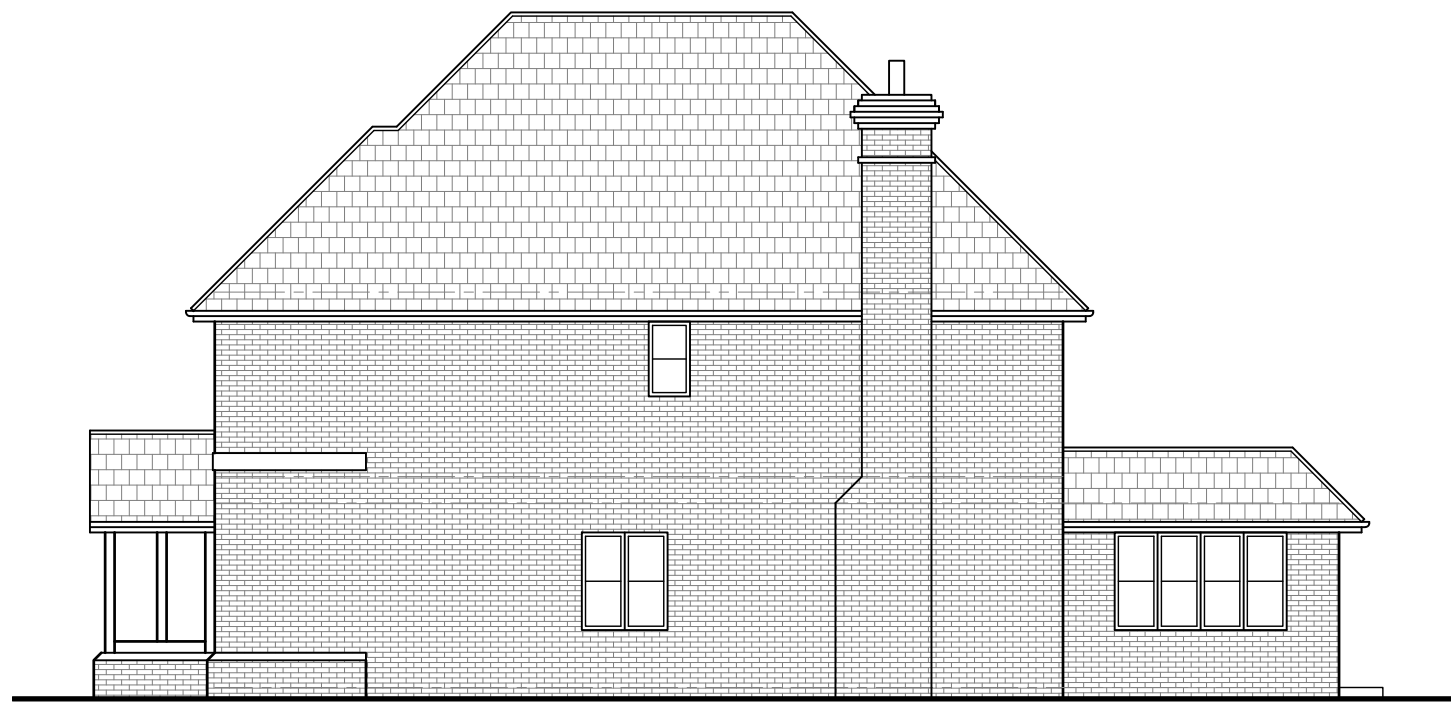


PROPOSED SOUTH EAST ELEVATION  
Scale: 1/100




PROPOSED NORTH EAST ELEVATION  
Scale: 1/100




PROPOSED NORTH WEST ELEVATION  
Scale: 1/100

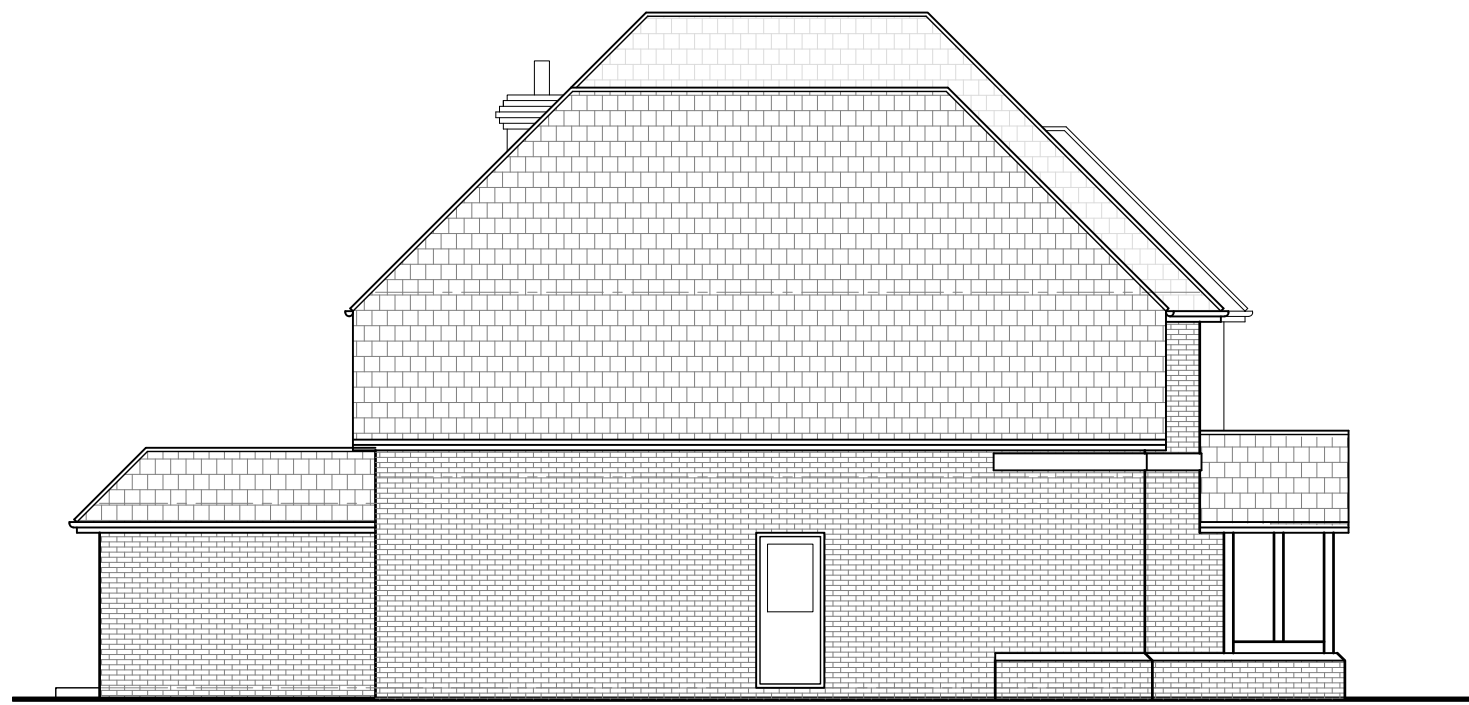


PROPOSED SOUTH WEST ELEVATION  
Scale: 1/100

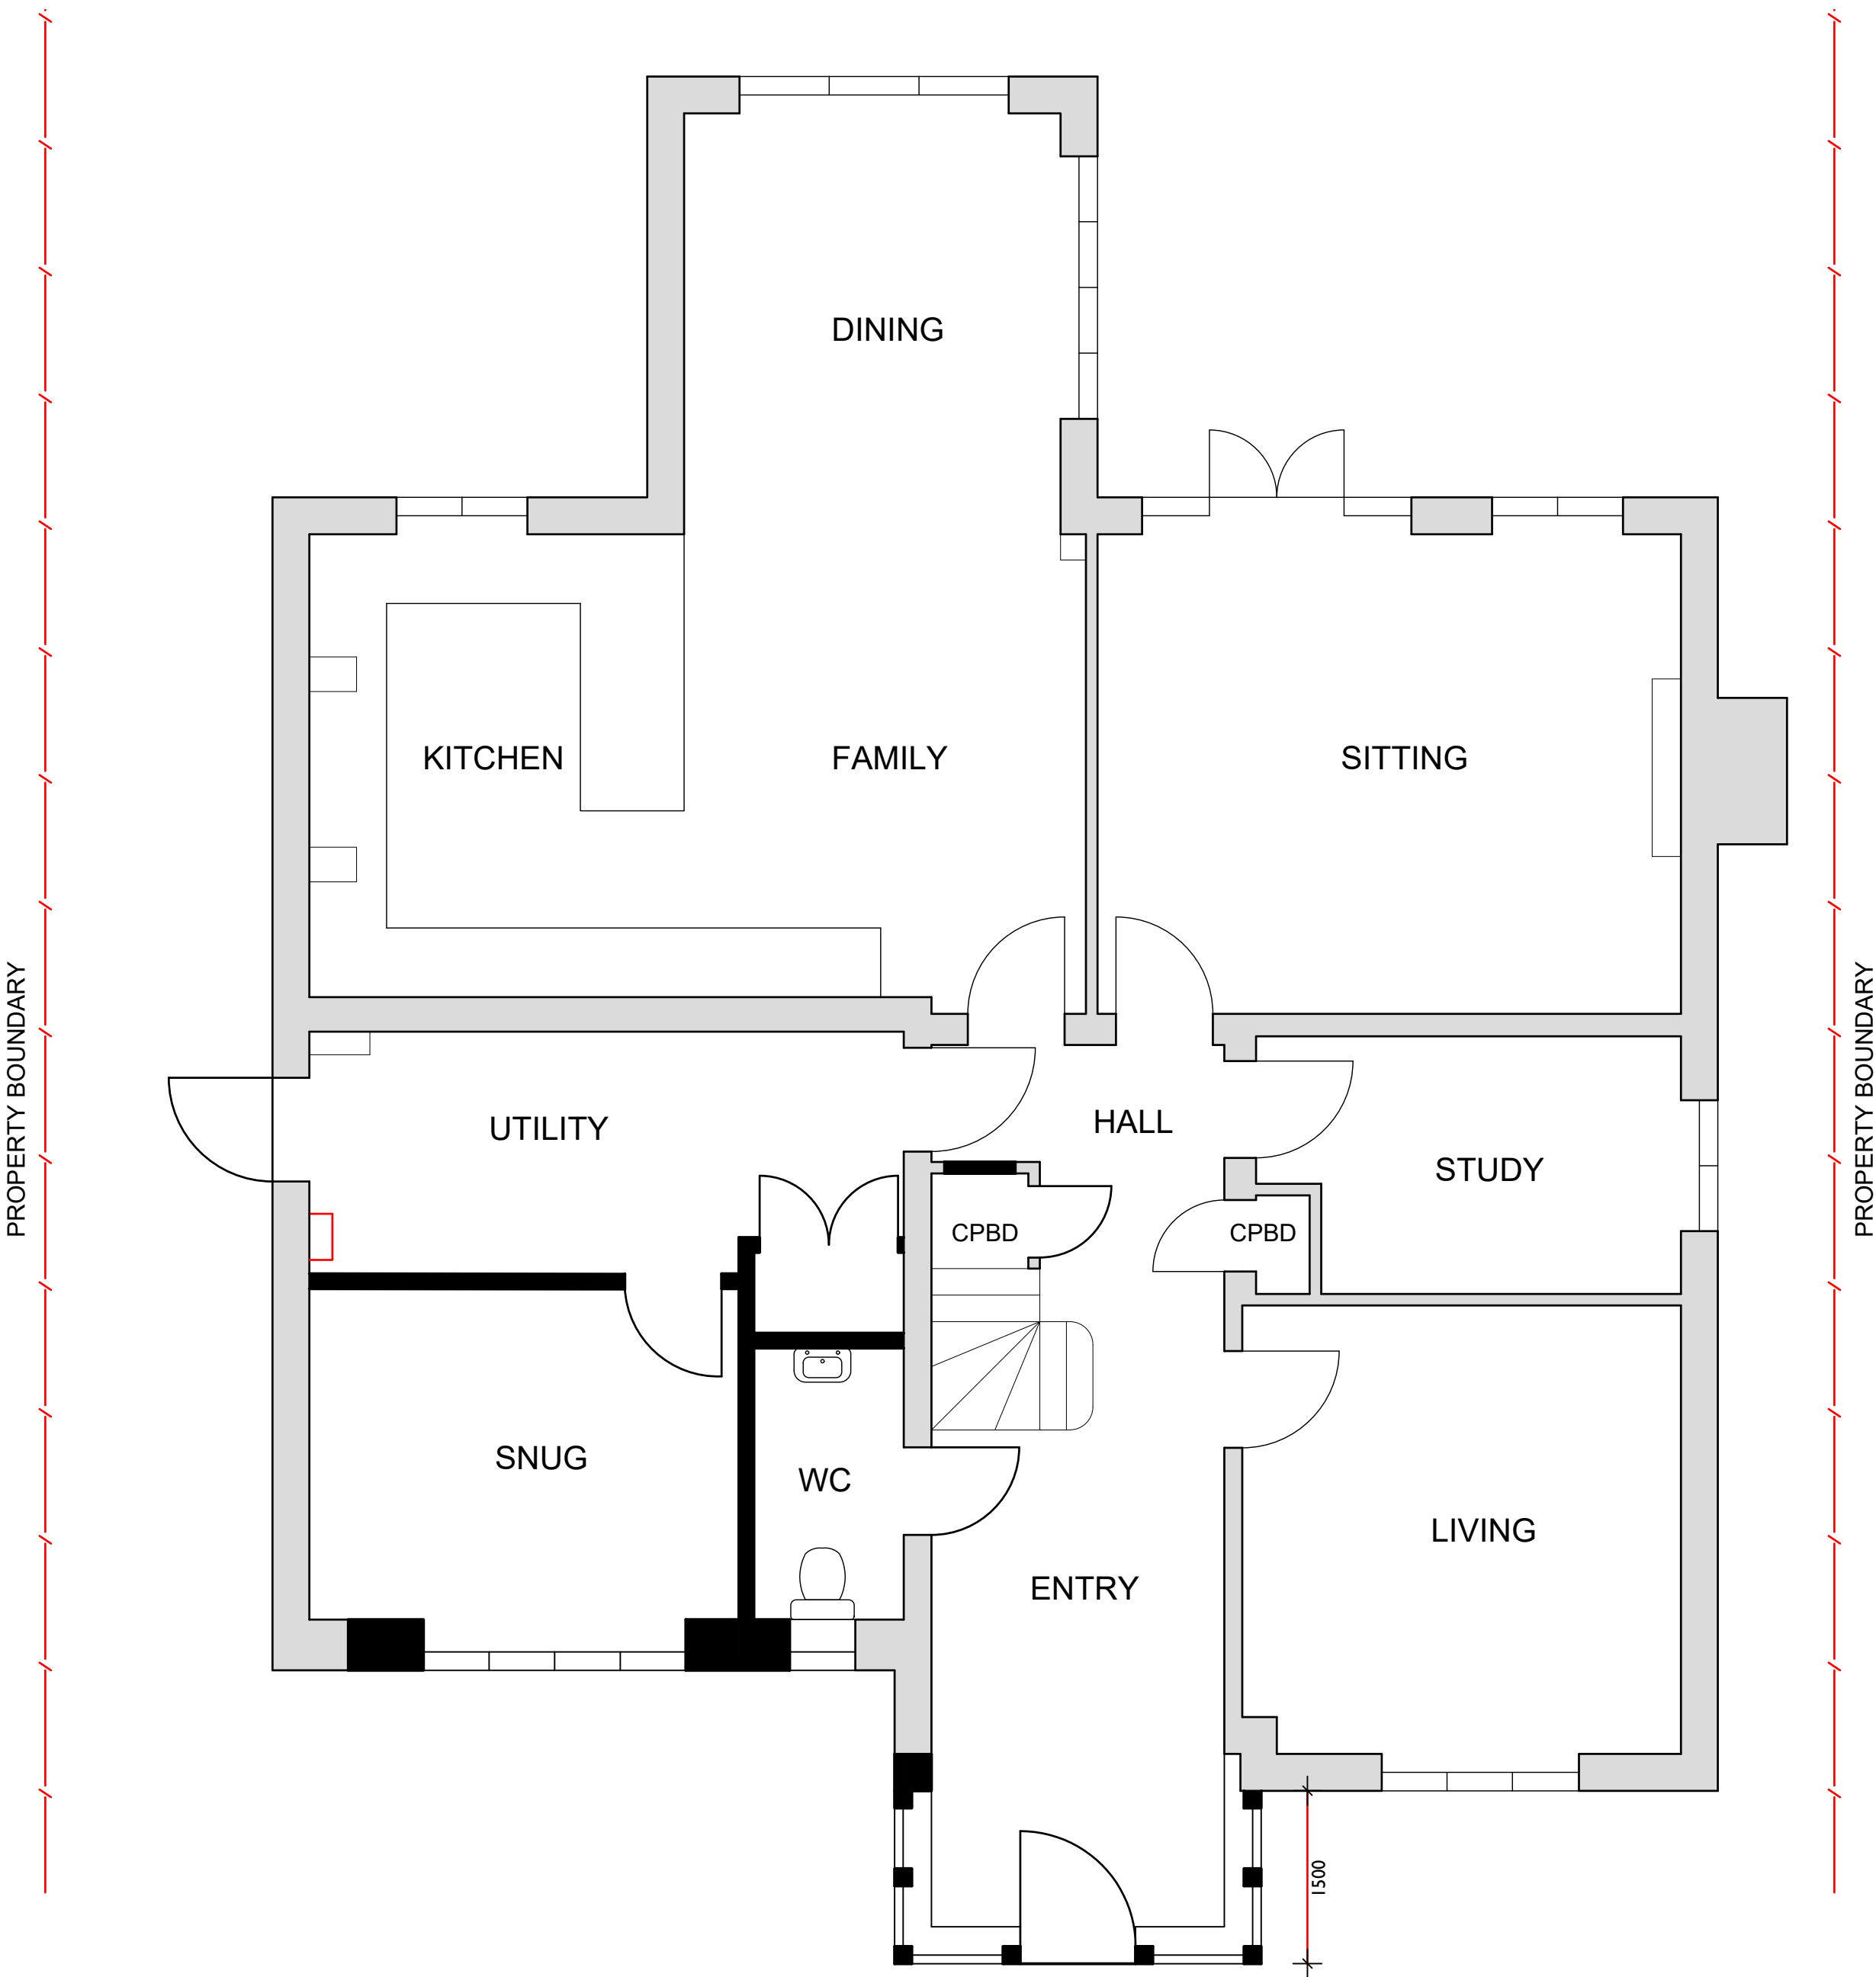

PROPOSED GROUND FLOOR PLAN  
Scale: 1/50

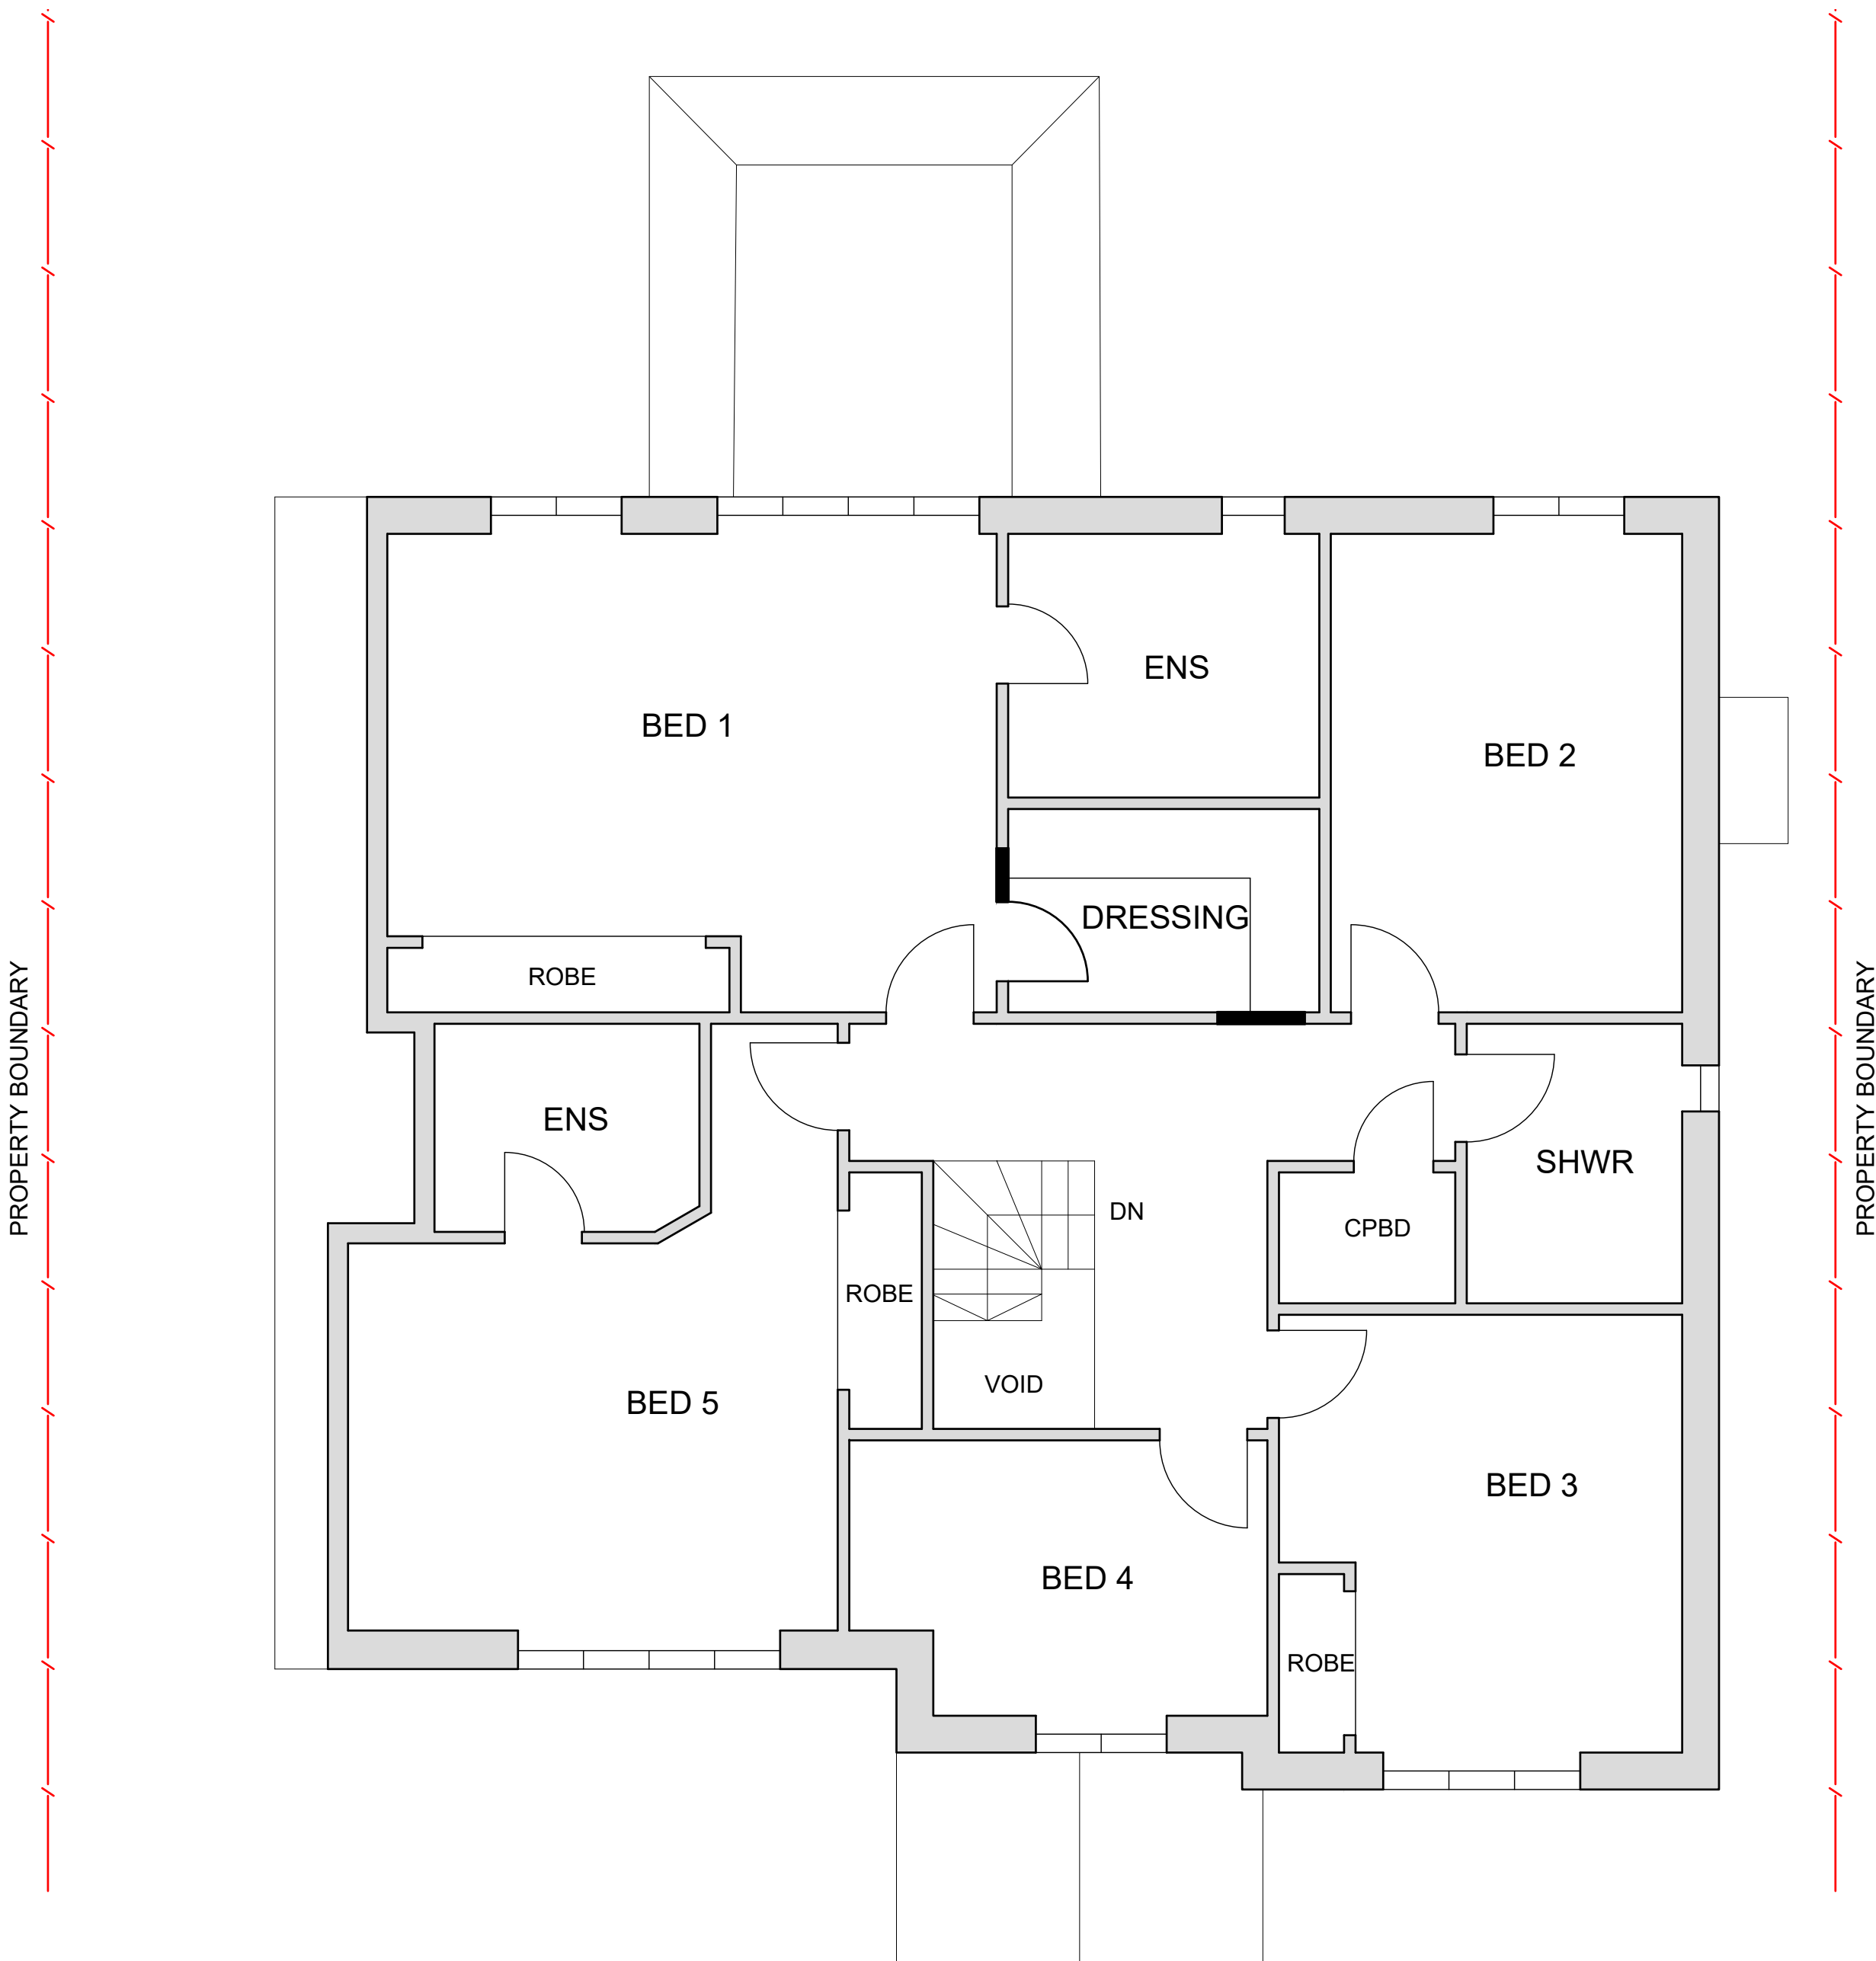

PROPOSED FIRST FLOOR PLAN  
Scale: 1/50

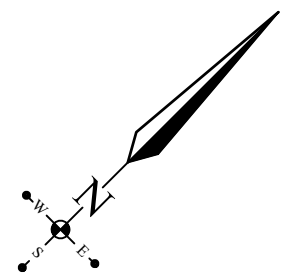

PROPOSED NEW WORK  
SHOWN SOLID

AREAS TO REMAIN  
SHOWN SHADED

|   |              |              |
|---|--------------|--------------|
| -   | -            | -            |
| rev:   | date:        | description: |
| <div><div>LASCELLES DESIGN</div><div>architectural design, planning and building regs</div><div>Blackmoor Wood, Ascot, Berkshire, SL5 8EN</div><div>01344 566 397</div><div>bill@lascelles-design.co.uk</div><div>www.lascelles-design.co.uk</div></div> |              |              |
| title   |              |              |
| PROPOSED FLOOR PLANS AND ELEVATIONS   |              |              |
| Householder Planning Application   |              |              |
| for:   |              |              |
| Mel and Neil McCrossan   |              |              |
| at:   |              |              |
| Magnolia House, 16 Northbury Lane, Ruscombe, RG10 9LQ   |              |              |
| proposed:   |              |              |
| Garage conversion, front porch extension, and detached double garage to existing two storey detached dwelling   |              |              |
| drawn:   | date:        | size:        |
| WRL   | March 2025   | A1           |
| scale:   | job no.      | sheet:       |
| As Shown   | 2024-1477-PL | 3 of 7       |
|   |              | rev:         |
|   |              | -            |