



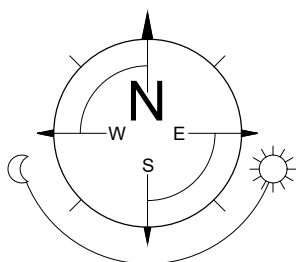

NOTE
Any discrepancies between this drawing, specialist contractor's drawings and client's specification should be notified imediently. All specialist contractors must visit site and be responsible for their own dimensions

SITE PLAN (1:500)

 

REV. | DATE | COMMENTS

PROJECT
91 Reading Road,
Woodley,
RG5 3AE

PROJECT TITLE
First floor rear extension and internal
alterations

DRAWING TITLE
SITE PLAN

SK-tec Ltd

Planning & Technical Services
58 Hilltop Road, earley, Reading, Berkshire, RG6 1DA
tel: 01183 759987, mob: 07714 100537
e-mail: steve@sk-tec.co.uk

CLIENT
Mrs J Kite

SCALE 1:500 (A4)

DATE May '24

DRG. No. 24/949-04

REV.