




PLOT 4  
FRONT ELEVATION




REAR ELEVATION

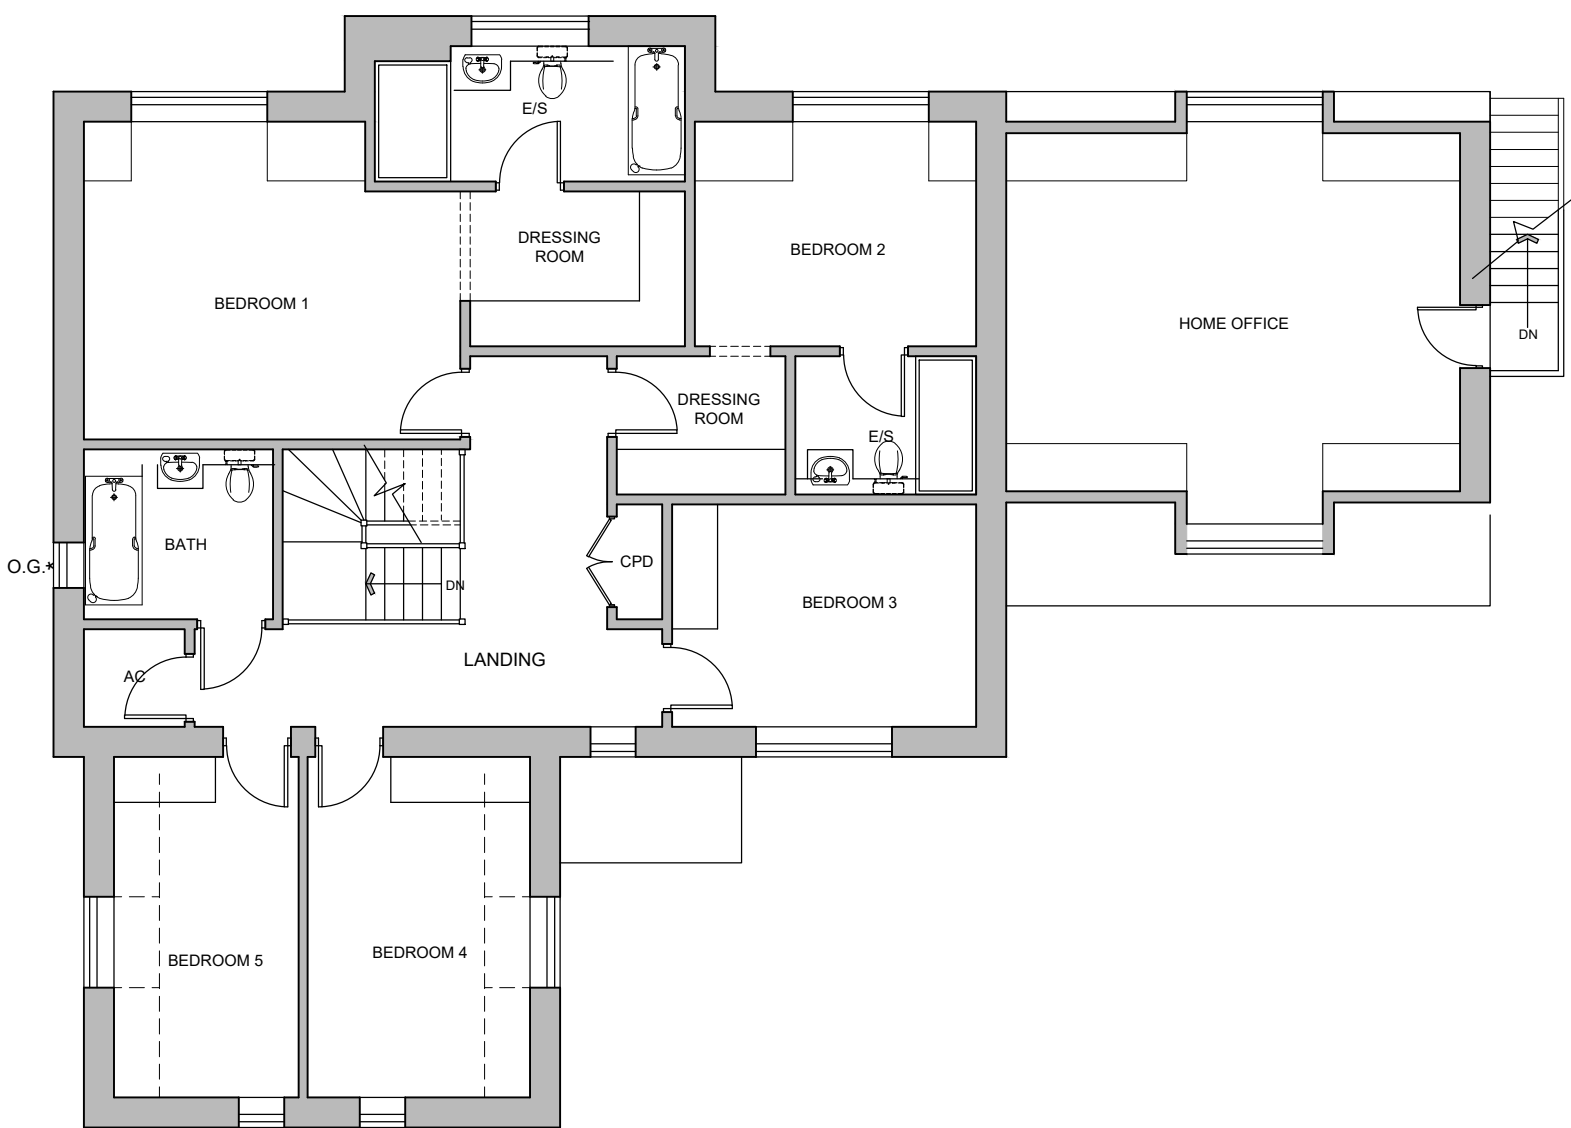

FIRST FLOOR PLAN



SIDE ELEVATION

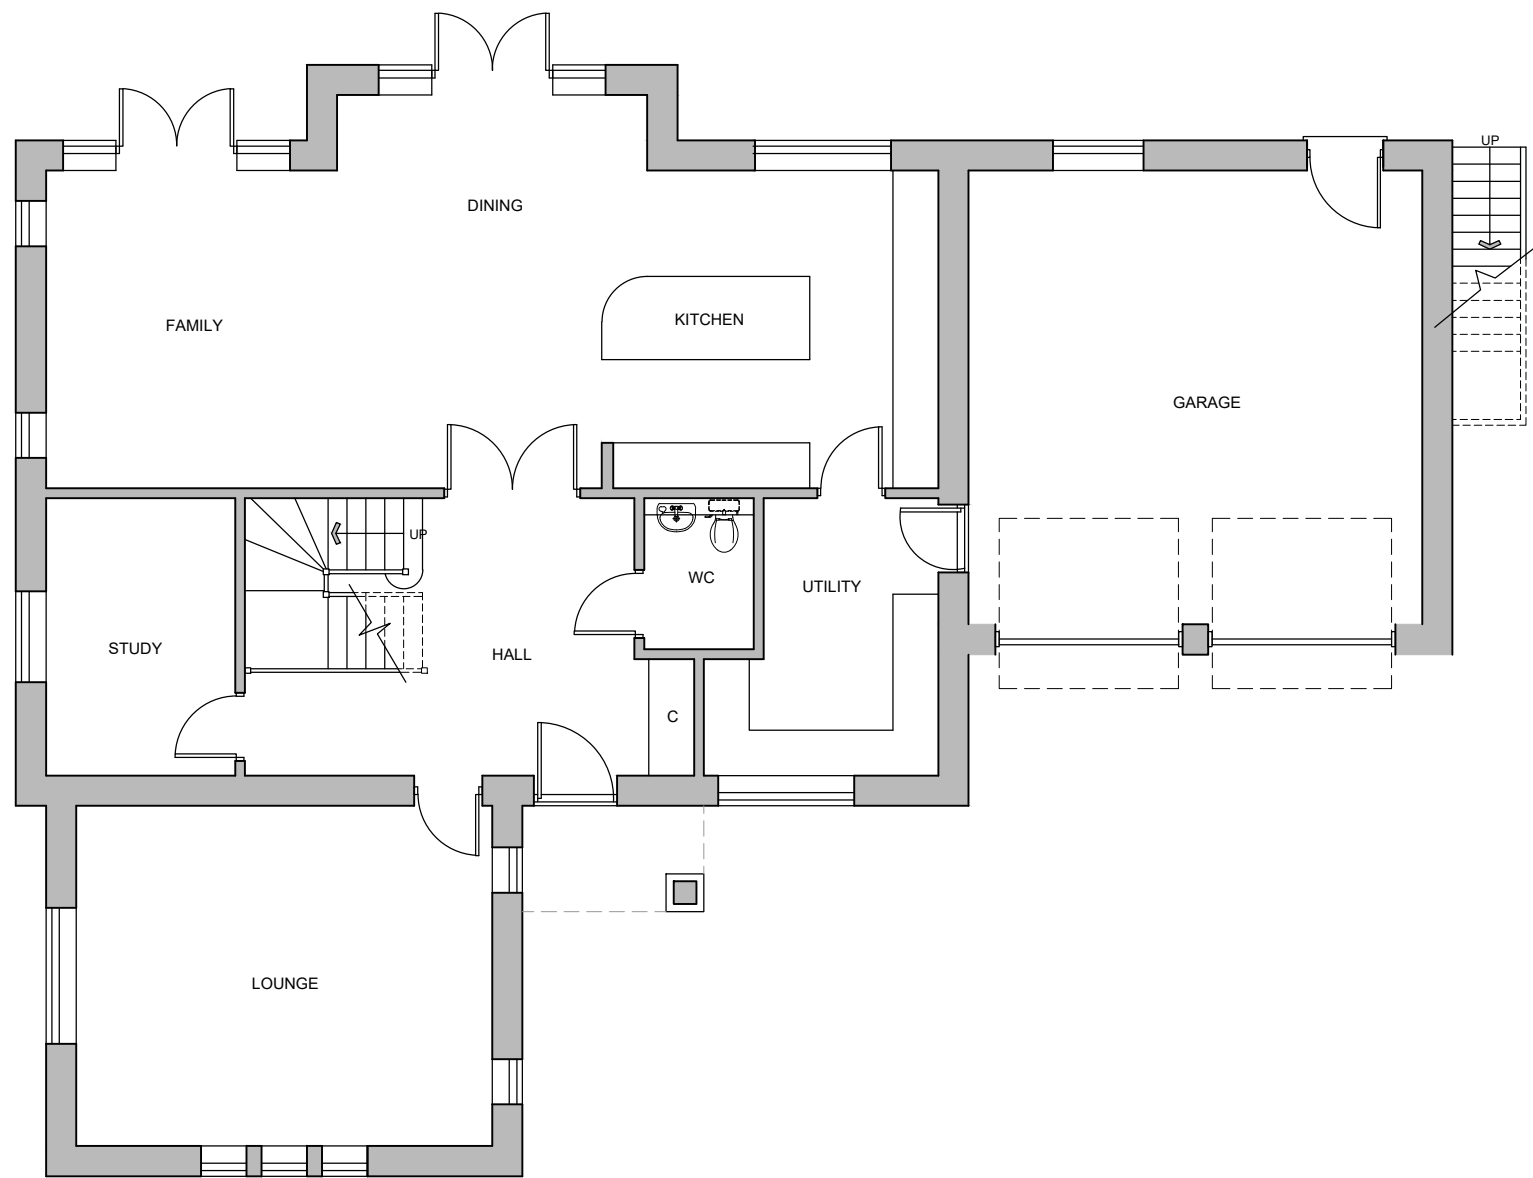

PLOT 4  
GROUND FLOOR PLAN

\*Obscure Glazed



FLANK ELEVATION

|   |       |       |
|---|-------|-------|
| Rev:   | Date: | Draw: |
| Status   |       |       |
| RESERVED MATTERS   |       |       |
|                                                                                     |       |       |
| ASCOT DESIGN<br>Timeless architecture   |       |       |
| Ascot Design Ltd, Berkshire House 39-51 High Street, Ascot, Berkshire, SL5 7HY<br>Tel: 01344 299330 Fax: 01344 299331 Email: info@ascotdesign.com<br>www.ascotdesign.com |       |       |
| Client   |       |       |
| HICKS DEVELOPMENTS LTD   |       |       |
| Project Title   |       |       |
| PARCEL S, THE MOAT HOUSE,<br>ARBORFIELD GARRISON, RG2 9LY   |       |       |
| Drawing Title   |       |       |
| PLOT 4 PROPOSED FLOOR PLANS<br>& ELEVATIONS   |       |       |
| Scale   | Date  | Drawn |
| 1:100@A2   | SEP25 | DQ    |
| Drawing No.   | Rev.  |       |
| 24-J4649-02-004   | -     |       |
| The copyright in this document and design is confidential to and the property of Ascot Design Limited                                                                    |       |       |