




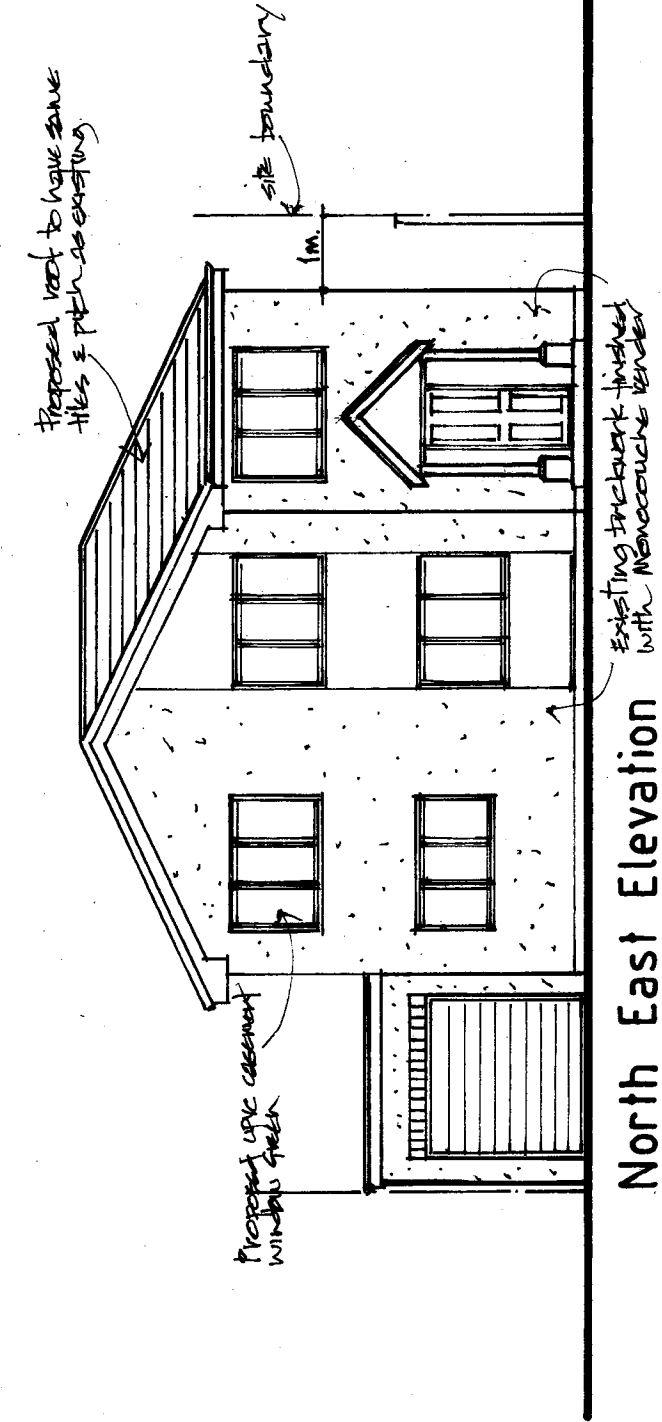


North East Elevation

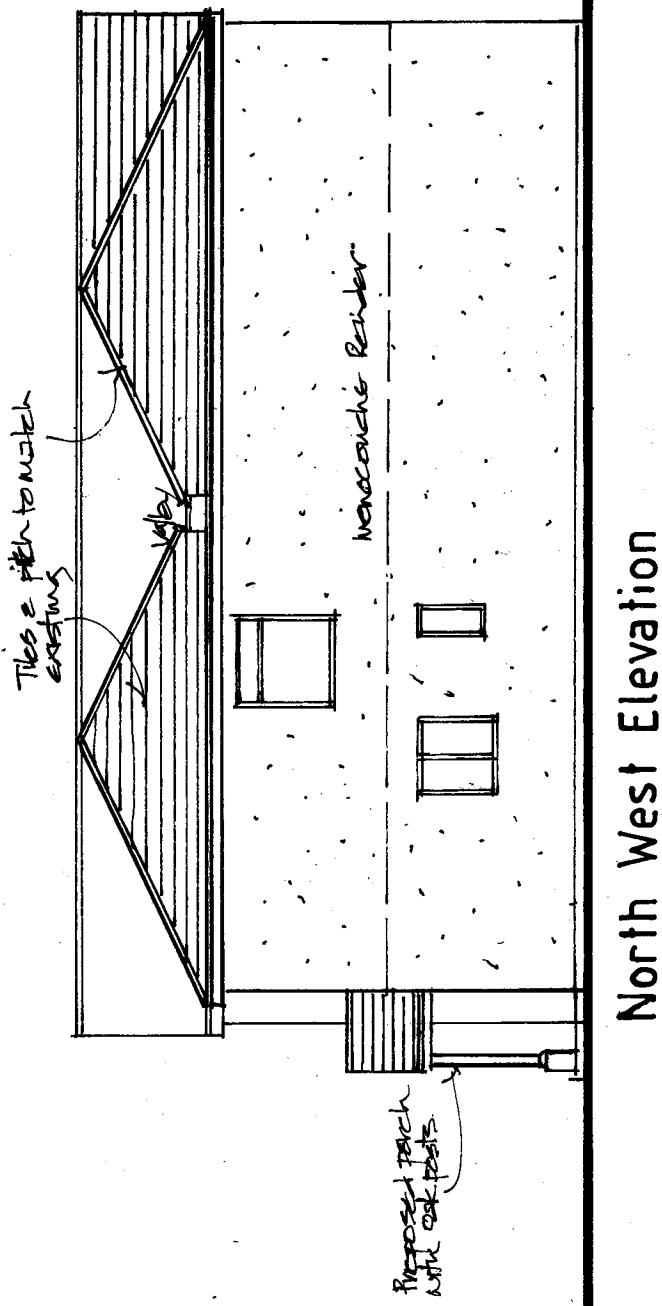


North West Elevation

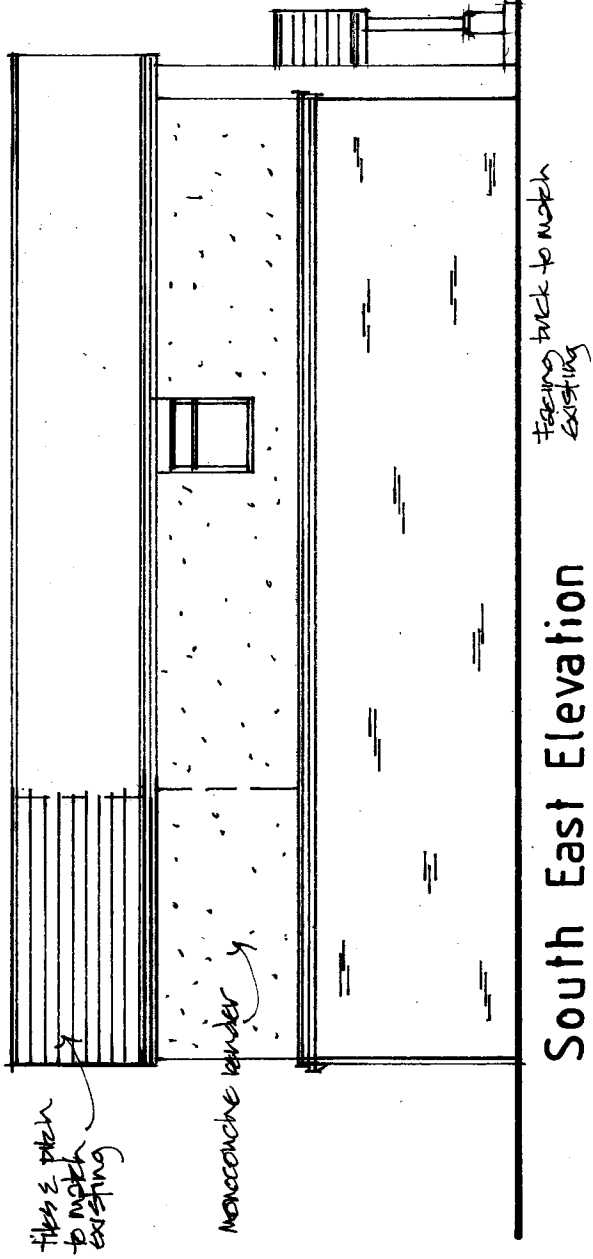

South East Elevation

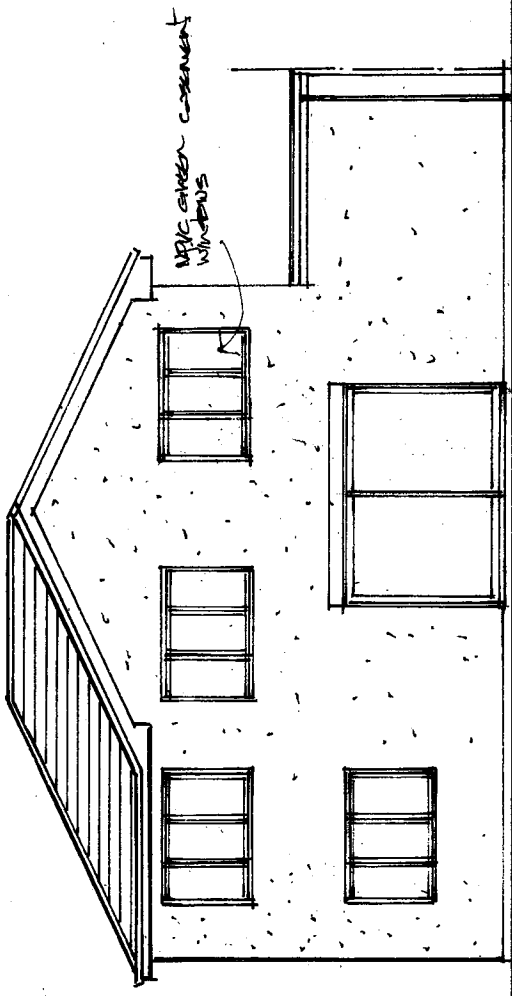

South West Elevation

 

Proposed Single Storey Side Extension replacing Car Port,
First Floor Rear and Side Extensions over Garage, Internal
Alterations and Entrance Porch at 127 Reading Road

Client
Mr and Mrs Sandell
127 Reading Road
Finchampstead
Berkshire
RG40 4RD

Description
Proposed Elevations

All dimensions to be checked on site. Any discrepancy between this drawing and other information is to be referred to the Planning Consultant. This drawing is copyright.

MARTIN BUTLER PARTNERSHIP LIMITED

Client	Project	Scale	date	revision
28 Broad Street Wokingham Berkshire RG40 1AB	22503-4	1:100	25/03/25	04
drawn: MB				