




FRONT ELEVATION
SCALE 1:100

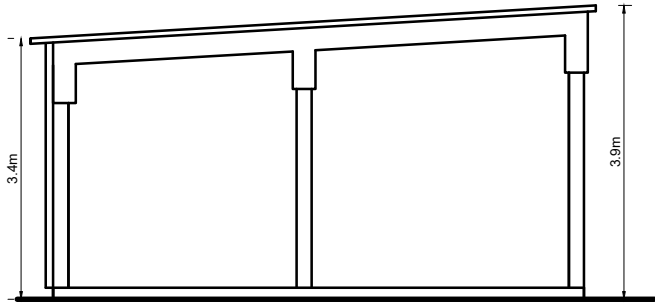


SIDE ELEVATION
SCALE 1:100

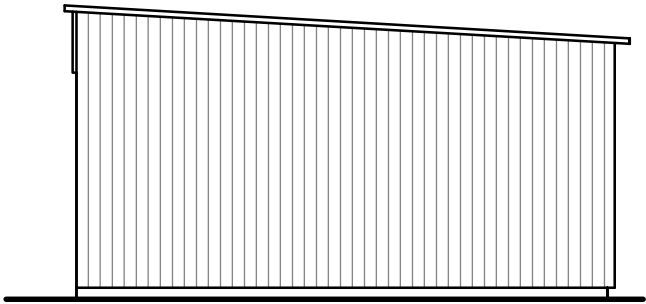

SIDE ELEVATION
SCALE 1:100

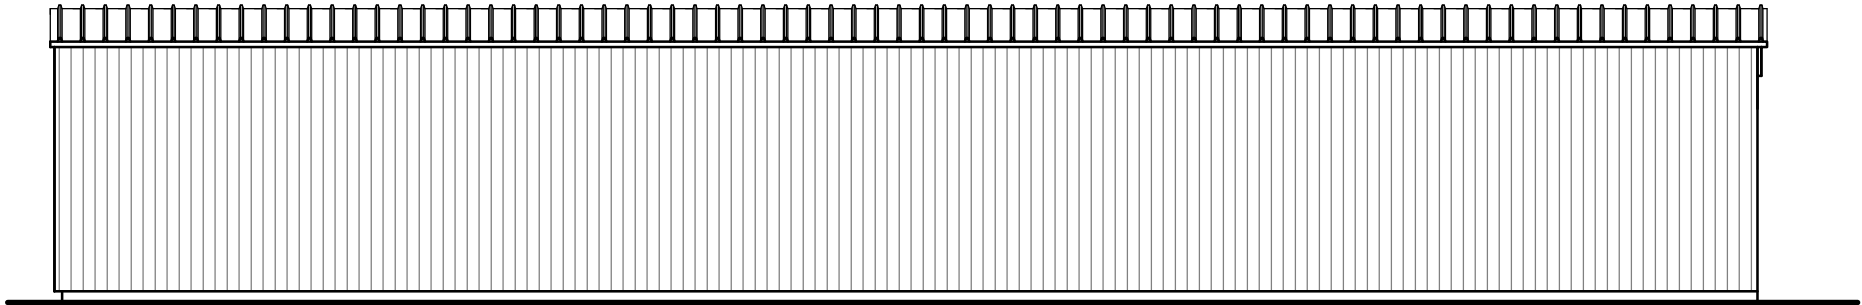

REAR ELEVATION
SCALE 1:100

 

JAKE
UNDERWOOD

PLANNING & BUILDING DRAWINGS

PROJECT:
PINE COPSE, NINE MILE RIDE,
CROWTHORNE RG40 3GH

DETAIL:
EXISTING ELEVATIONS

PLANNING PERMISSION

JOB No: 2628	DRG No: 002
SCALE @ A3: 1:100	REV: A

CONTACT:
JAKE UNDERWOOD
Web: www.jakeunderwood.com
Email: info@jakeunderwood.com
Phone: 07784927778