

Notes

All dimensions and levels on site are to be checked prior to commencement of work.

This drawing is the copyright of Paul Edwards Architecture

SCALE 0 1 2 3 4 5 6 8 10




FRONT ELEVATION




SIDE ELEVATION




REAR ELEVATION

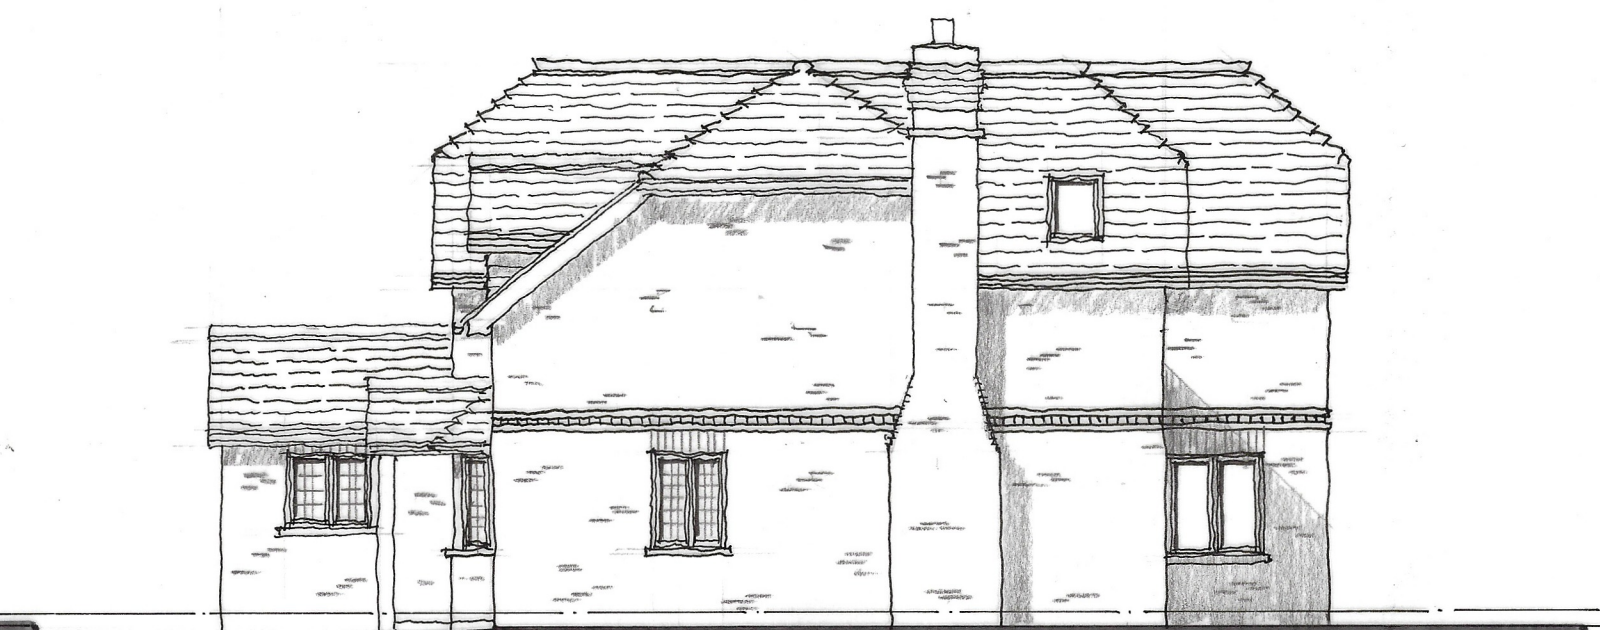

SIDE ELEVATION

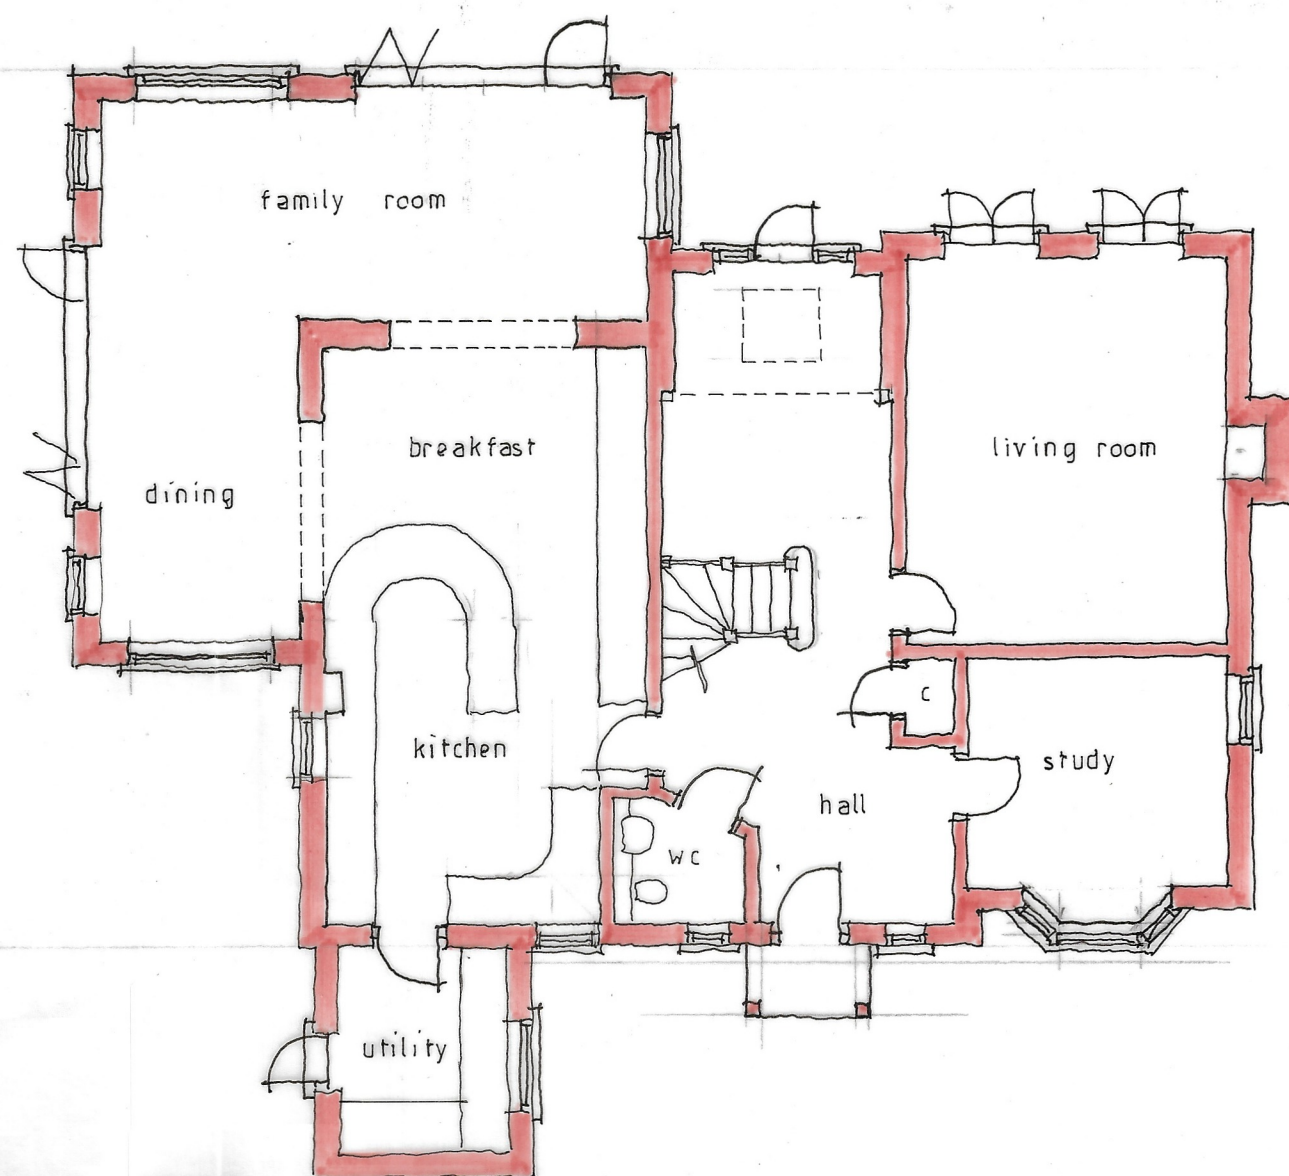

GROUND FLOOR

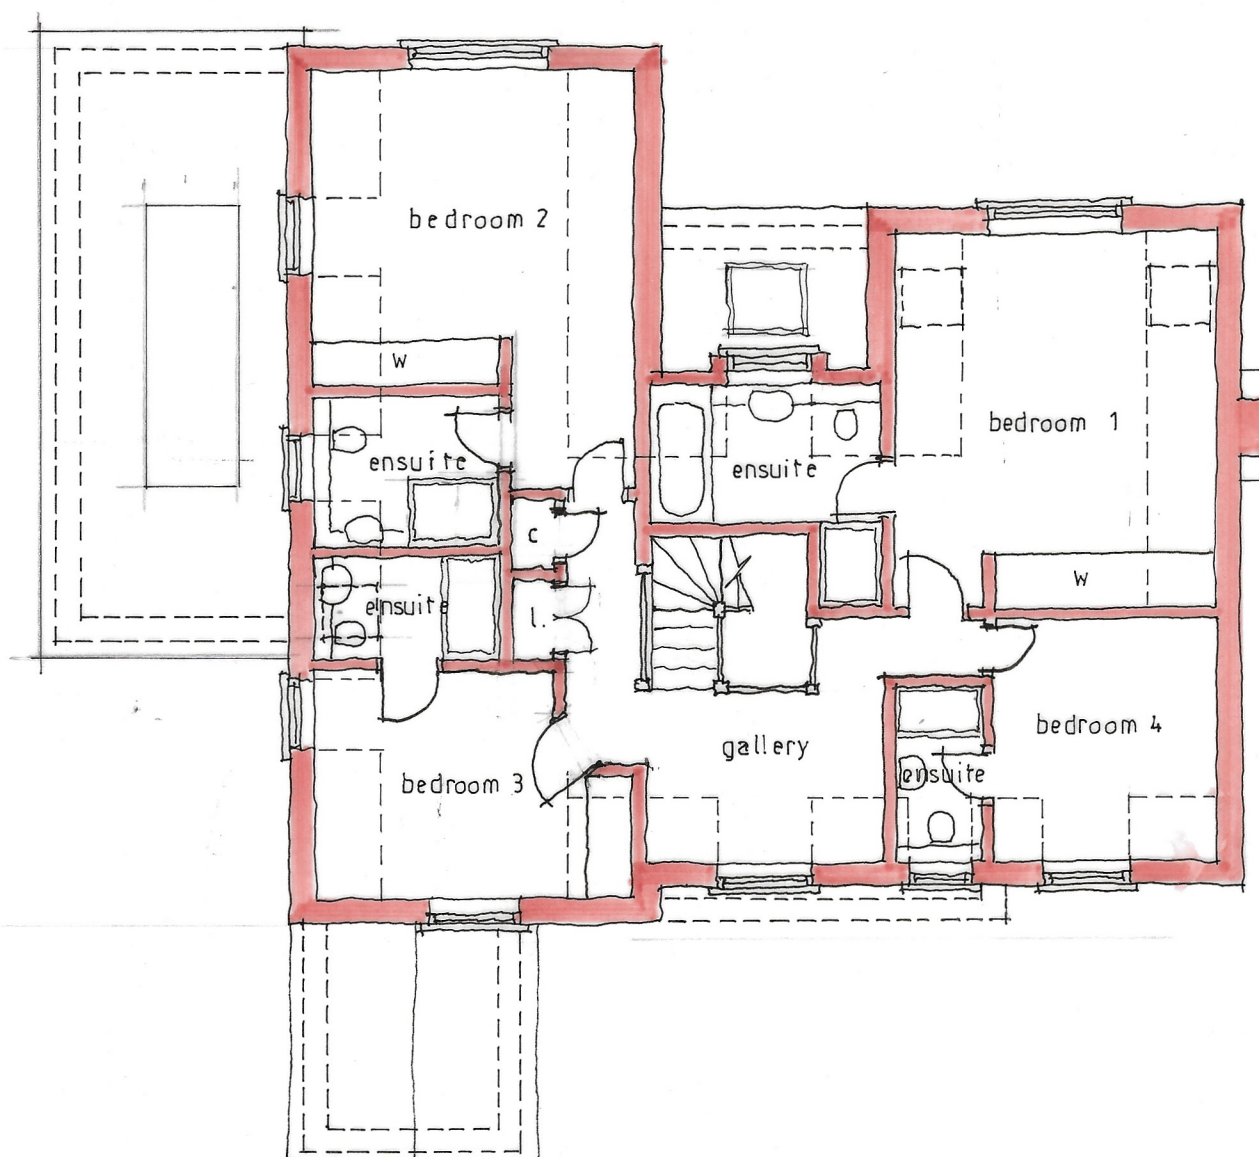

FIRST FLOOR

Project	Proposed extension Ridge Corner Jubilee Road FINCHAMPSTEAD Berks
Client	Mr and Mrs D Damsell

Drawing
PLANS and ELEVATIONS
as EXISTING

Scale 1:100 at A3 Date December 2025



Paul Edwards Architecture

12 Sandy Lane, Barkham, Wokingham, Berks RG41 4DB
Tel: 01189772925 Mob: 07831837415 E-mail: paul@paulledwardsarchitecture.co.uk

Job 2710 Dwg. 01