
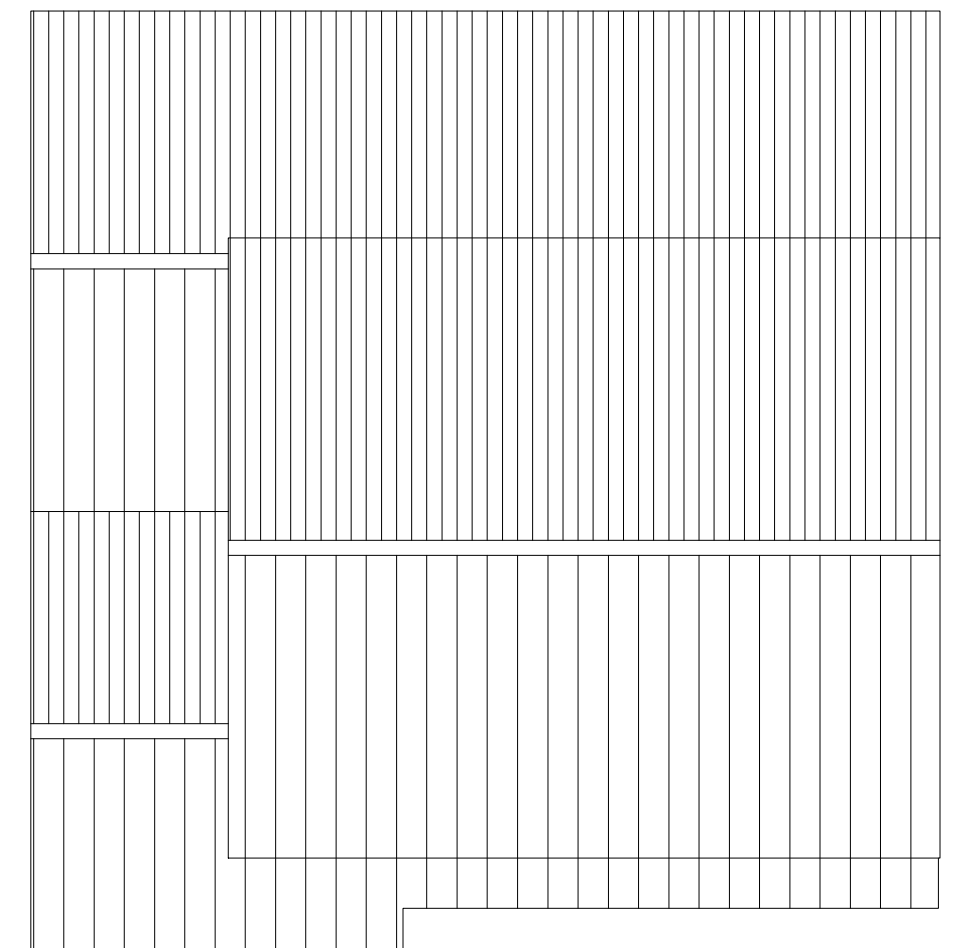
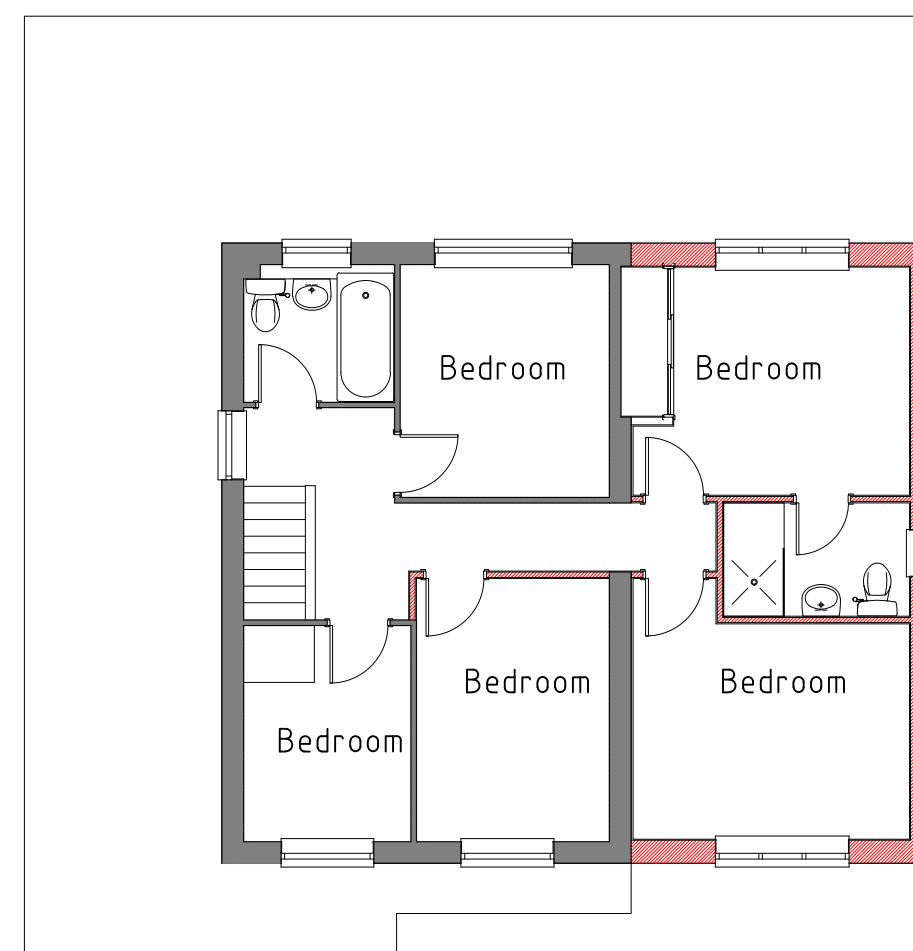


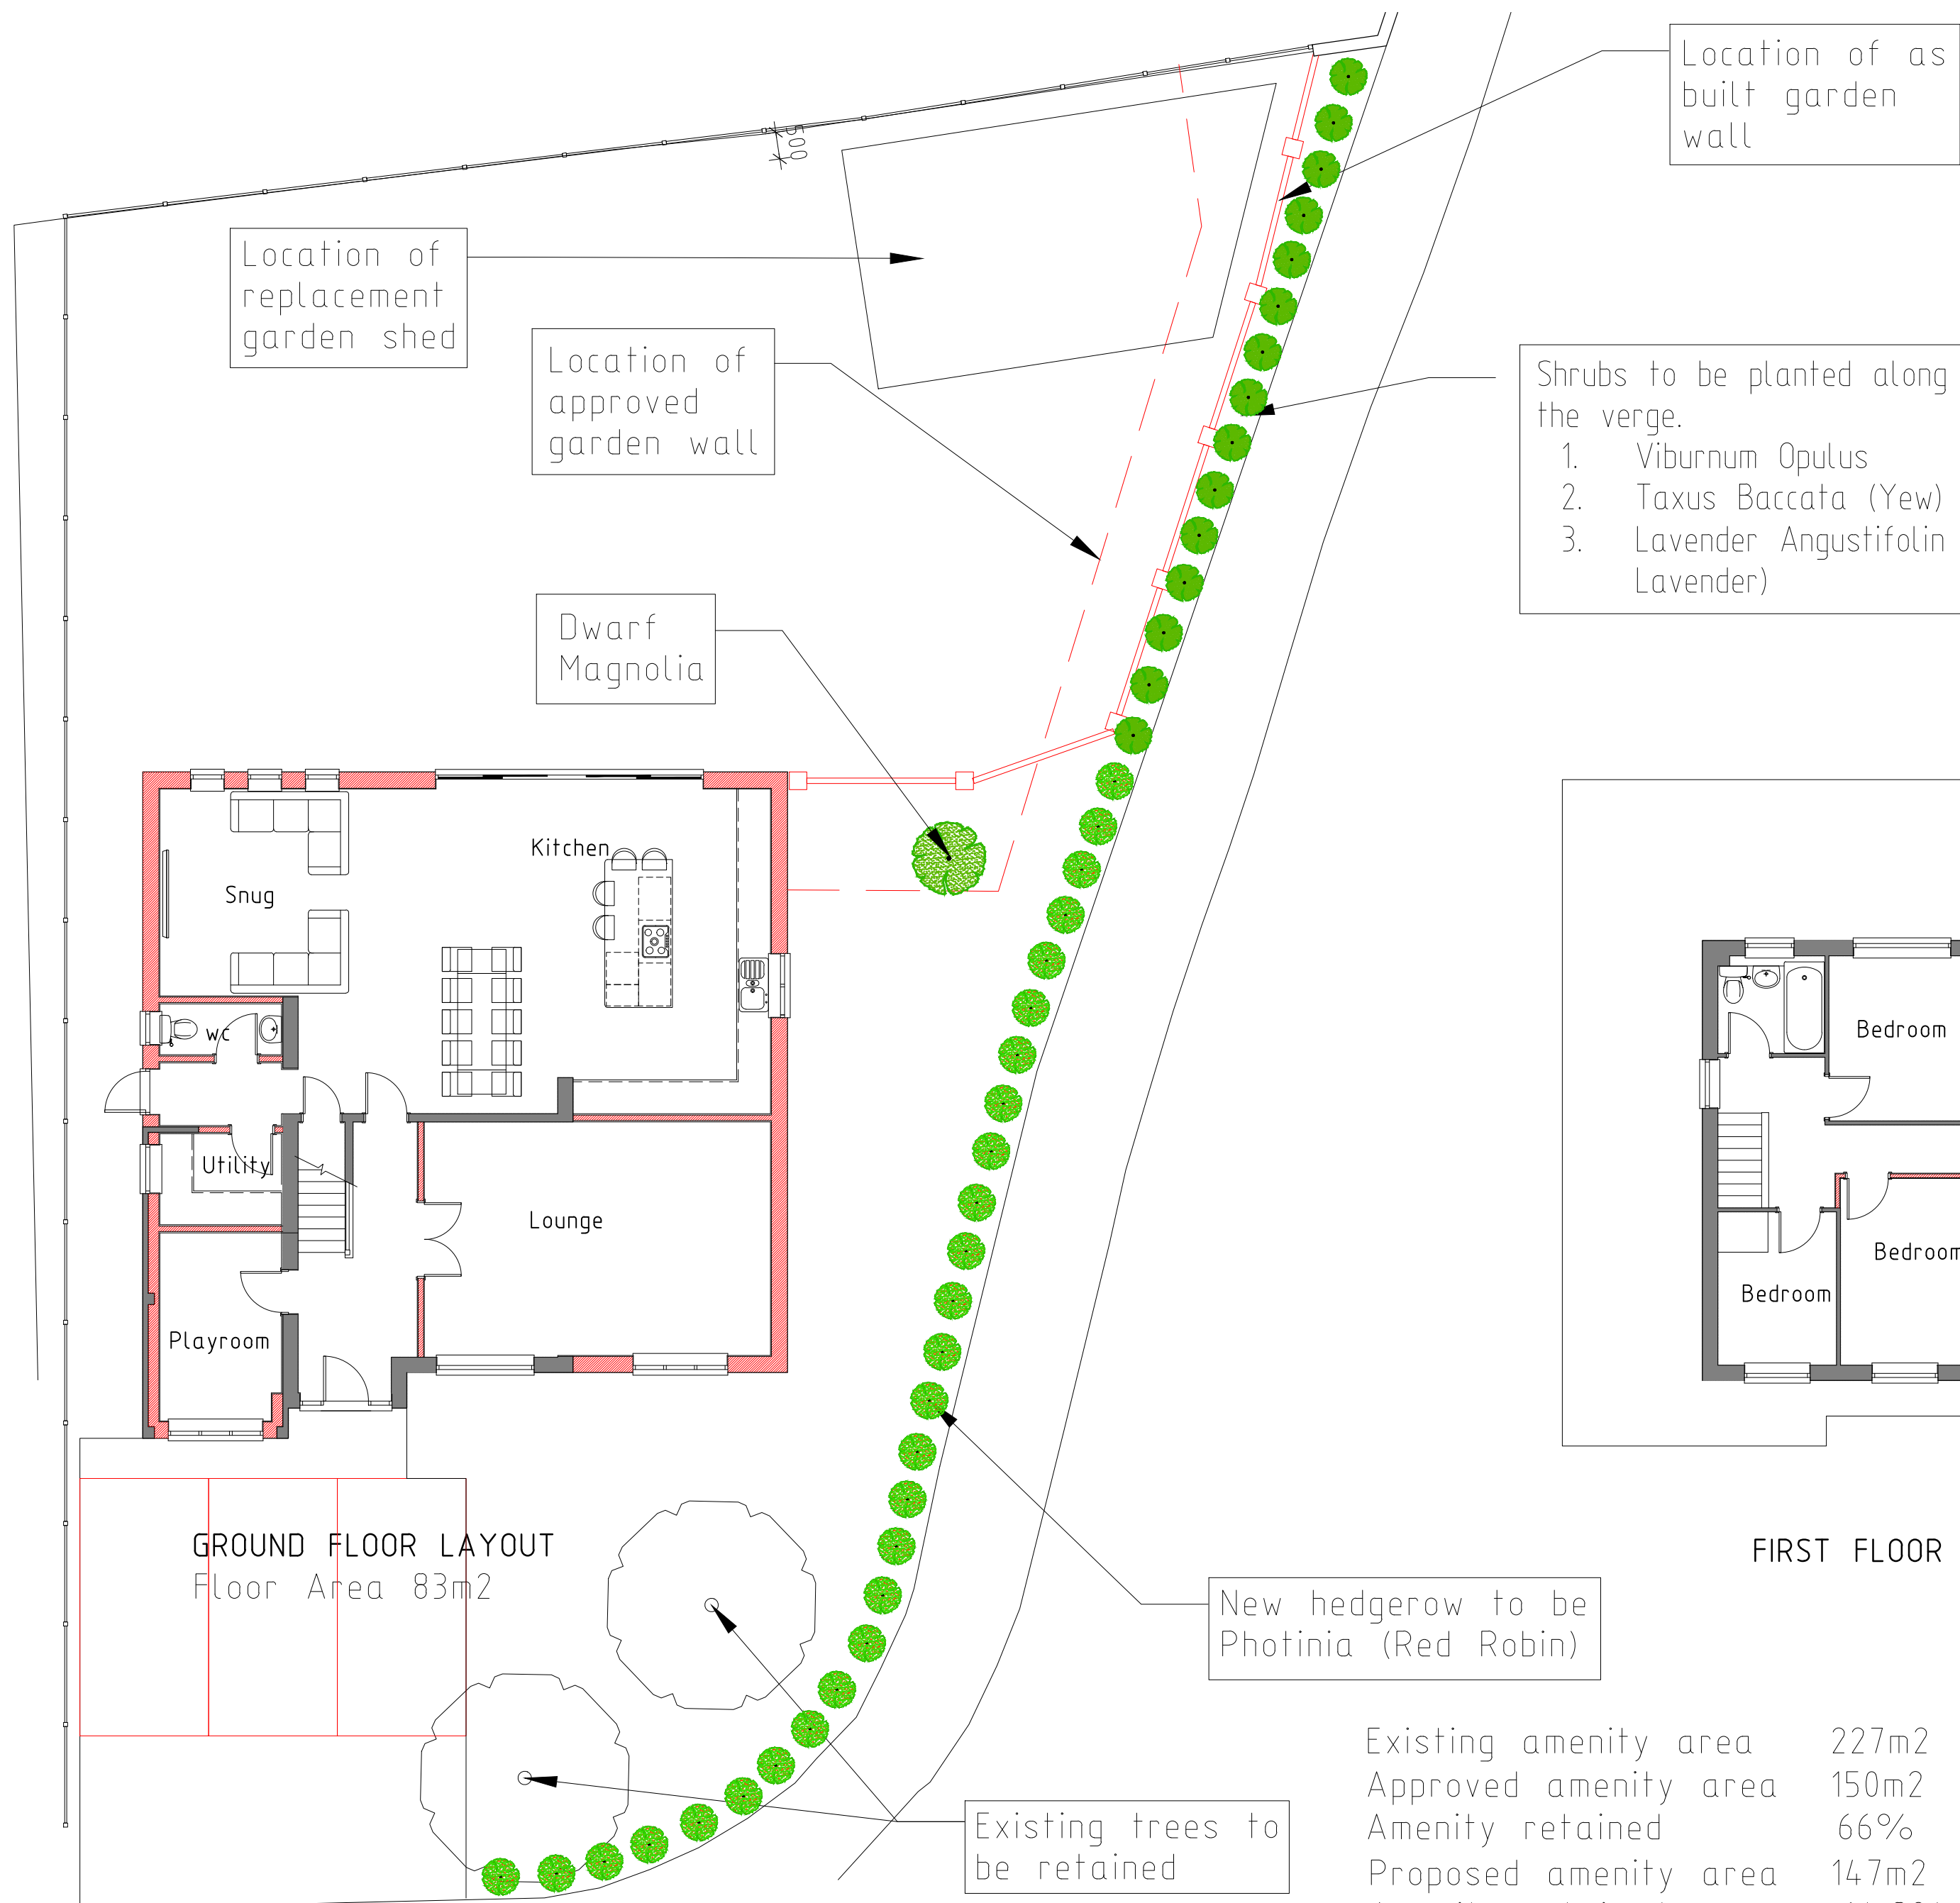

Existing amenity area	227m ²
Approved amenity area	150m ²
Amenity retained	66%
Proposed amenity area	147m ²
Amenity retained	64.8%

0 1 2 3 4 5 6 7
Scale m

REV.	DATE	COMMENTS
PROJECT 2 Victor Way, Woodley, RG5 4UZ		
PROJECT TITLE Two storey side/rear extension, first floor side extension with internal alterations and relocation of garden wall		
DRAWING TITLE PROPOSED FLOOR PLANS		

SK-tec Ltd

Planning & Technical Services
58 Hilltop Road, Earley, Reading, Berkshire, RG6 1DA
Tel: 01183 759987, Mob: 07714 100537
e-mail: steve@sk-tec.co.uk

CLIENT Mr & Mrs Wise	
SCALE 1:100 (A2)	DATE Oct '24
DRG. No. 24/944-03	REV. D