

Important Customer Notes:

Any changes, errors or amendments to these drawings must be notified in writing by email or post immediately to the relevant project manager. The drawings are for information and would further advice that No changes can be made to these plans once works commence on the site as additional costs and charges may be incurred!

Please Note:



- * All views shown are **EXTERNAL** looking at your property from the garden, patio or terrace area, unless otherwise stated.
- * All dimensions shown on the plans are **EXTERNAL** as indicated.

To calculate the approximate internal floor areas:
Deduct 300mm from the overall external sizes shown on the base plan for each new cavity wall constructed.
(ie: a base 5,000mm wide x 3,000mm projection externally would have an internal floor area of 44,000mm x 27,000mm).


Specification:

Frames: (PVC Internally Beaded)
External Frame Colour: N/A
Internal Frame Colour: N/A
Glazing: (Band A Glass all frames)
28mm 'Double'
Roof: (BBA Approved system)
External Roof Colour: N/A
Internal Roof Colour: N/A
Building Work: N/A
External Works: Internal Walls:
Other Works: Refutation of fence line

Proposed Floorplan

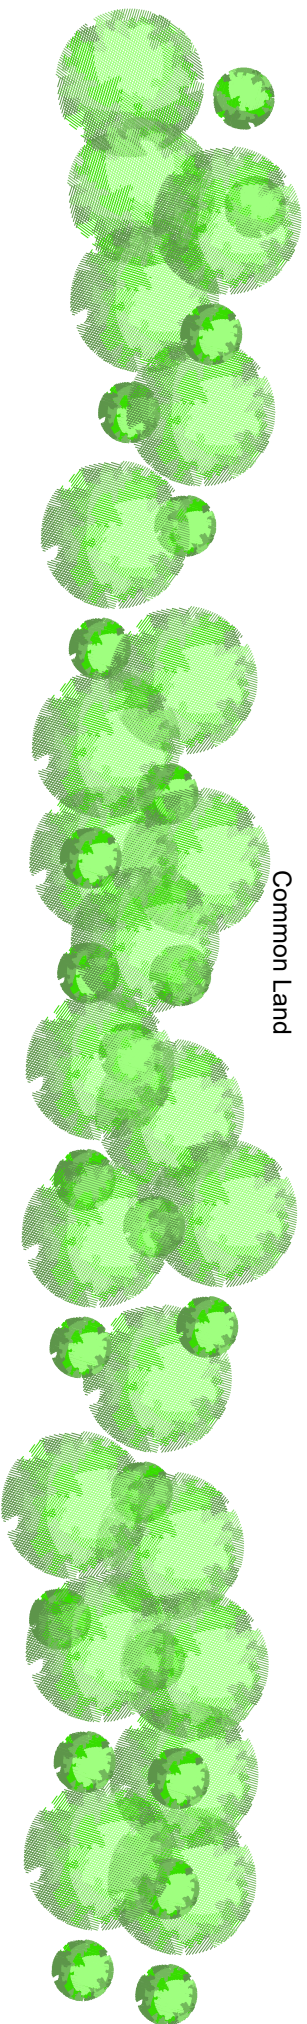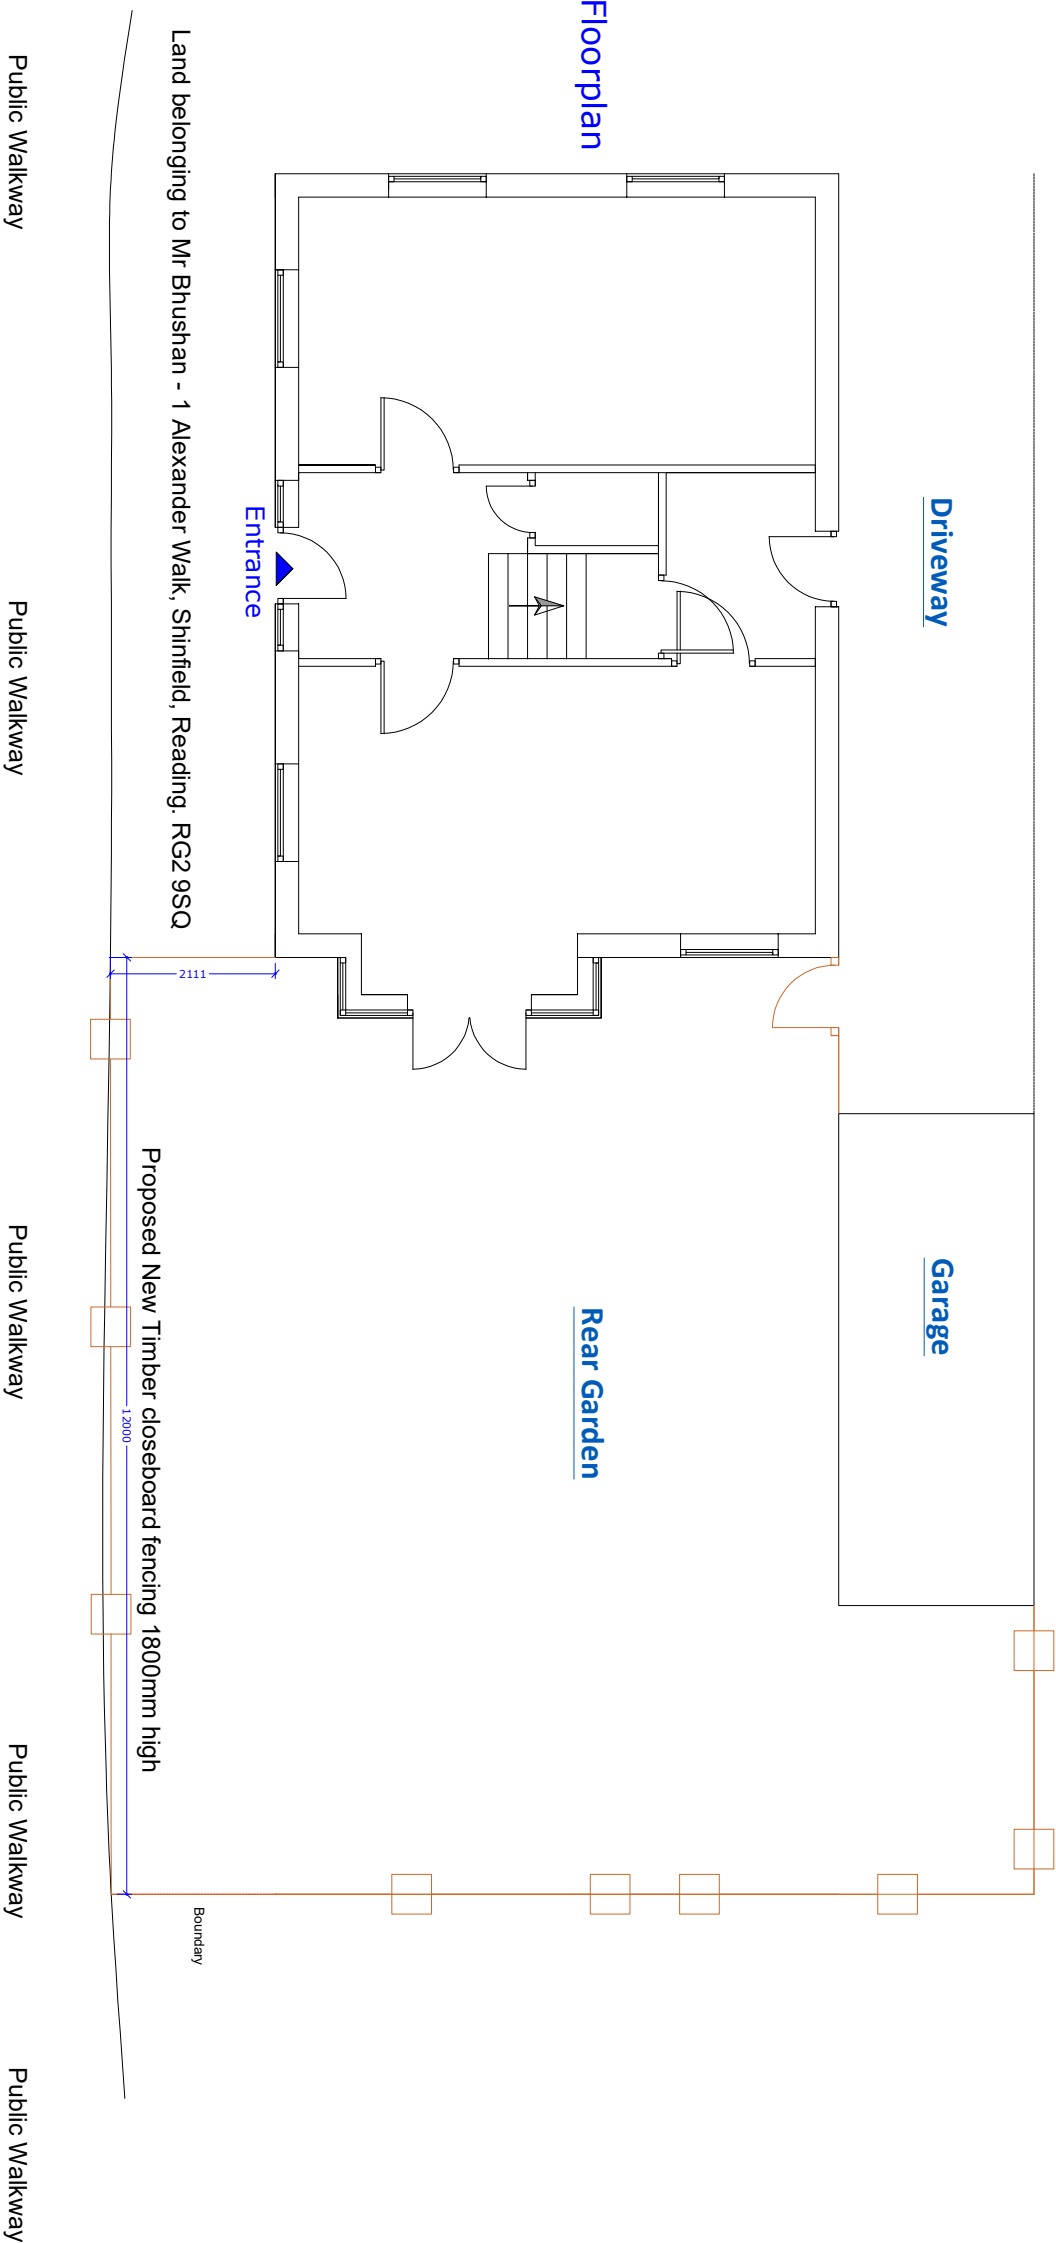

scale bar:

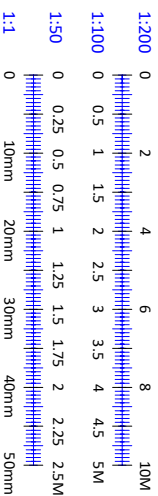

REV	DESCRIPTION	BY	DATE
Drawing status:-			
PLANNING			
Client:-		BHUSHAN	
Project:-		RELOCATING, FENCE, LINE	
Address:-		1, ALEXANDER WALK SHINFIELD READING RG2-9SQ	
Title:-		PROPOSED, BOUNDARIES FLOOR PLANS COMBINED	
DWG No:		DRAWING	
Drawn By	Doc Ref	Revision	Sheet Size
RB	A002	1	A3
Date	Scale		
25.9.2025	1:100		

Copyright Drawing NOT to be re-produced without written permission from:
Robicam Limited