


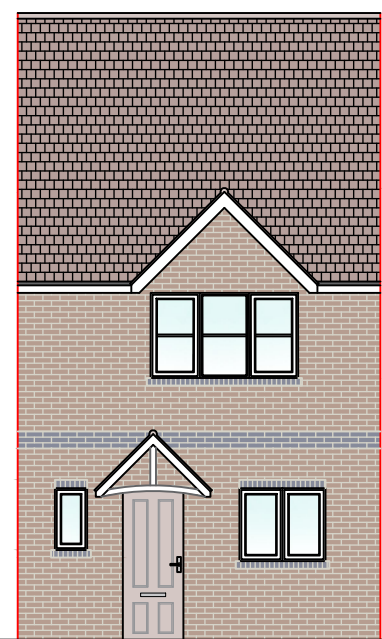


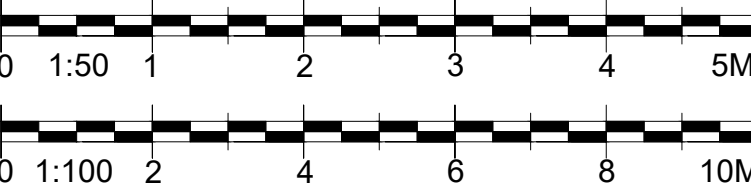


1 FRONT ELEVATION
1:100

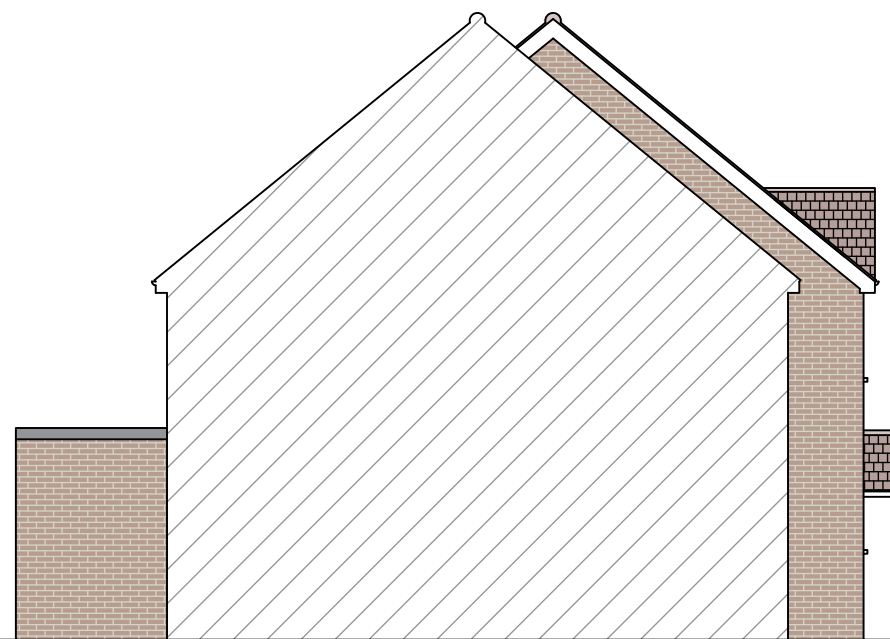


2 SIDE ELEVATION
1:100

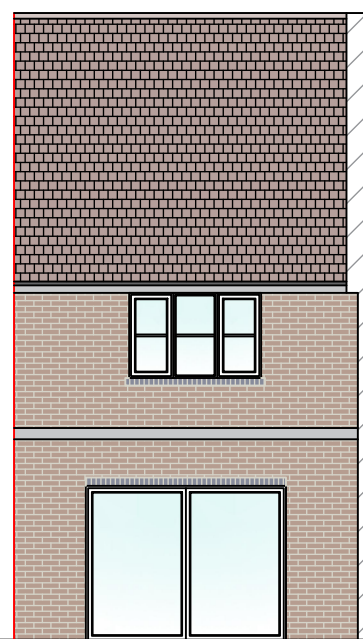


3 REAR ELEVATION
1:100

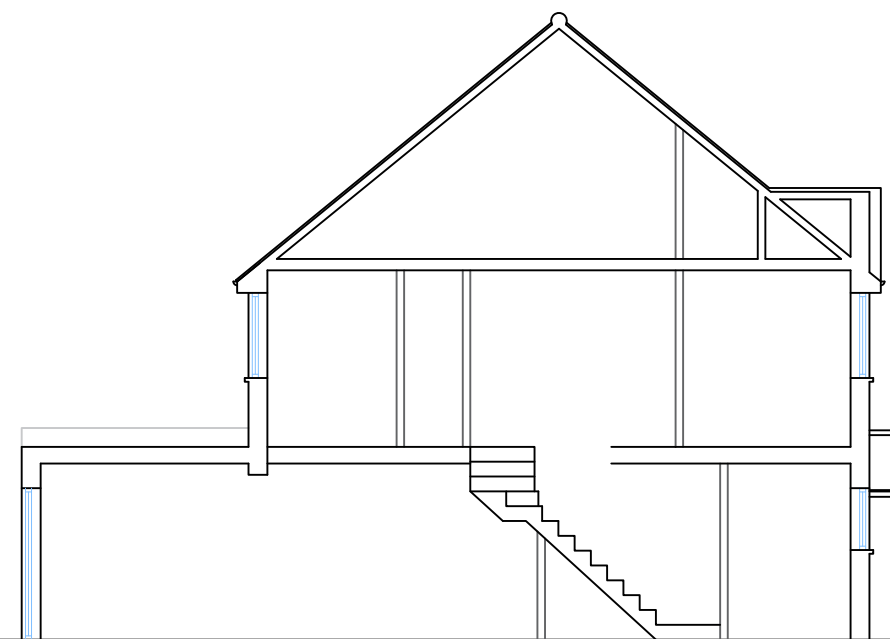


4 SECTION A-A
1:100

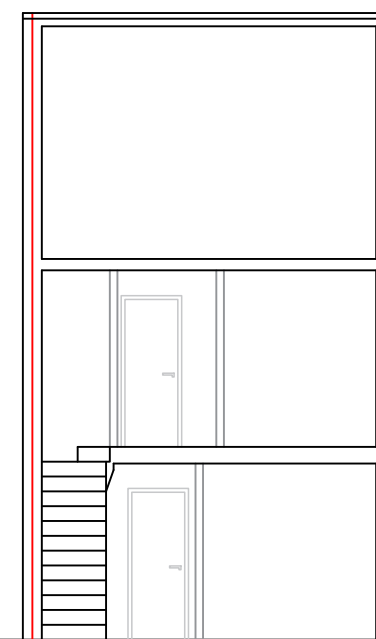


5 SECTION B-B
1:100

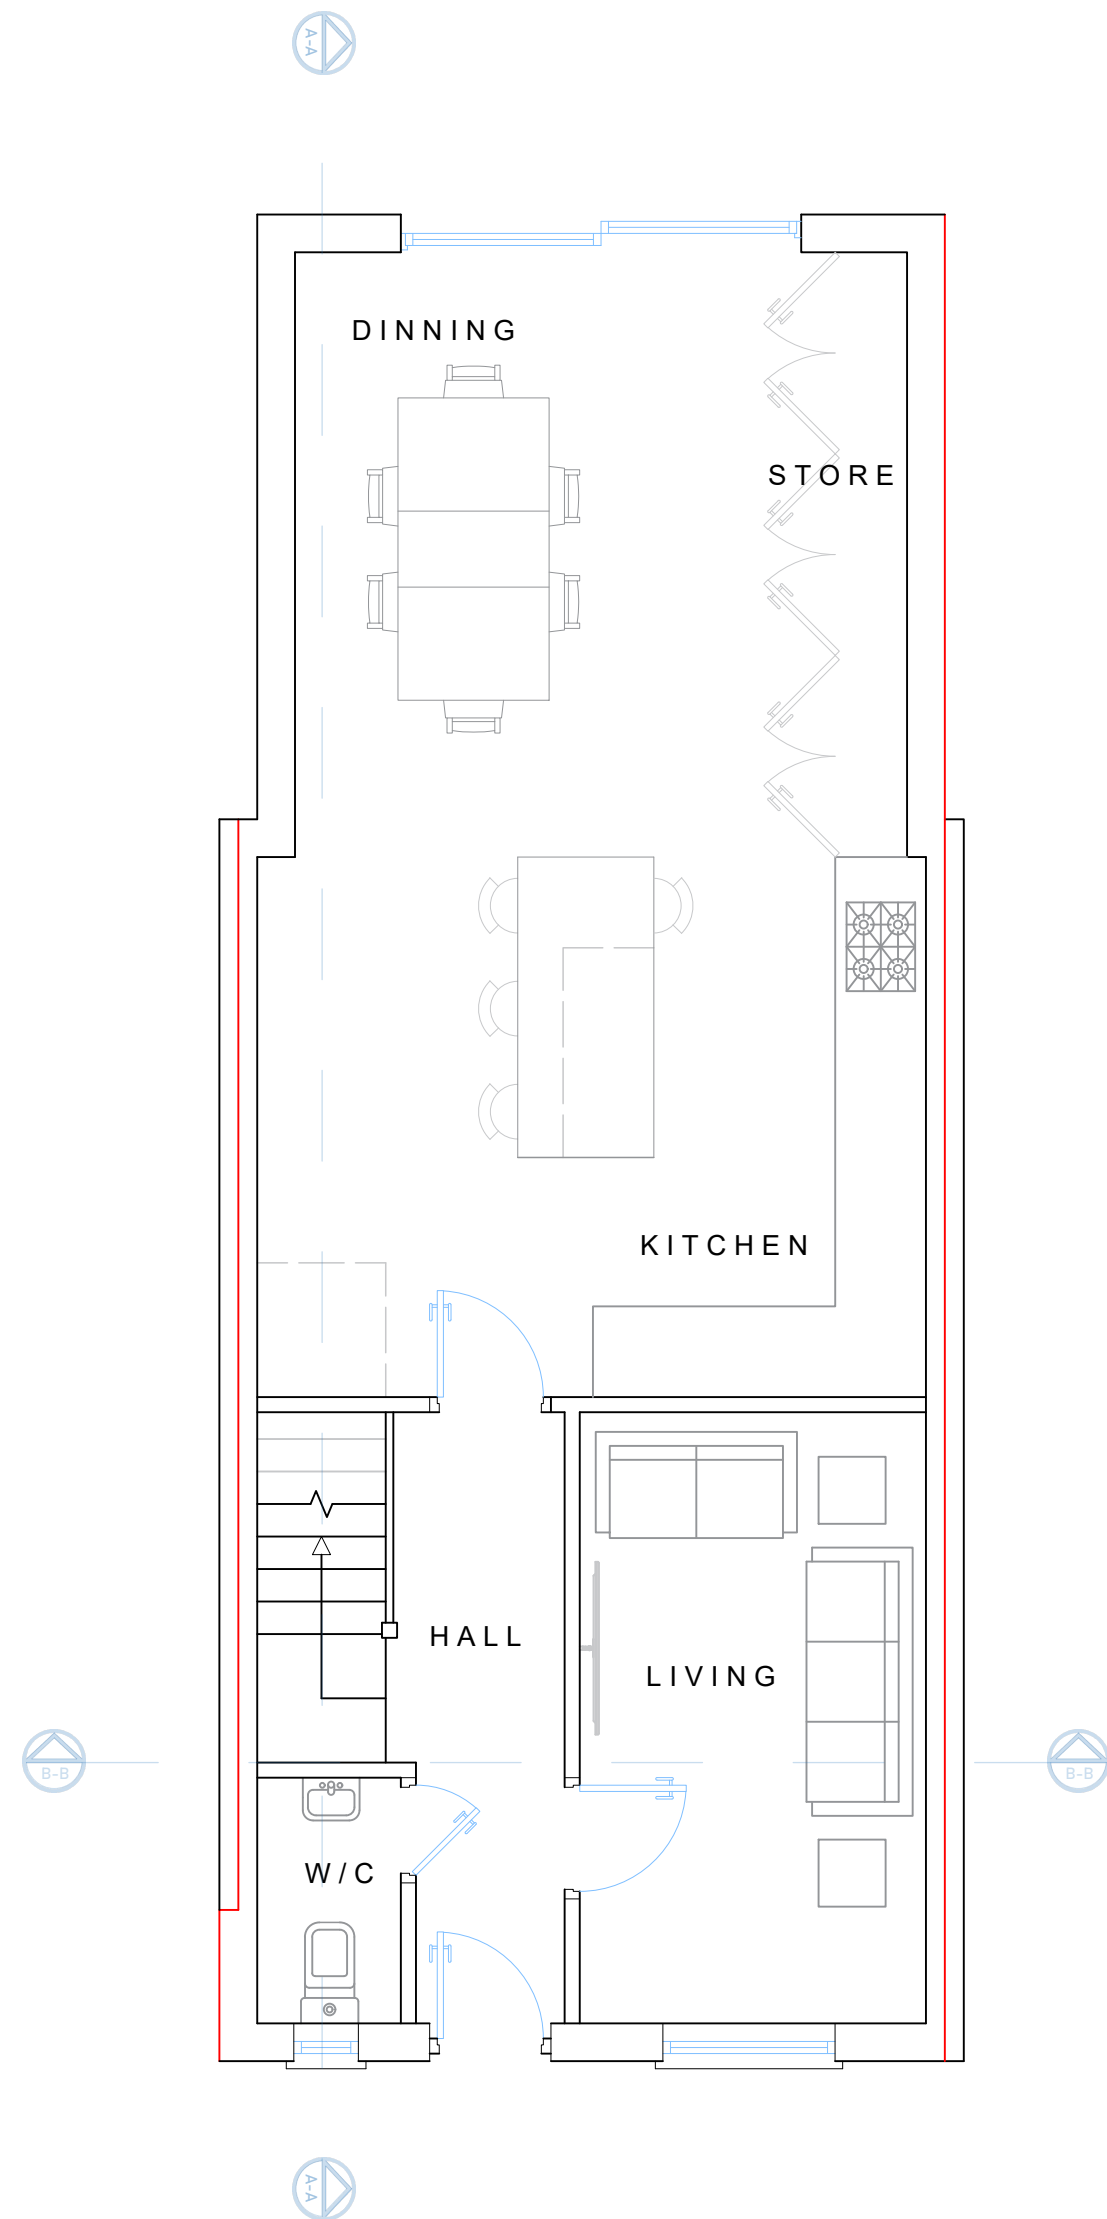

6 GROUND FLOOR PLAN
1:50

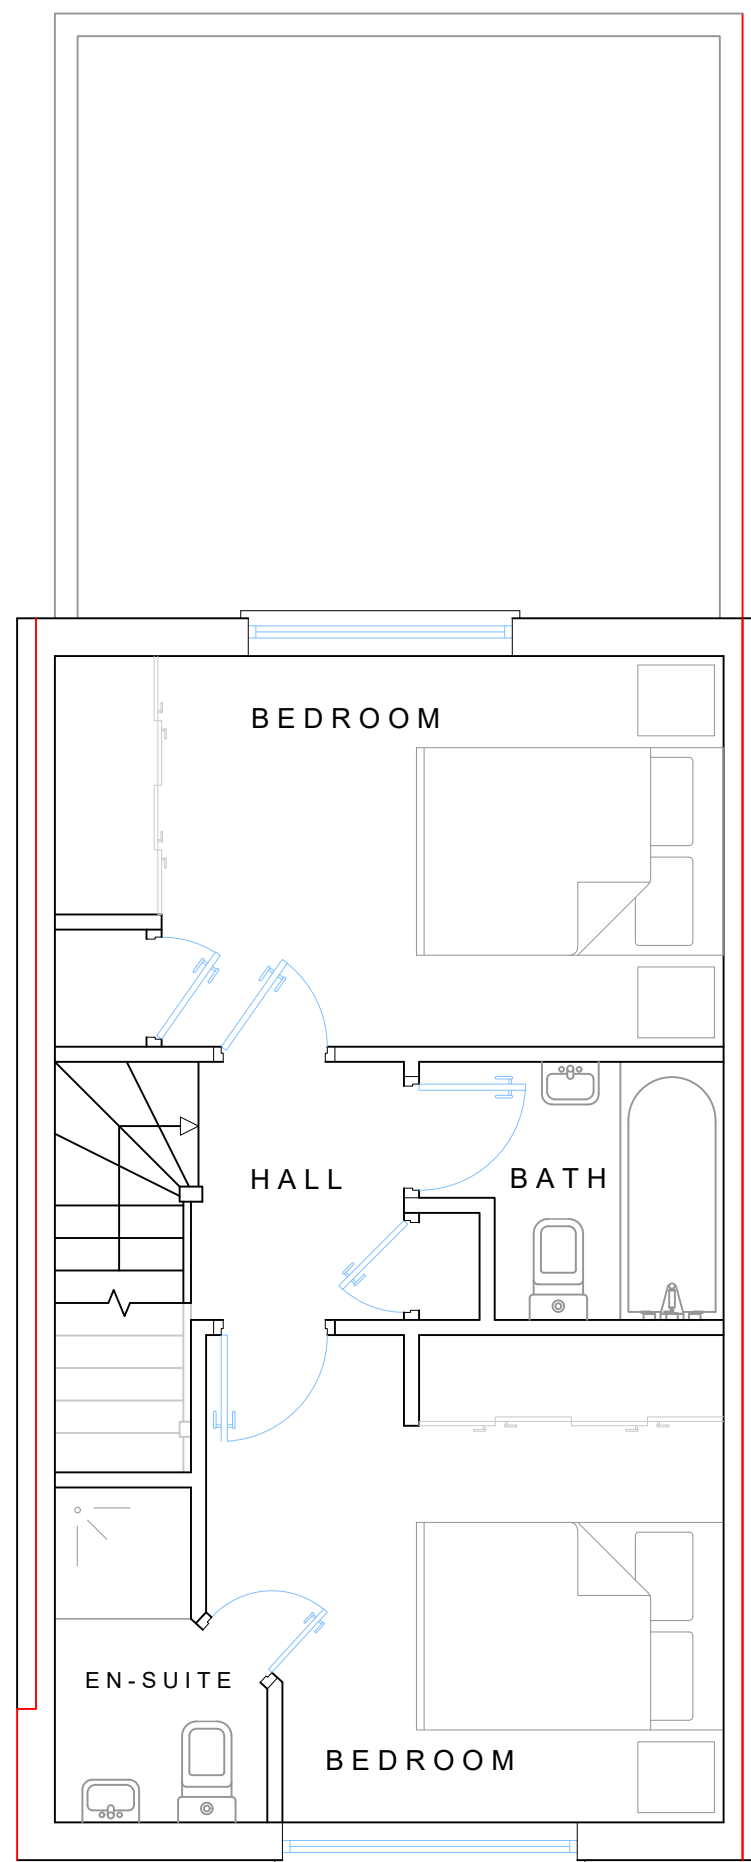

7 FIRST FLOOR PLAN
1:50

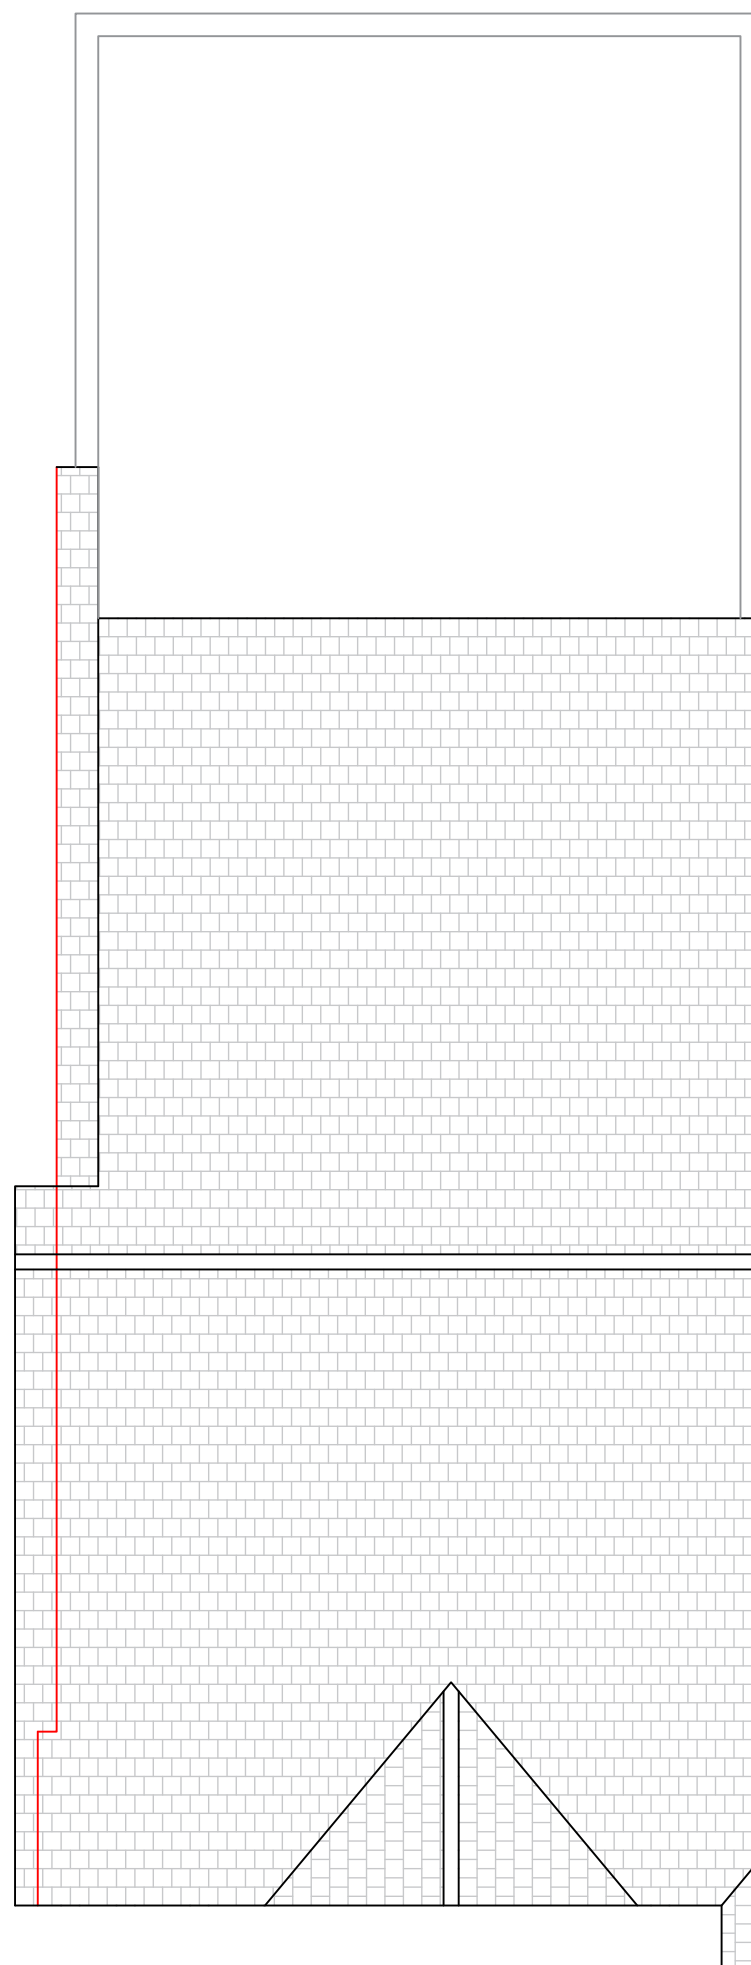

8 ROOF PLAN
1:50

Project

4m ground floor rear extension

Client

33 Mays Ct
Earley,
Reading RG6 1JY

Drawing Title

PROPOSED FRONT ELEVATION @ 1:100
PROPOSED SIDE ELEVATION @ 1:100
PROPOSED REAR ELEVATION @ 1:100
PROPOSED SECTION A-A @ 1:100
PROPOSED SECTION B-B @ 1:100
PROPOSED GROUND FLOOR PLAN @ 1:50
PROPOSED FIRST FLOOR PLAN @ 1:50
PROPOSED LOFT FLOOR PLAN @ 1:50
PROPOSED ROOF PLAN @ 1:50

Scale	Drawn	Checked	Authorised
1:50 / 1:100		--	--
@ A1 SDS	NOV 2024	--	--

Drawing Number	Rev
NOV24_33MC_03	-