


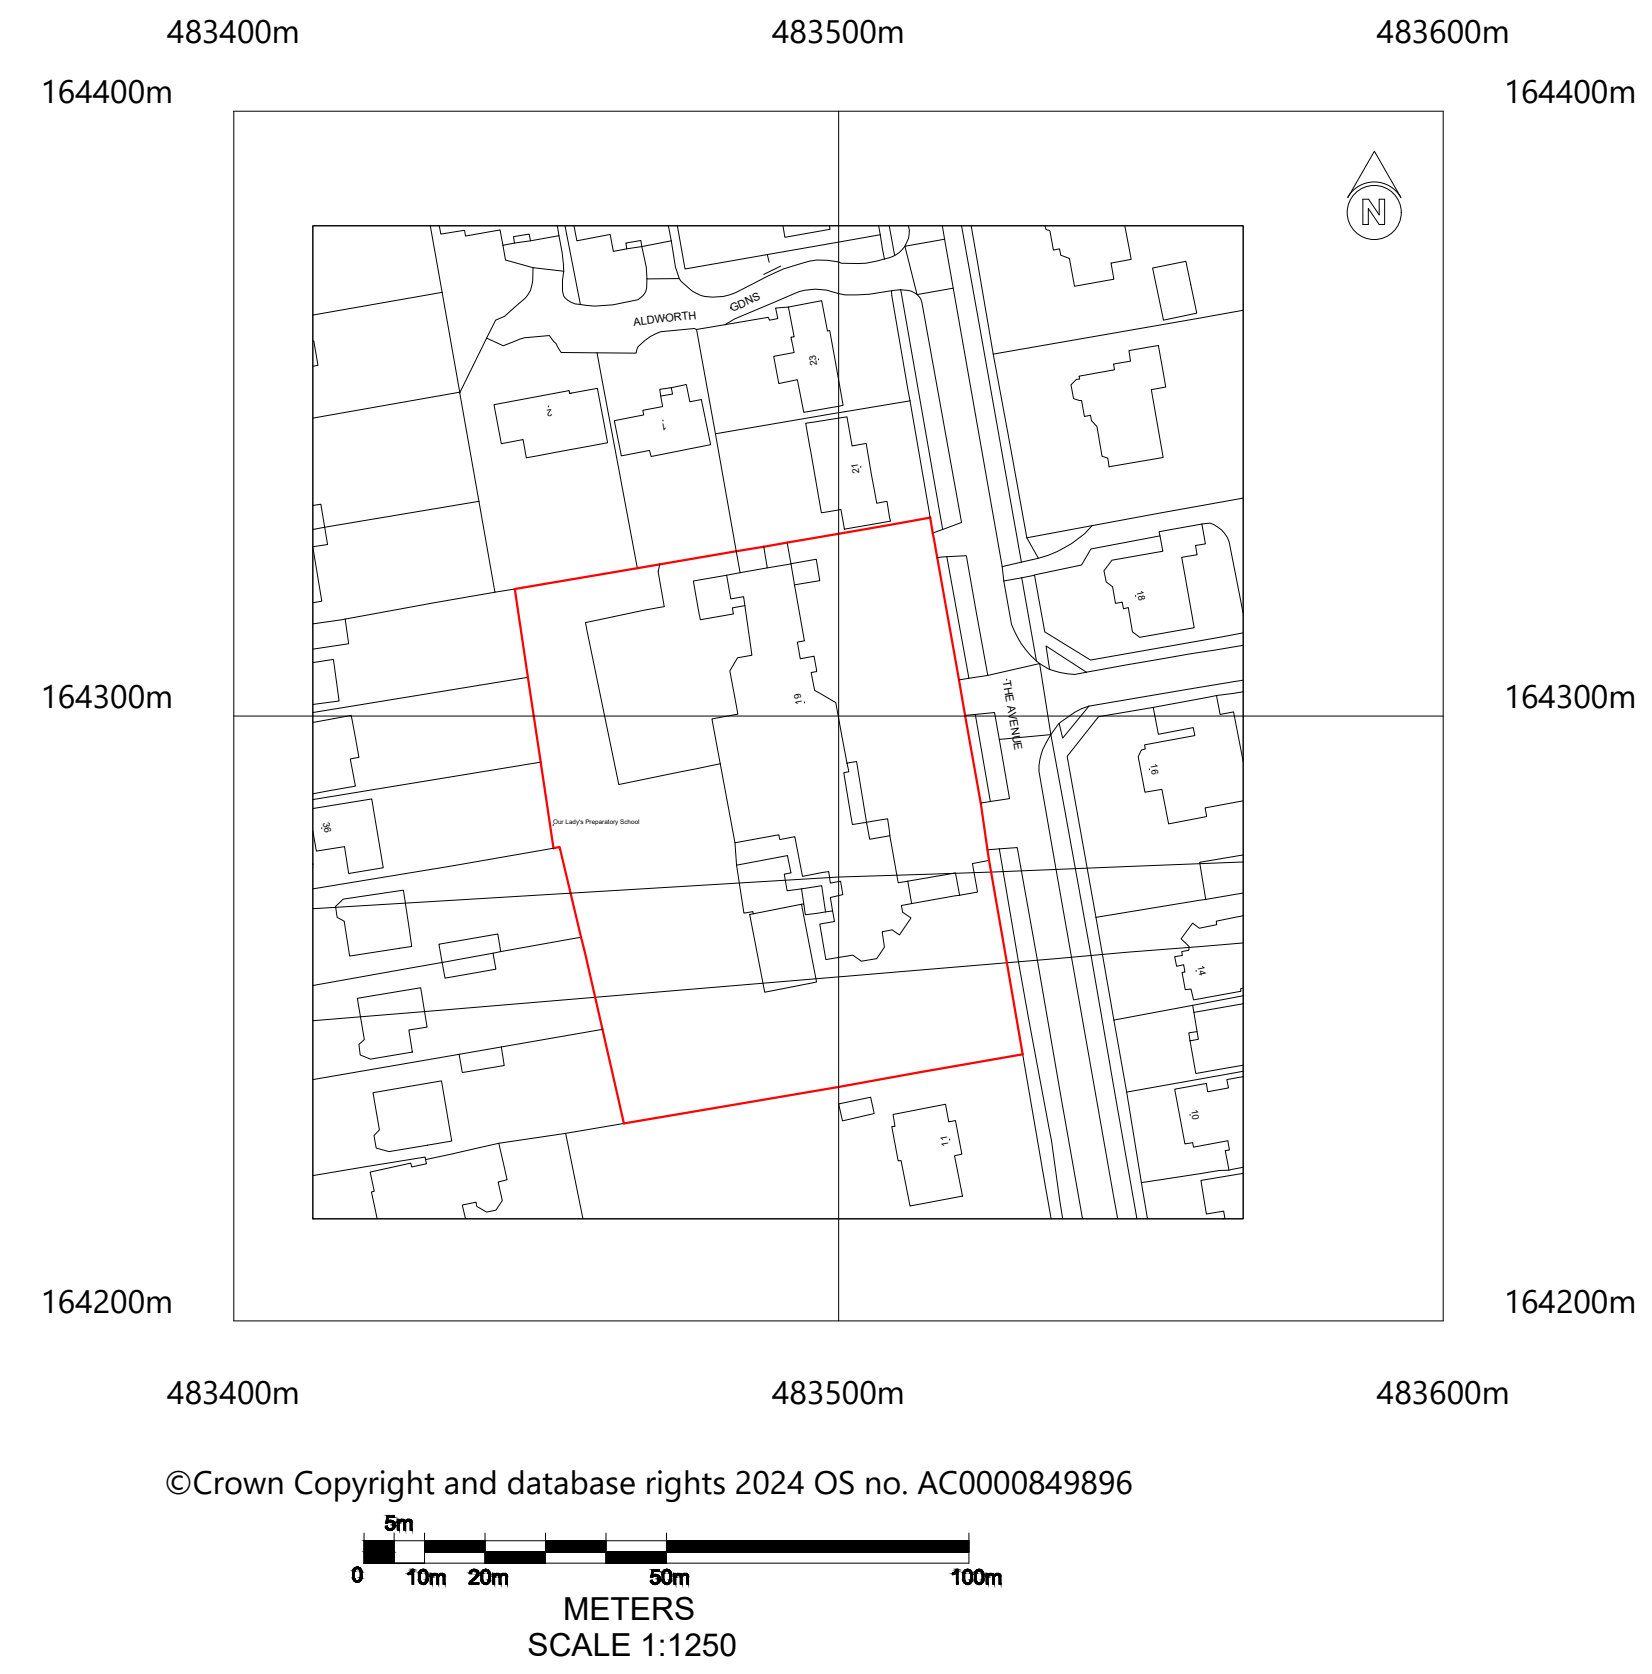

PROJECT PROPOSED REPLACEMENT BOUNDARY FENCE AT: OUR LADIES PREPARATORY SCHOOL 19 THE AVENUE, CROWTHORNE RG45 6PB	
TITLE LOCAL AND ROOF PLAN	
 Cranford Design Ltd Architectural Services, CAD Design & Draughting	
DATE JULY 24	Tel: 01252 872657 Mob: 07929 064570 E-mail: info@cranforddesign.co.uk Website: www.cranforddesign.co.uk
SCALE SEE DRAWING	Centaur House Ancells Business Park Ancells Road, Fleet Hants, GU51 2UJ
DRAWING NUMBER D2959-02	
A1 PAPER SIZE	