


Hollow Lane (A327)

Hollow Lane (A327)

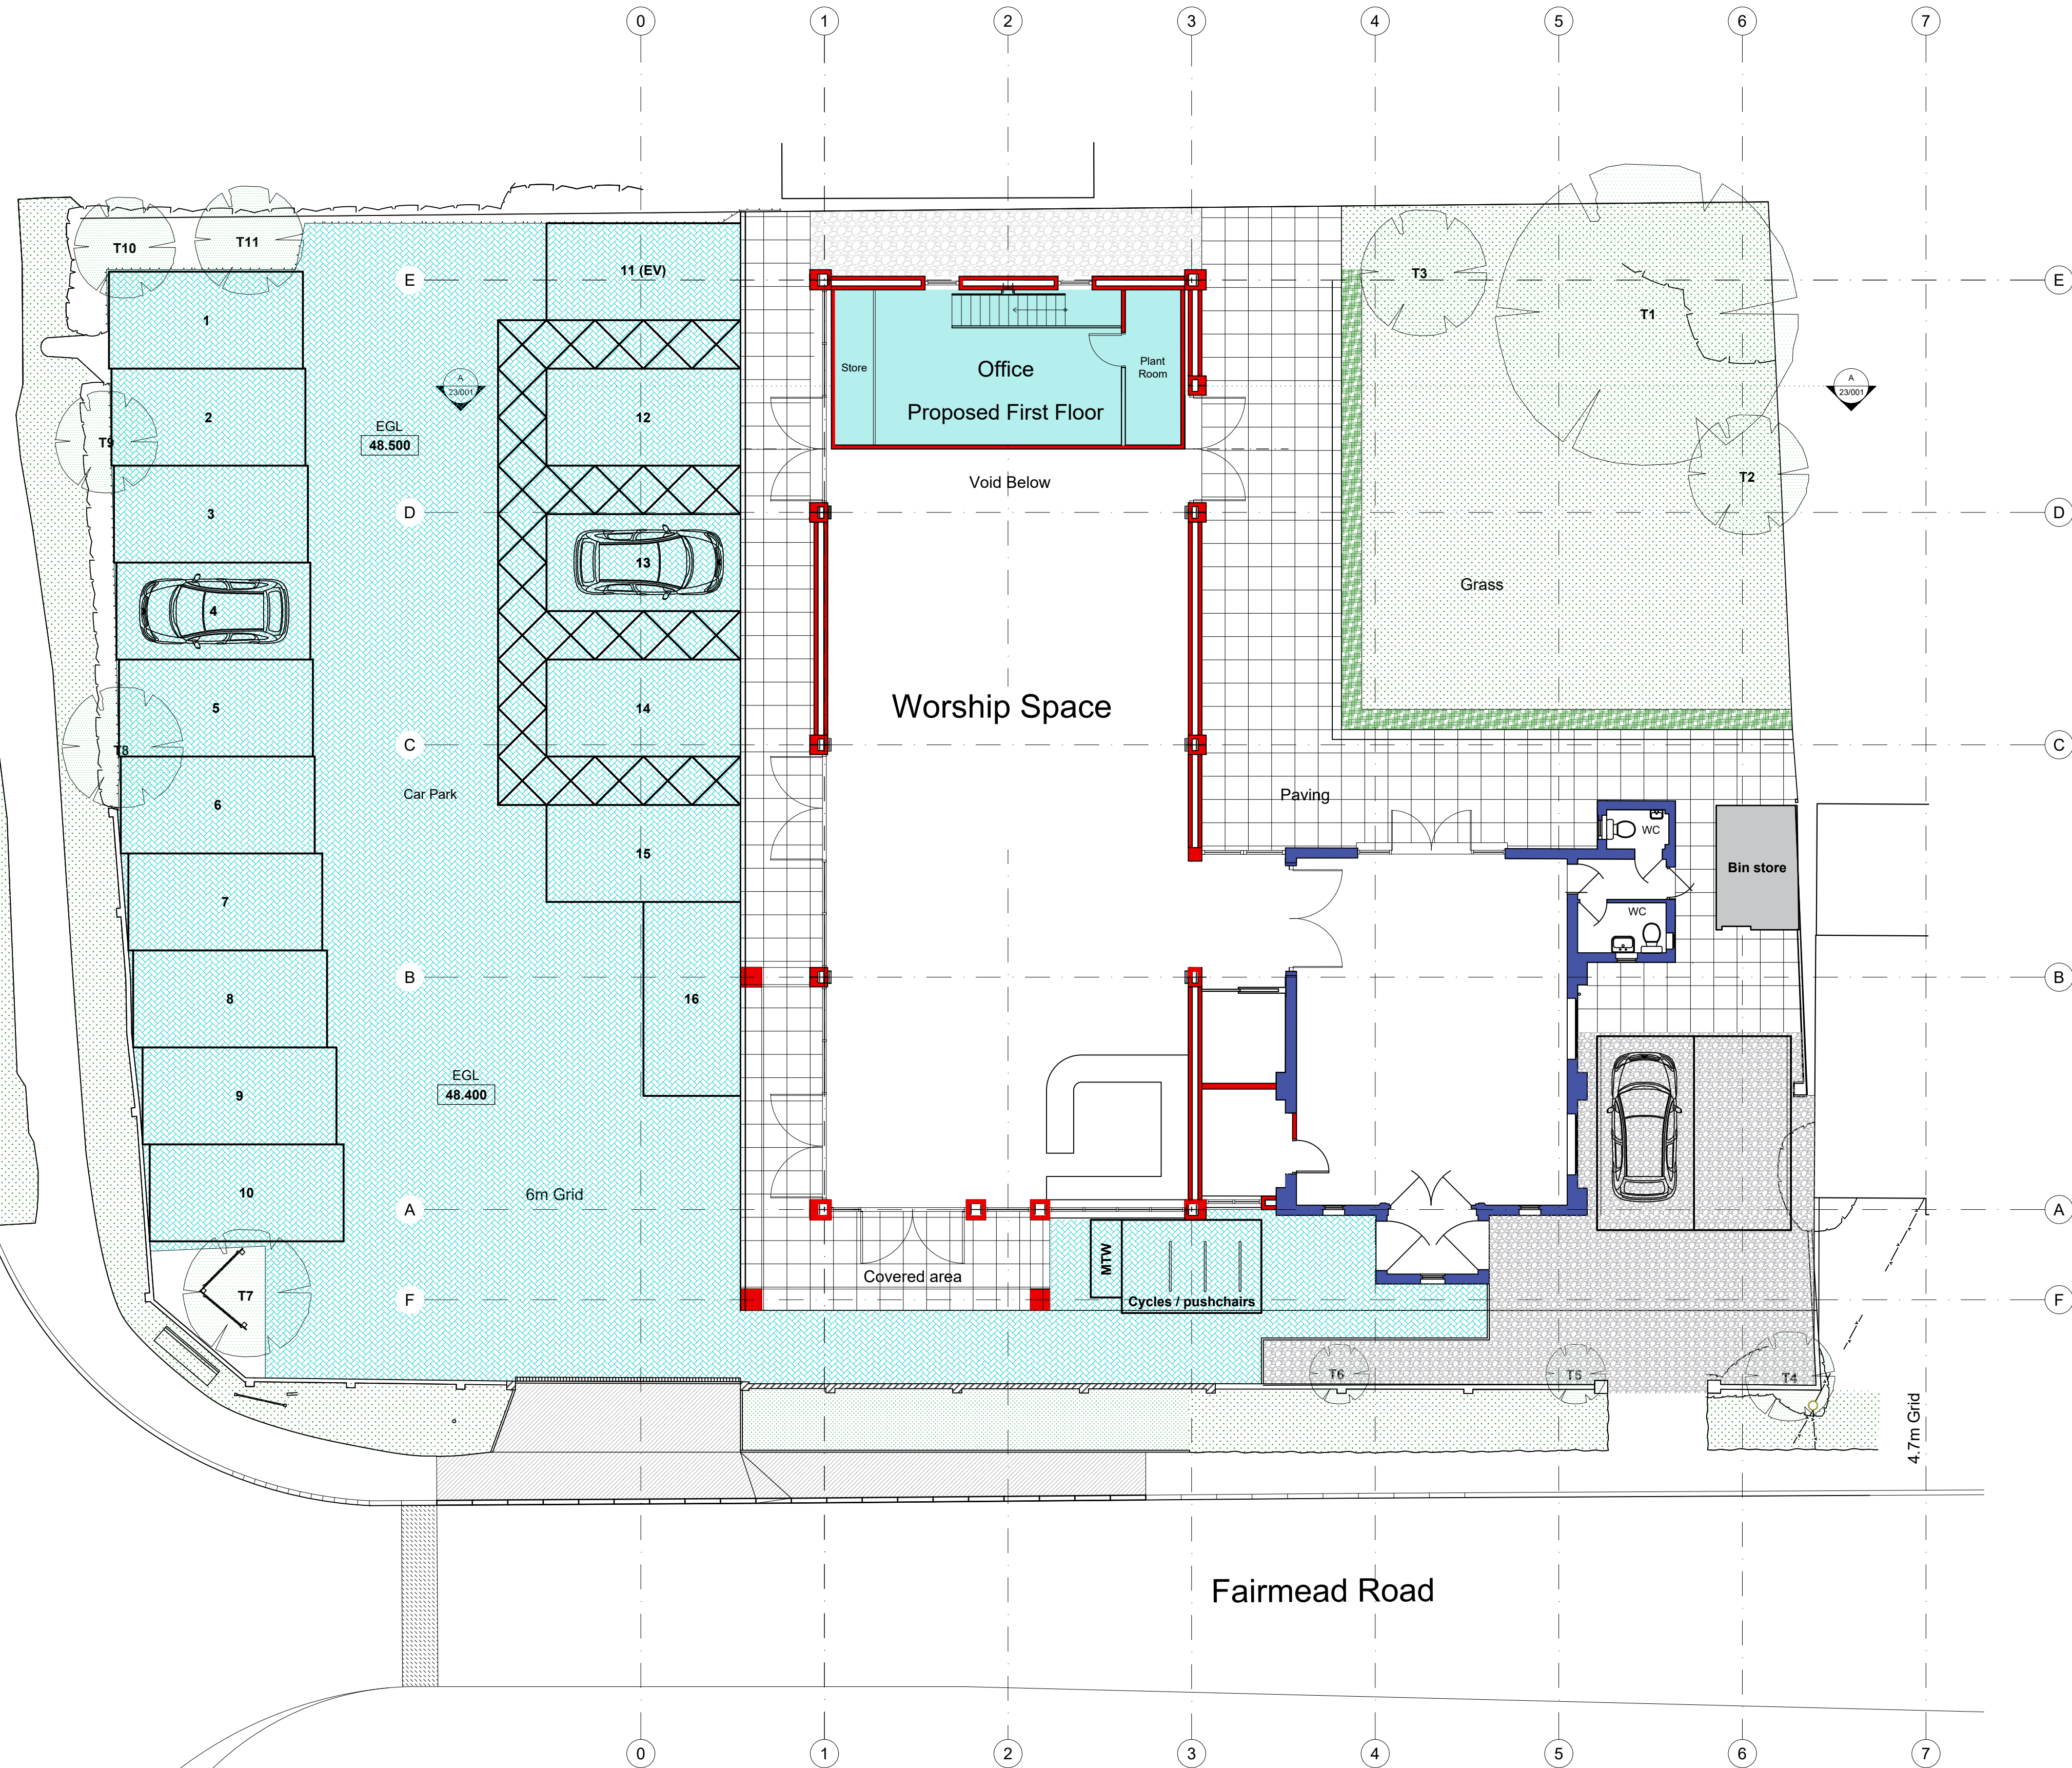

NOTES:

- No deviation may be made from the details shown on this drawing without prior permission of the architects. Any discrepancy found between this drawing and any other document should be referred immediately to the Architects. IF IN ANY DOUBT ASK.
- No dimensions should be scaled from this drawing.
- This drawing is to be removed from currency immediately a revised version is issued.
- All rights described in Chapter IV of the Copyright, Designs and Patents Act of 1988 have been generally asserted.

LEGEND:

- Existing walls/building
- Proposed new walls/building works
- New block paving
- New 600mm x 600mm concrete paving blocks
- Gravel surfacing
- Proposed additions - Ground Floor

REVISIONS

01	26-11-25	Parking layout amended
----	----------	------------------------

PLANNING

JBKS Architects

architects urban designers
landscape and product designers
Suite 1, Parkwood Stud, London Road,
Aston Rowant, Oxon, OX49 5SP
Tel: (01844) 350101

Job	Shinfield Community Church, Shinfield, Reading		
-----	--	--	--

DWG Title	Proposed First Floor Plan		
-----------	---------------------------	--	--

Scale	1:100	@	A1
	1:200	@	A3

Date	April 2024		
------	------------	--	--

Dwg No.		Rev	
---------	--	-----	--

SHIN	06	112	01
------	----	-----	----

1 Proposed First Floor Plan

Scale: 1 : 100

SCALE BAR 1 : 100 @ A1

0 5m 10m 20m