
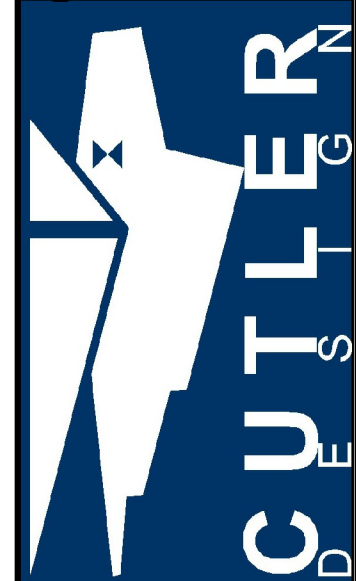


SCALE (m)

0 1 2 3 4 5 6 7 8 9 10 11 12 13 14 15 16 17 18 19 20

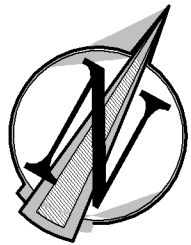


www.cutlerarch.com
mail@cutlerarch.com
01491 838130

Proposed Replacement House:
Foxhaven, Church Lane,
Remeham, Hareley-on-Thames,
OXFORDSHIRE RG9 3EX.
Mr. & Mrs. M. LYNDON.

PROPOSED
LEVEL 3 Roof Plan

Date: AUG 24 Scale: 1:50 @A1

Job No: 907.24.3 Drawing: P003 Rev: *

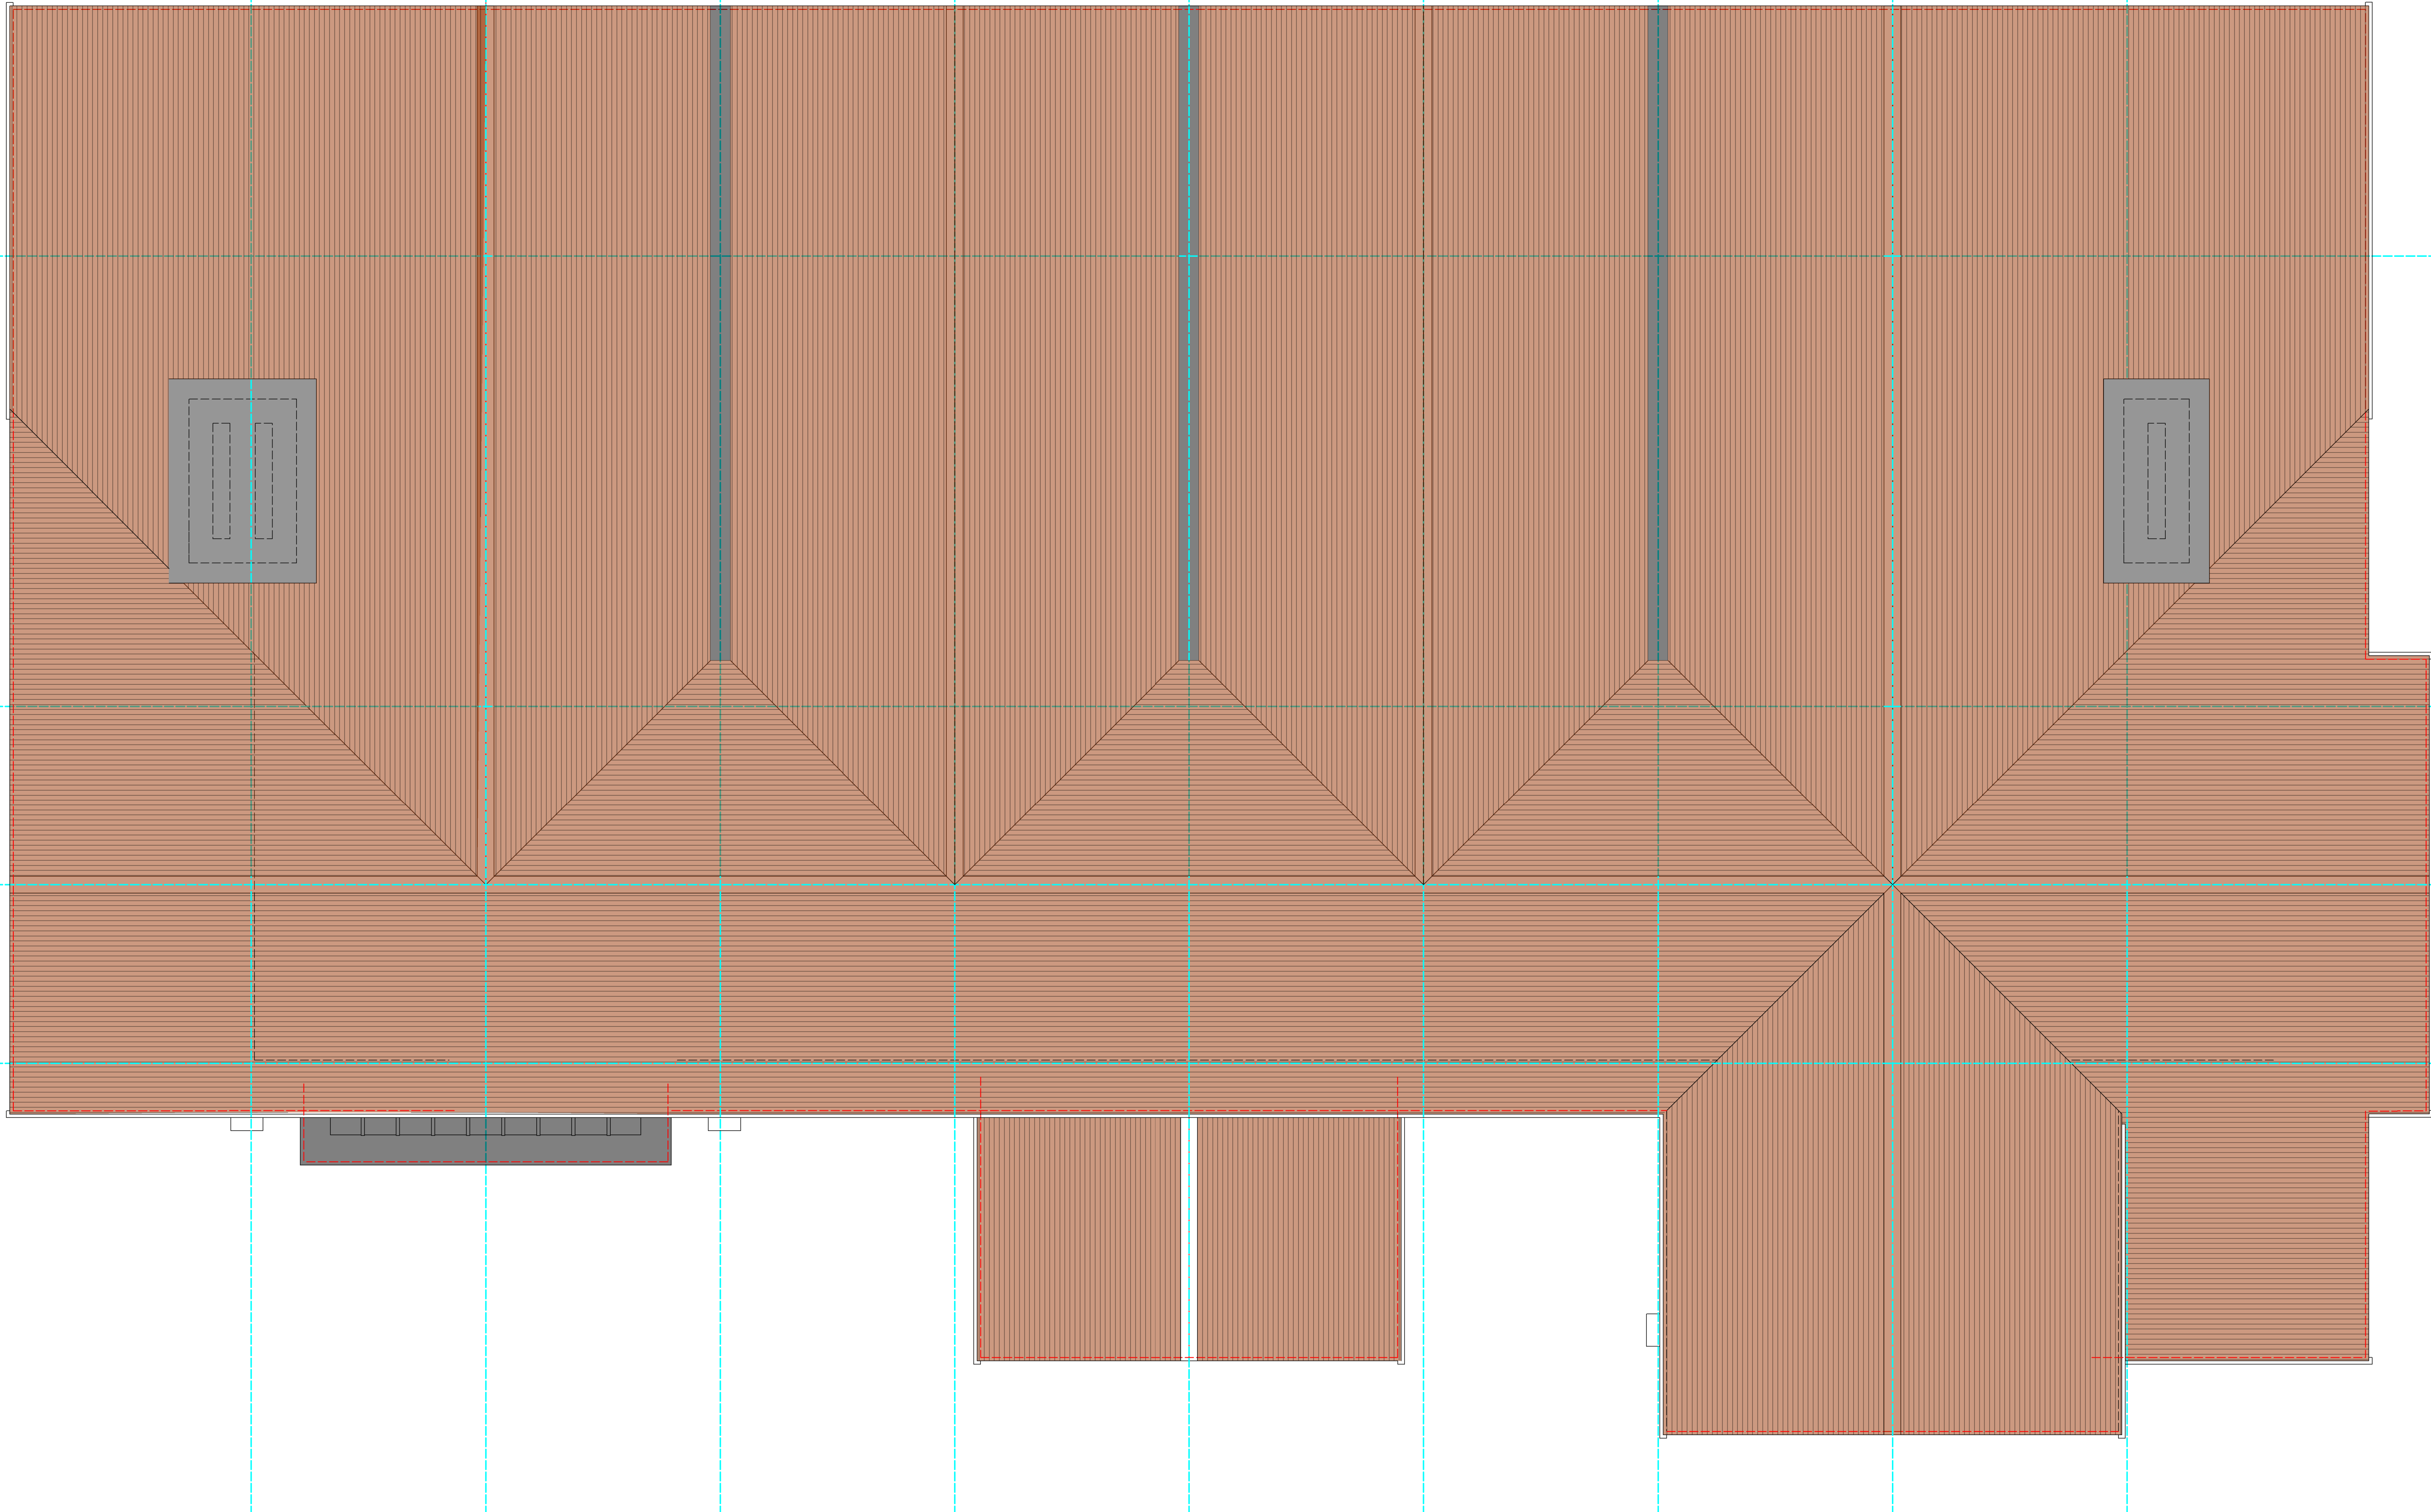

LEVEL 3 Roof Plan