




EXISTING SITE PLAN

0 2m 4m 6m 10m


SCALE 1:100

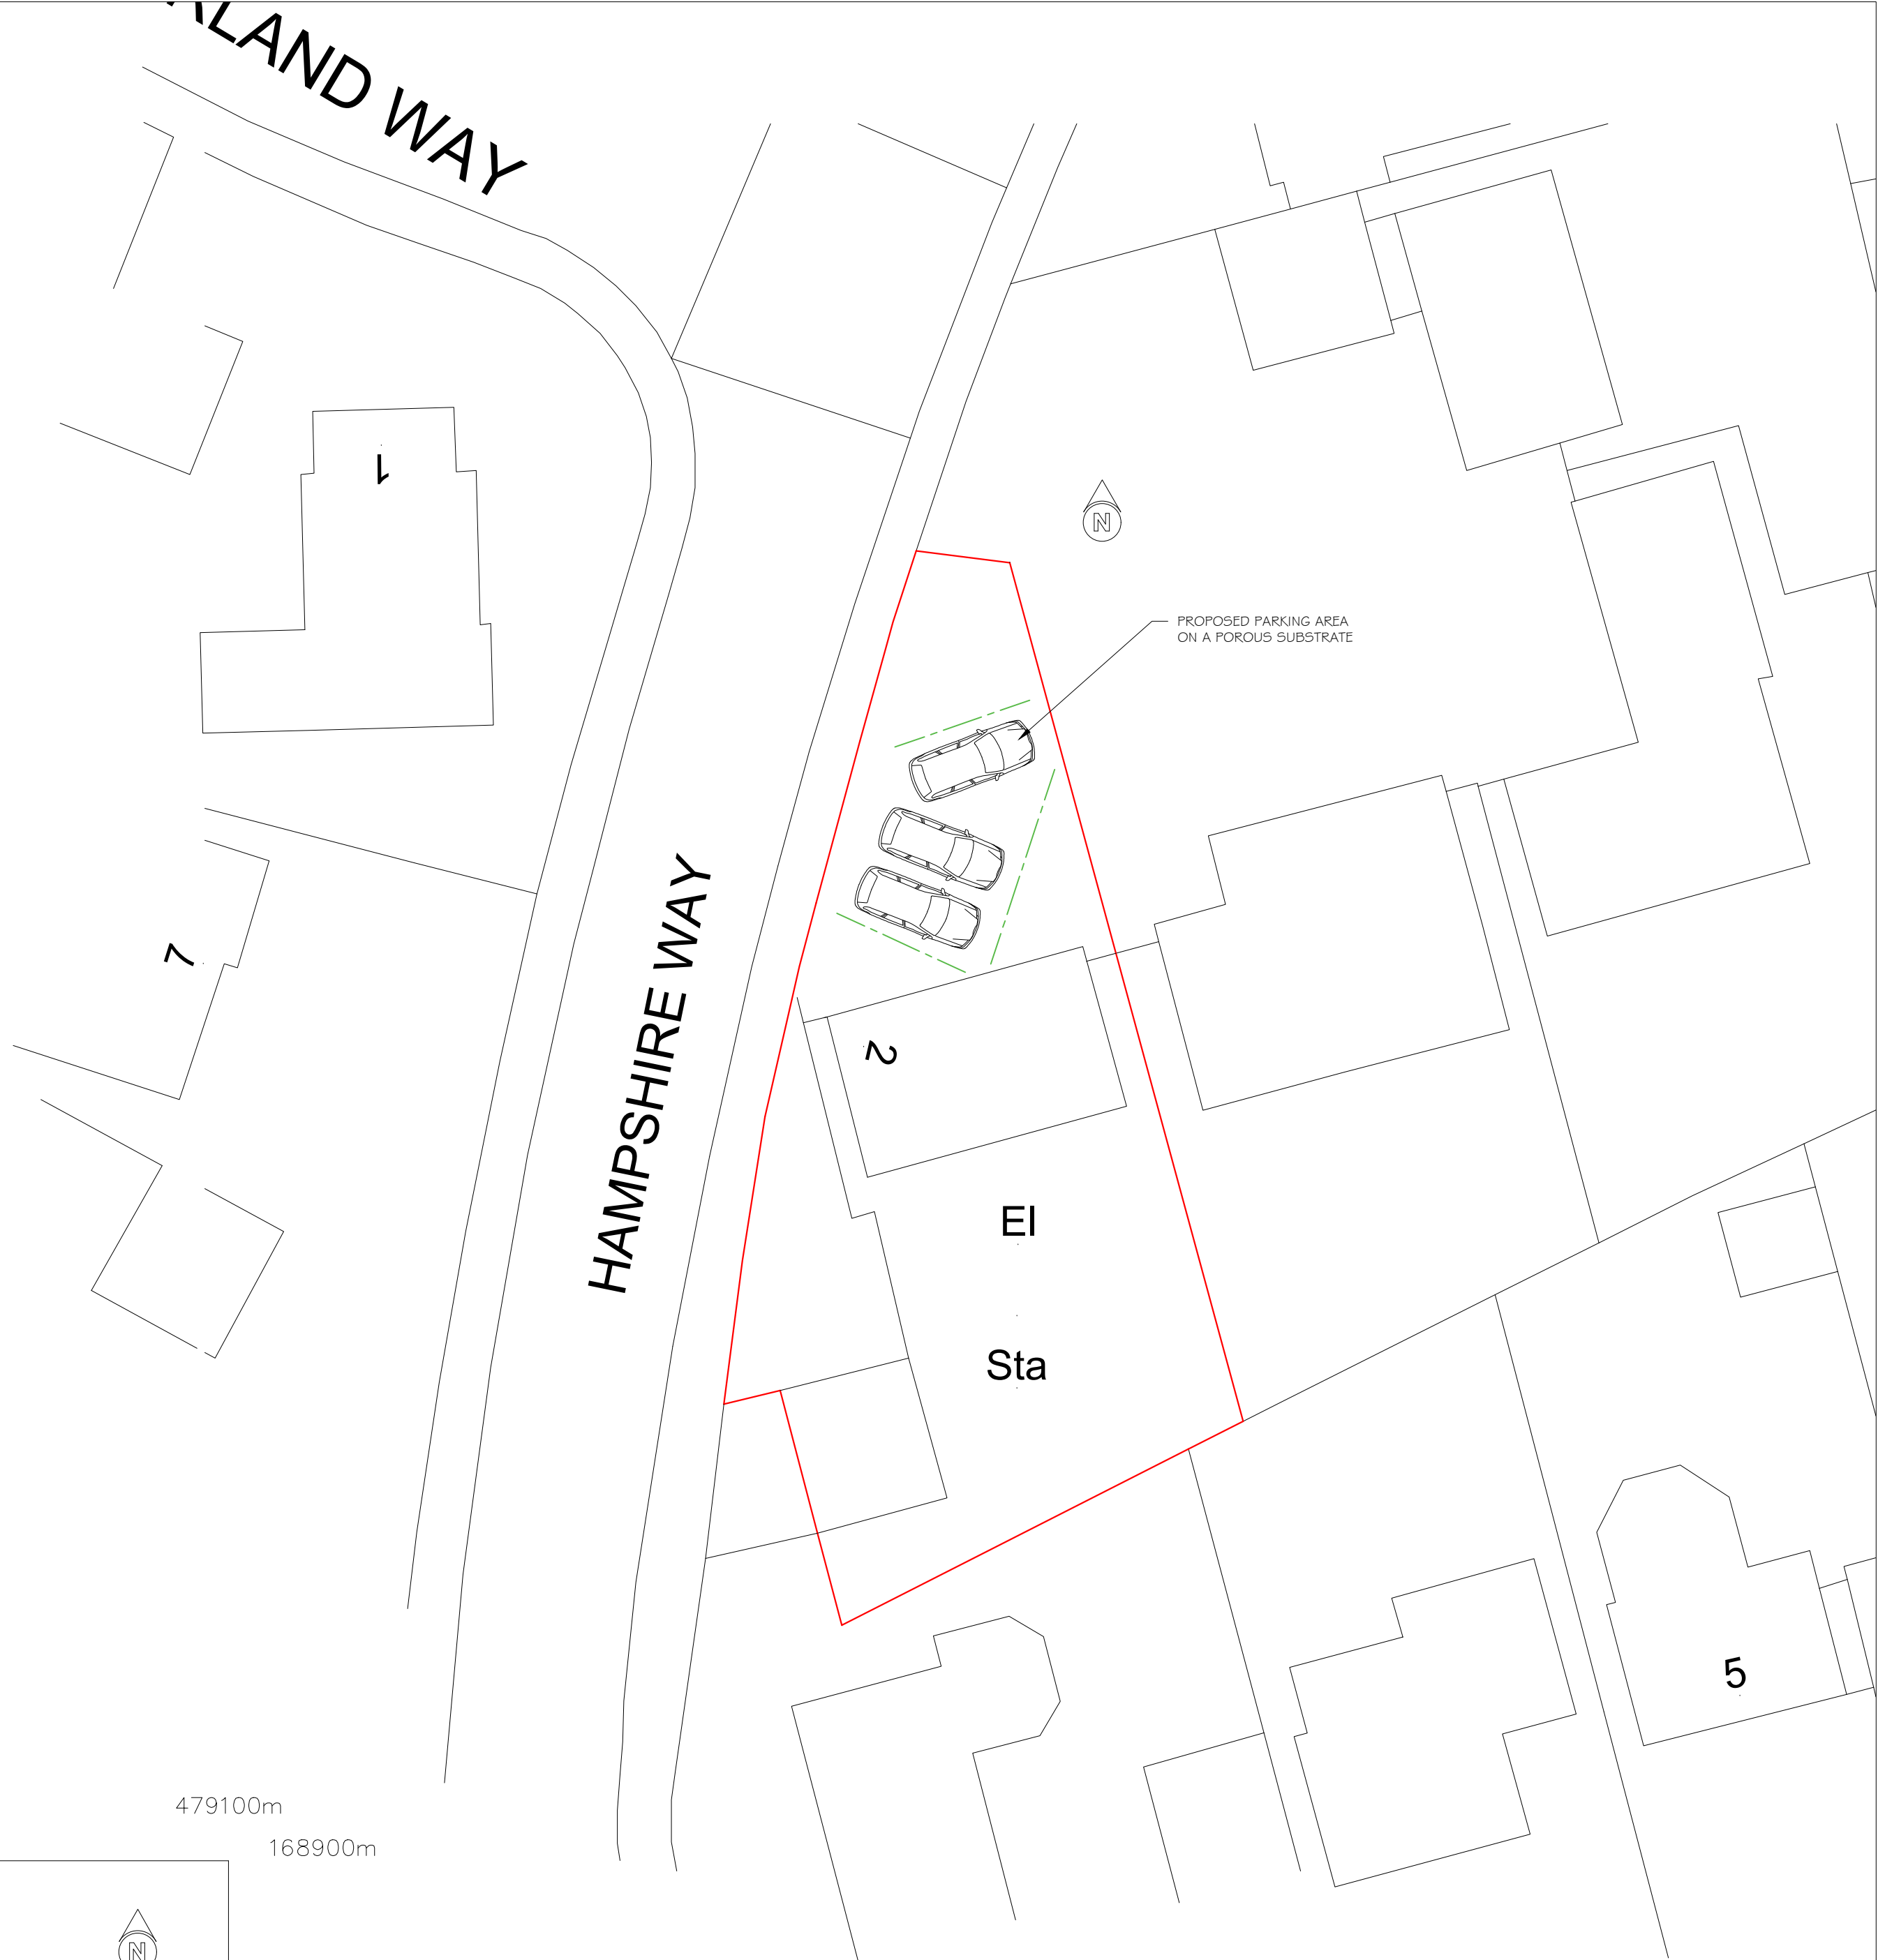

PROPOSED SITE PLAN



©Crown Copyright and database rights 2024 OS no. AC0000849896

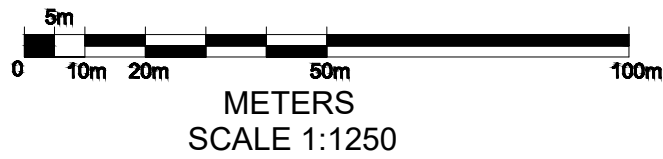

These plans must not be acted upon until the appropriate planning and building regulation approvals have been granted. Should the works be undertaken prior to the above approvals being in place it is done so entirely at the clients own risk.

PROJECT PROPOSED PAVED FRONT GARDEN AT: 2 HAMPSHIRE WAY WOKINGHAM RG41 3AX	
TITLE EXISTING FLOOR PLAN & LOCAL PLAN	
 Cranford Design Ltd Architectural Services, CAD Design & Draughting	
DATE AUG 2024	Tel: 01252 872657 Mob: 07525 064570 E-mail: info@cranforddesign.co.uk Website: www.cranforddesign.co.uk
SCALE SEE DRAWING	Centaur House Ancells Business Park, Ancells Road Fleet GU51 2UJ
DRAWING NUMBER D2988-01	
A1 PAPER SIZE	