


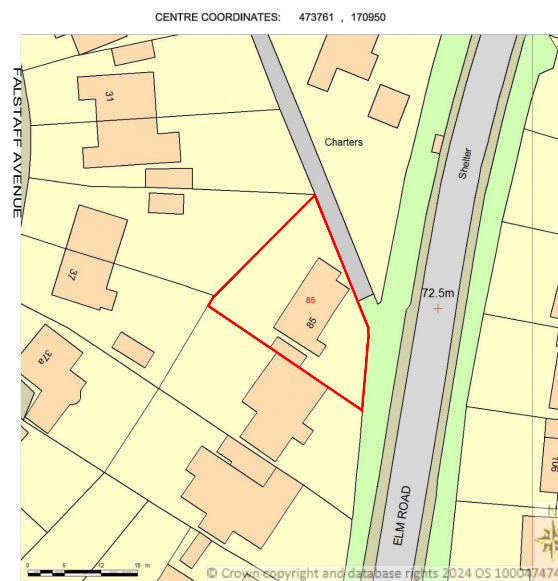




Supplied by Streetwise Maps Ltd
www.streetwise.net
Licence No: 100047474
10:00:00 10/07/2004

BLOCK PLAN
SCALE 1:500@A3






Supplied by Streetwise Maps Ltd
www.streetwise.net
Licence No: 100047474




	PROJECT:	85 Elm Road Earley	DRAWN BY:	P.S.	DRAWING TITLE:		ArchDezine Limited archdeziner7@gmail.com
	PROPOSED SINGLE STOREY SIDE EXTENSION AND FRONT PORCH EXTENSION		DATE:	03/09/2024	LOCATION AND BLOCK PLAN		
			SCALE:	AS SHOWN@A3	DRAWING NUMBER:	ER-01	
			FILENAME:	24038			

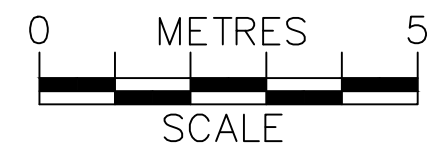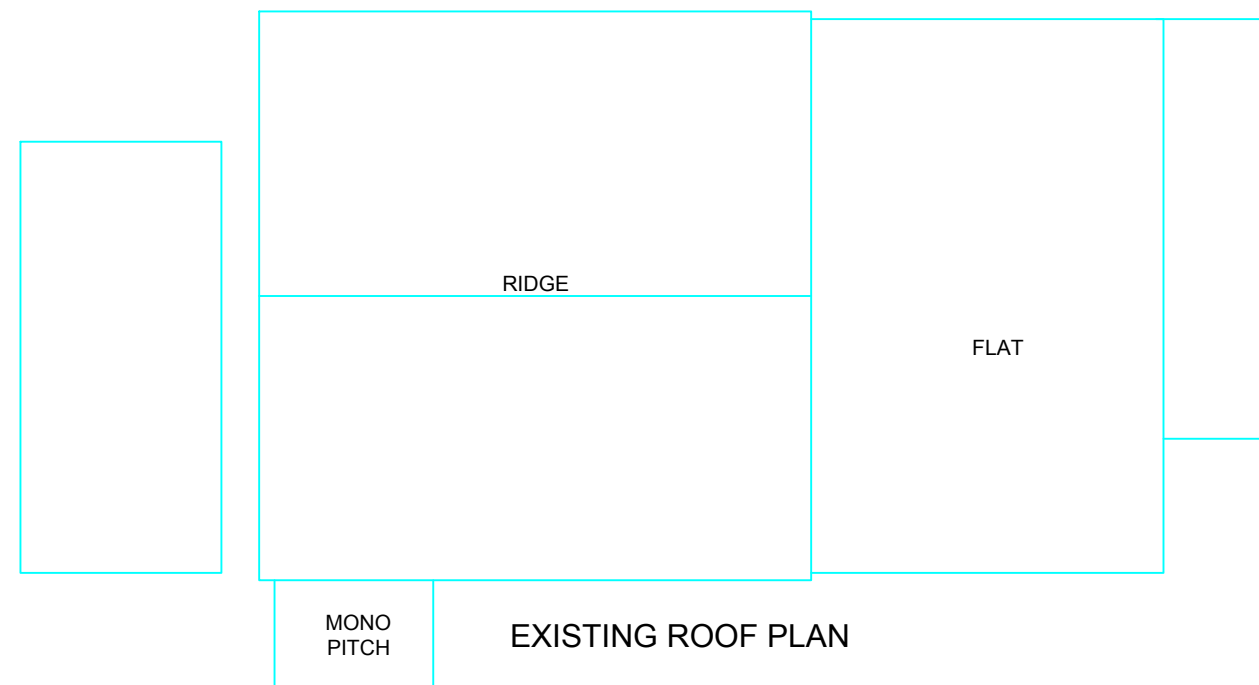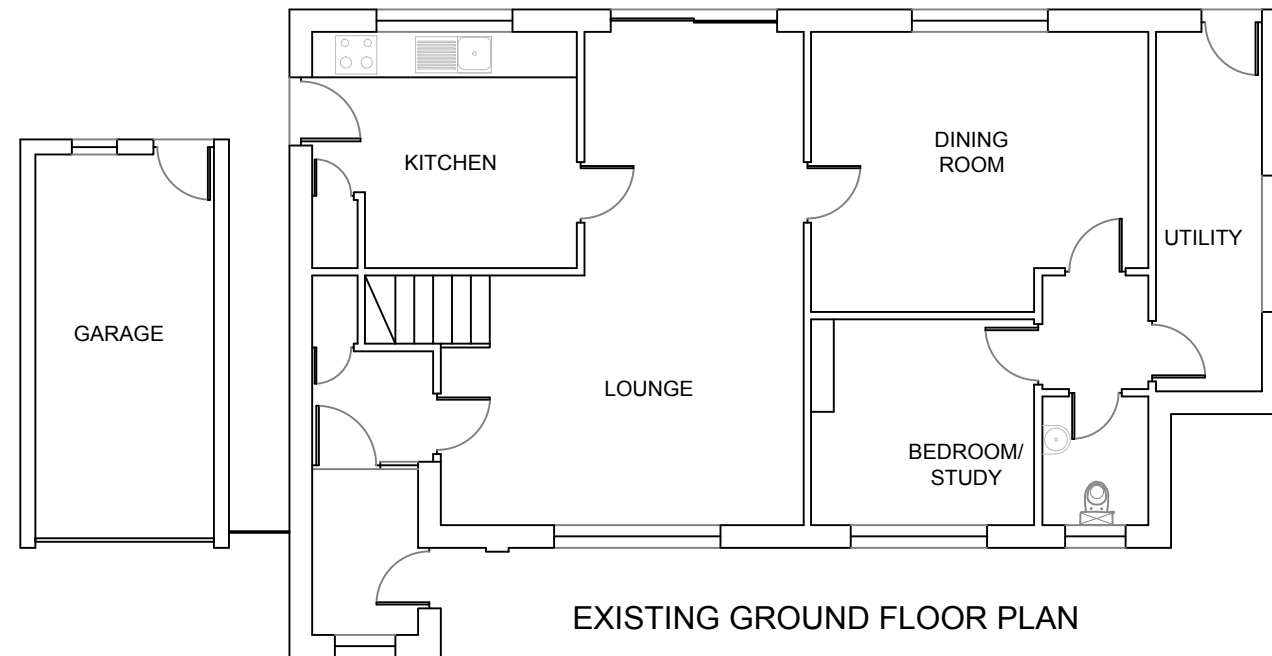


	PROJECT:	85 Elm Road Earley	DRAWN BY:	P.S.	DRAWING TITLE:		ArchDezine Limited archdeziner7@gmail.com
	PROPOSED SINGLE STOREY SIDE EXTENSION AND FRONT PORCH EXTENSION		DATE:	03/09/2024	EXISTING PLANS		
			SCALE:	1:100@A3	DRAWING NUMBER:	ER-02	
			FILENAME:	24038			

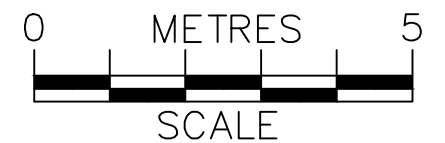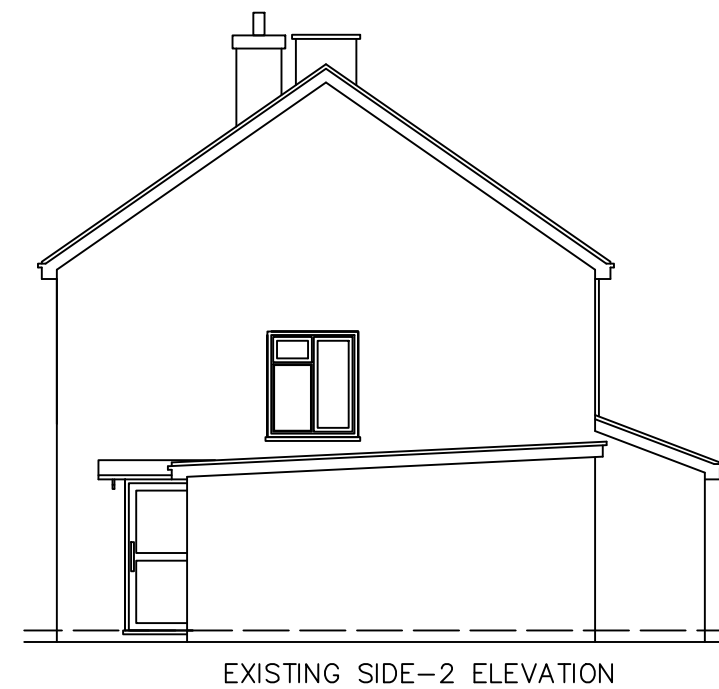

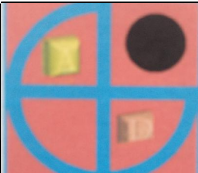	PROJECT:	85 Elm Road Earley	DRAWN BY:	P.S.	DRAWING TITLE:		ArchDezine Limited archdeziner7@gmail.com
	PROPOSED SINGLE STOREY SIDE EXTENSION AND FRONT PORCH EXTENSION		DATE:	03/09/2024	EXISTING ELEVATIONS		
			SCALE:	1:100@A3	DRAWING NUMBER:	ER-03	
			FILENAME:	24038			

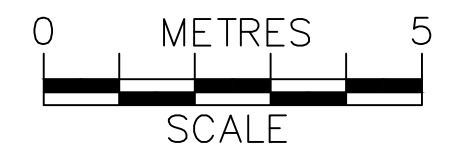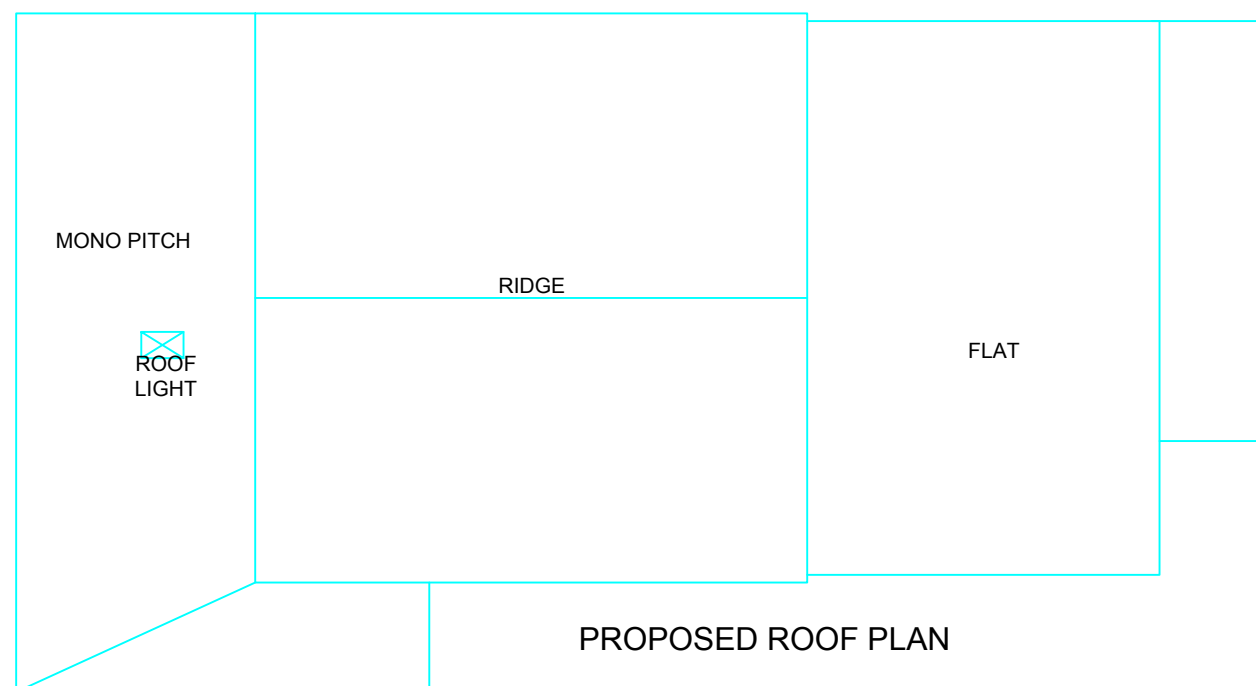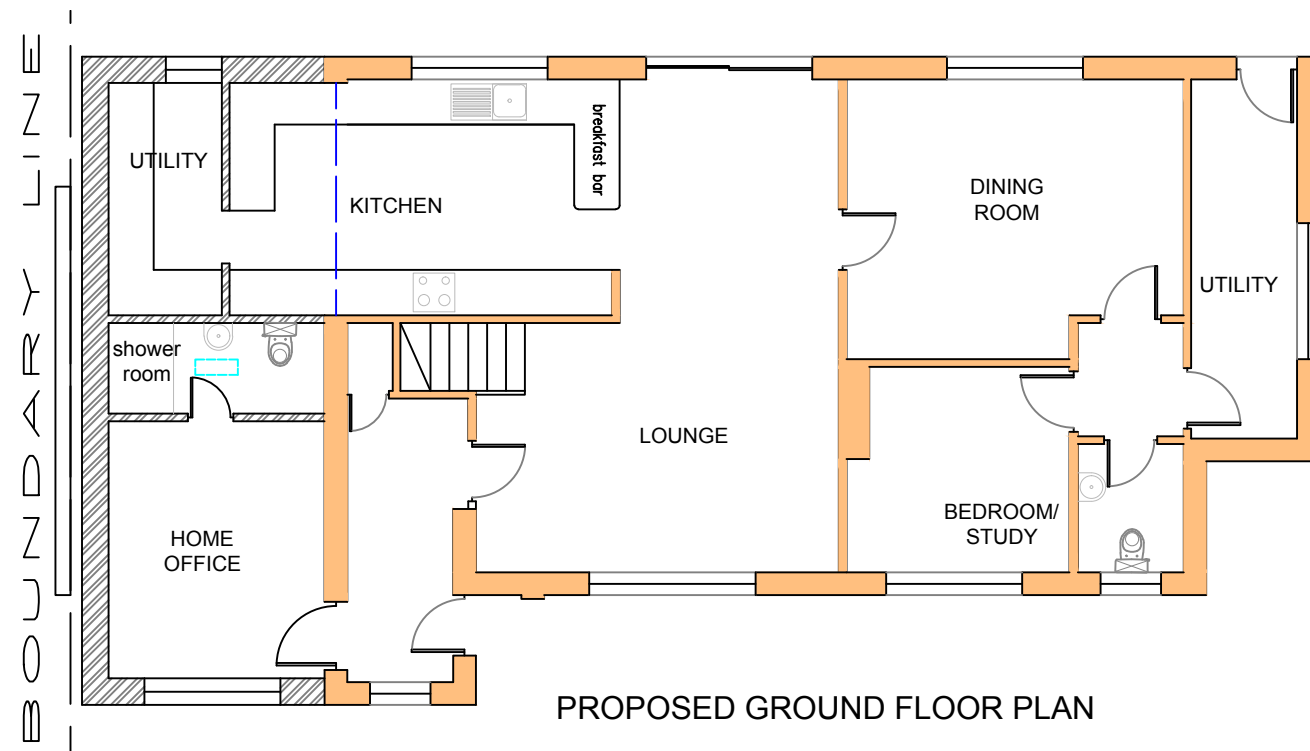

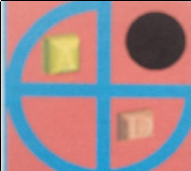	PROJECT:	85 Elm Road Earley	DRAWN BY:	P.S.	DRAWING TITLE:		ArchDezine Limited archdeziner7@gmail.com
	PROPOSED SINGLE STOREY SIDE EXTENSION AND FRONT PORCH EXTENSION		DATE:	03/09/2024	PROPOSED PLANS		
			SCALE:	1:100@A3	DRAWING NUMBER: ER-04		
			FILENAME:	24038			




PROPOSED FRONT ELEVATION




PROPOSED SIDE-1 ELEVATION




PROPOSED REAR ELEVATION

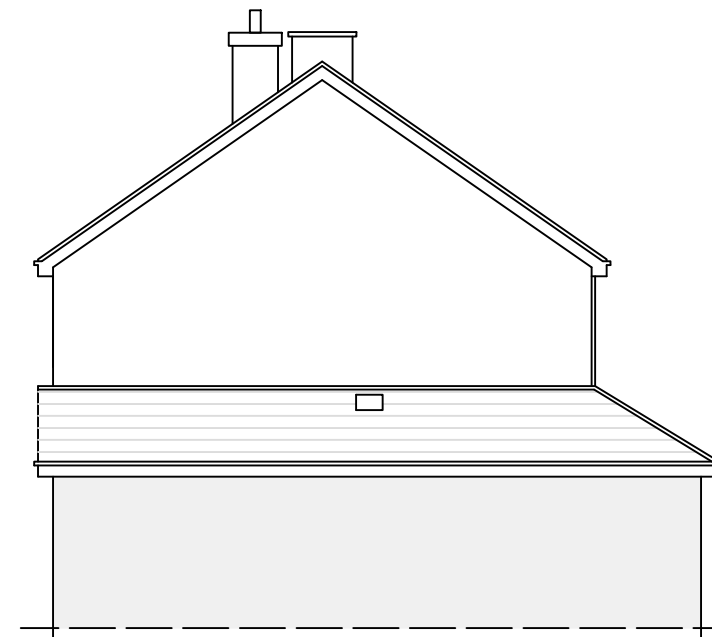

PROPOSED SIDE-2 ELEVATION

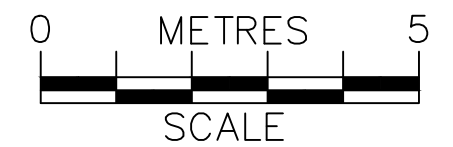

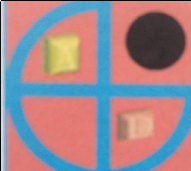	PROJECT:	85 Elm Road Earley	DRAWN BY:	P.S.	DRAWING TITLE:		ArchDezine Limited archdeziner7@gmail.com
	PROPOSED SINGLE STOREY SIDE EXTENSION AND FRONT PORCH EXTENSION		DATE:	03/09/2024	PROPOSED ELEVATIONS		
			SCALE:	1:100@A3	DRAWING NUMBER:	ER-05	
			FILENAME:	24038			