



CENTRE COORDINATES: 482671 , 168723

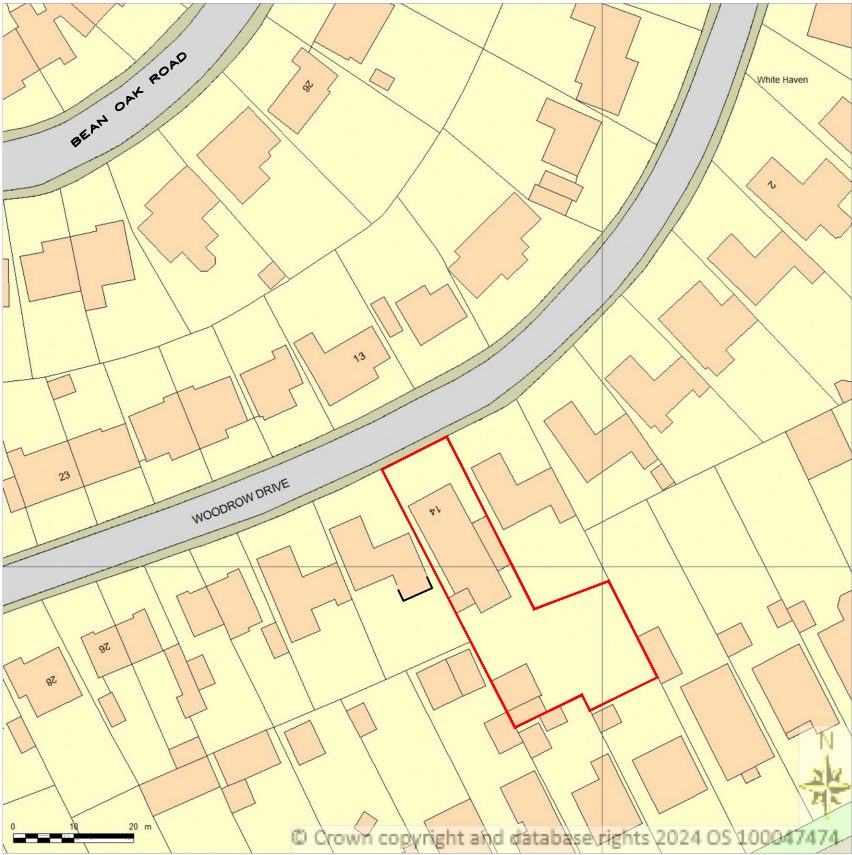



Supplied by Streetwise Maps Ltd
www.streetwise.net
Licence No: 100047474

LOCATION PLAN
SCALE 1:1250@A3

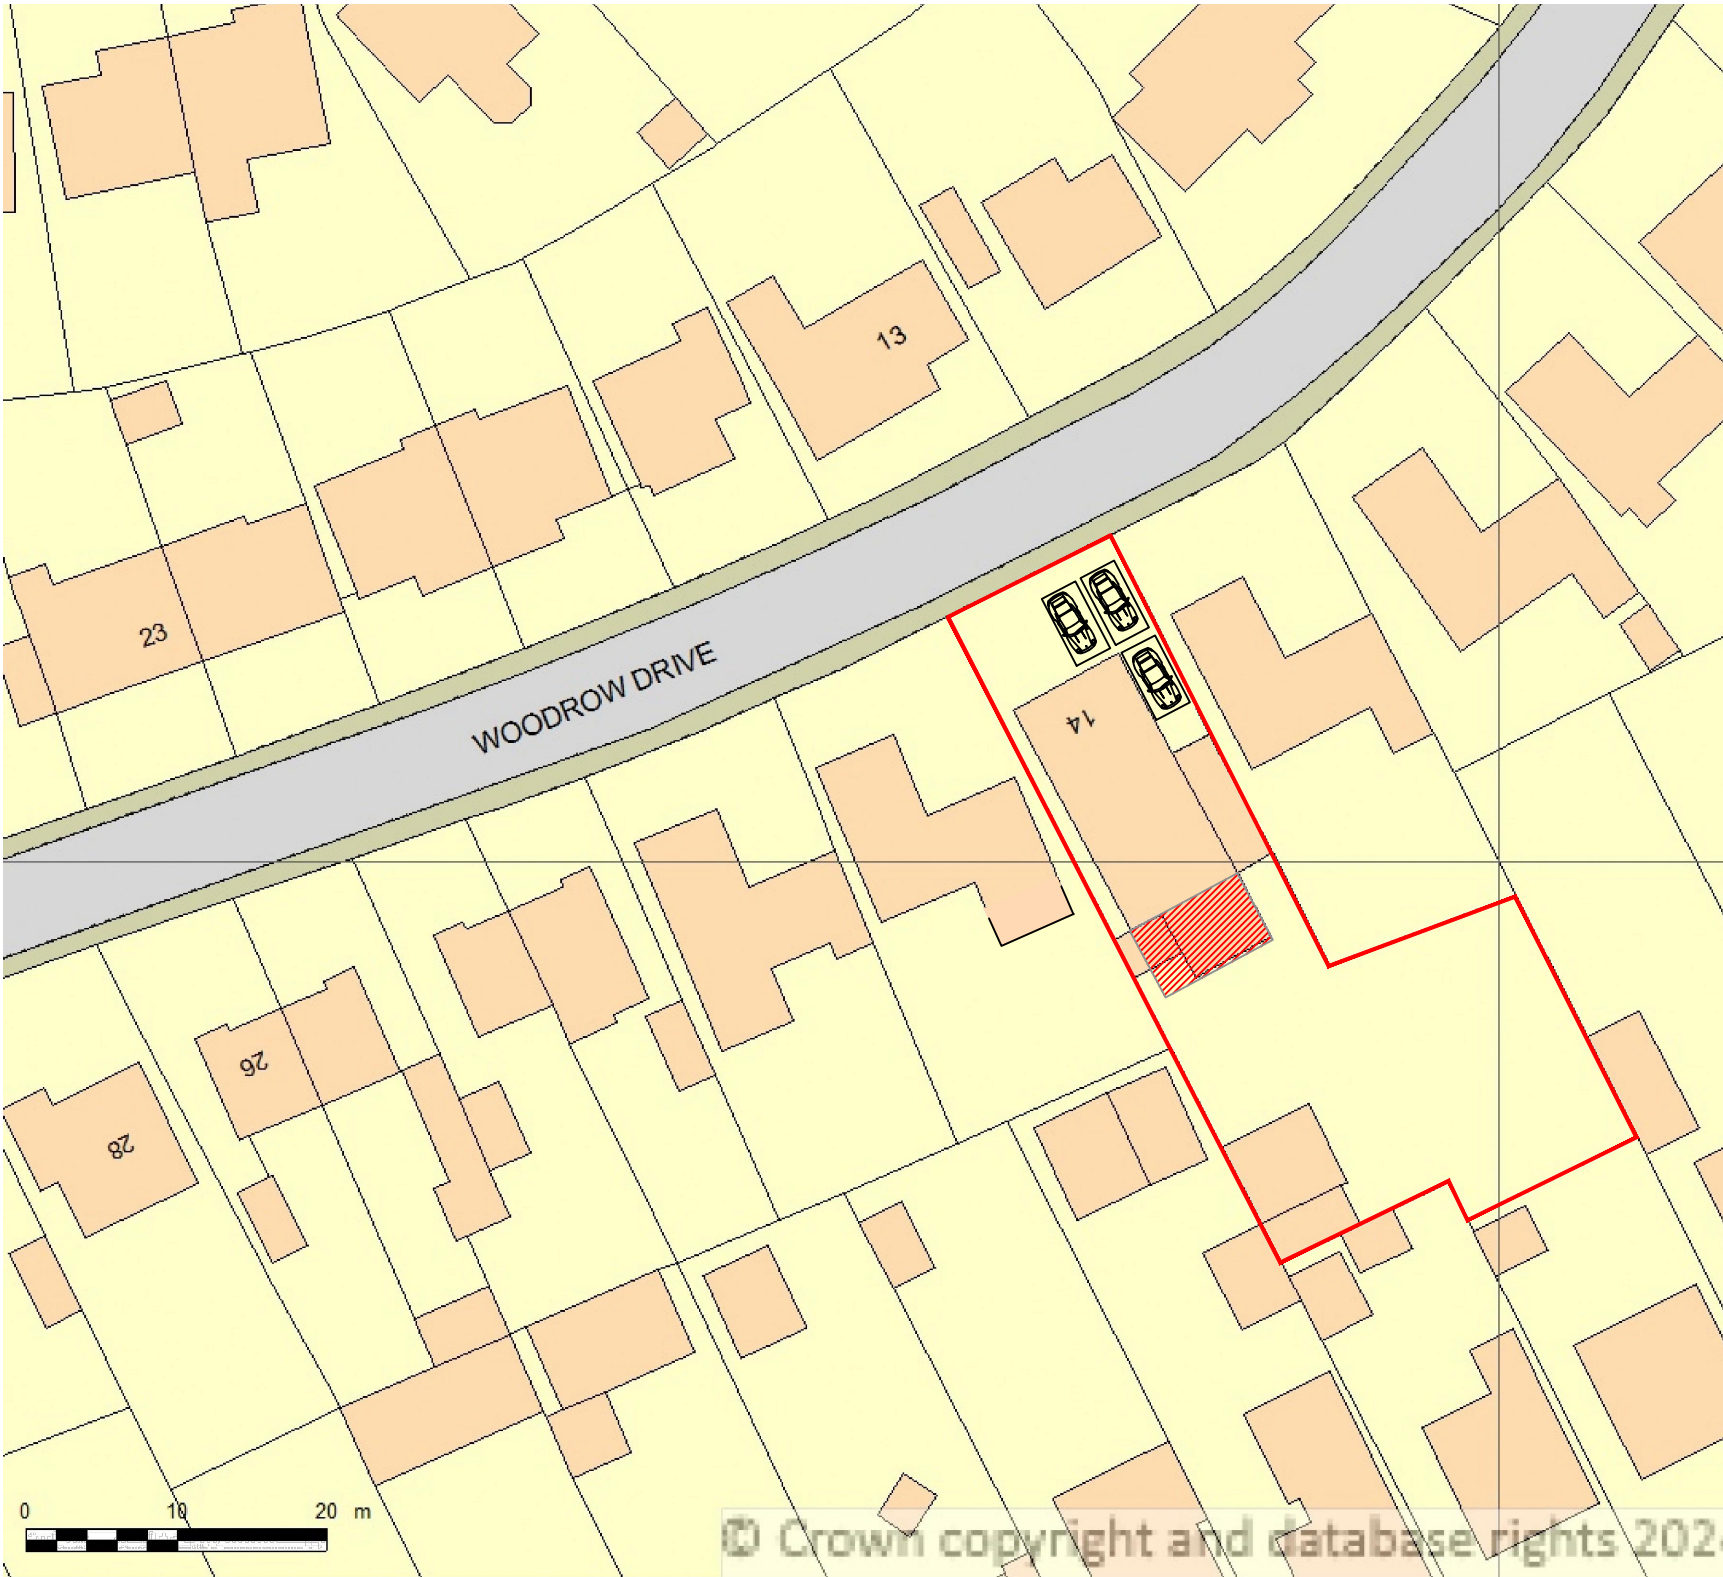


BLOCK PLAN
SCALE 1:500@A3

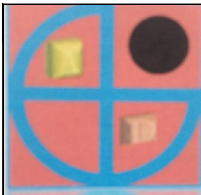
	PROJECT:	14 Woodrow Drive Wokingham	DRAWN BY:	P.S.	DRAWING TITLE:		ArchDezine Limited archdeziner7@gmail.com
	PROPOSED INTERNAL ALTERATIONS & SINGLE STOREY REAR EXTENSION		DATE:	04/09/2024	LOCATION AND BLOCK PLAN		
			SCALE:	1:100@A3	DRAWING NUMBER:	WD-01	
			FILENAME:	24033			

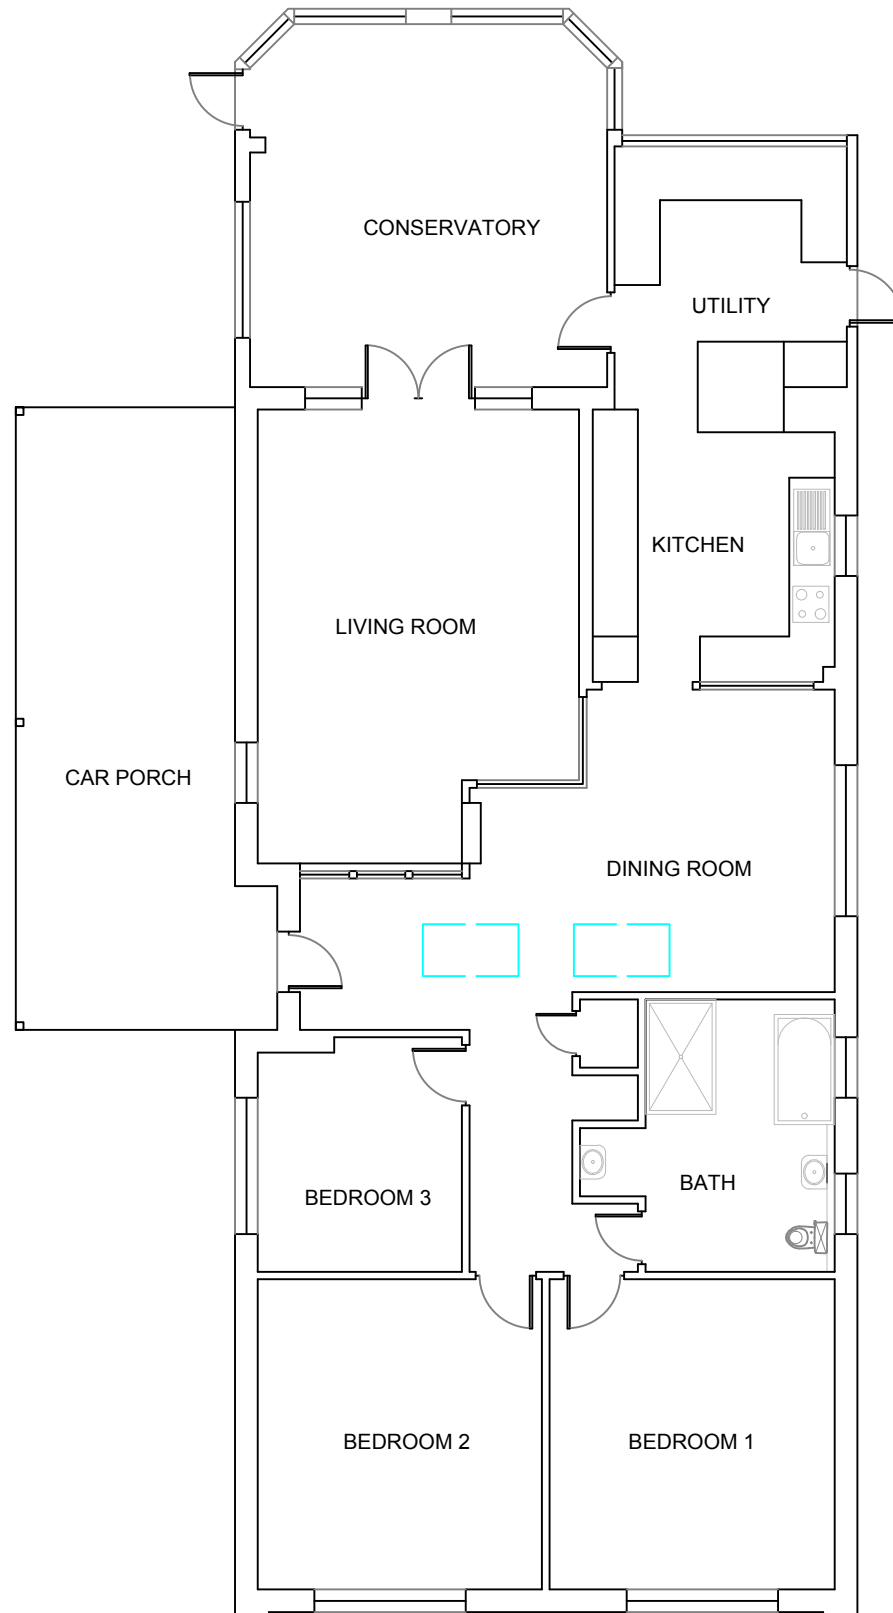


EXISTING GROUND FLOOR PLAN

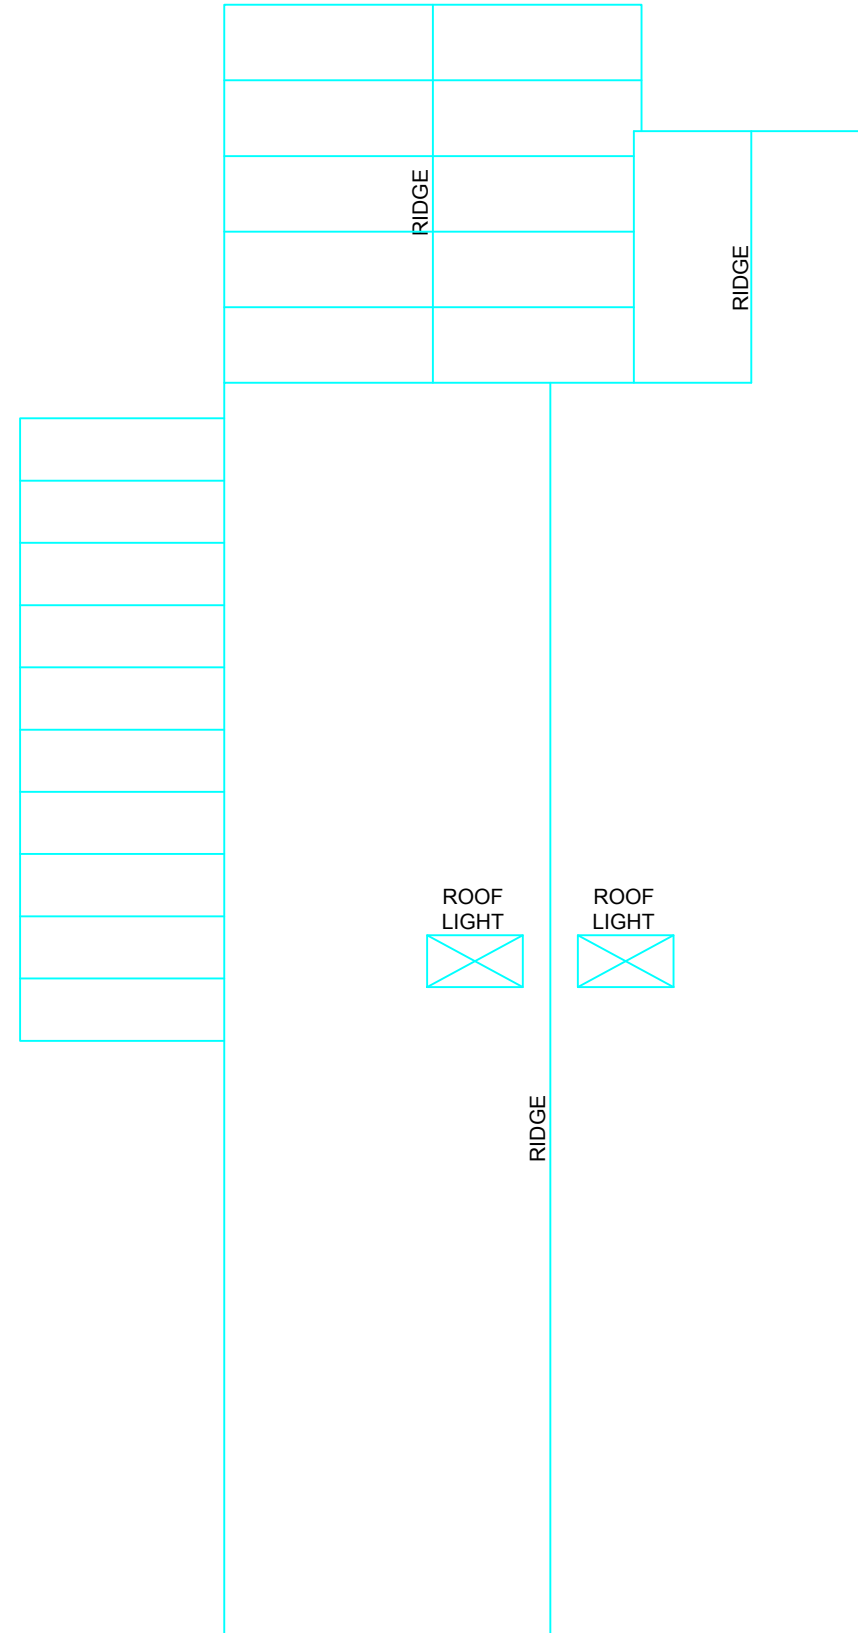


EXISTING ROOF PLAN

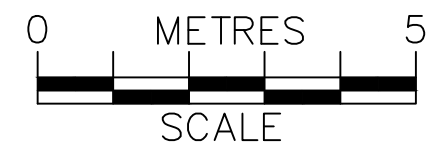


	PROJECT:	14 Woodrow Drive Wokingham	DRAWN BY:	P.S.	DRAWING TITLE:		ArchDezine Limited archdeziner7@gmail.com
	PROPOSED INTERNAL ALTERATIONS & SINGLE STOREY REAR EXTENSION		DATE:	04/09/2024	EXISTING FLOOR PLAN		
			SCALE:	1:100@A3			
			FILENAME:	24033			
			DRAWING NUMBER:		WD-02		

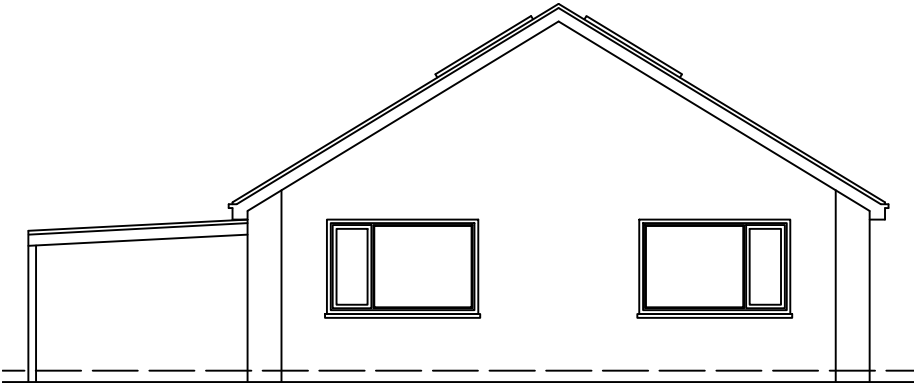


EXISTING FRONT ELEVATION

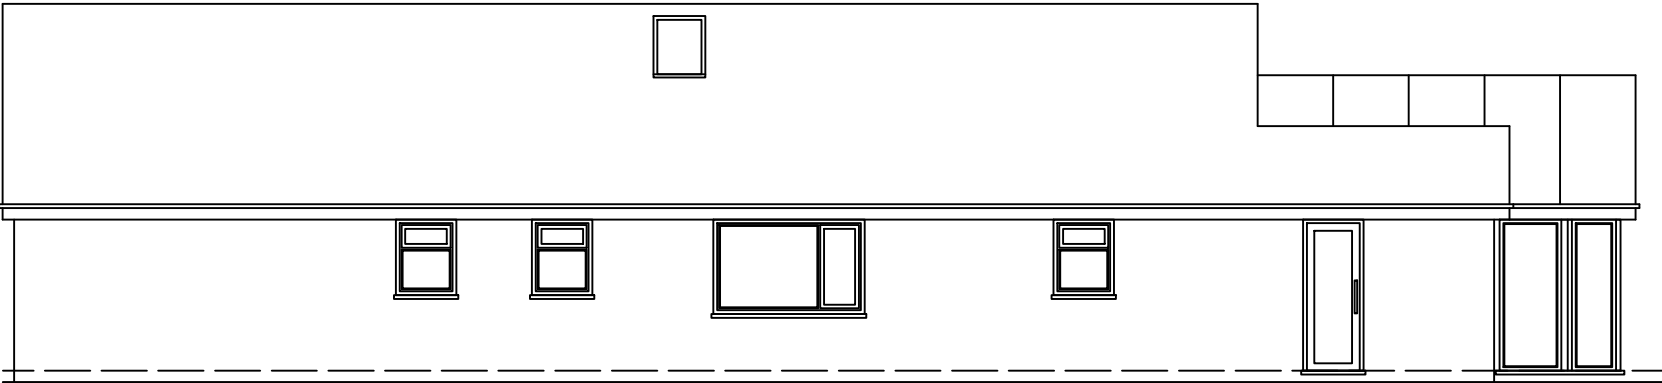


EXISTING SIDE-1 ELEVATION

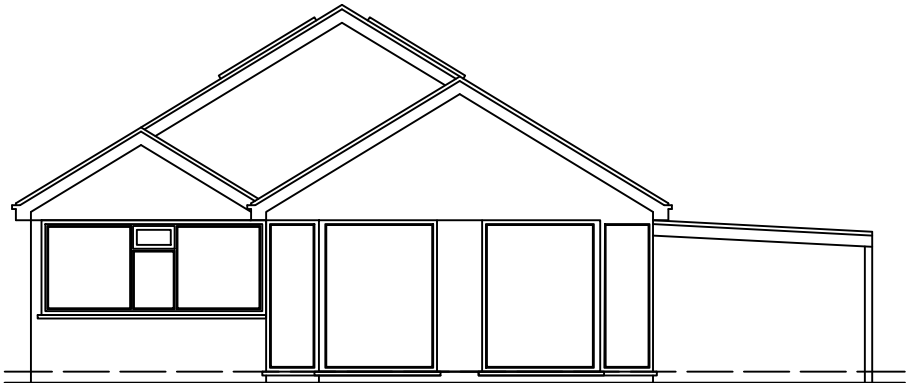



EXISTING REAR ELEVATION

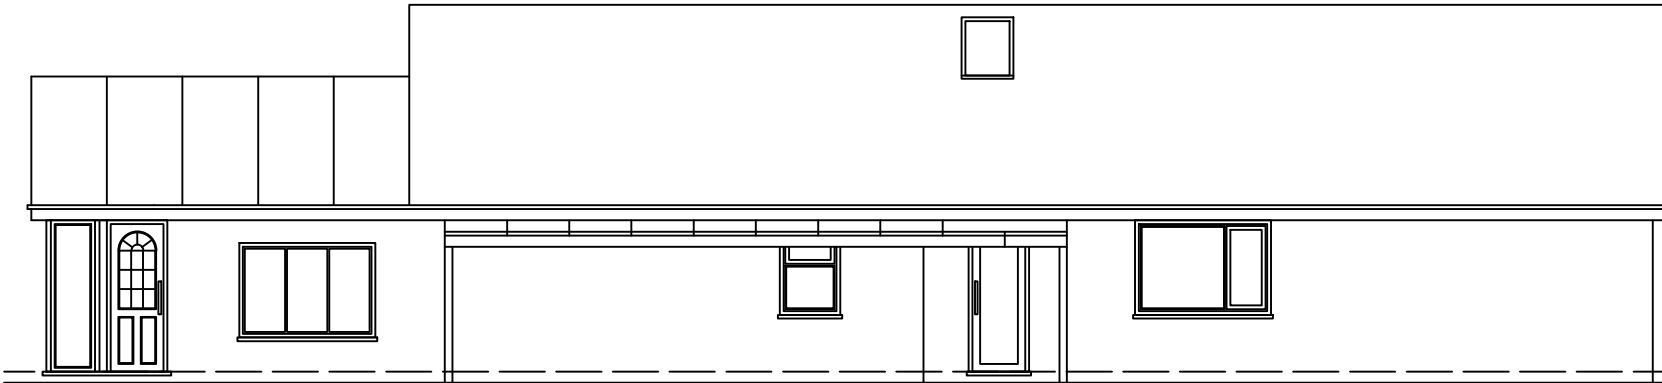


EXISTING SIDE-2 ELEVATION

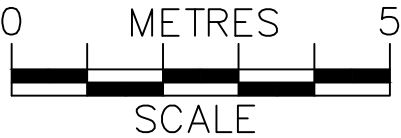

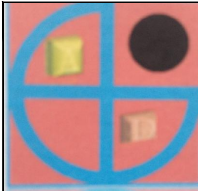	PROJECT:	14 Woodrow Drive Wokingham	DRAWN BY:	P.S.	DRAWING TITLE:		 archdeziner7@gmail.com
	PROPOSED INTERNAL ALTERATIONS & SINGLE STOREY REAR EXTENSION		DATE:	04/09/2024	EXISTING ELEVATIONS		
			SCALE:	1:100@A3	DRAWING NUMBER:	WD—03	
			FILENAME:	24033			

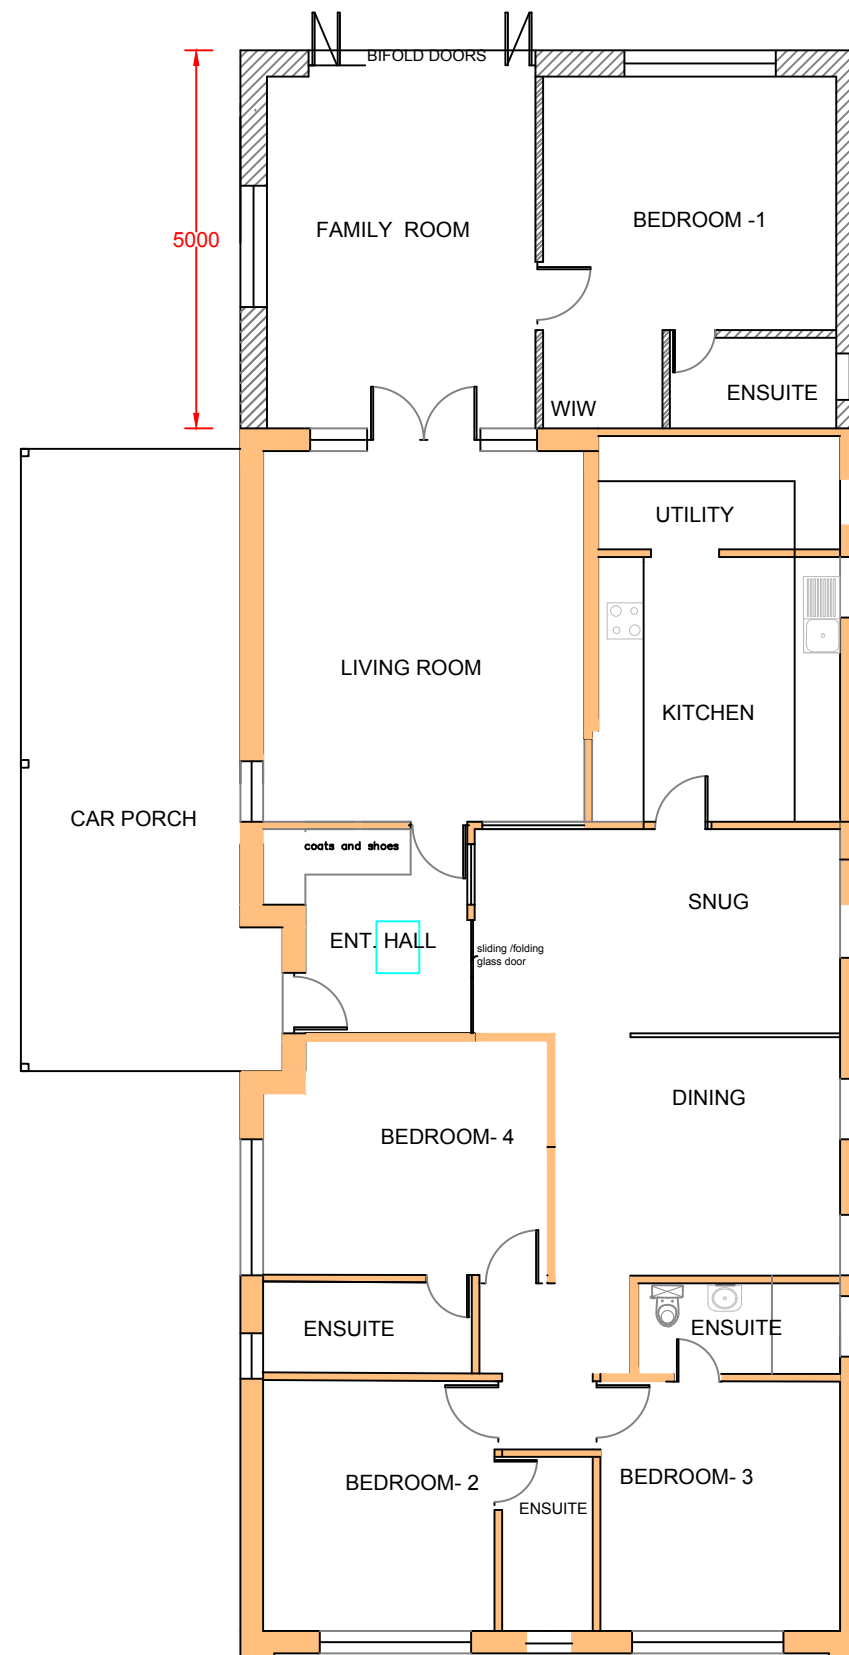

PROPOSED GROUND FLOOR PLAN

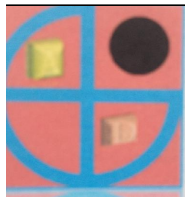

PROJECT:

PROPOSED INTERNAL ALTERATIONS & SINGLE STOREY REAR EXTENSION

14 Woodrow Drive
Wokingham

DRAWN BY:

P.S.

DATE:

04/09/2024

SCALE:

1:100@A3

FILENAME:

24033


DRAWING TITLE:

PROPOSED PLANS


DRAWING NUMBER:

WD-04


ArchDezine Limited
archdeziner7@gmail.com

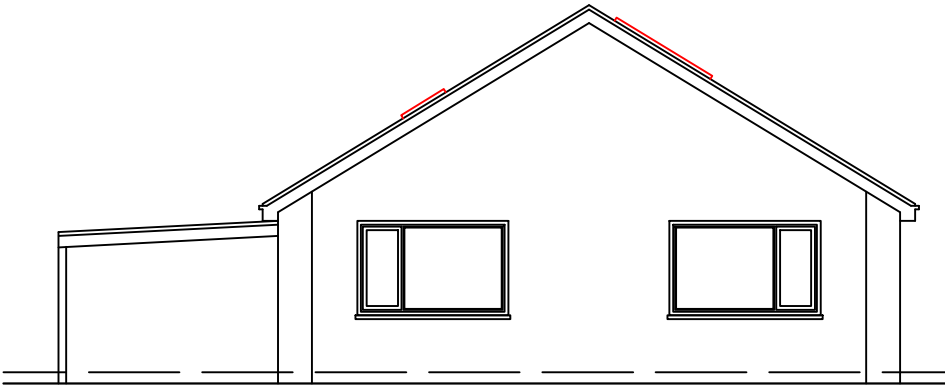


PROPOSED FRONT ELEVATION

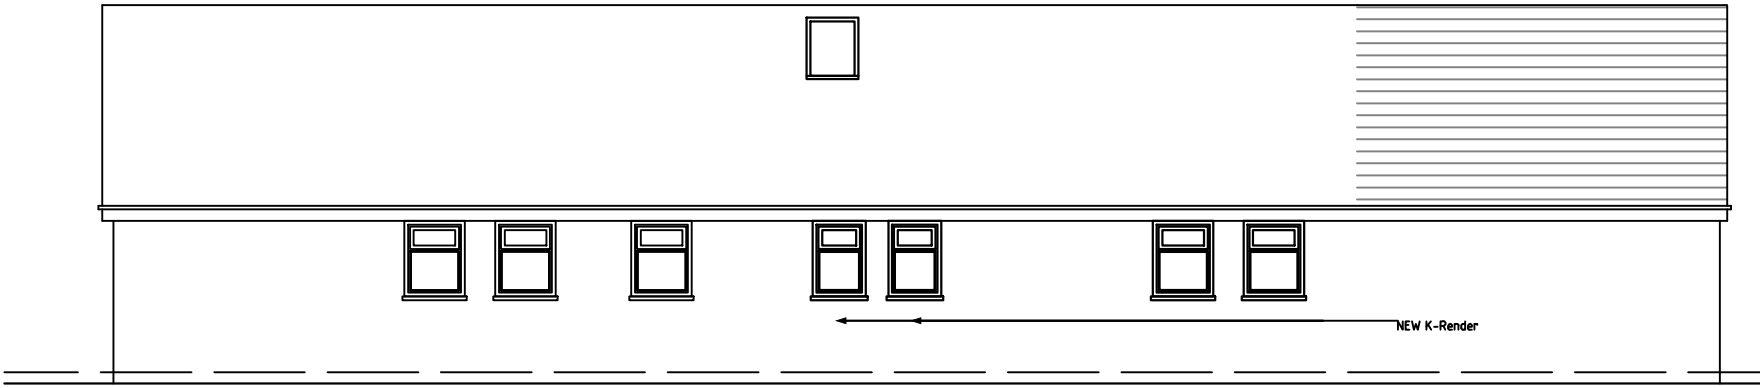


PROPOSED SIDE-1 ELEVATION

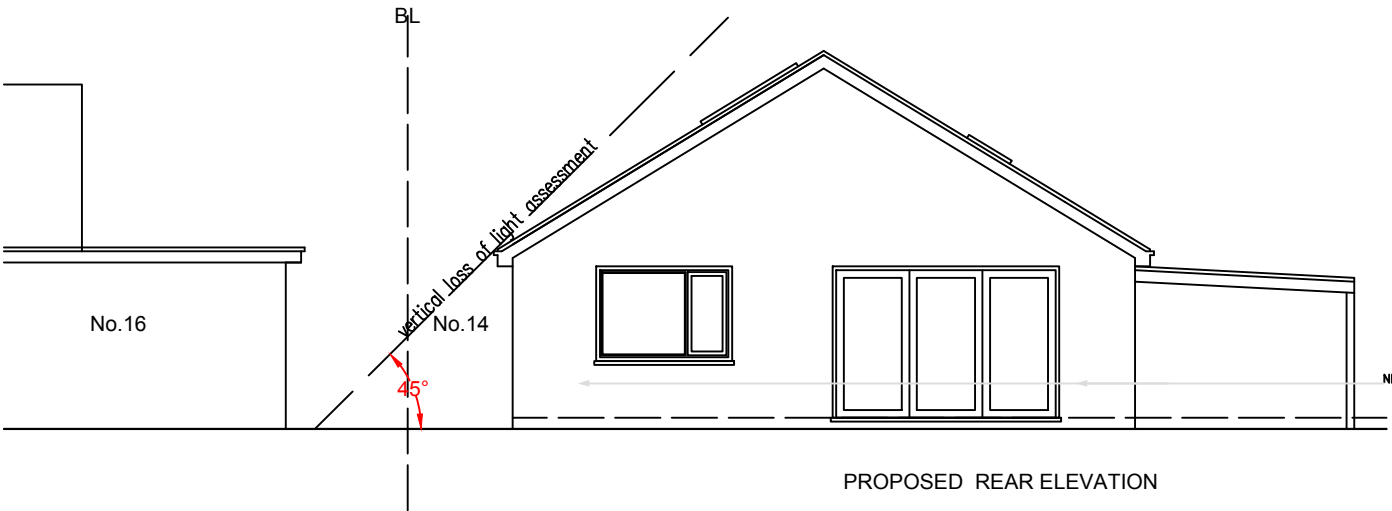

PROPOSED REAR ELEVATION

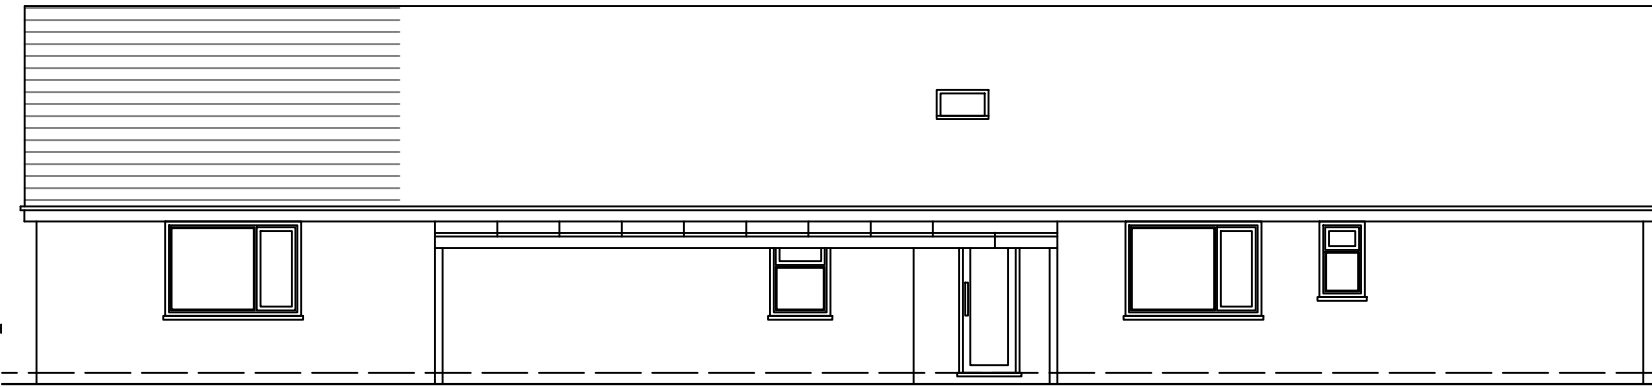

PROPOSED SIDE-2 ELEVATION

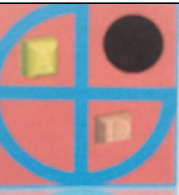

PROJECT:
PROPOSED INTERNAL ALTERATIONS & SINGLE STOREY REAR EXTENSION

14 Woodrow Drive
Wokingham

DRAWN BY: P.S.
DATE: 04/09/2024
SCALE: 1:100@A3
FILENAME: 24033

DRAWING TITLE:
PROPOSED ELEVATIONS
DRAWING NUMBER: WD-05

ArchDezine Limited
archdeziner7@gmail.com