



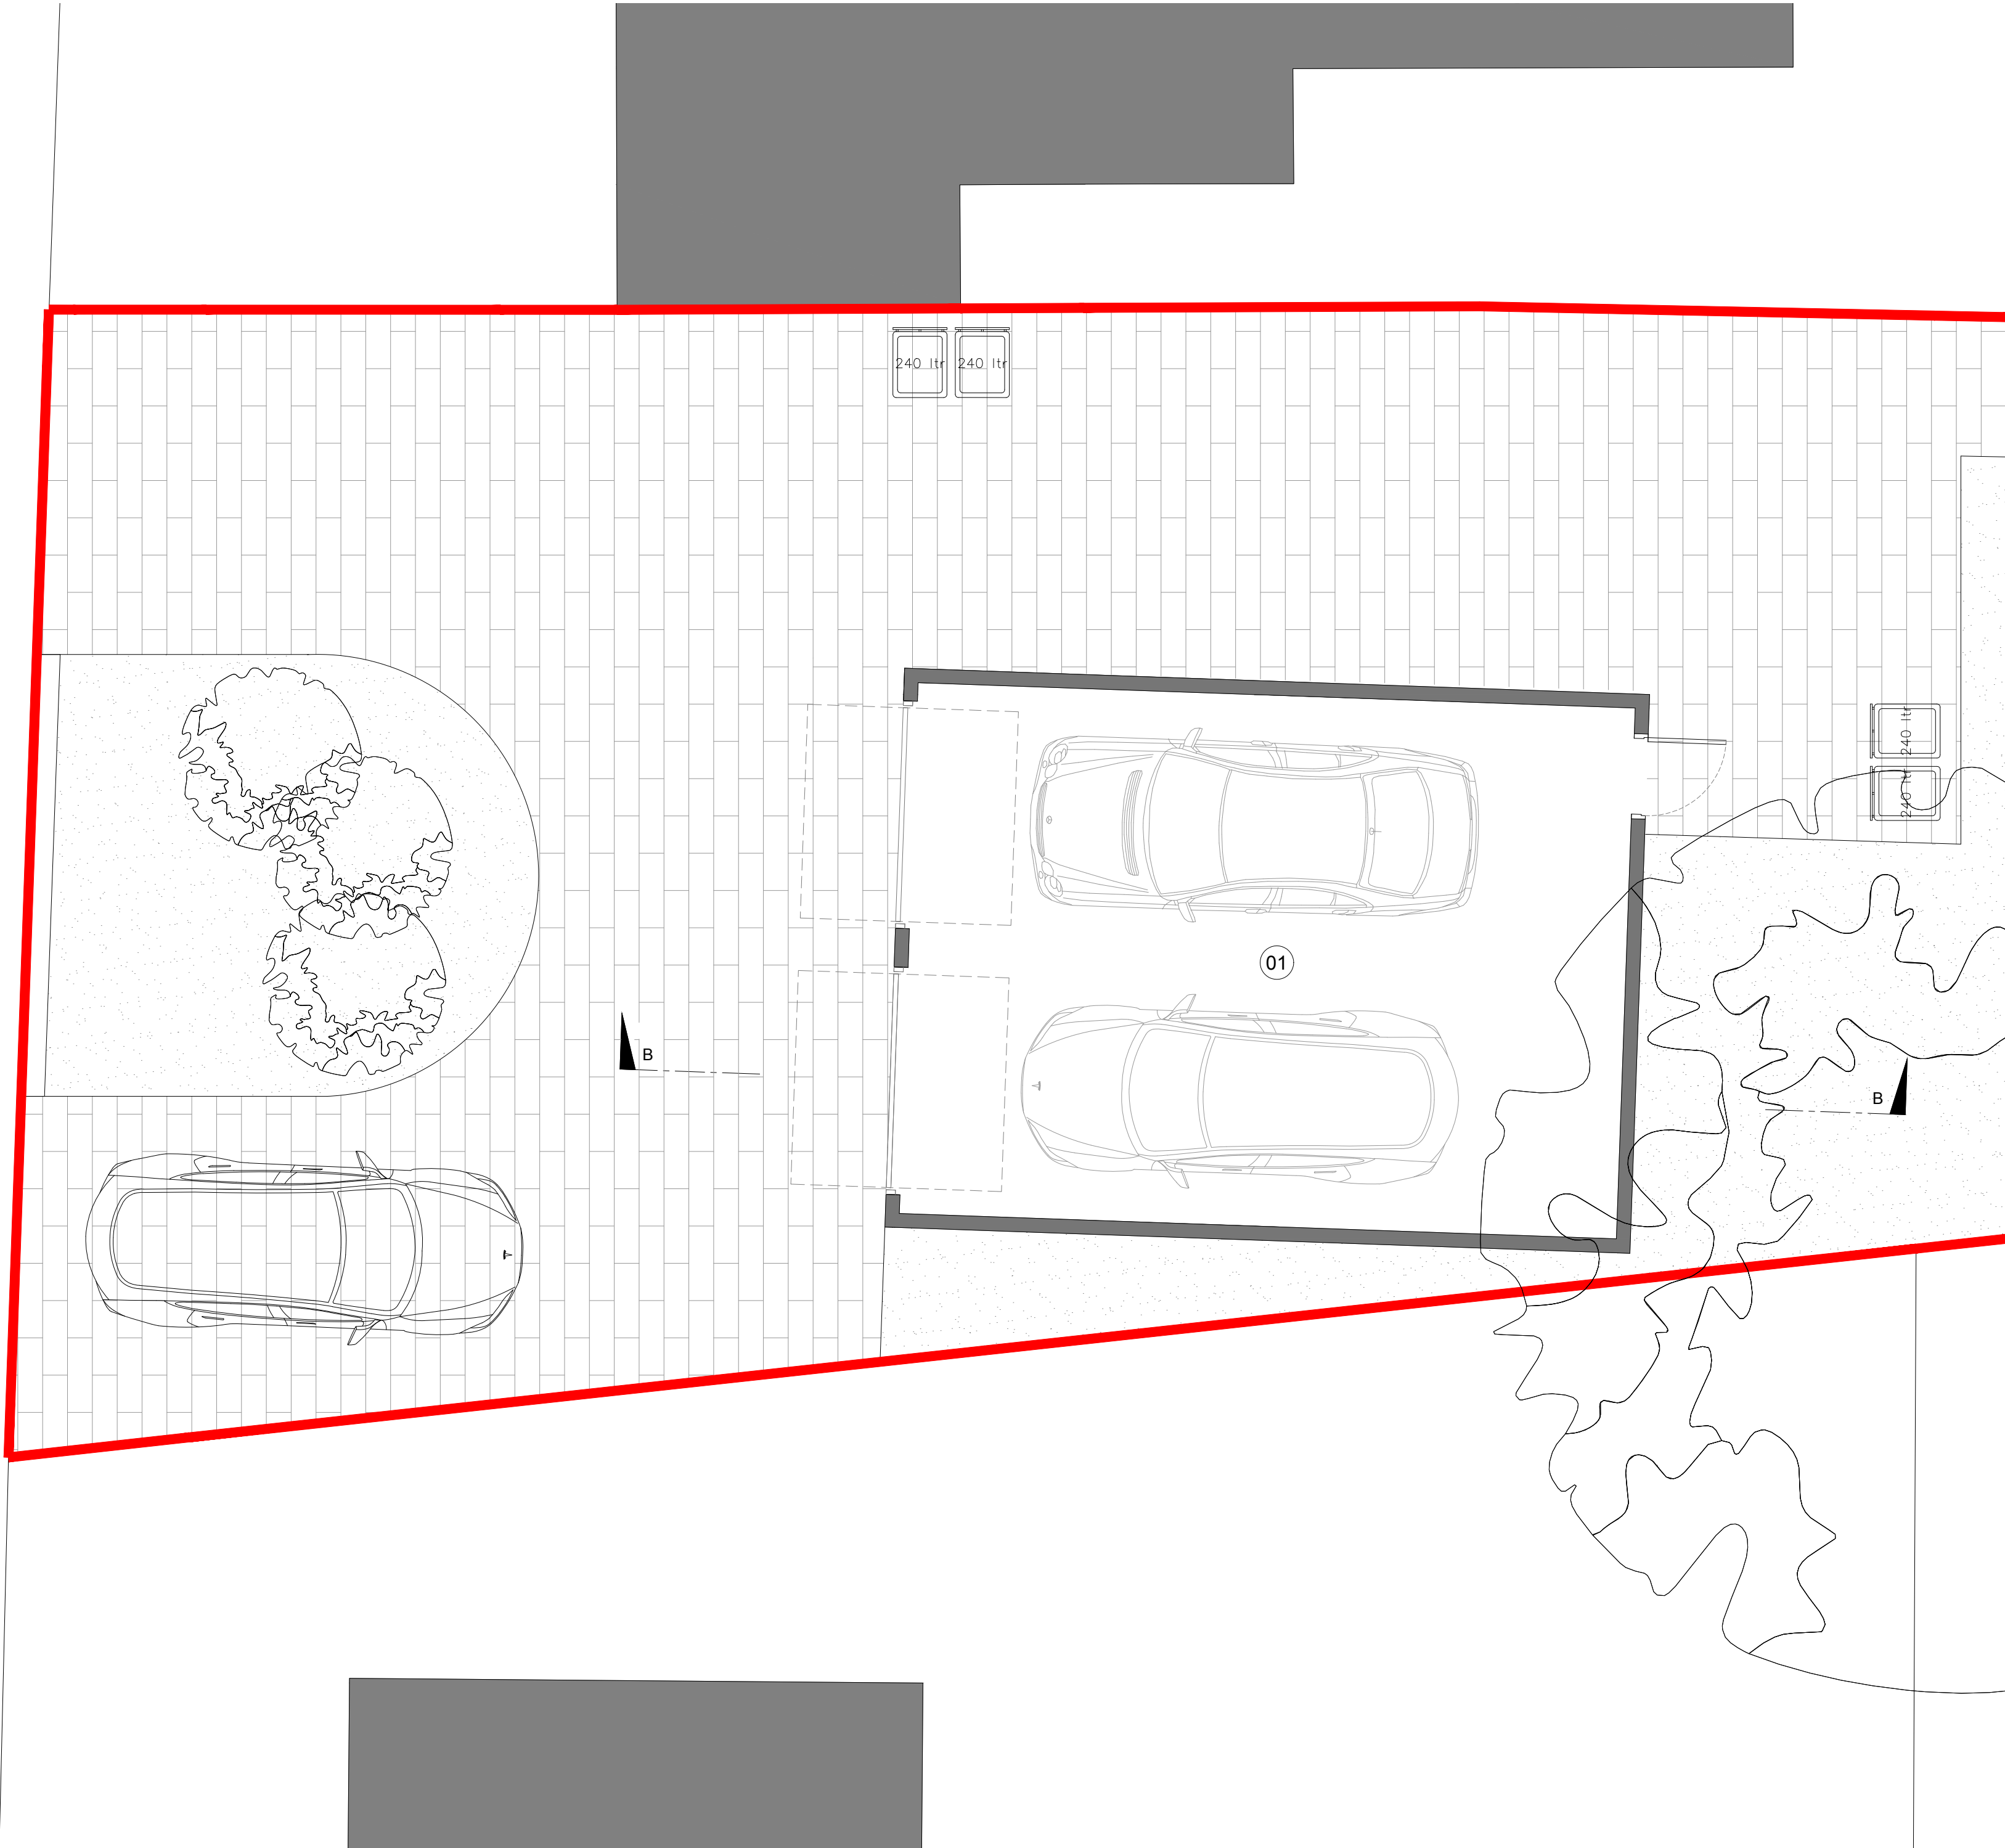

0 1m 2m 3m 4m 5m
0 100mm
SCALE 1:50

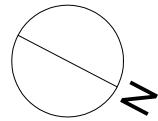

Proposed Notes:

01. Double Garage

Proposed Materials:

02. Green 'Living' Roof
03. Black Brick
04. Black Metal Coping
05. Oak Contemporary Garage Doors

Rev.	Date	Detail
A	27.11.25	- Garage & Site Amendments

Status **PLANNING**



Tel: 01403 458815 mail: info@ateliertb.co.uk
www.ateliertb.co.uk

Client
MR & MRS MANNING

Project Title
**149 VICTORIA ROAD,
WARGRAVE,
READING, RG10 8AG**

Drawing Title
**PROPOSED GARAGE GROUND
FLOOR PLAN**

Scale: 1:50 A2	Date: Sep 2025	Drawn: TMA
--------------------------	--------------------------	----------------------

Drawing No. AT - 078 - P09	Rev. A
--------------------------------------	------------------

The copyright in this document and design is confidential to and the property of Atelier T&B Limited