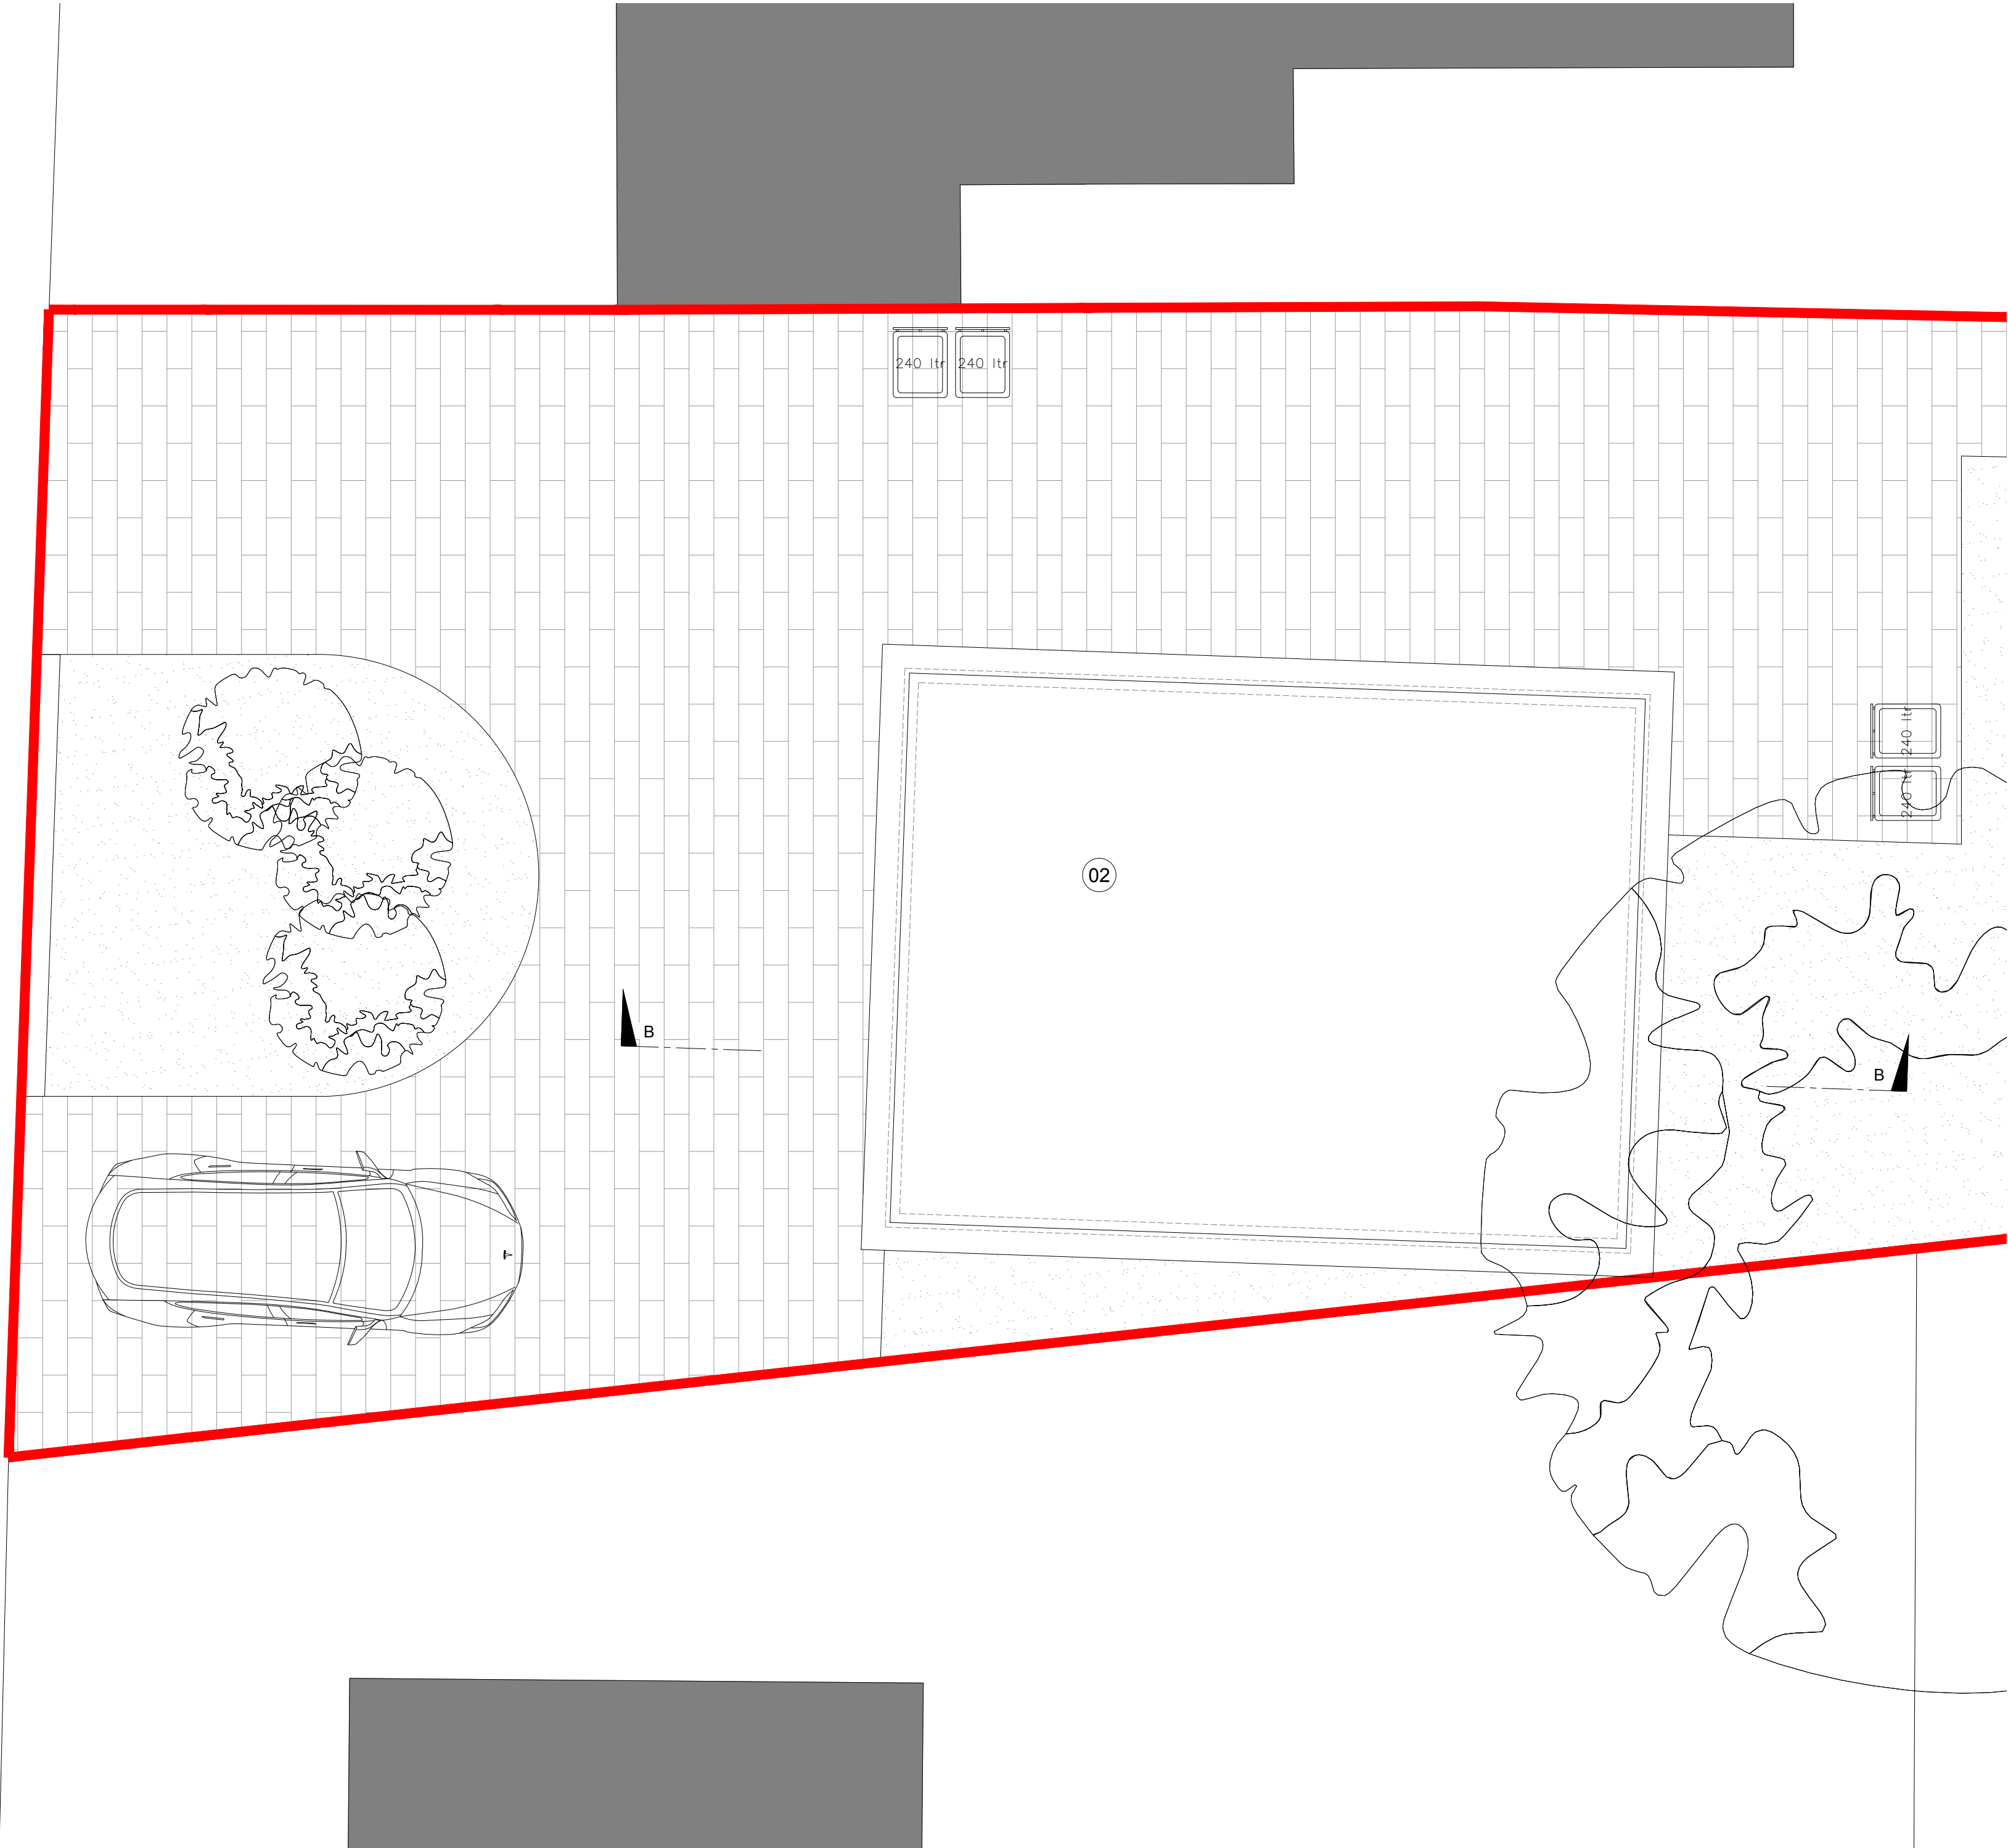


Proposed Notes:

01. Double Garage

Proposed Materials:

- 02. Green 'Living' Roof
- 03. Black Brick
- 04. Black Metal Coping
- 05. Oak Contemporary Garage Doors

Rev.	Date	Detail
A	27.11.25	- Garage & Site Amendments

PLANNING



Tel: 01403 458815 mail: info@ateliertb.co.uk
www.ateliertb.co.uk

Client
MR & MRS MANNING

Project Title
149 VICTORIA ROAD,
WARGRAVE,
READING, RG10 8AG

Drawing Title
PROPOSED GARAGE ROOF PLAN

Scale	Date	Drawn
1:50 A2	Sep 2025	TMA

Drawing No.	Rev.
AT - 078 - P11	A

The copyright in this document and design is confidential to and the property of Atelier T&B Limited