




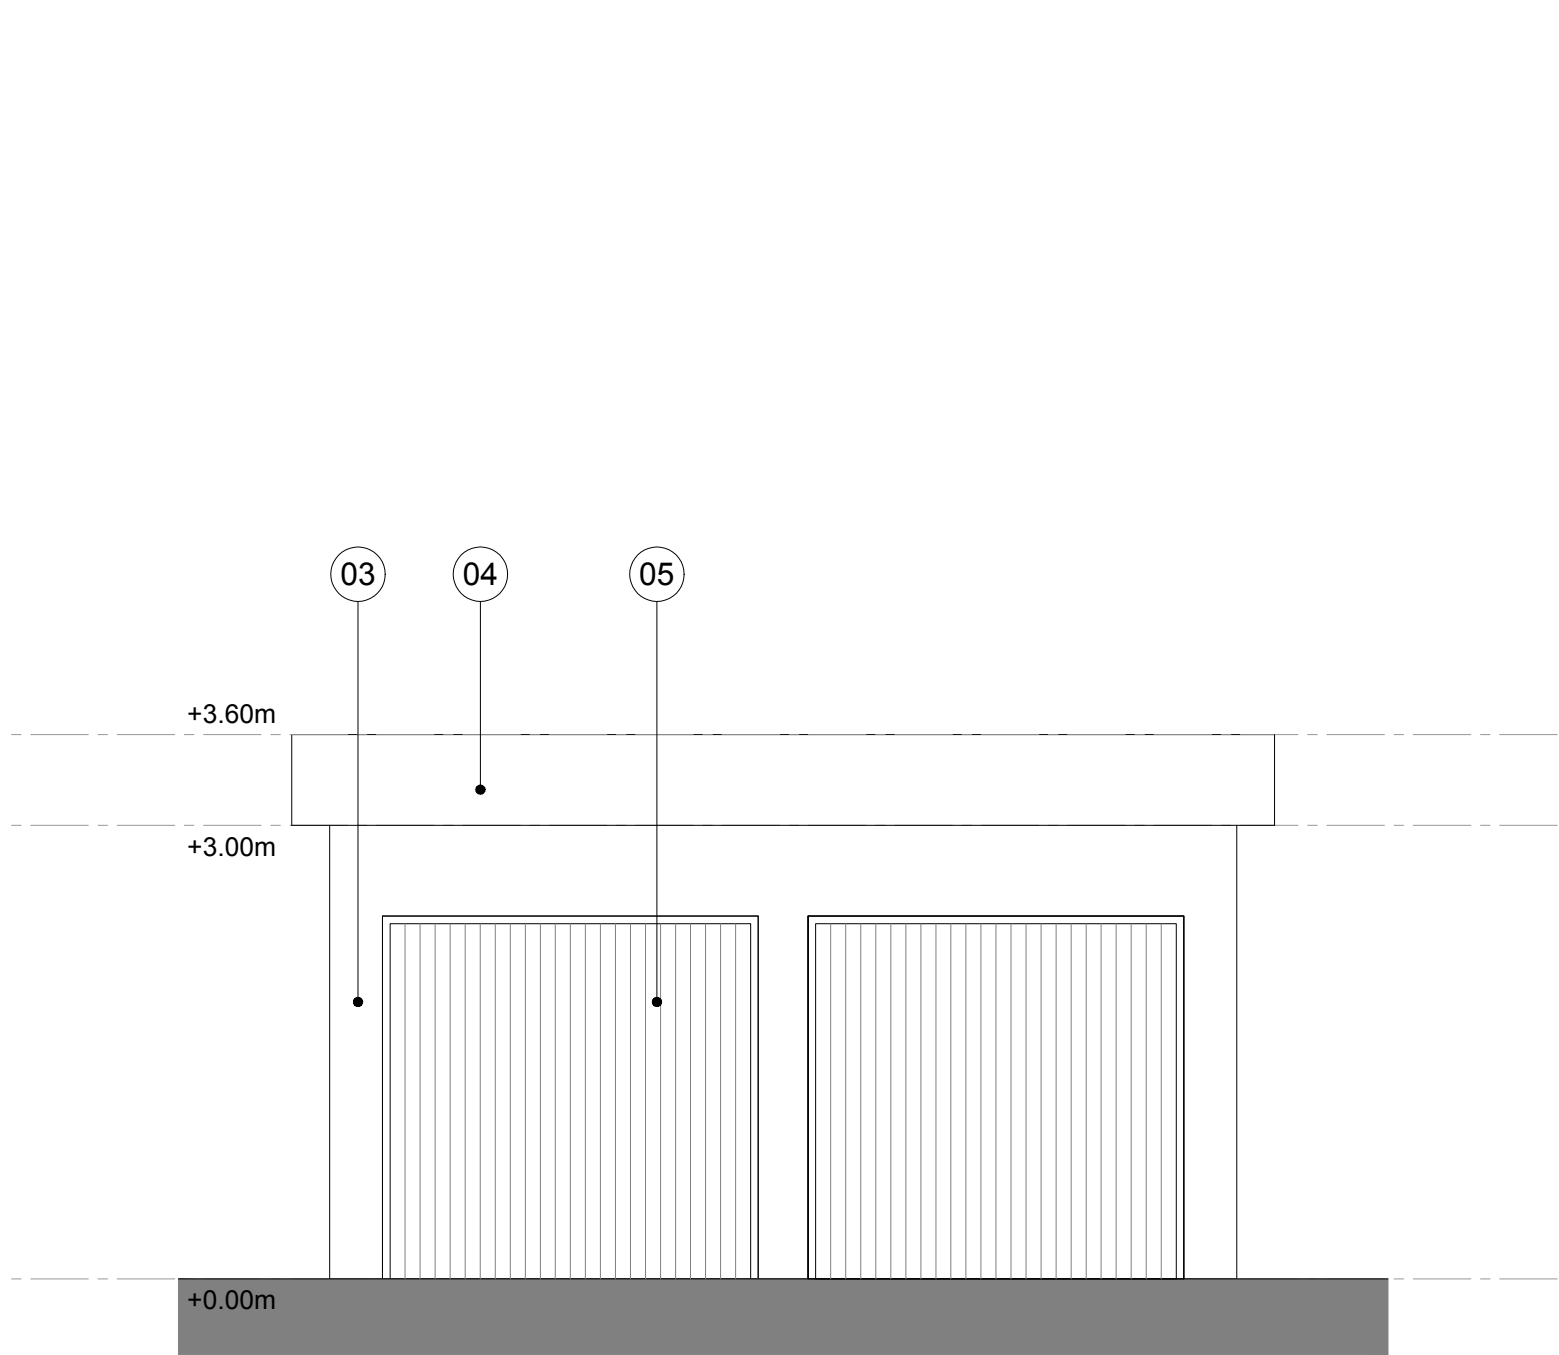


FRONT ELEVATION (SOUTH)

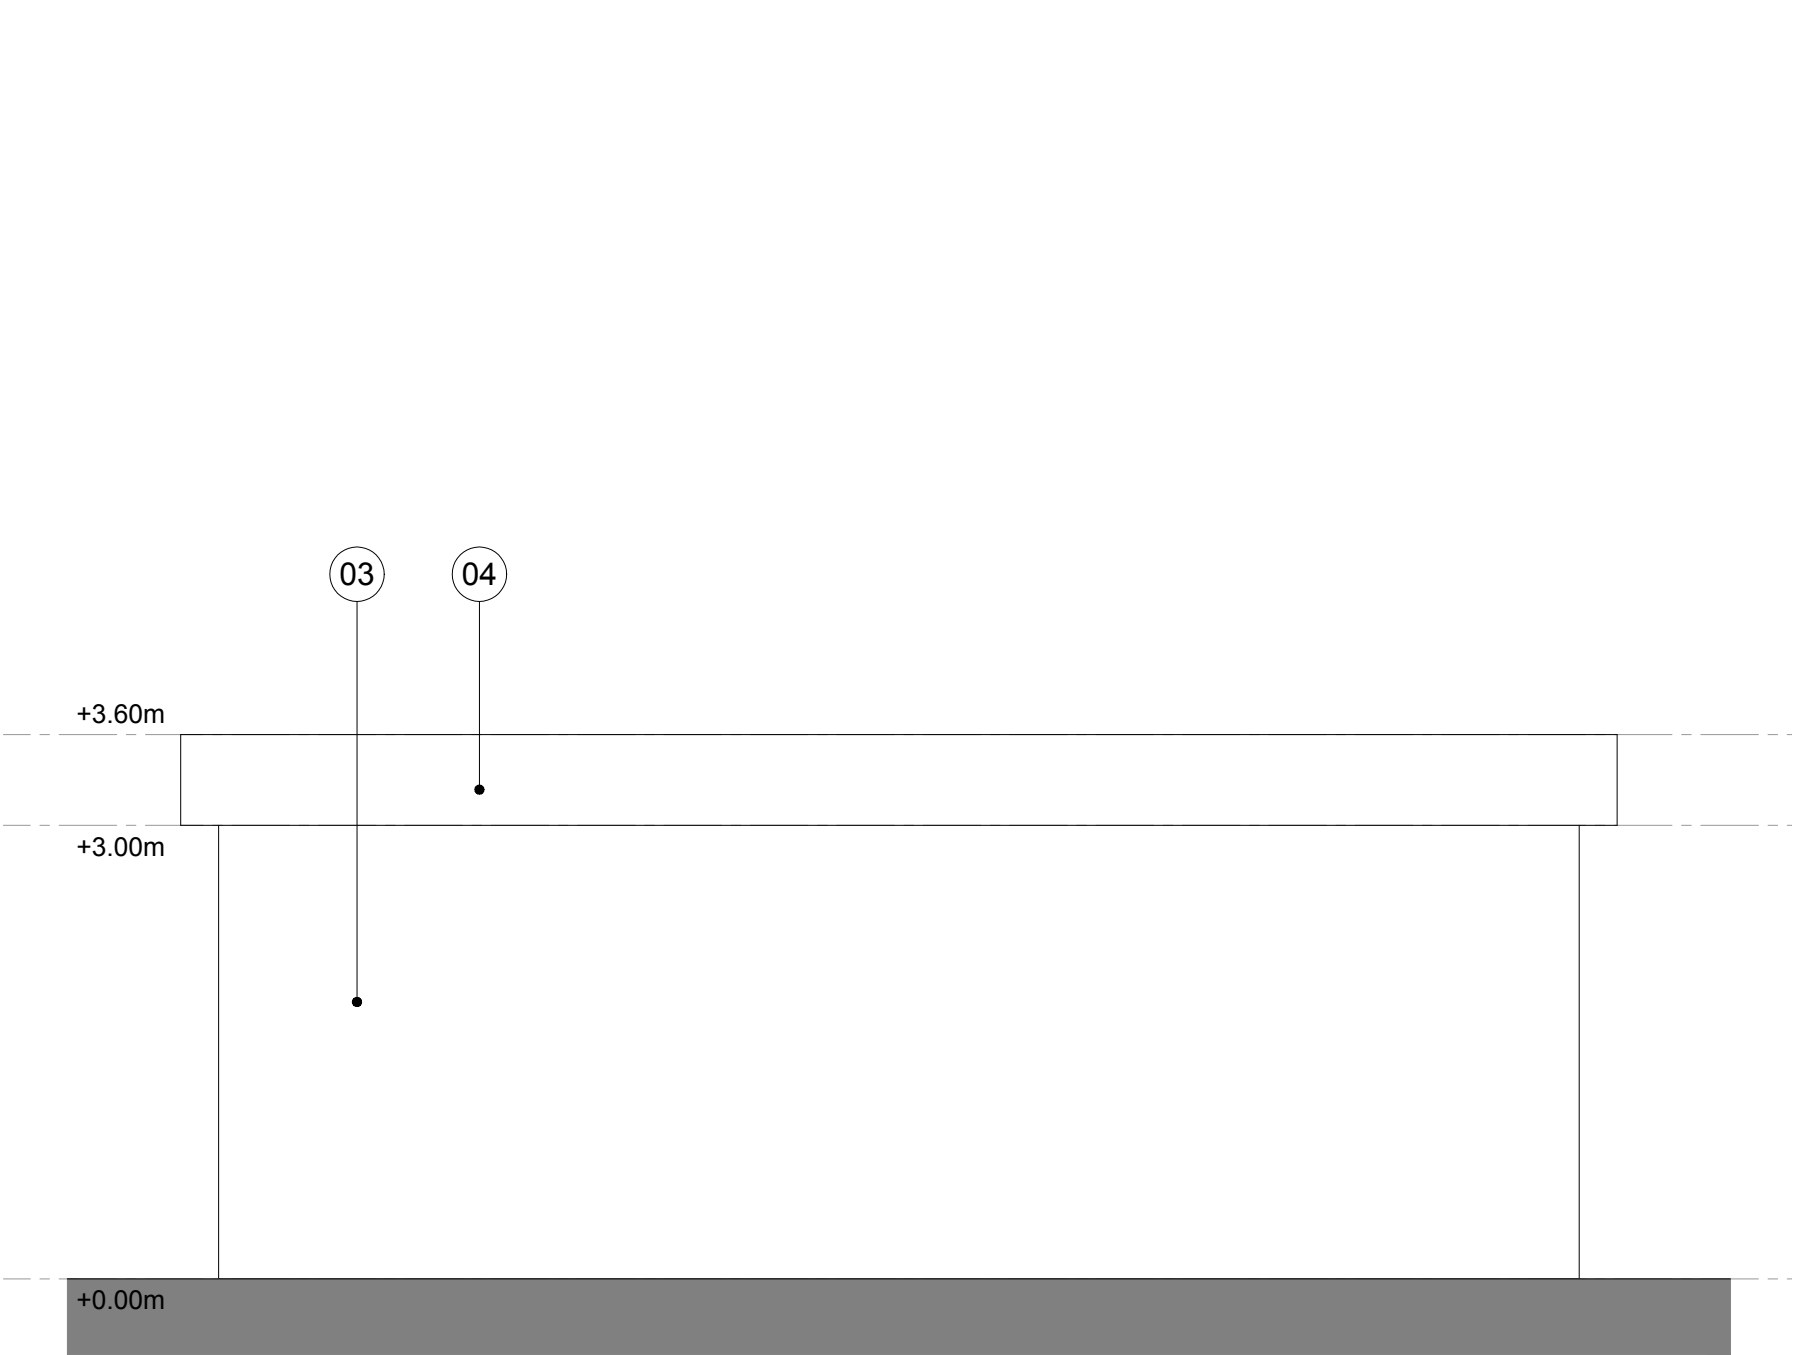

SIDE ELEVATION (EAST)

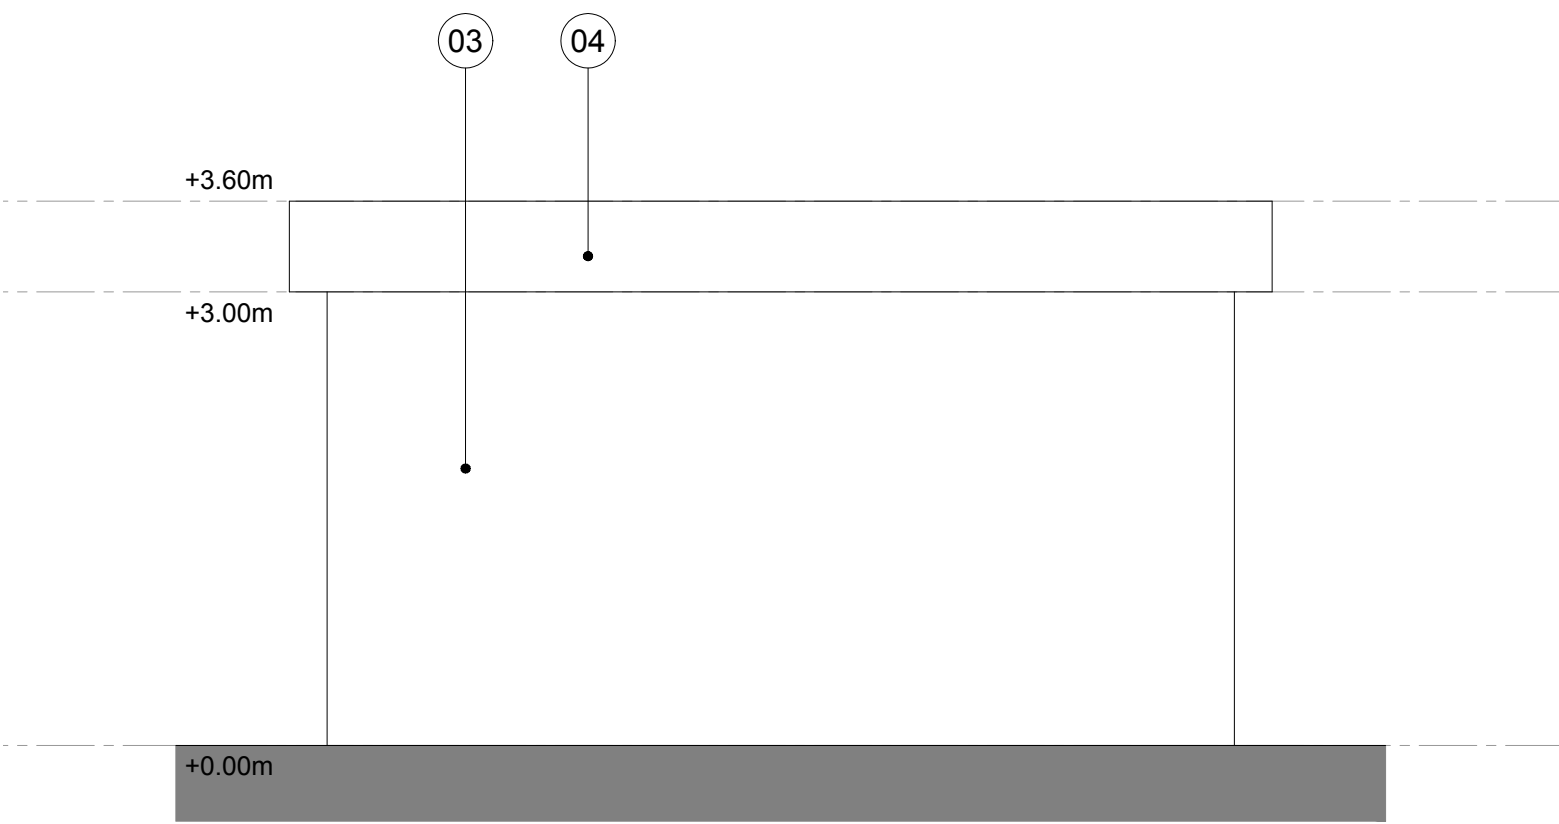

REAR ELEVATION (NORTH)

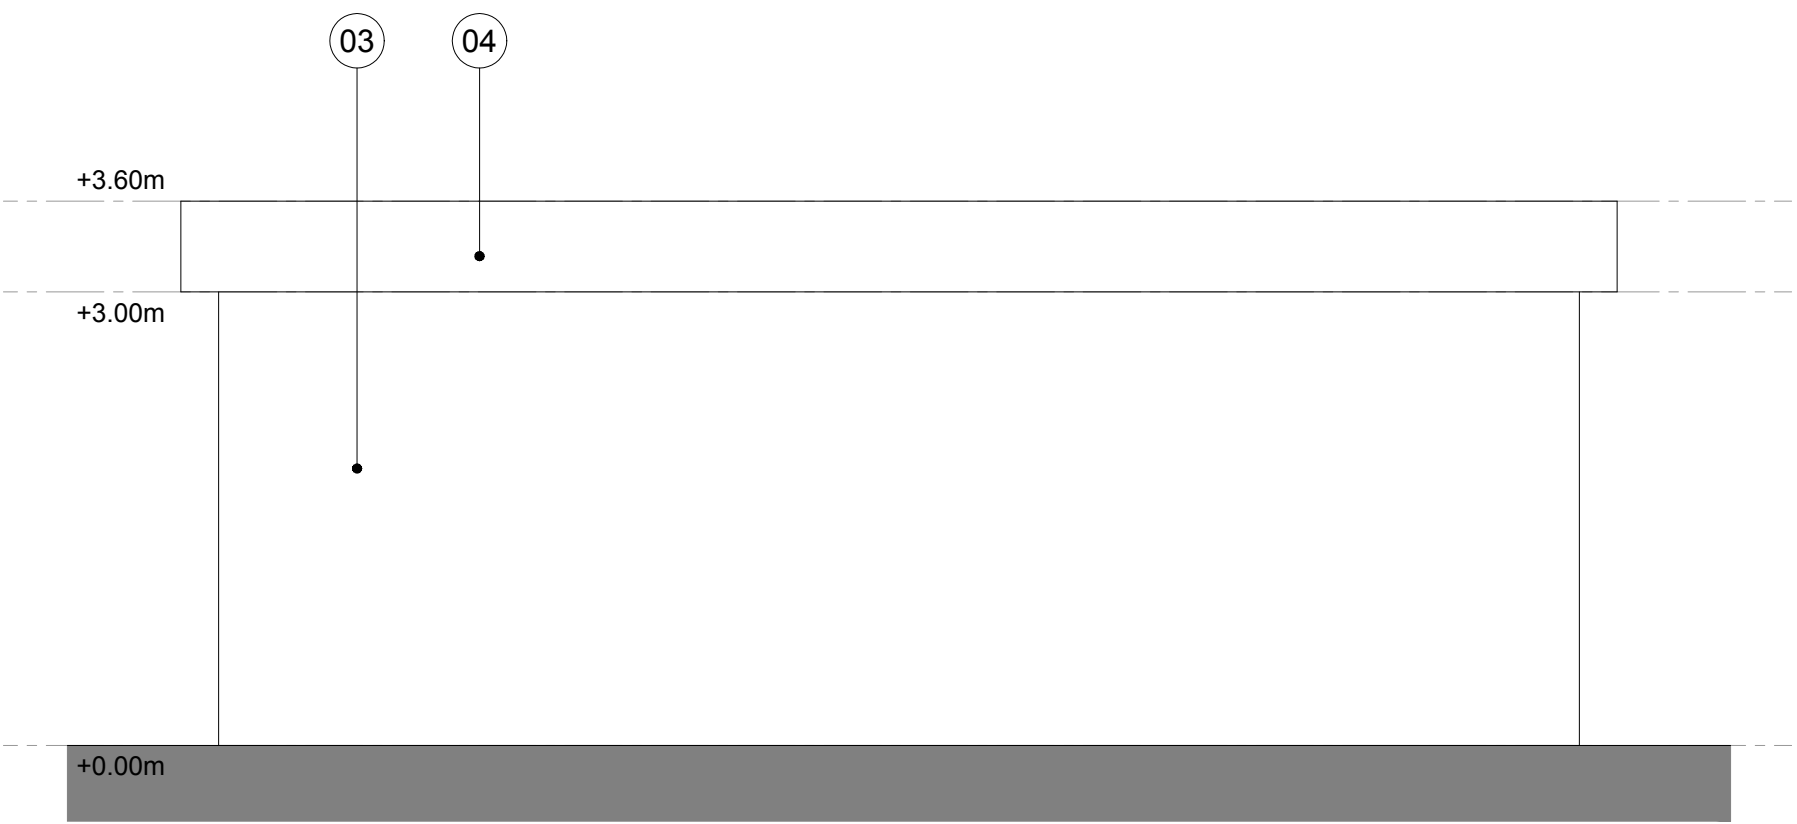

SIDE ELEVATION (WEST)



Proposed Notes:

01. Double Garage

Proposed Materials:

02. Green 'Living' Roof
03. Black Brick
04. Black Metal Coping
05. Oak Contemporary Garage Doors

Rev.	Date	Detail
A	27.11.25	- Garage & Site Amendments

Status	PLANNING
--------	----------

AT ATELIER T & B	
-----------------------	--

Tel: 01403 458815 mail: info@ateliertb.co.uk www.ateliertb.co.uk	
---	--

Client	MR & MRS MANNING
--------	------------------

Project Title	149 VICTORIA ROAD, WARGRAVE, READING, RG10 8AG
---------------	--

Drawing Title	PROPOSED GARAGE ELEVATIONS
---------------	----------------------------

Scale	1:50 A2	Date	Sep 2025	Drawn	TMA
-------	---------	------	----------	-------	-----

Drawing No.	AT - 078 - P14	Rev.	A
-------------	----------------	------	---

The copyright in this document and design is confidential to and the property of Atelier T&B Limited			
--	--	--	--