





Front Elevation 1 :100

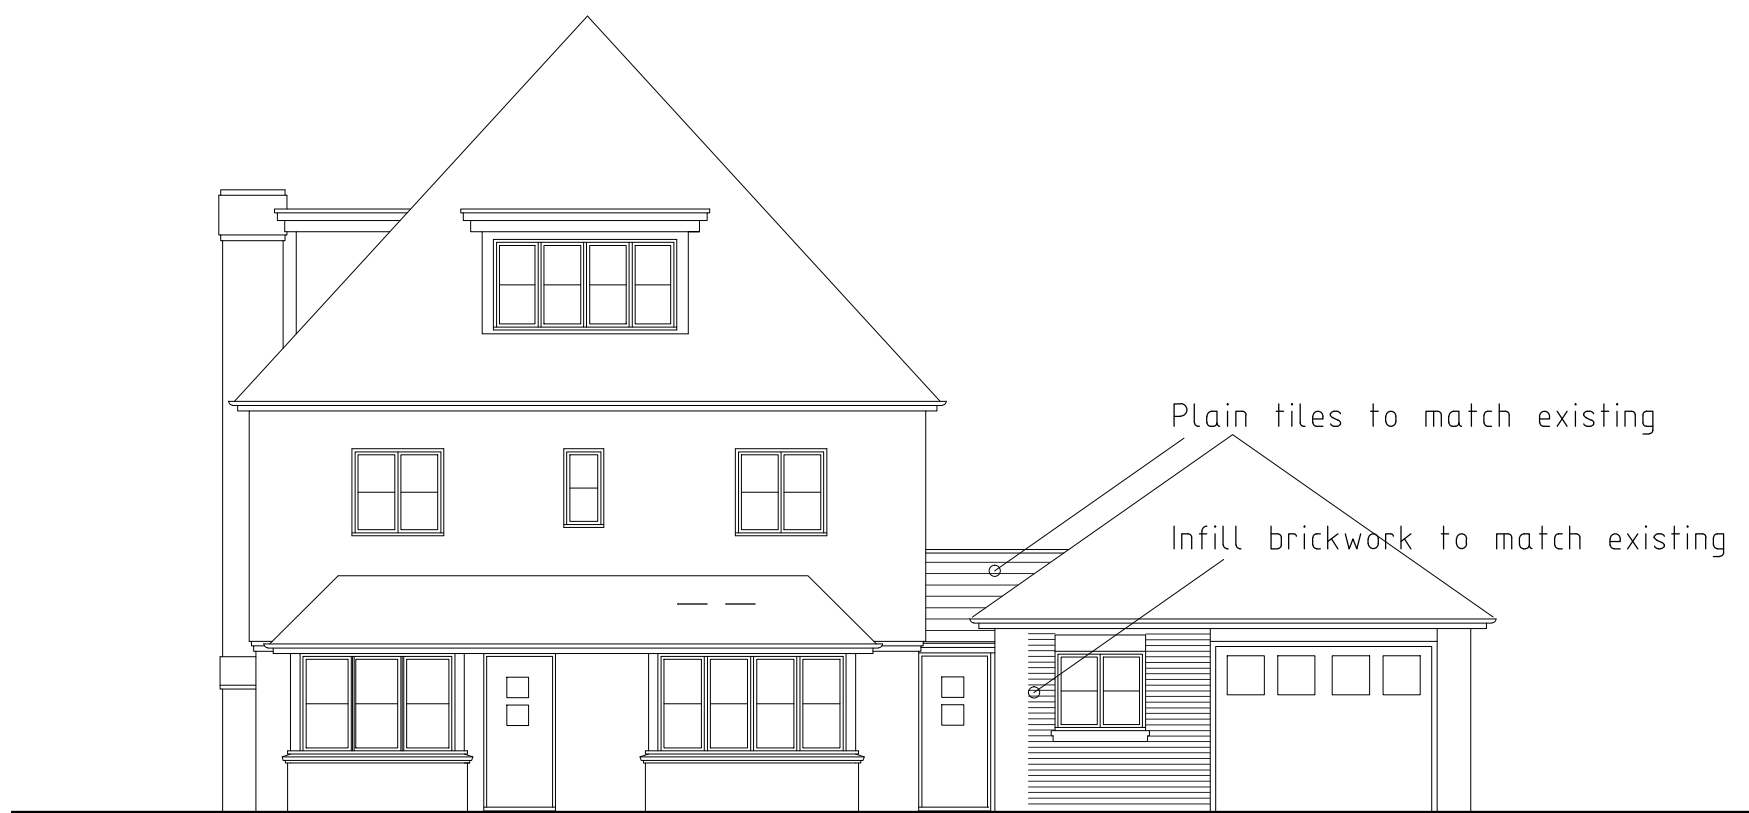


Side Elevation/ Section 1 :100

 


Rear Elevation 1 :100



Side Elevation 1 :100

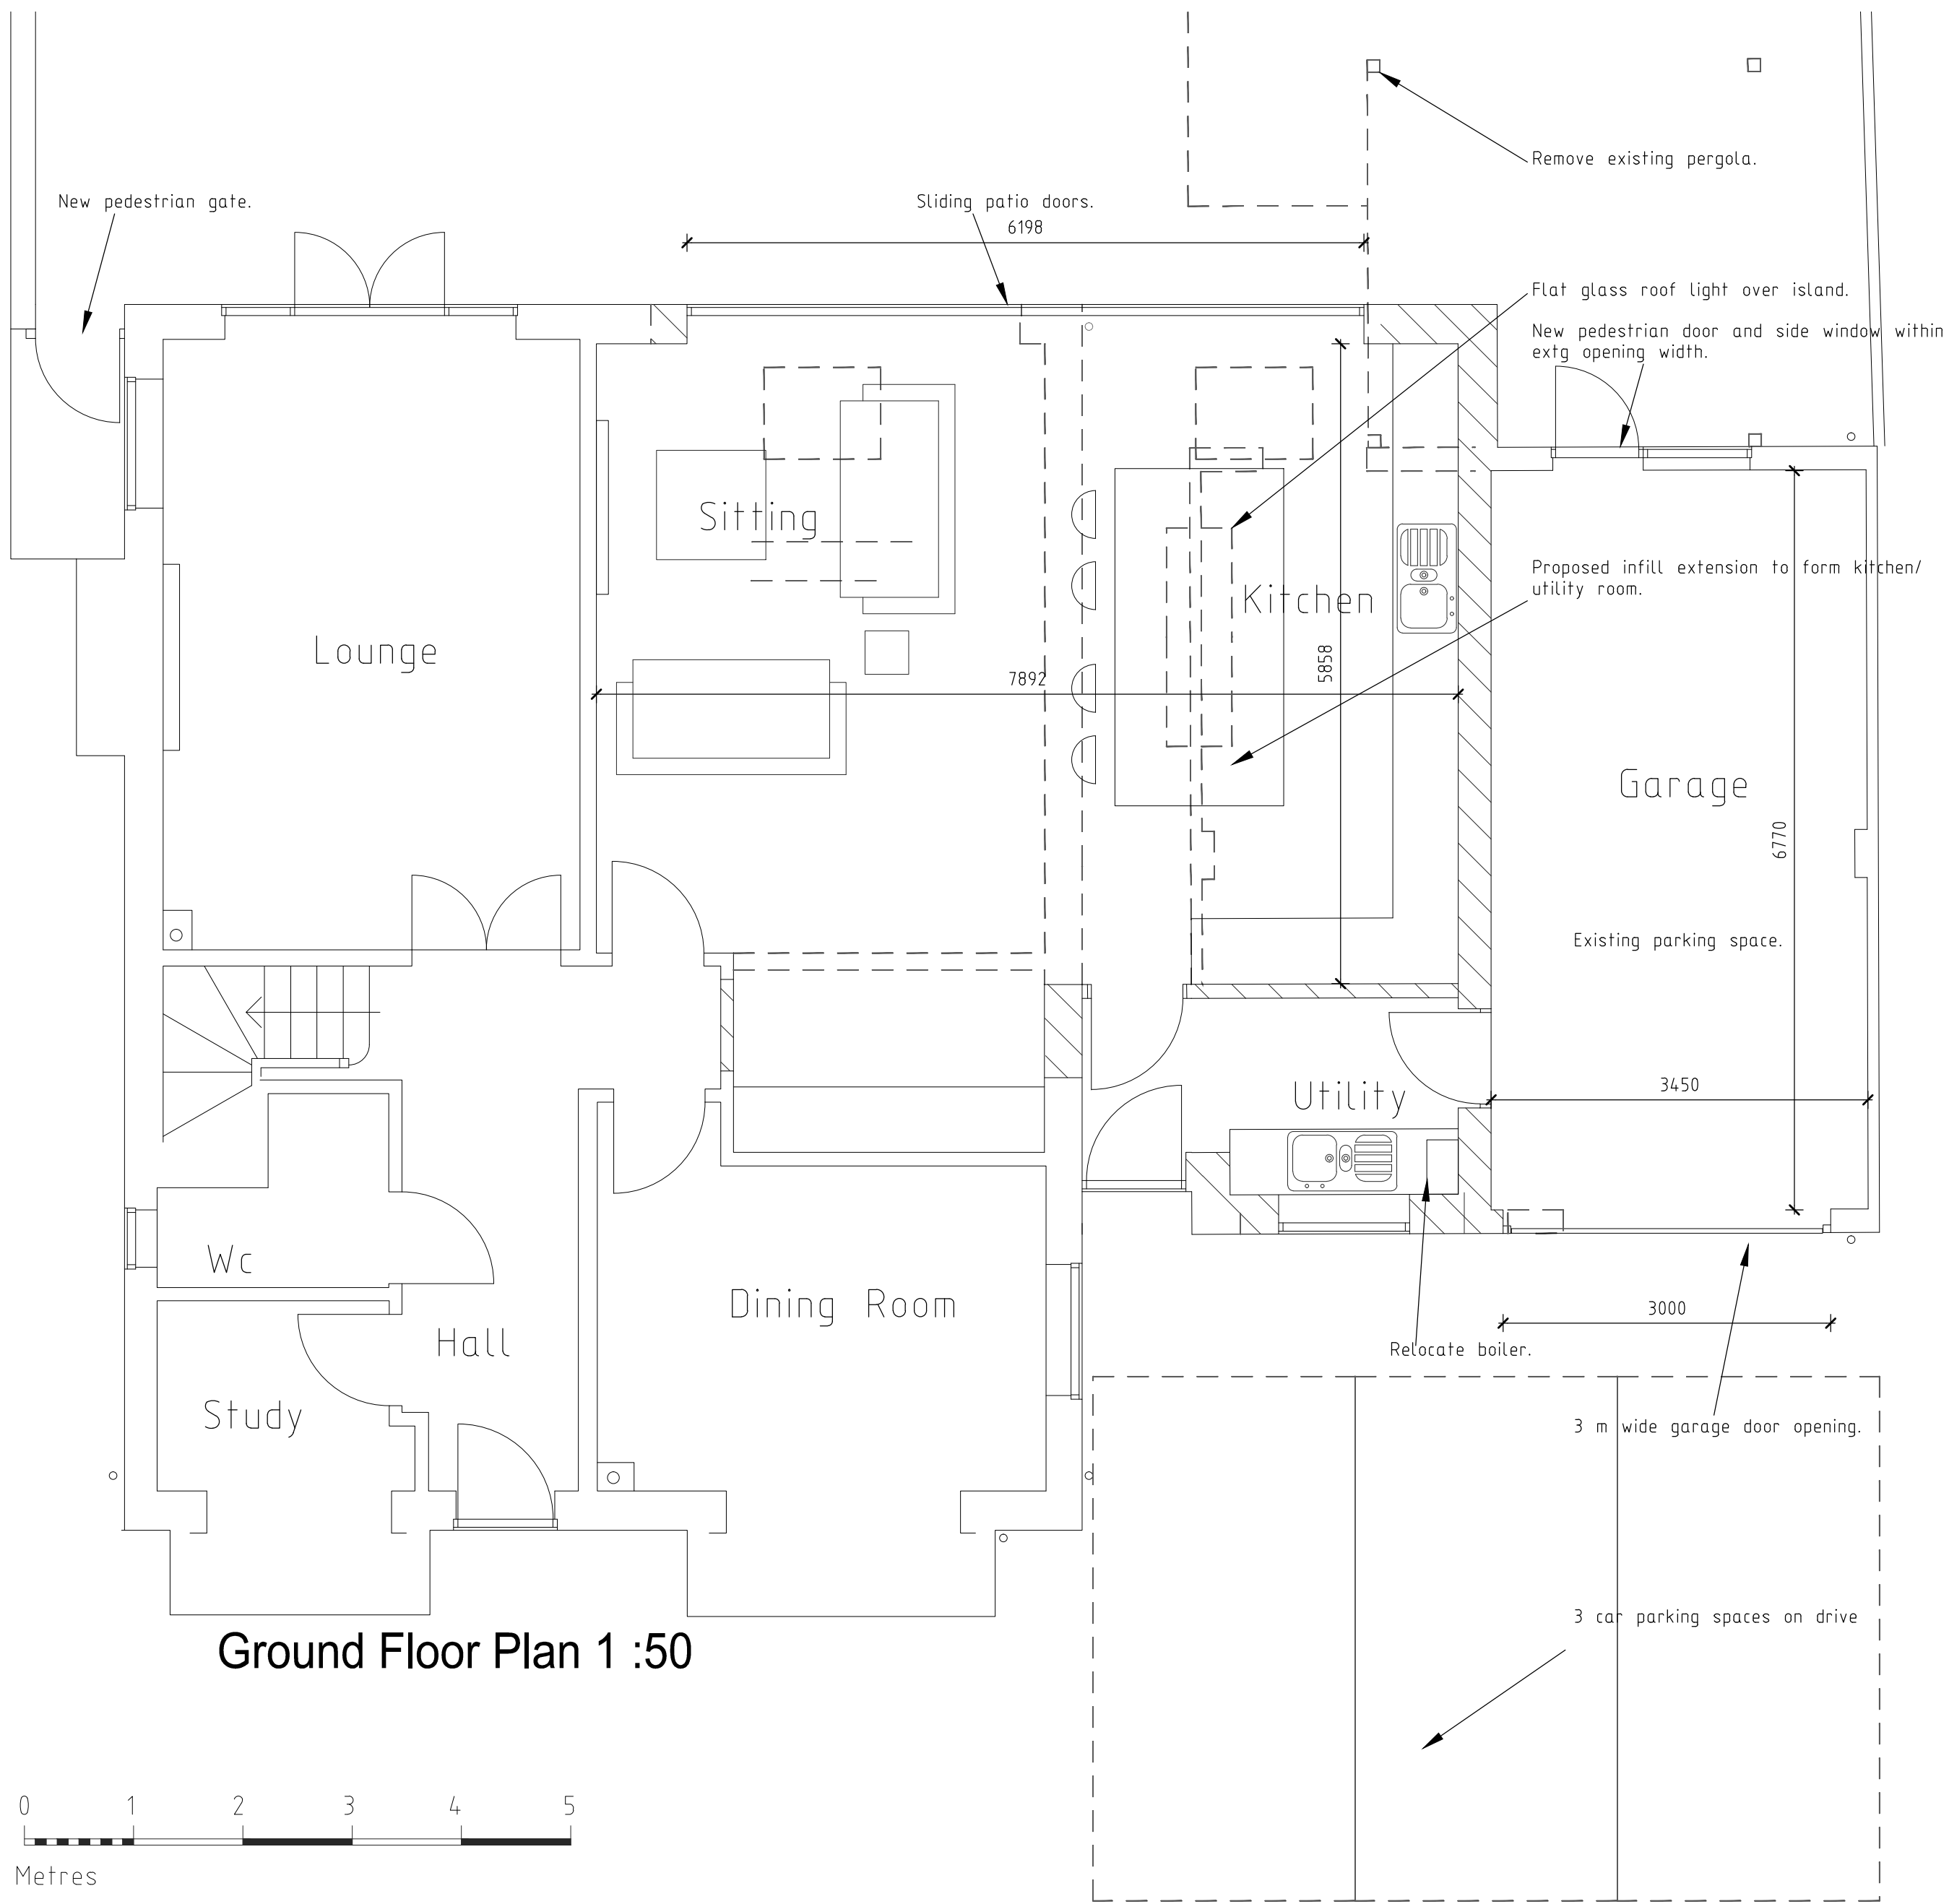

Ground Floor Plan 1 :50

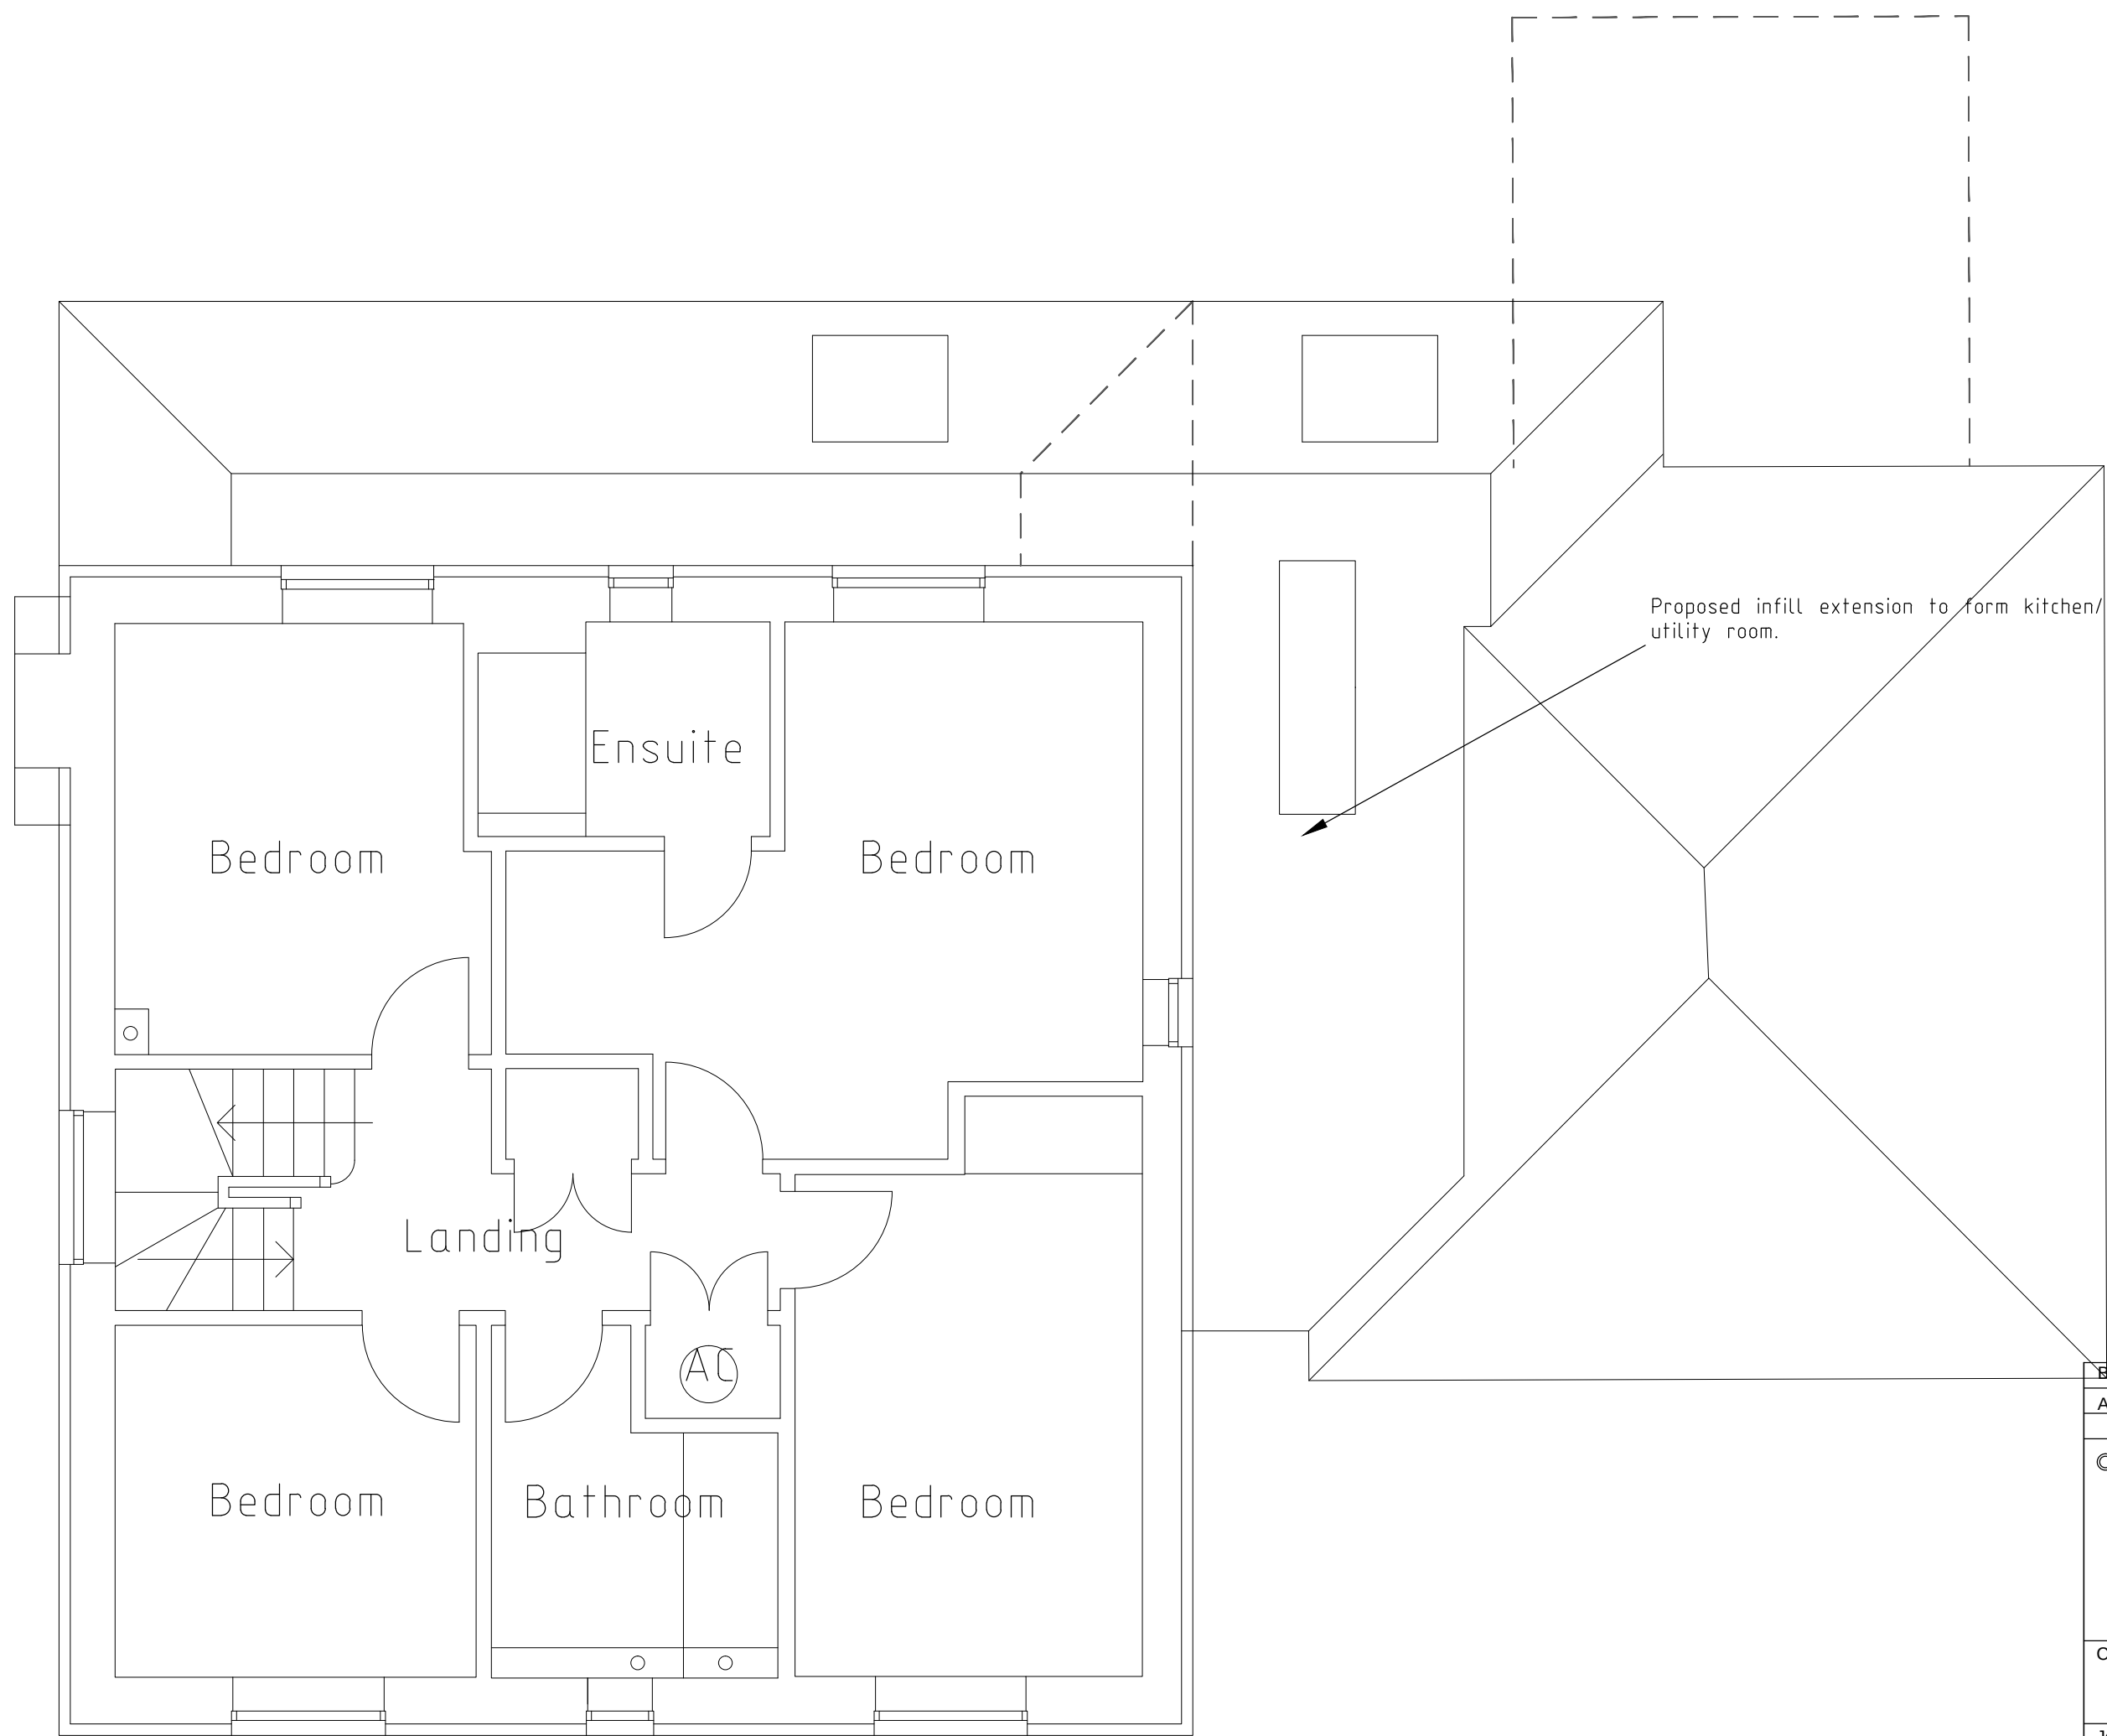

First Floor Plan 1 :50

	27-9-24	Client revisions added
	31-8-24	Additional info added
	Date	Revision
© copyright		
Client		
Mr & Mrs Lambert		
Job Title		
14 Wheeler Avenue , Wokingham, RG40 5AH		
Drawing Title		
Scheme Proposals Plans & Elevations		
Scale AS @ A1		
Date	Aug 2024	Drawn by JRB
Drawing No.		Rev.
SP/24/ 01		B