




Front Elevation 1 :100




Side Elevation 1 :100

 


Rear Elevation 1 :100




Side Elevation 1 :100

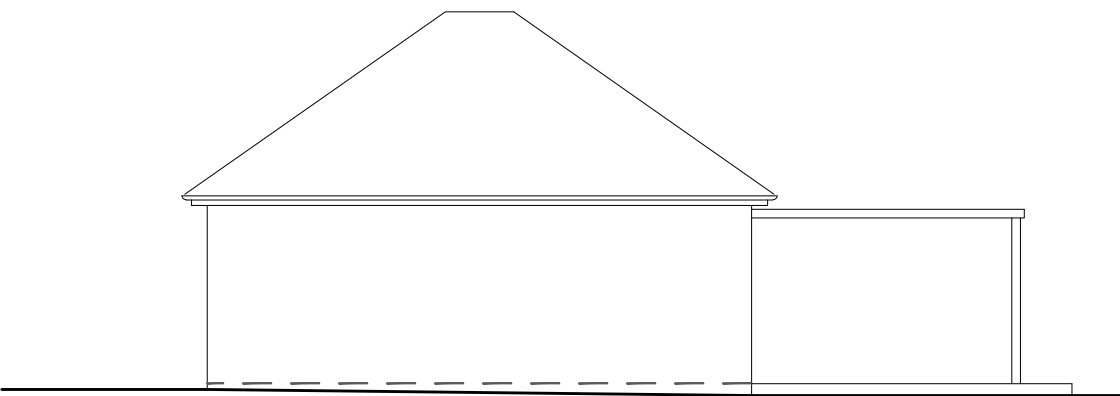



Side Elevation- Garage 1 :100

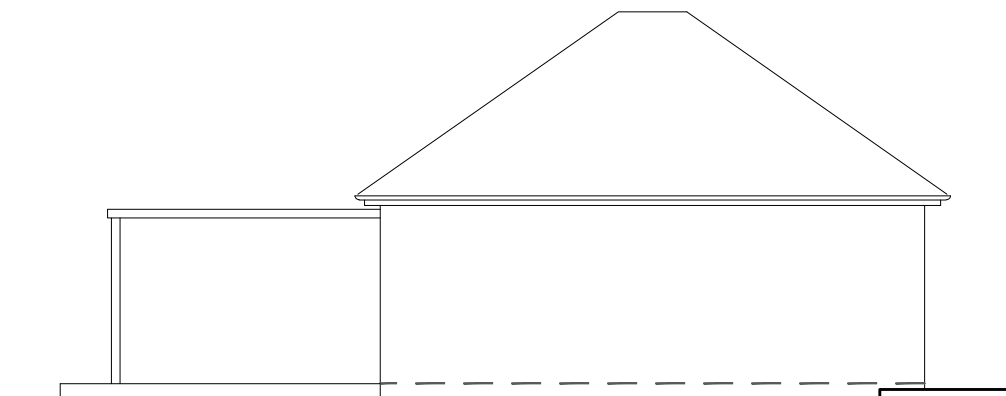



Side Elevation- Garage 1 :100

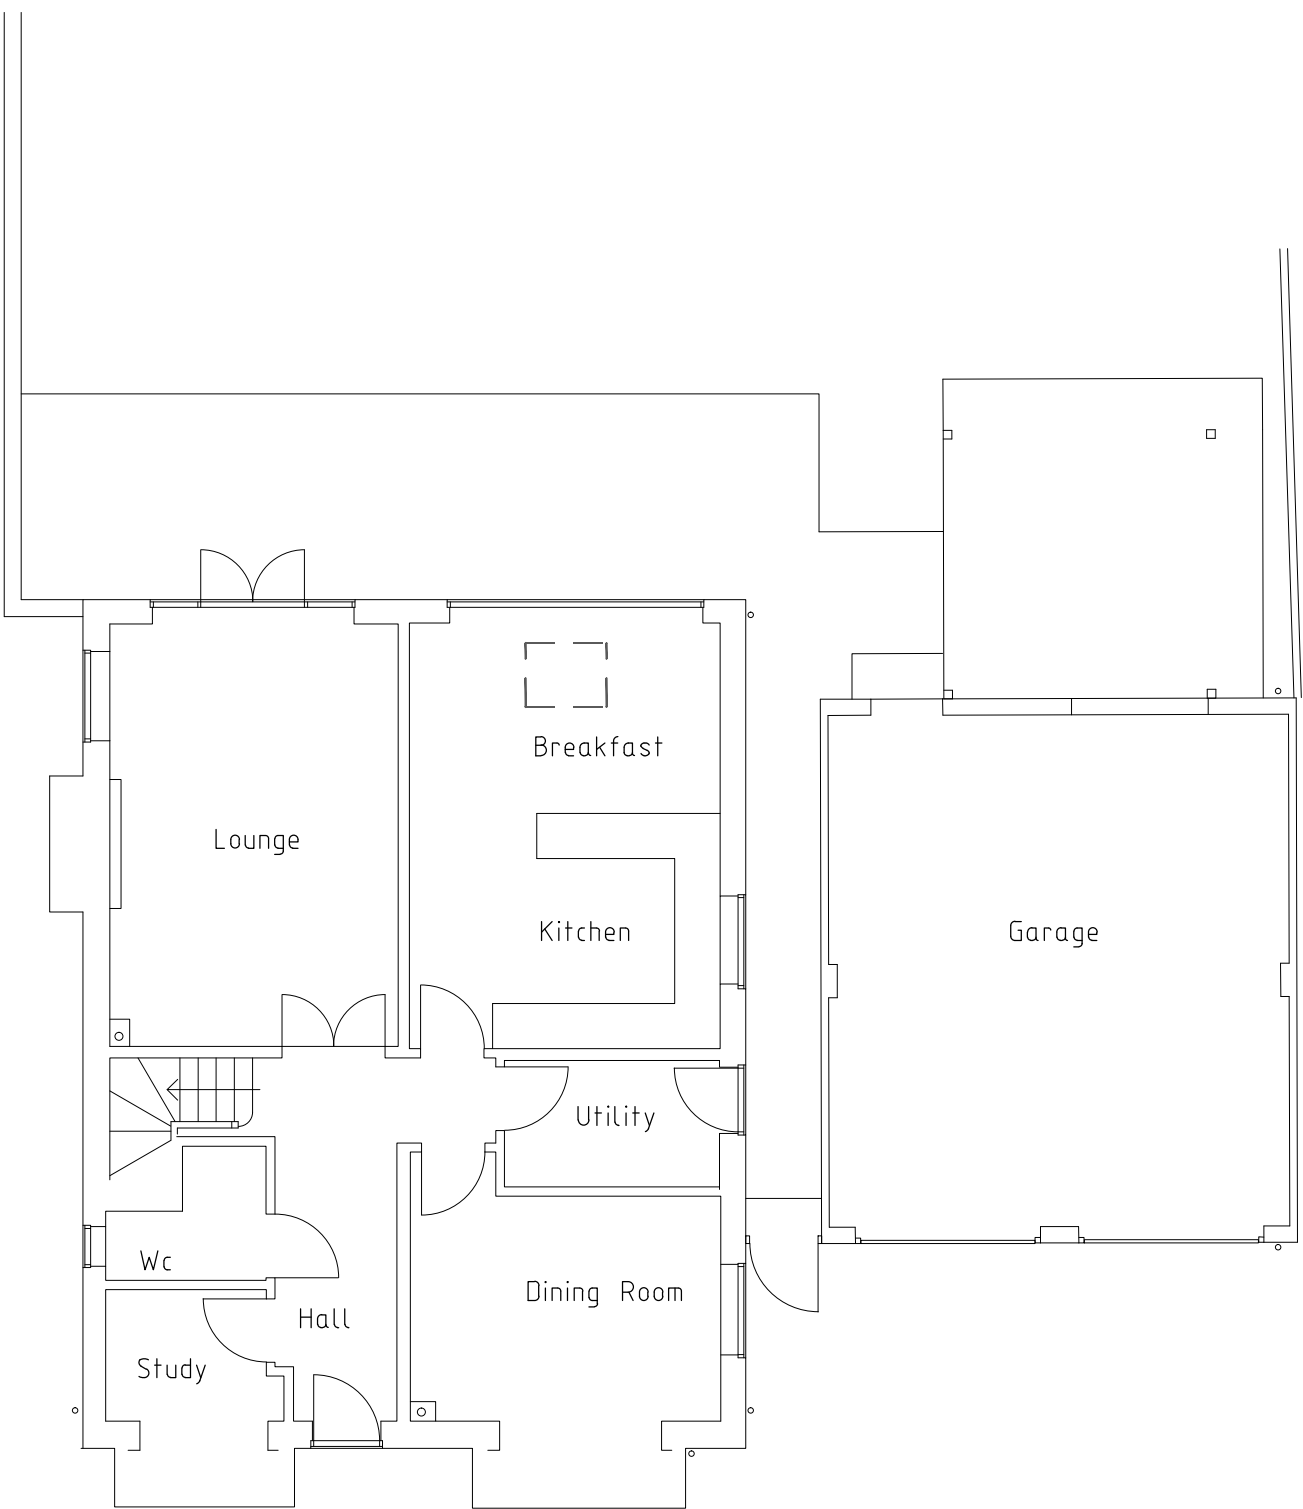

Ground Floor Plan 1 :100

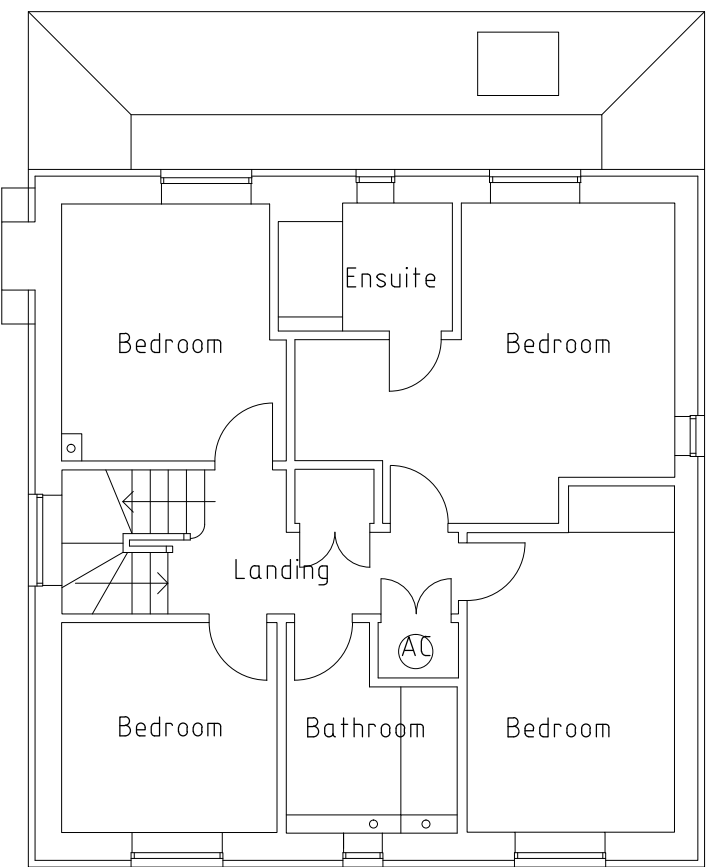 

First Floor Plan 1 :100

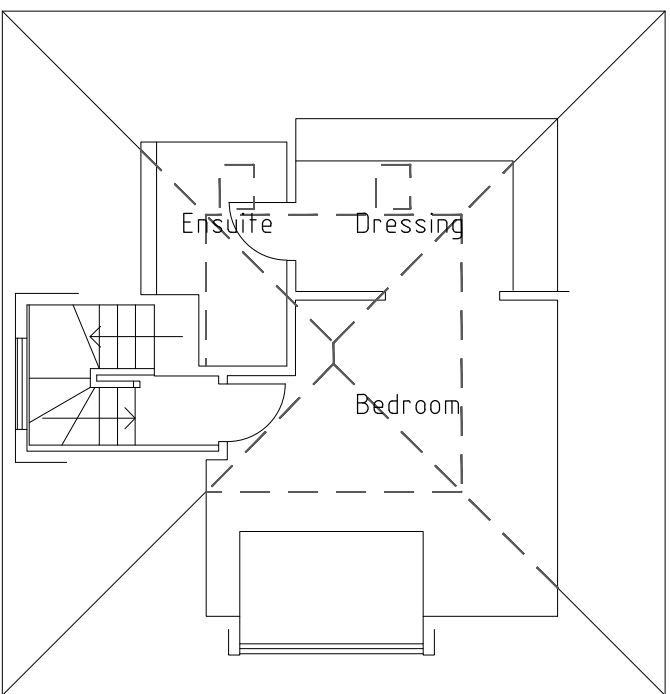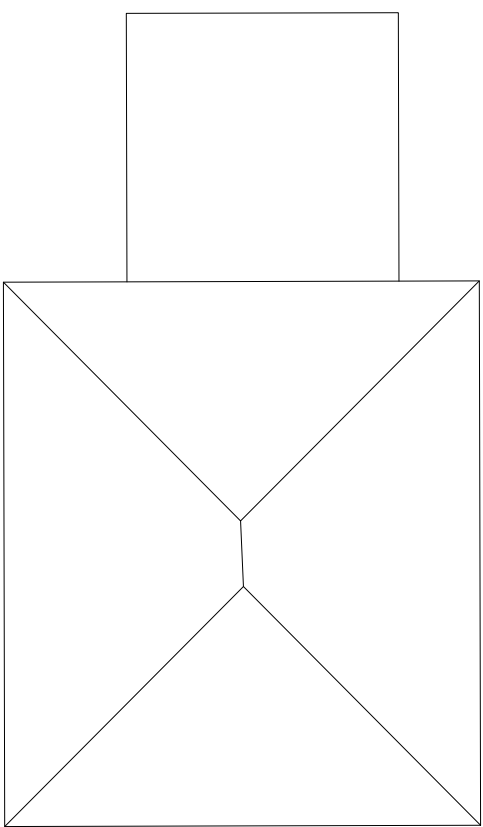

Second Floor Plan 1 :100

	Date	Revision
© copyright		
Client		
Mr & Mrs Lambert		
Job Title		
12 Wheeler Avenue , Wokingham, RG40 5AH		
Drawing Title		
As Existing Plans & Elevations		
Scale AS @ A1		
Date	Aug 2024	Drawn by JRB
Drawing No.		Rev.
S/24/ 10		-