



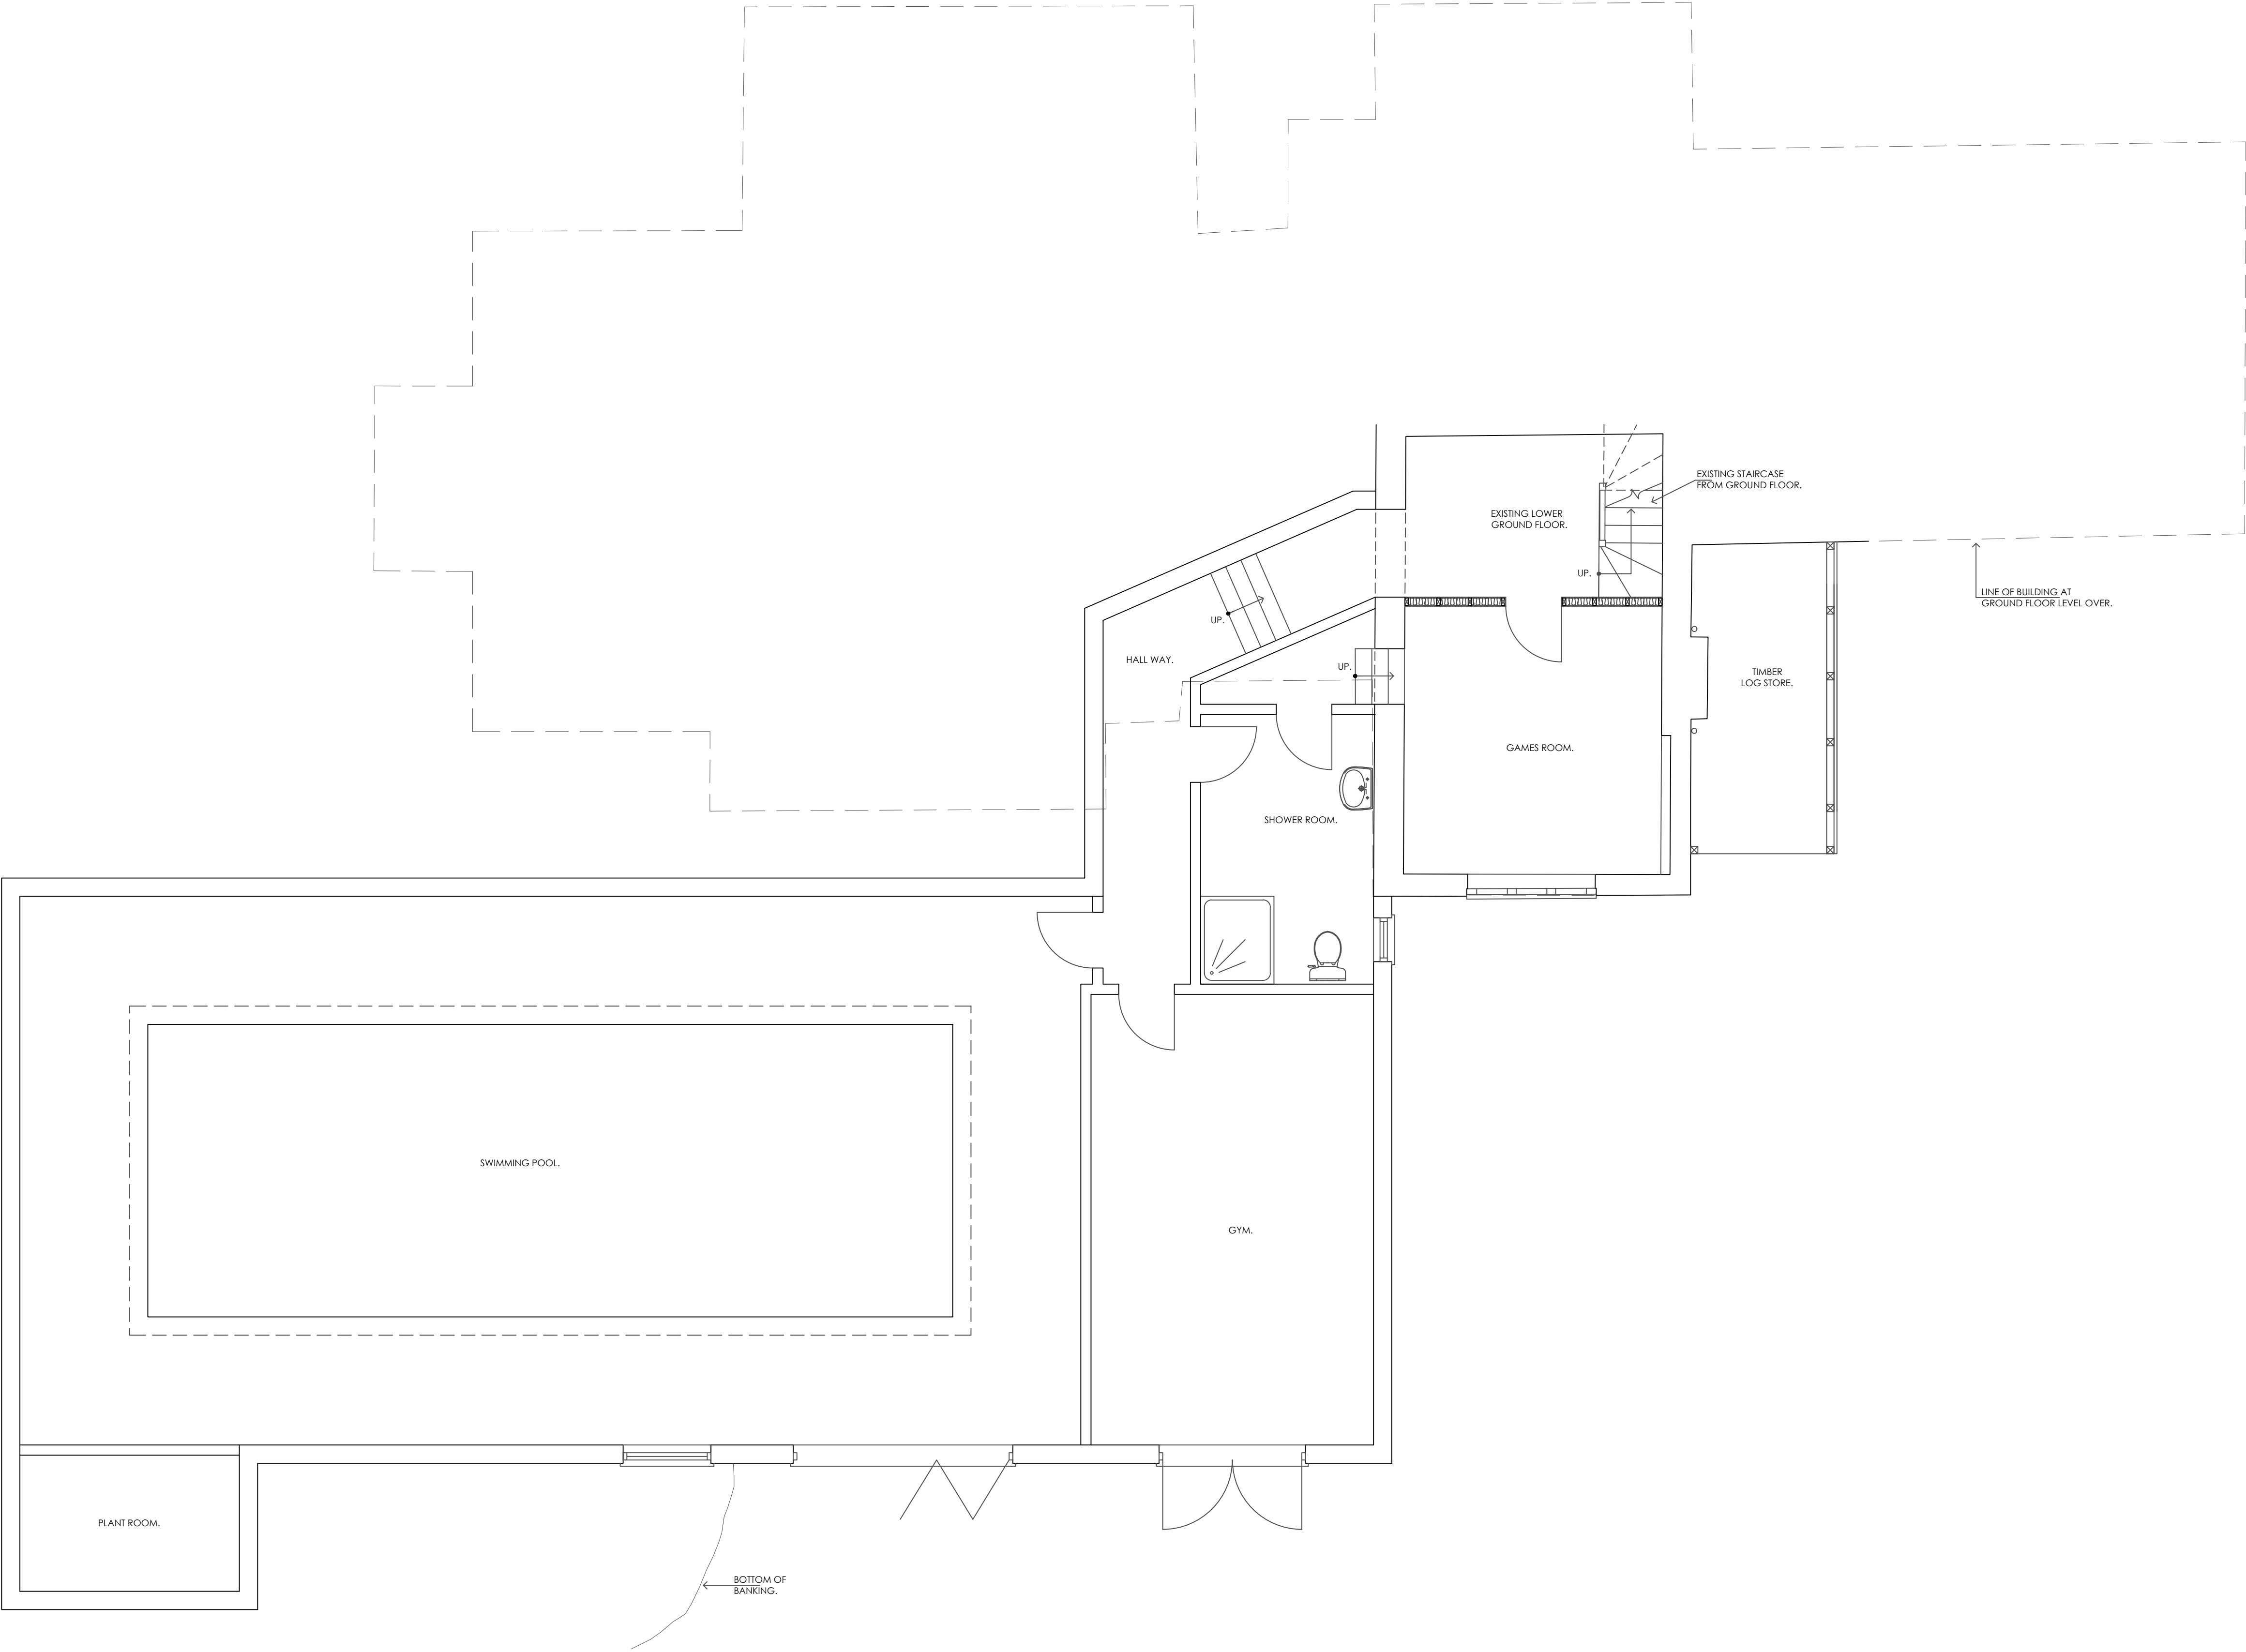

PROPOSED LOWER GROUND FLOOR PLAN.

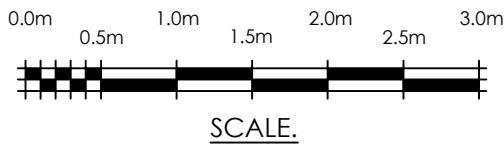

This drawing has been prepared solely for the use of the client as detailed in the title block, and shall not be copied, lent or used by any third party without the express written permission of the Wargrave Design Consultancy Limited. Date as title block.

These plans must not be acted upon until the appropriate planning and building regulation approvals have been granted. Should the works be undertaken prior to the above approvals being in place it is done so entirely at the clients own risk.

REV	DATE	REVISION
CLIENT		
Mr & Mrs Pearson.		
PROJECT		
The Coppers, Penny Lane, Wargrave, Berkshire.		
TITLE		
Proposed Two Storey Rear Extension + Single Storey Integral Pool / Gym Building Together With Detached Annexe Building.		
 Wargrave Design Consultancy The Old Pump House - Wargrave - Berkshire - RG10 8DJ 0118 940 1678 - info@wargravedesign.com www.wargravedesign.com		
DRAWN	G.D.G.	SCALE
DATE	April 2024	1:50 @ A1
DRAWING No.	1802 - 05	REV.
		A B