




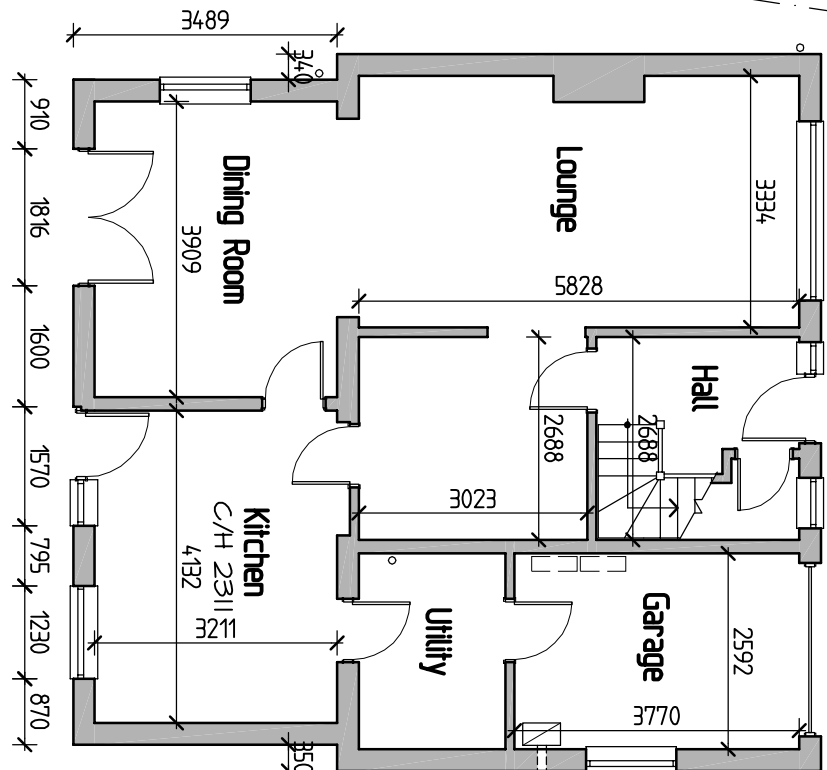


0 1 2 3 Metres
SCALE BAR @ 1-100
Existing Floor Plan

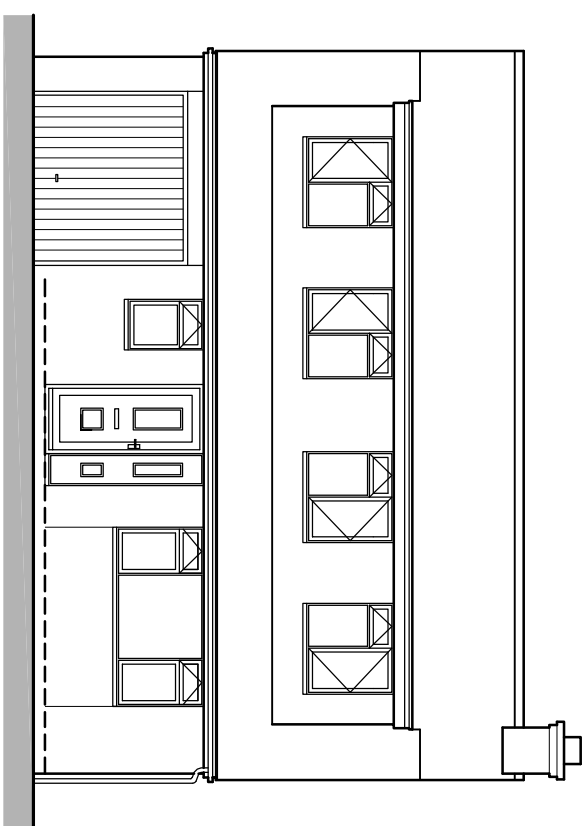


0 1 2 3 Metres
SCALE BAR @ 1-100
Existing Front Elevation

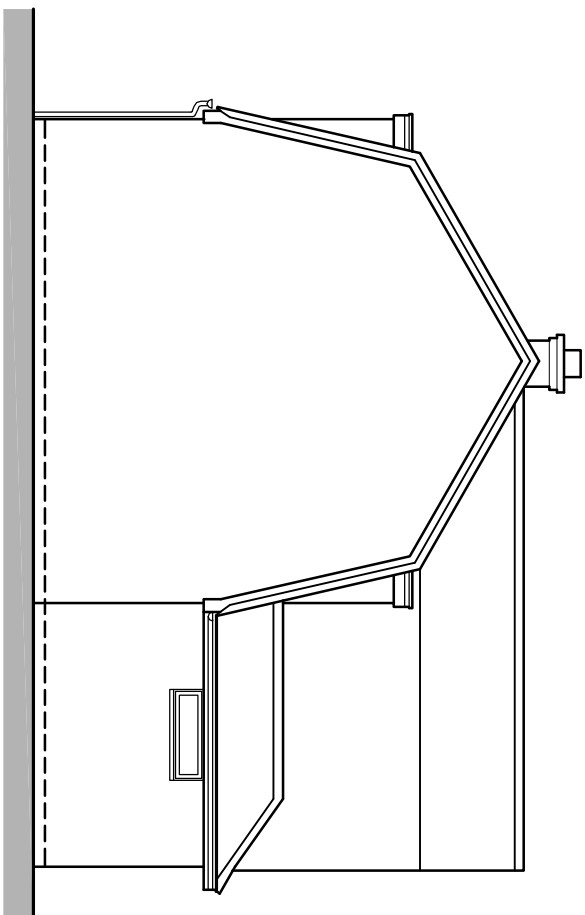


0 1 2 3 Metres
SCALE BAR @ 1-100
Existing Side Elevation

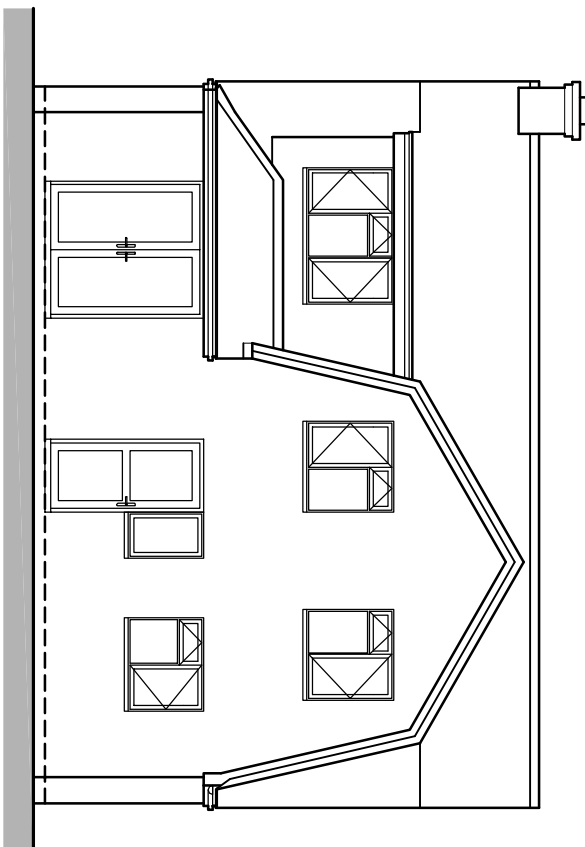


0 1 2 3 Metres
SCALE BAR @ 1-100
Existing Rear Elevation

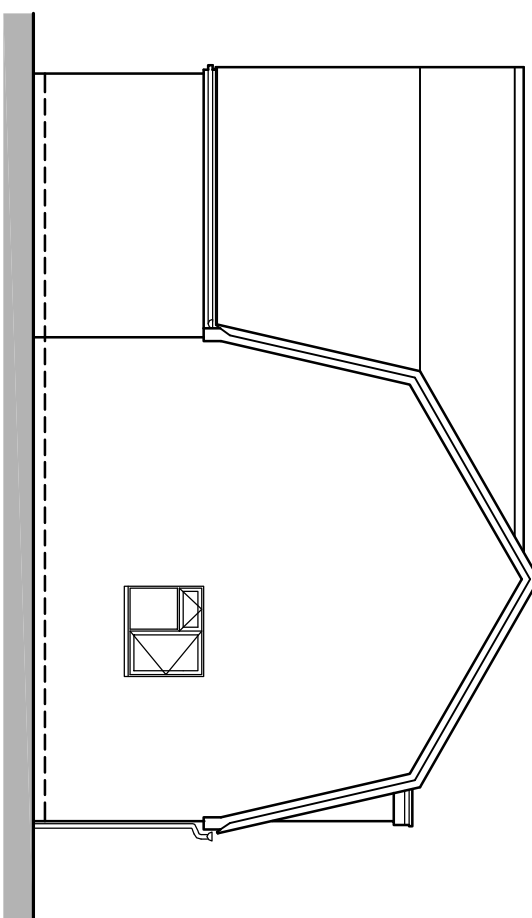


0 1 2 3 Metres
SCALE BAR @ 1-100
Existing Side Elevation

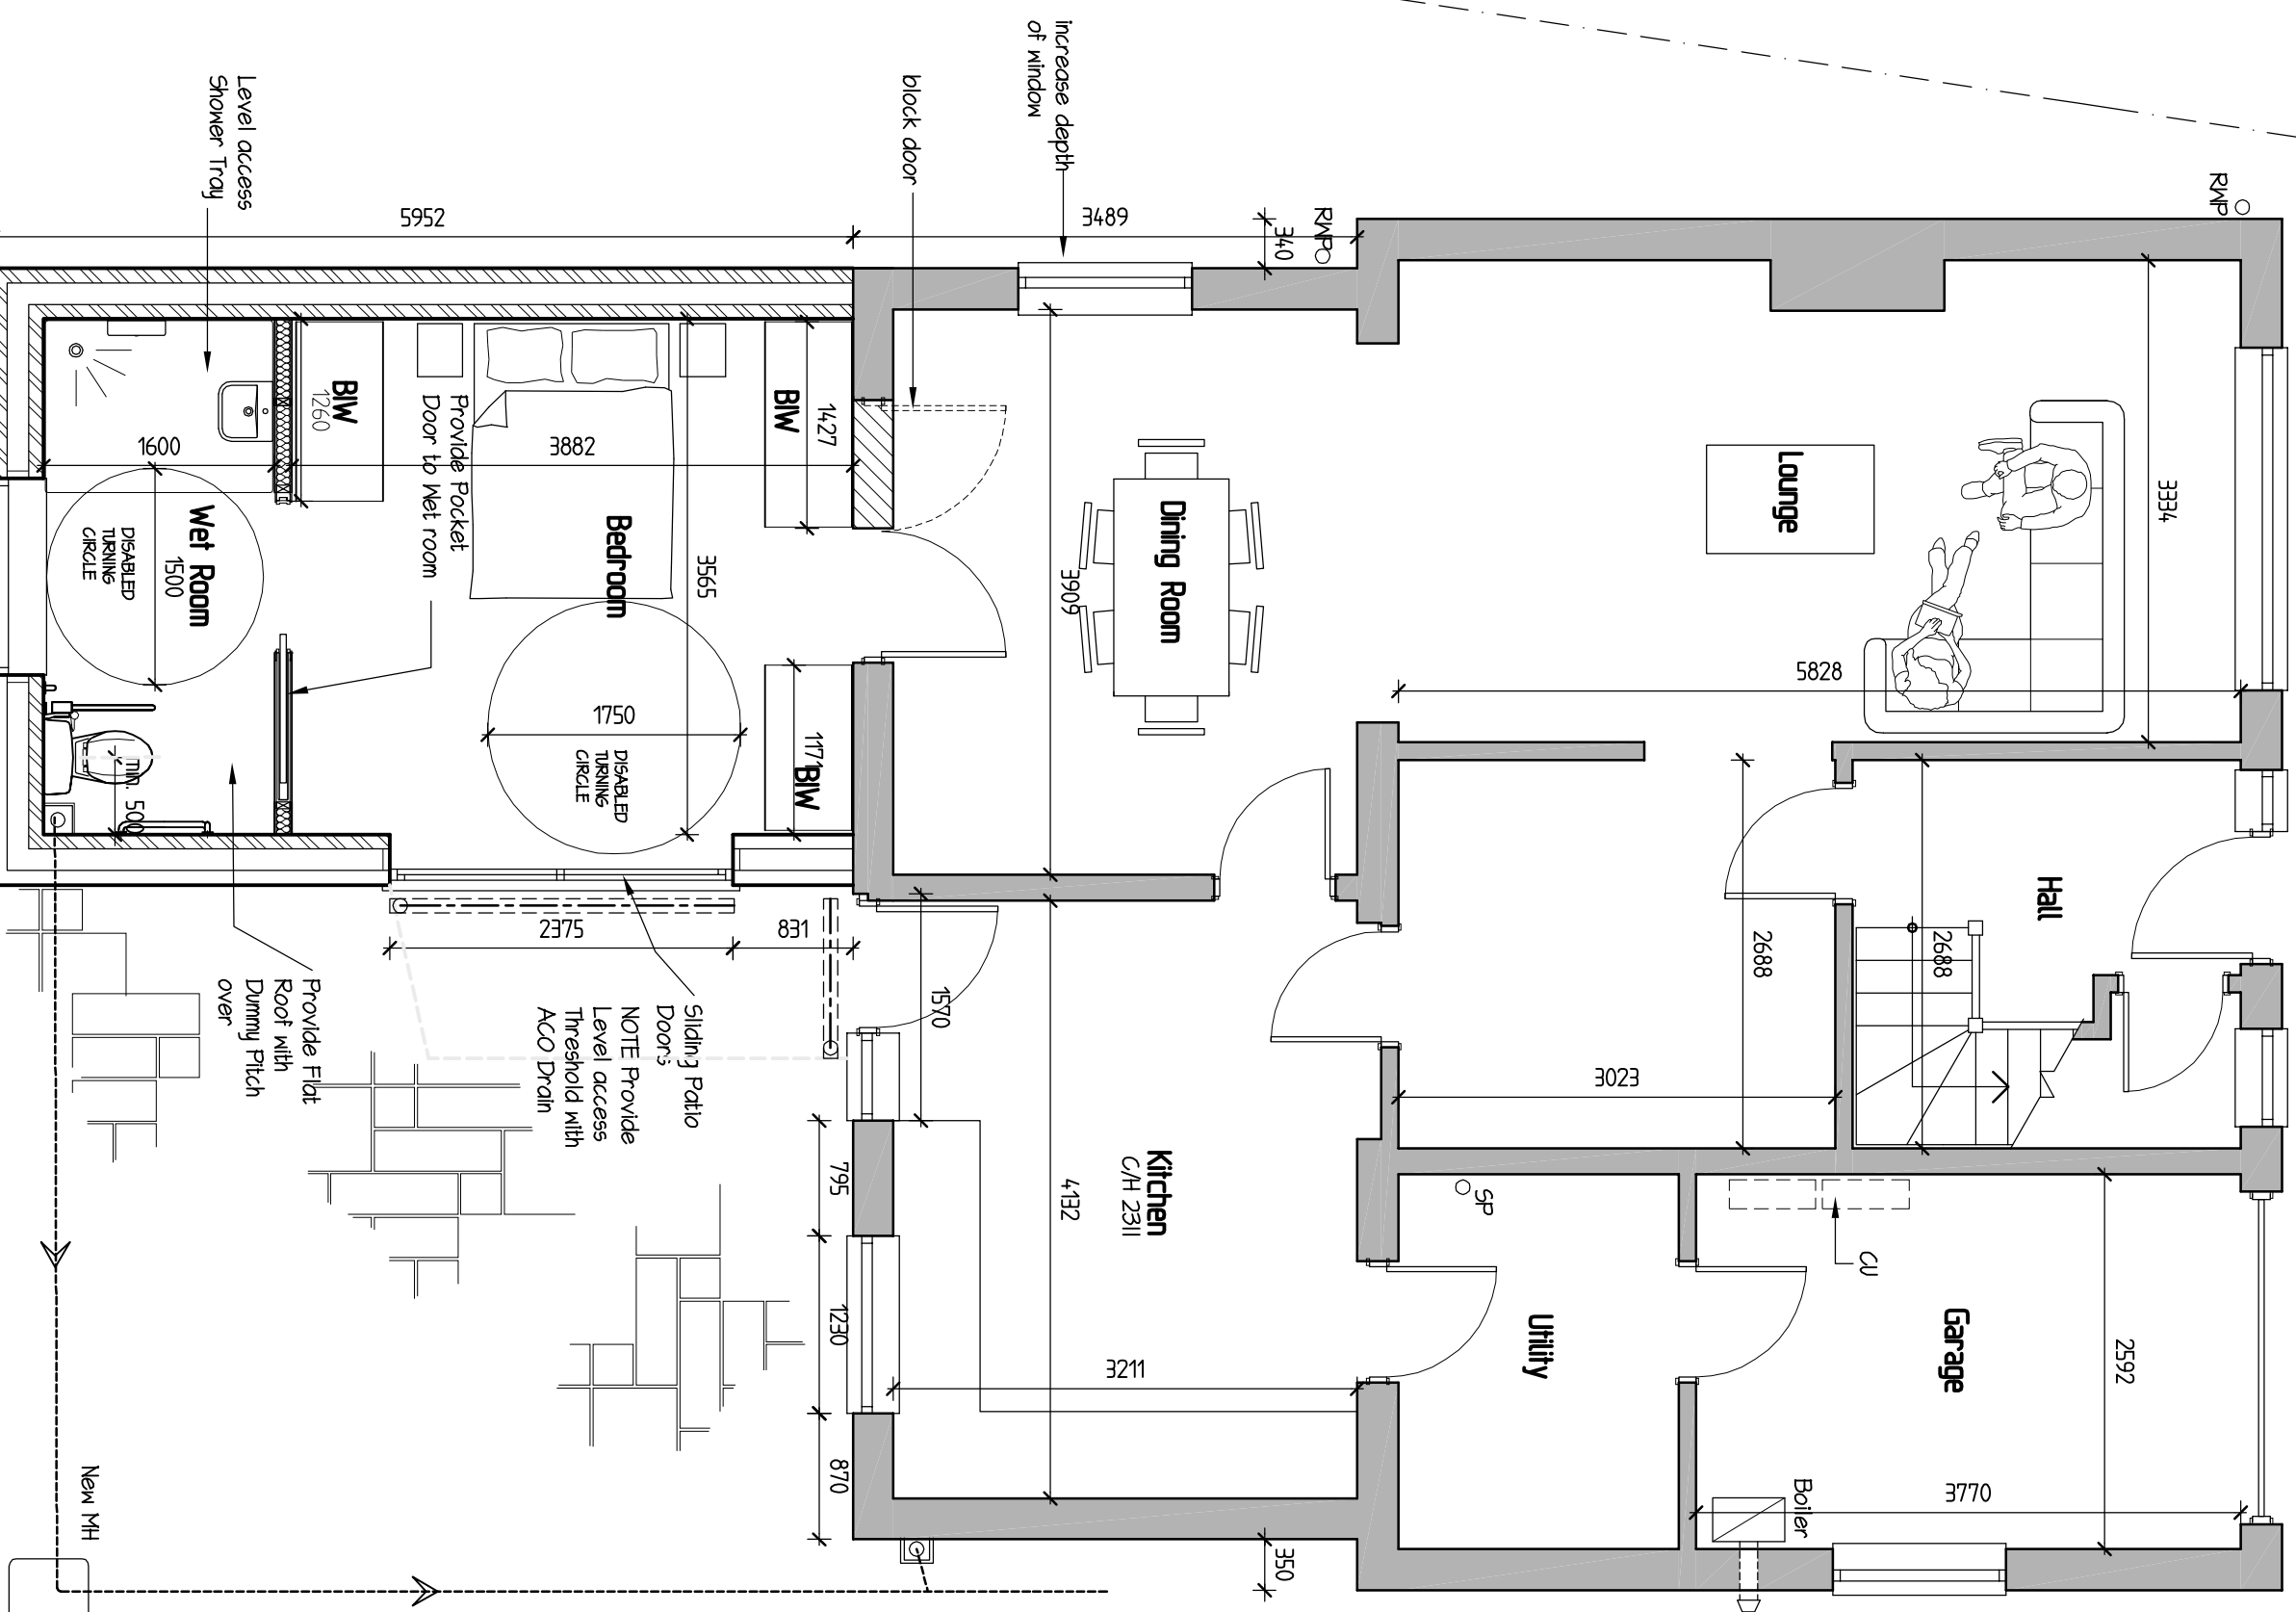


0 1 2 3 Metres
SCALE BAR @ 1-50
Proposed Floor Plan

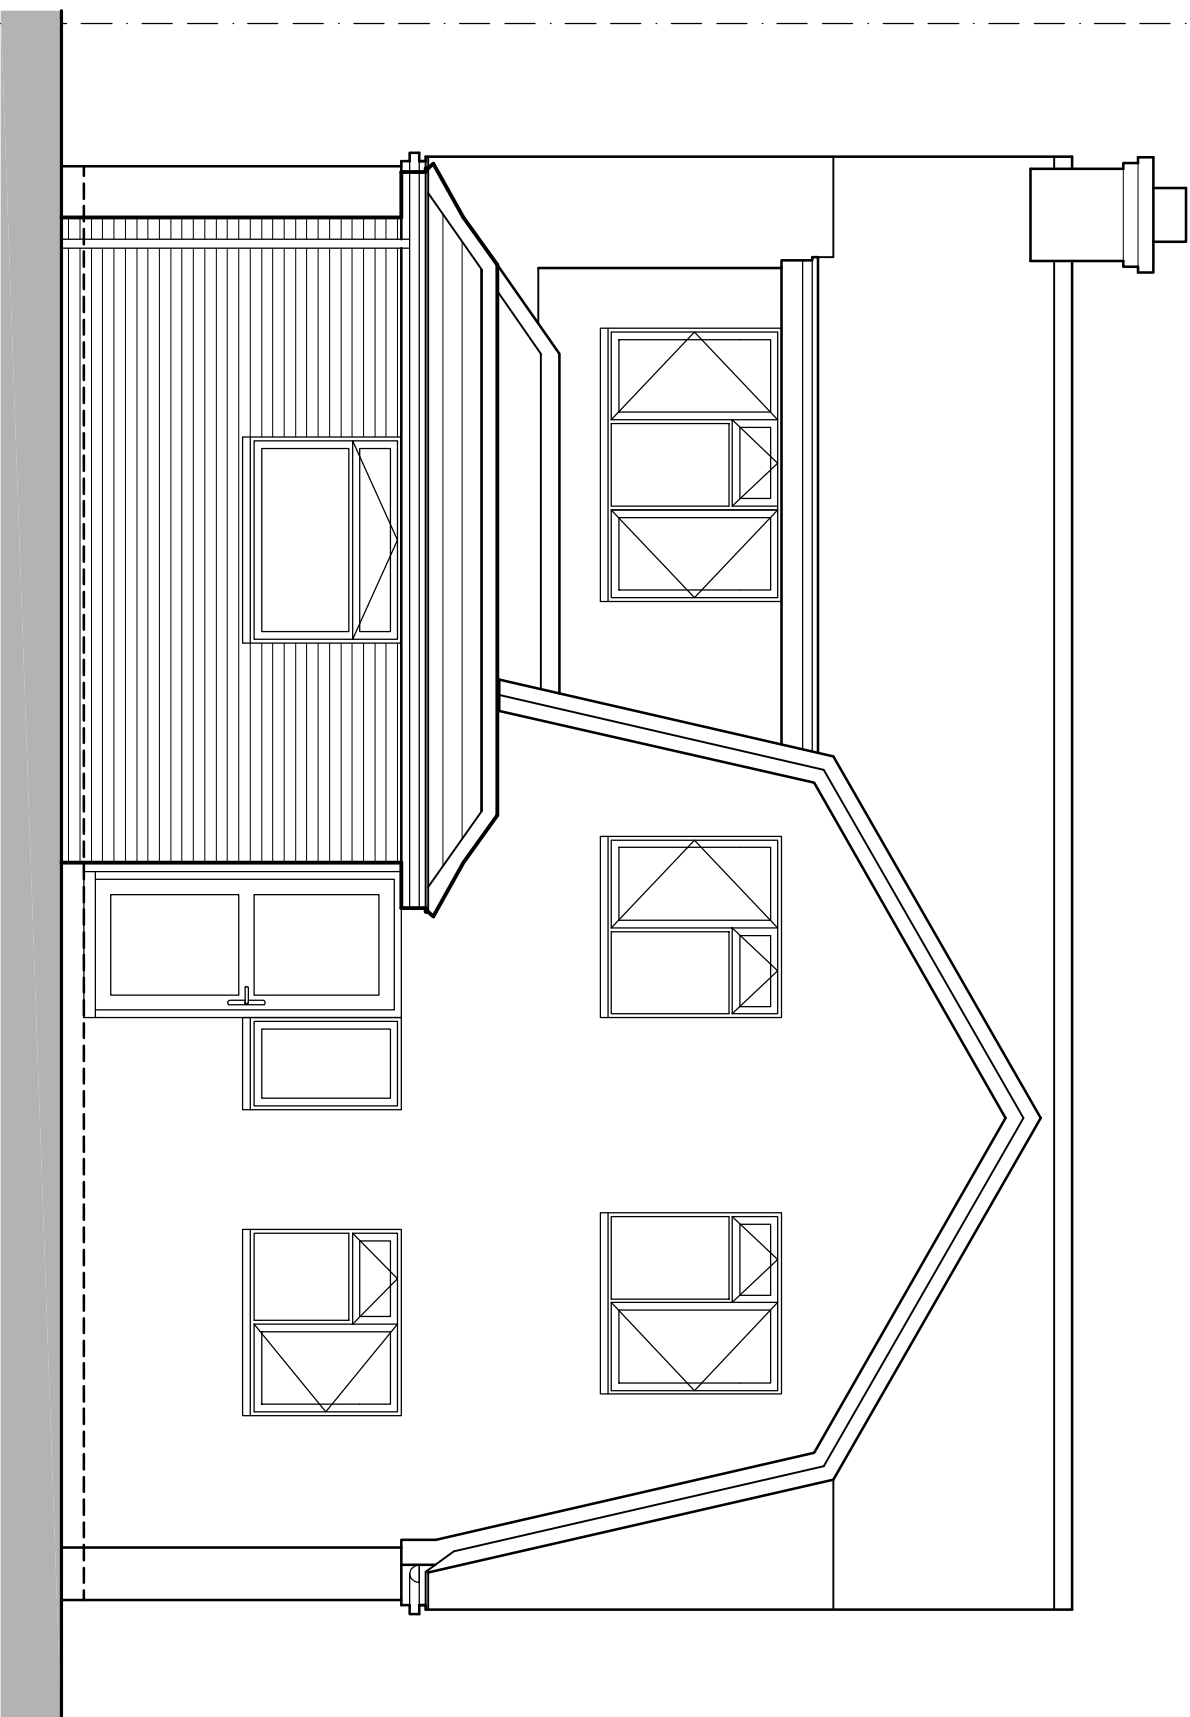


0 1 2 3 Metres
SCALE BAR @ 1-50
Proposed Rear Elevation

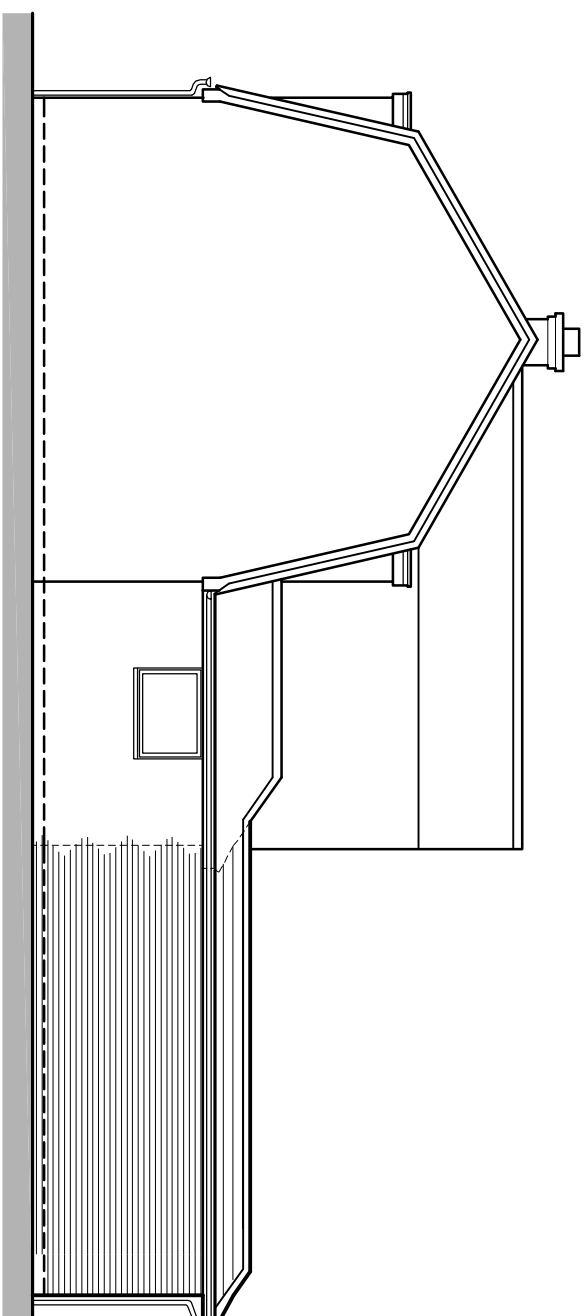


0 1 2 3 Metres
SCALE BAR @ 1-100
Proposed Side Elevation

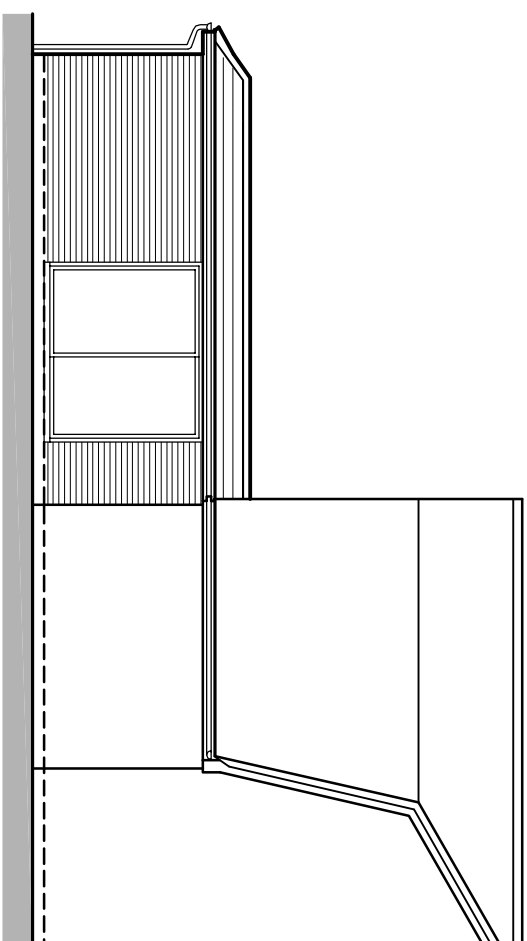


0 1 2 3 Metres
SCALE BAR @ 1-100
Proposed Side Elevation

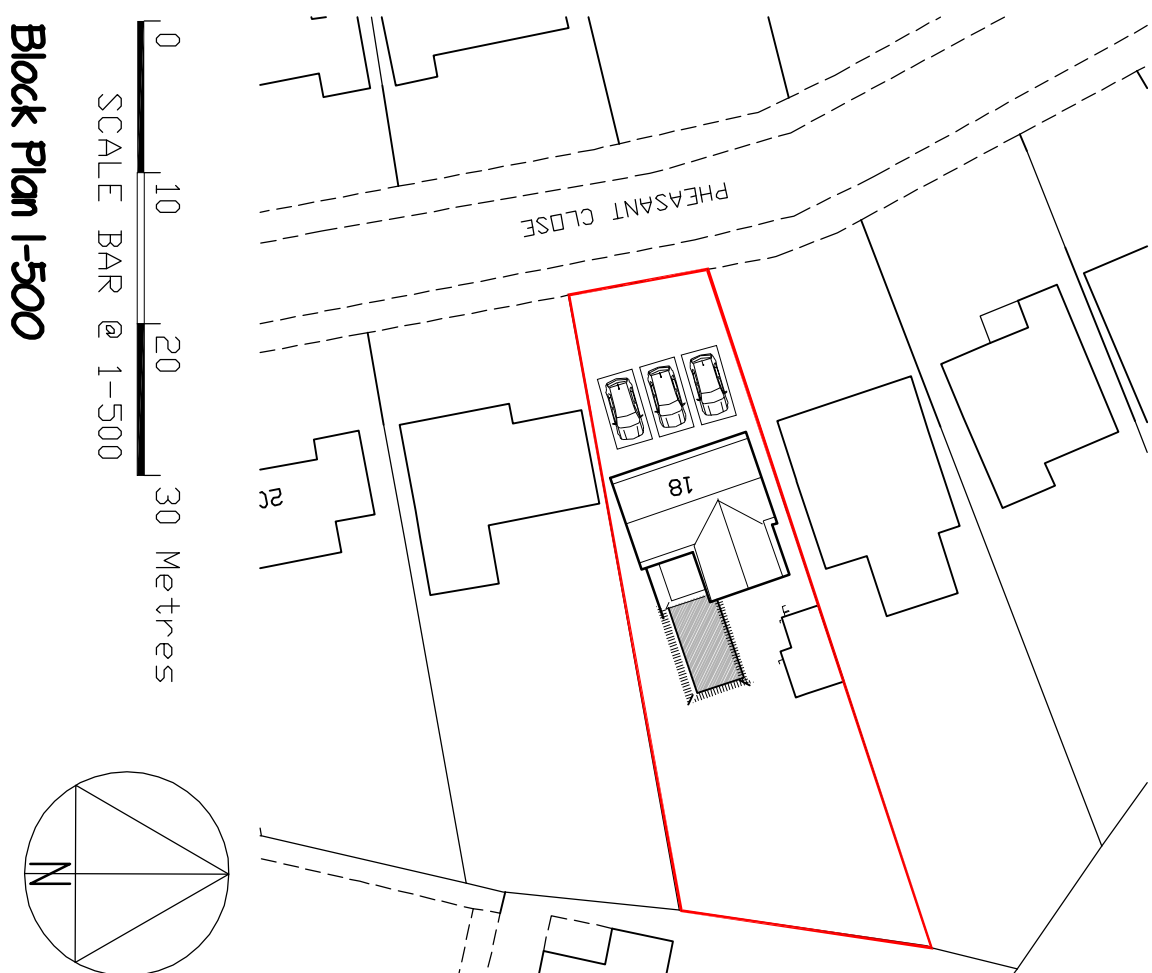

Block Plan 1:500

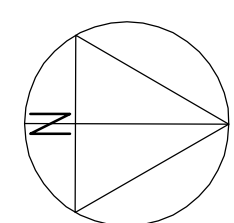

Location Plan 1:250

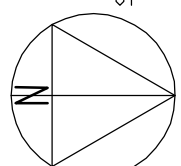



GRE

Building & Design Consultant

43 Wandover Way,
Tilbury, Reading,
Berk RG30 4BU
Tel & fax 0118 941 6249
Mobile 07967 009862
greg@gregfarrell.co.uk

Planning, Building Regulations & Structural Design

Revs	Description	Date
A	Clients updates added	28-8-2024

JOB TITLE
18 Pheasant Close
Wimersh

TITLE
Existing & Proposed Plans & Elevations

SCALE 1:50 1:100 DATE August 2024 DRAWING No. A