
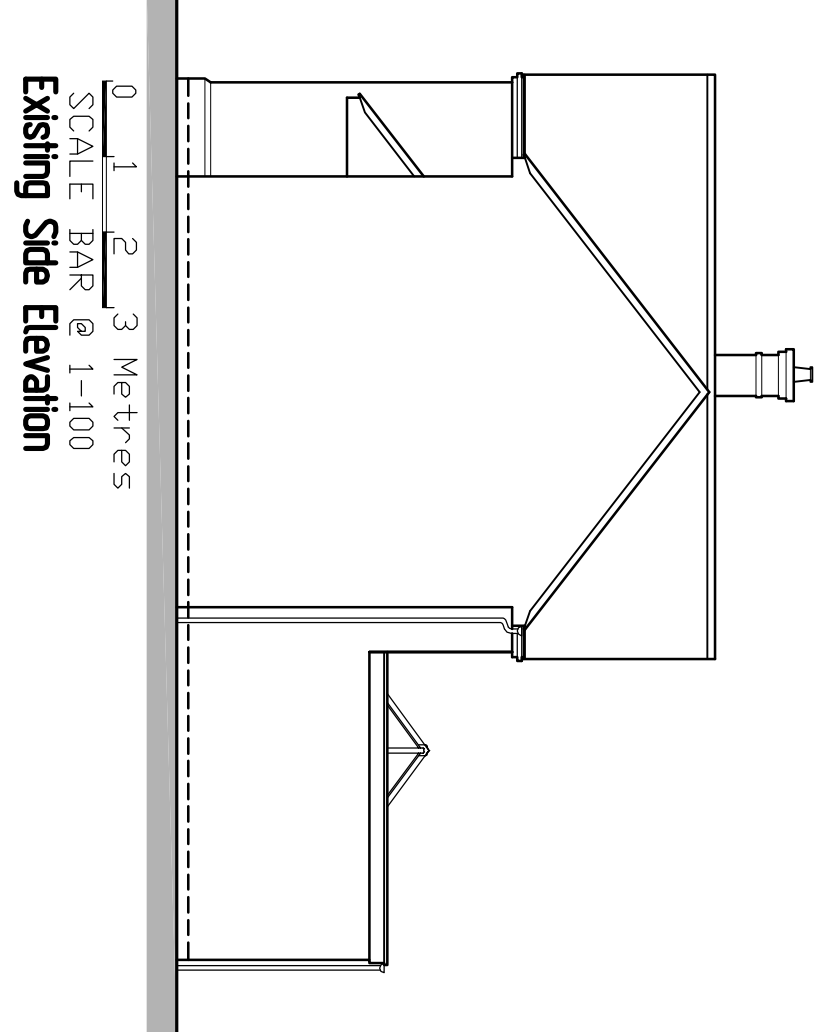
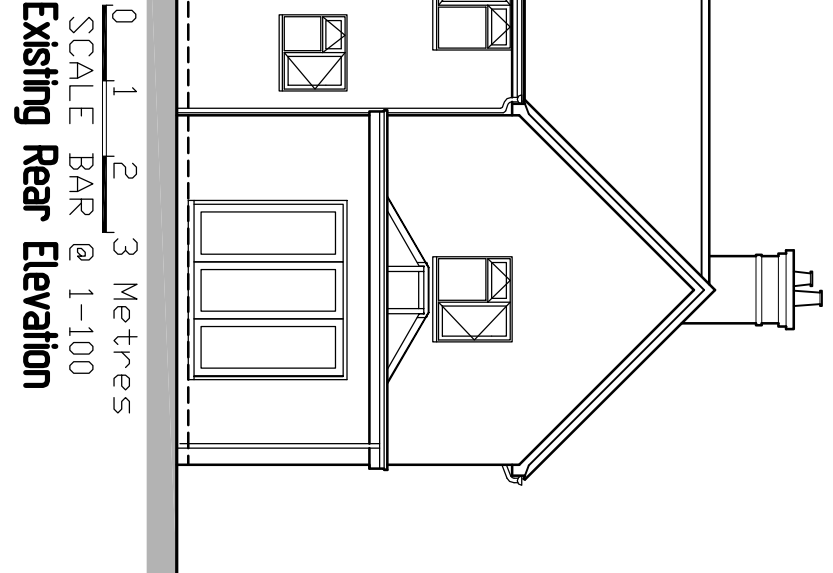
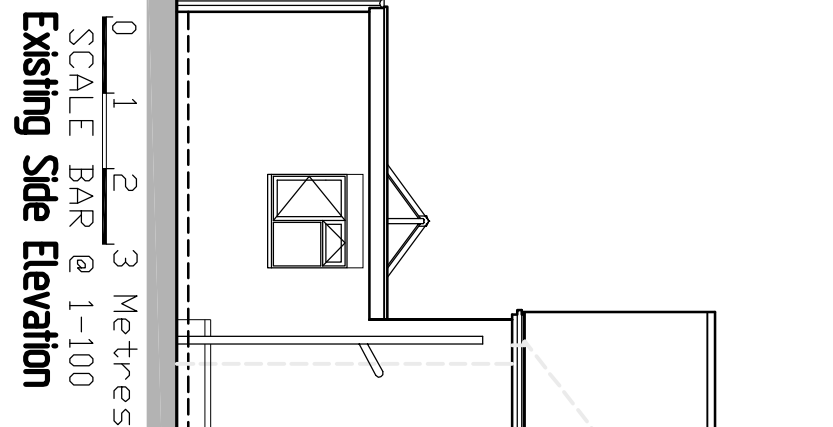
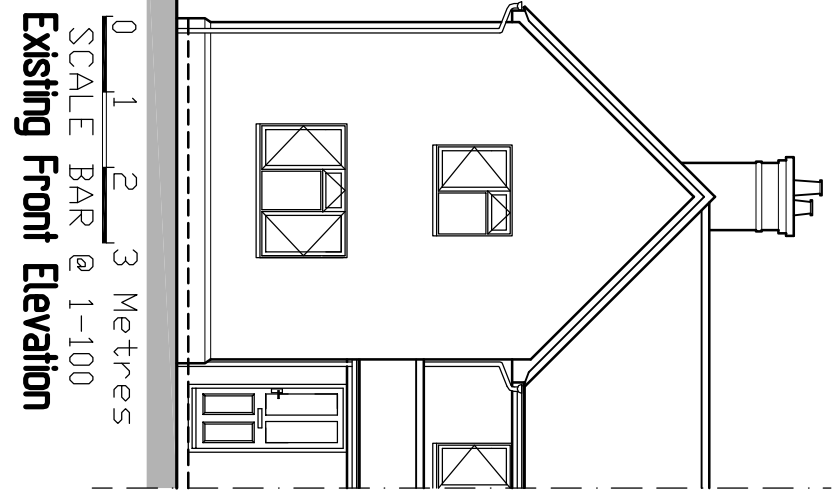
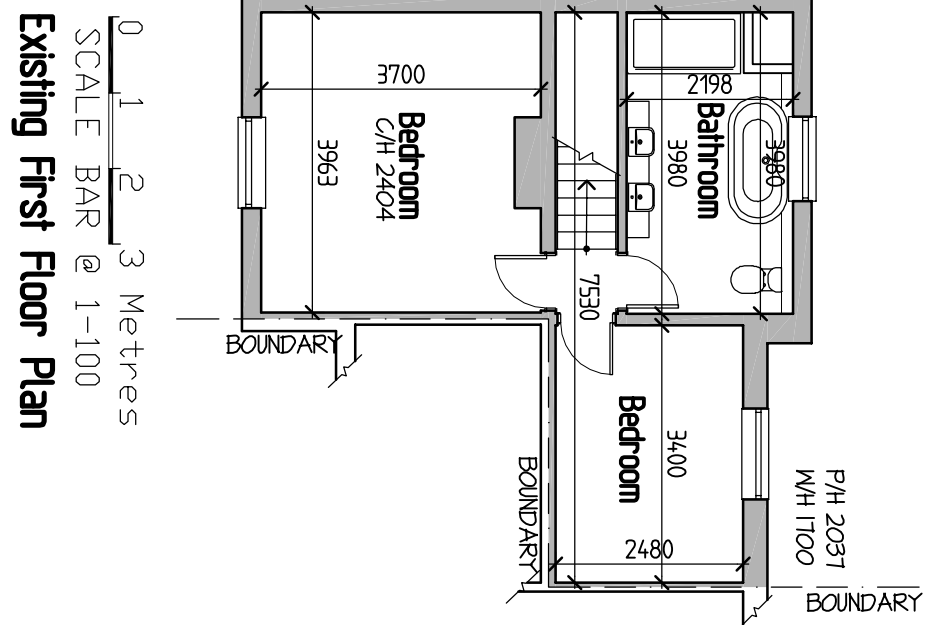


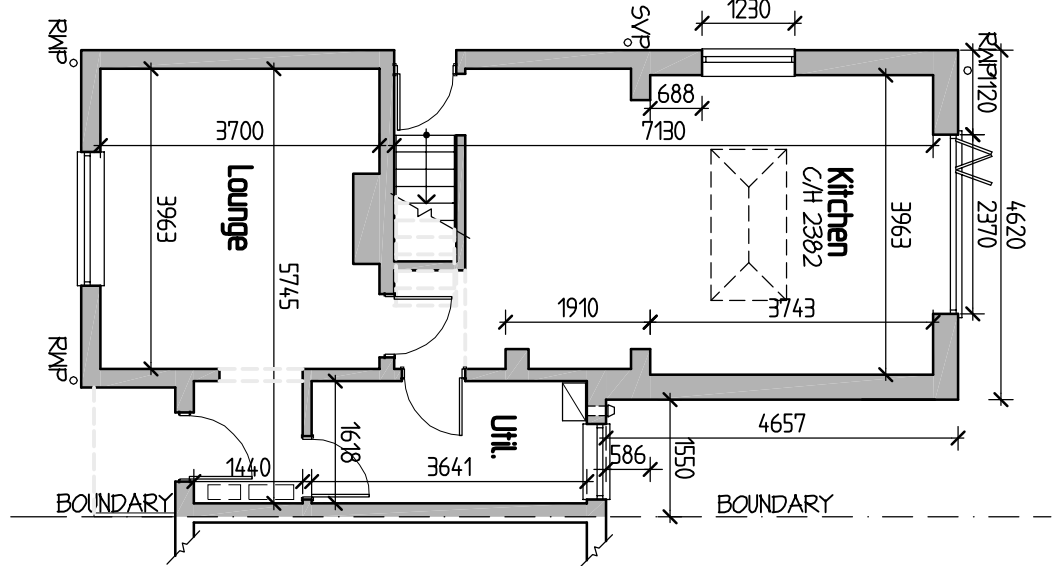

Existing Ground Floor Plan
SCALE BAR @ 1-100



Existing First Floor Plan
SCALE BAR @ 1-100

Existing Front Elevation
SCALE BAR @ 1-100

Existing Side Elevation
SCALE BAR @ 1-100


Existing Rear Elevation
SCALE BAR @ 1-100

Existing Side Elevation
SCALE BAR @ 1-100

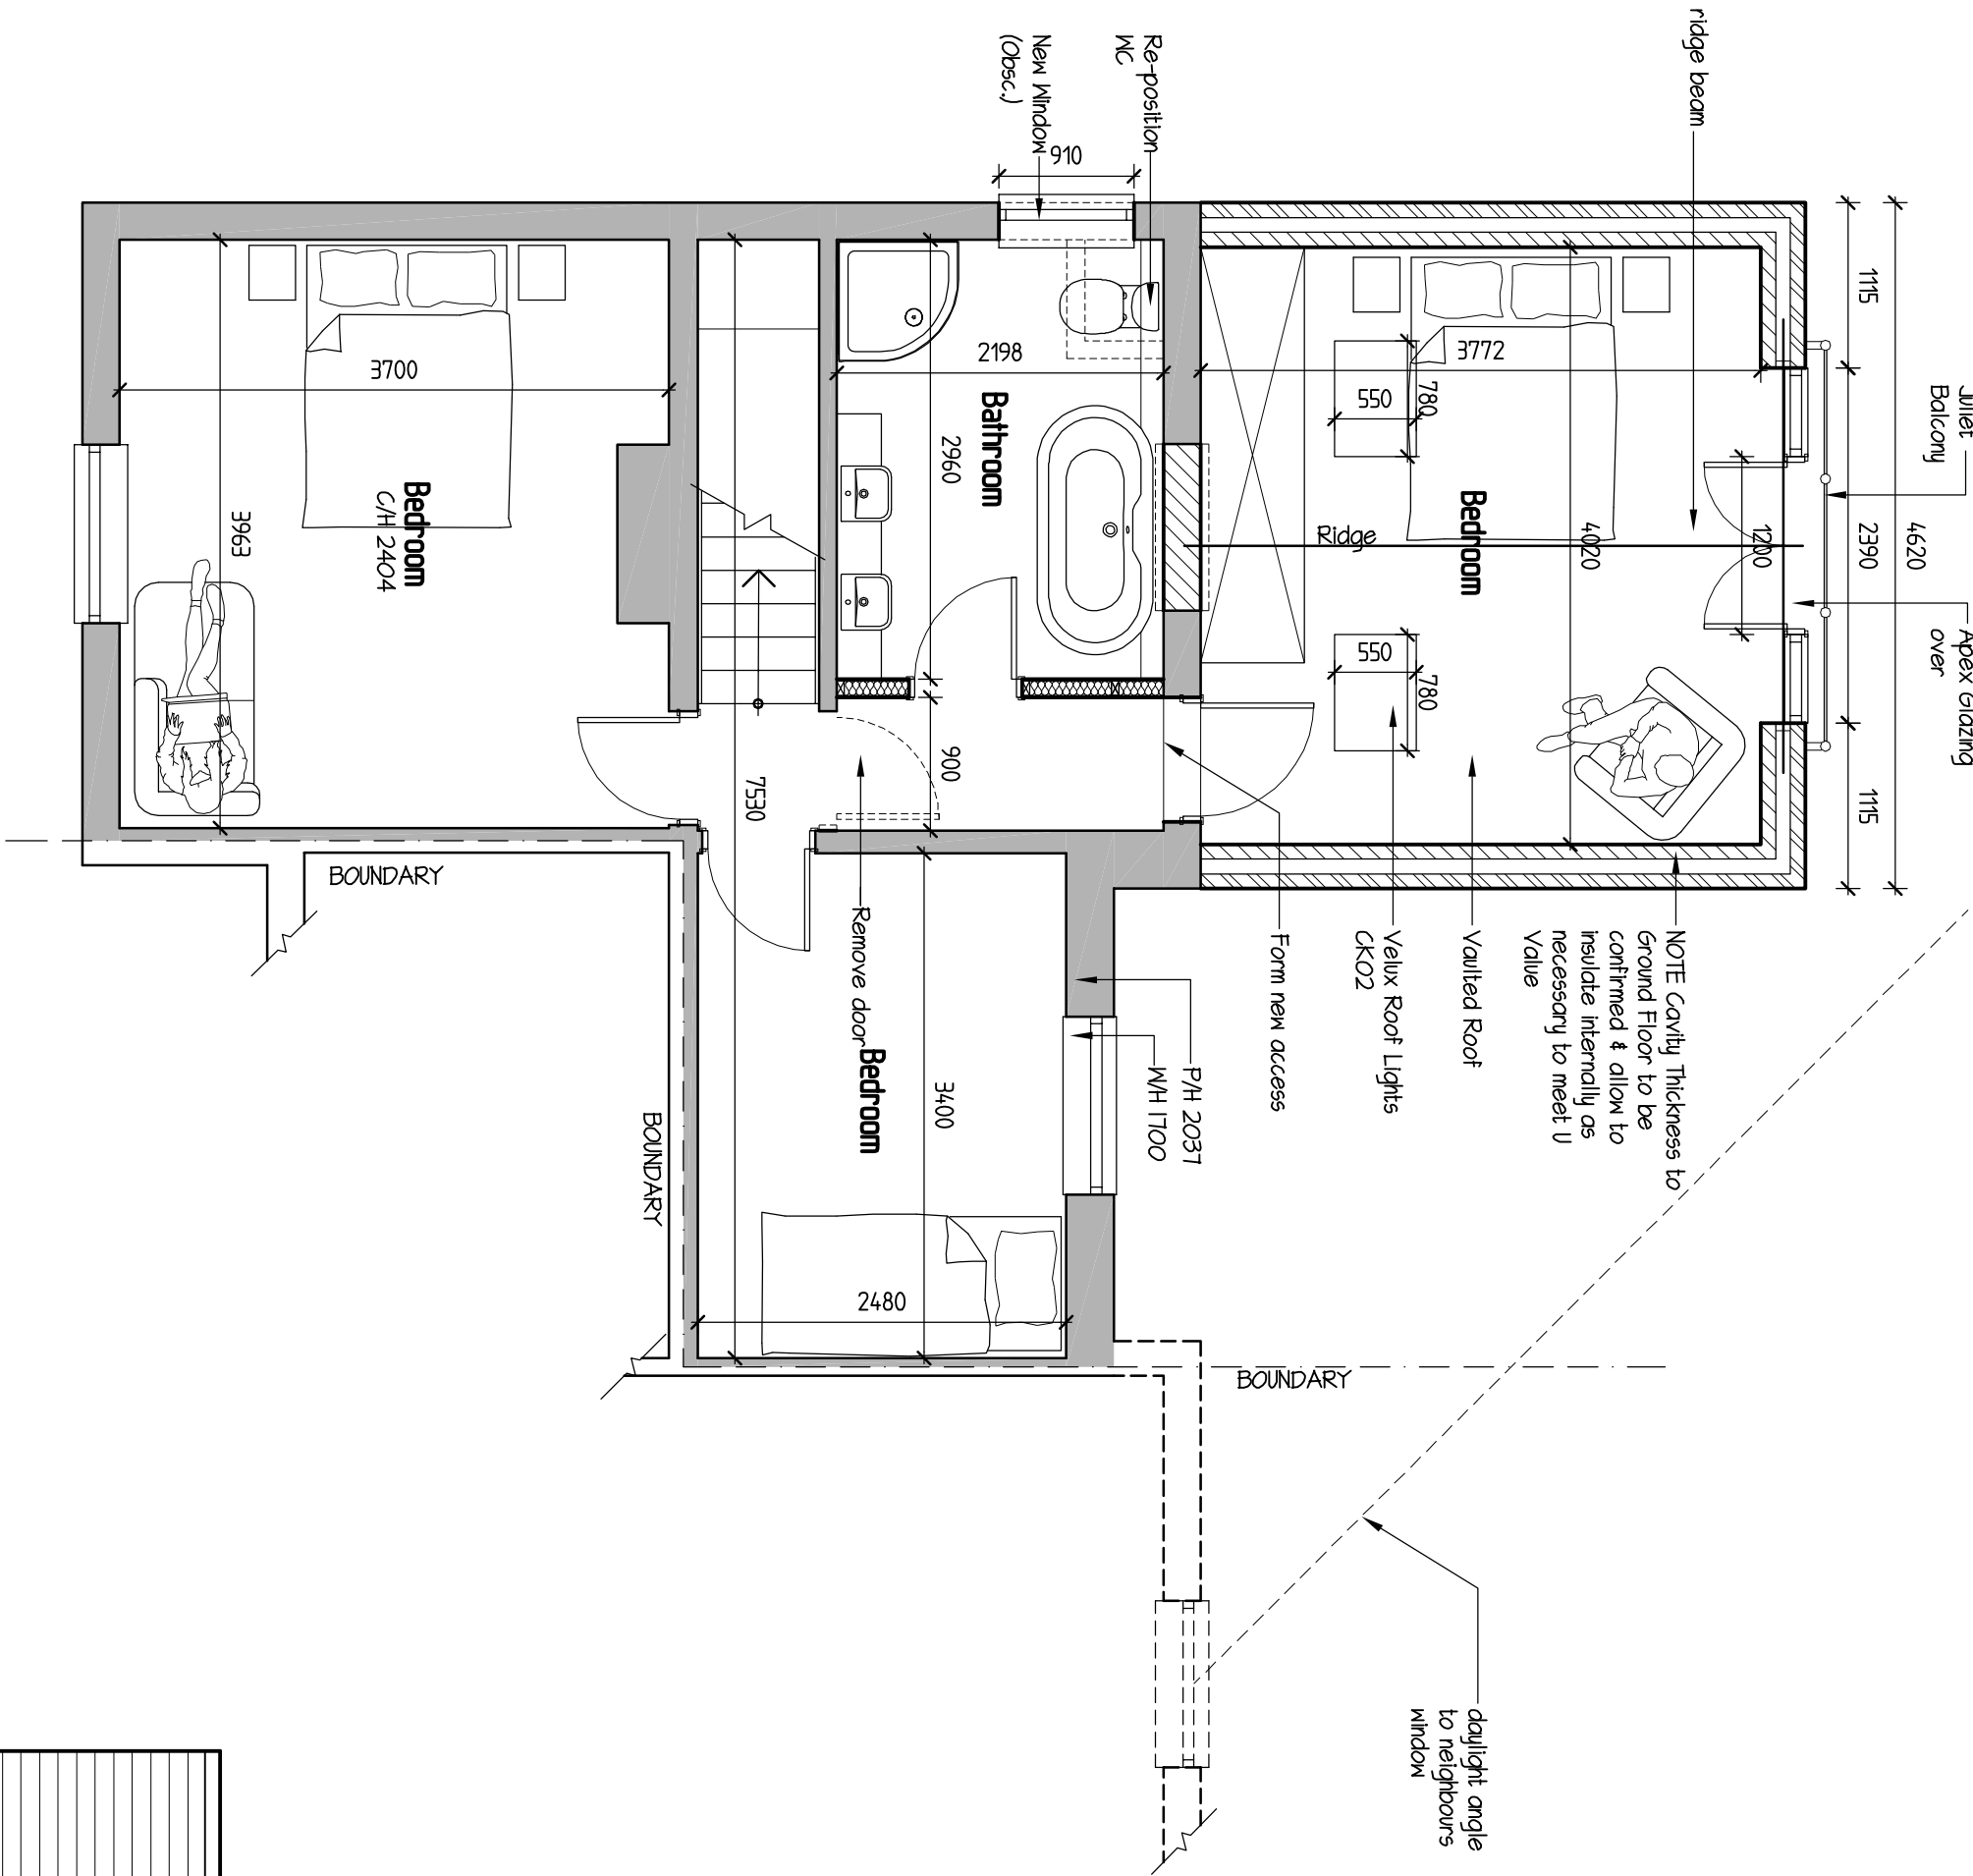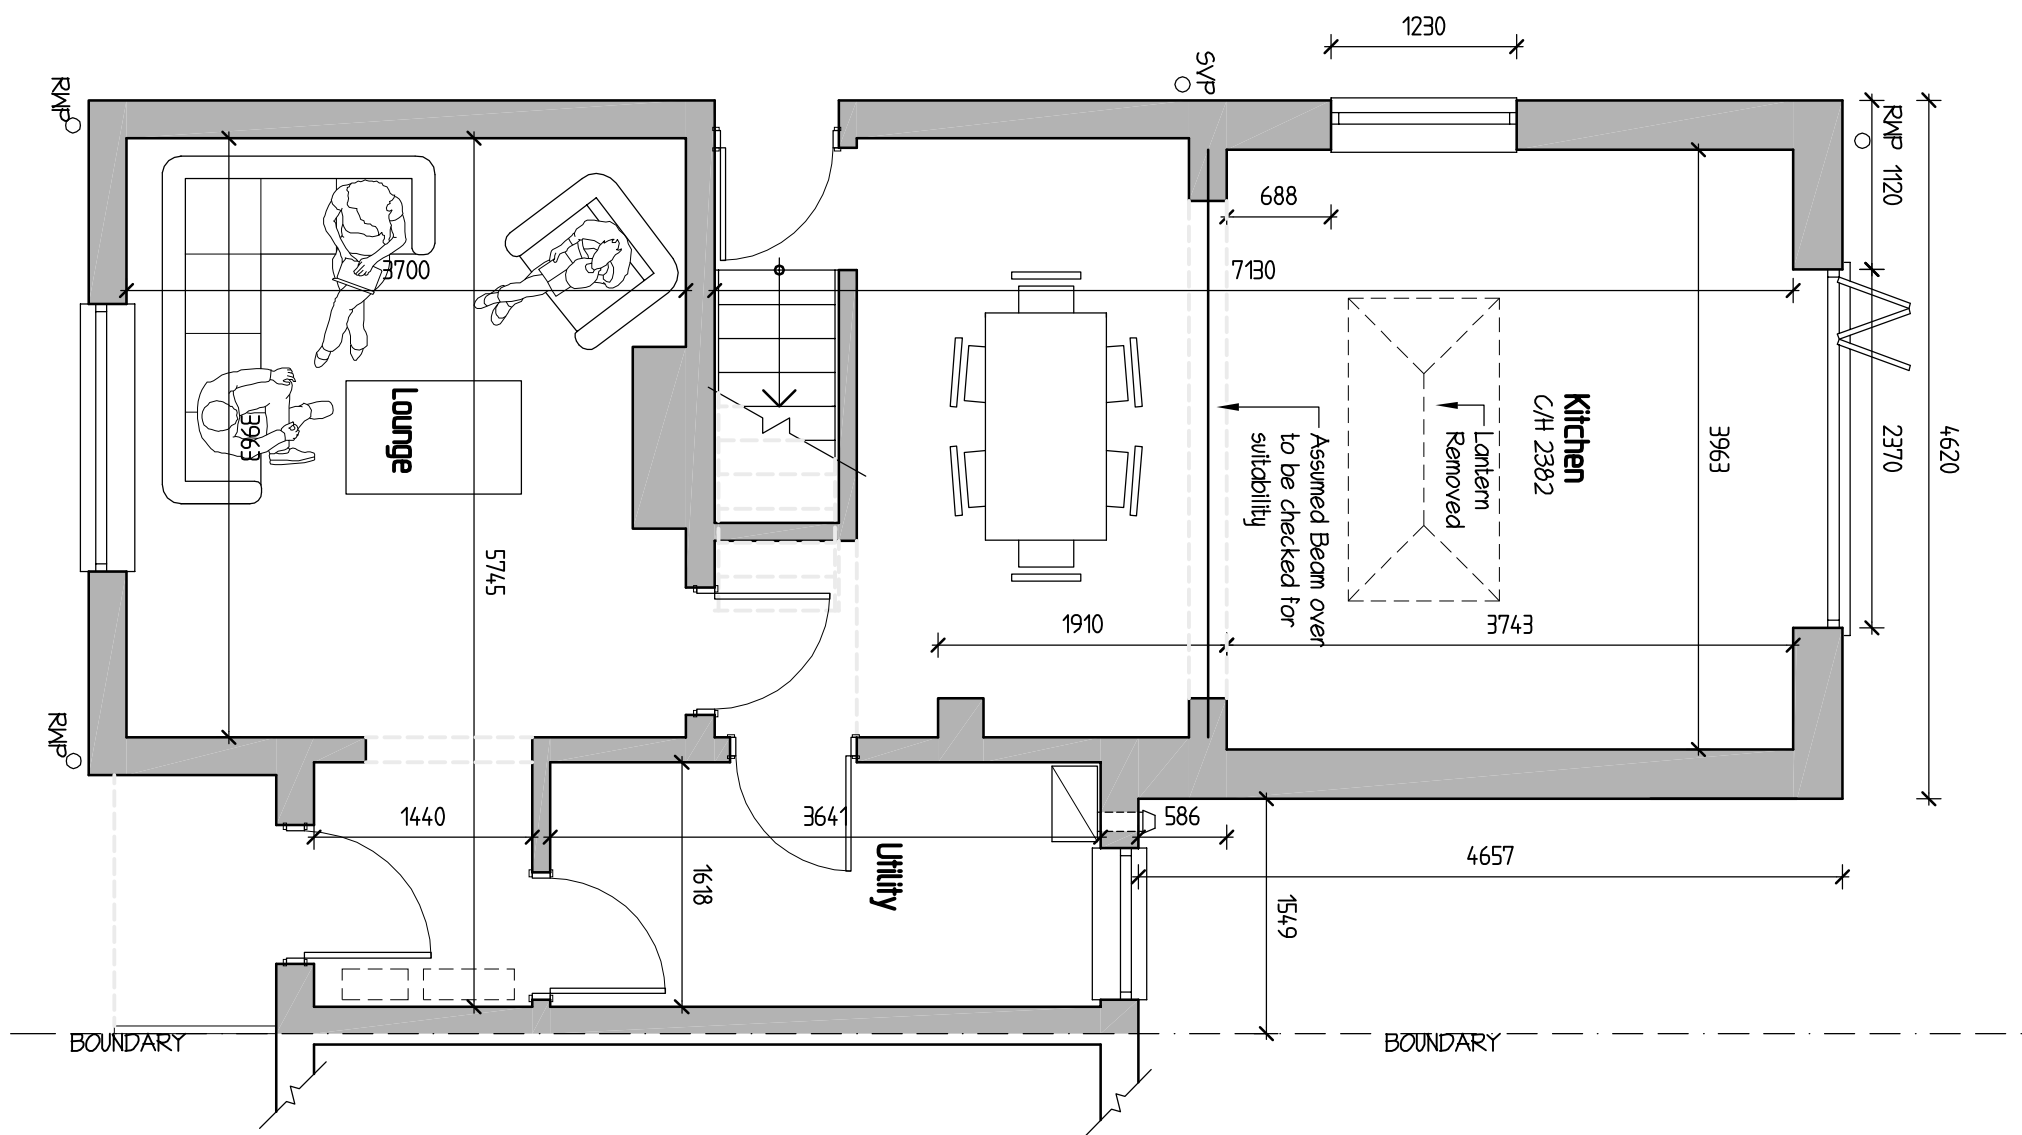


Proposed First Floor Plan
SCALE BAR @ 1-50


Proposed Rear Elevation
SCALE BAR @ 1-50

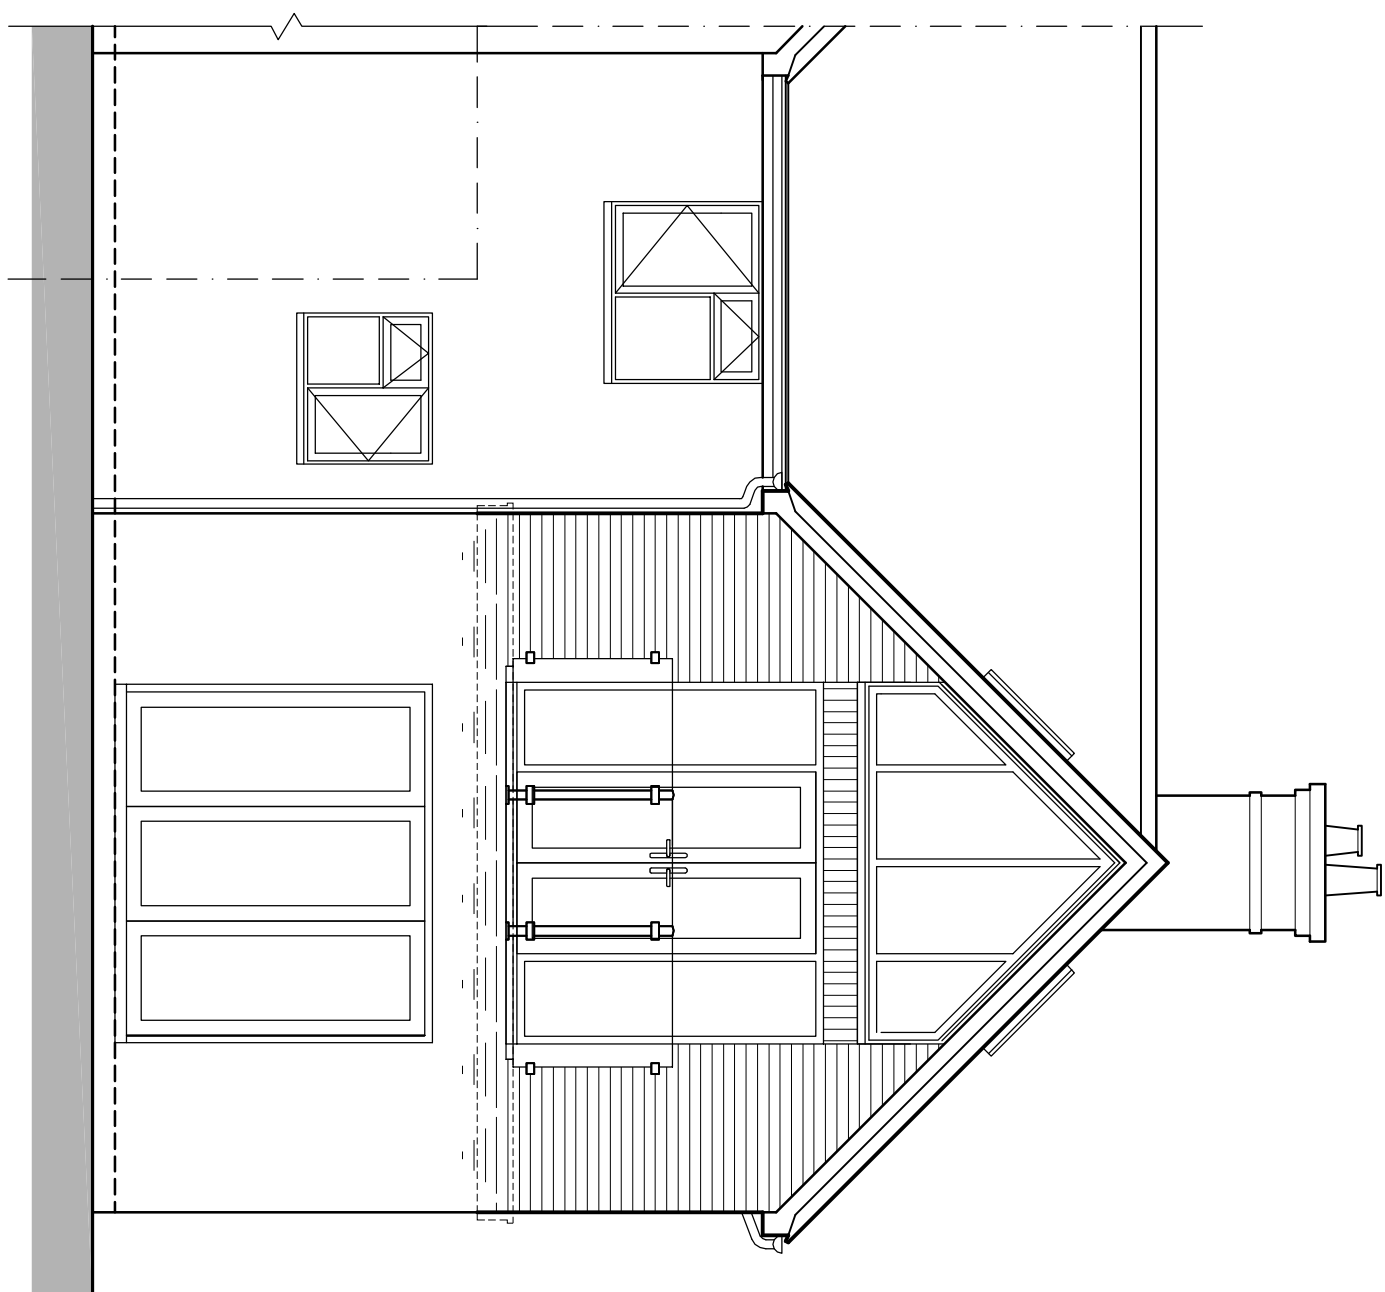


Proposed Ground Floor Plan
SCALE BAR @ 1-50

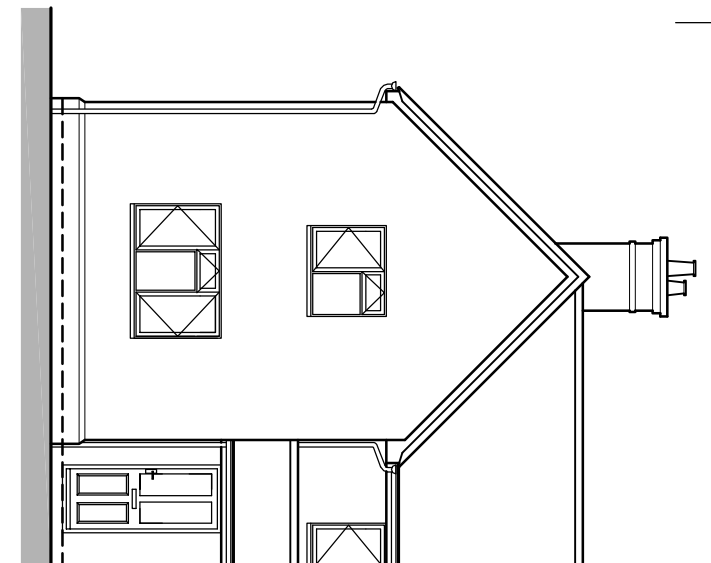

Proposed Front Elevation
SCALE BAR @ 1-100


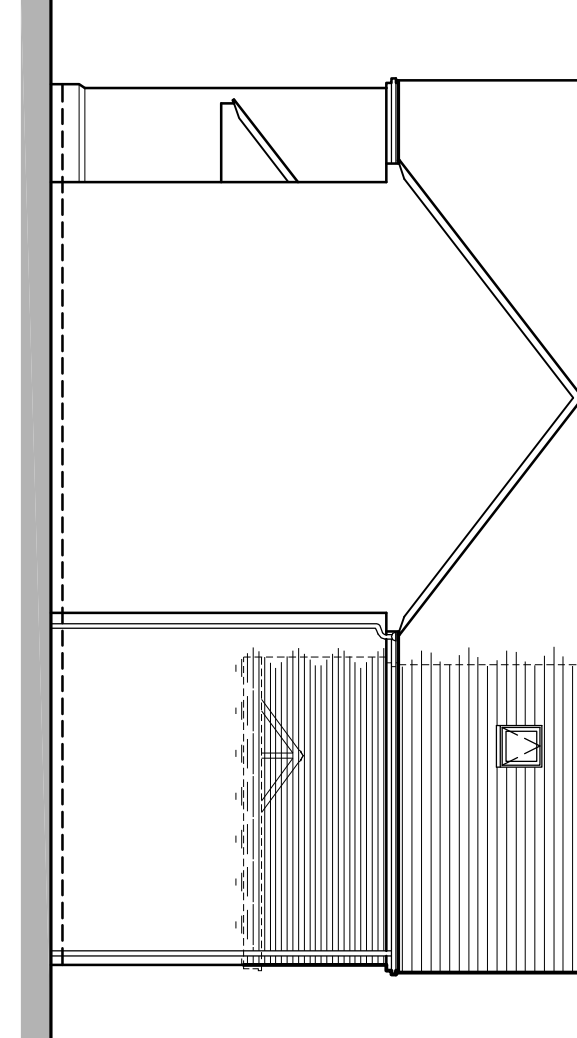


Proposed Side Elevation
SCALE BAR @ 1-100


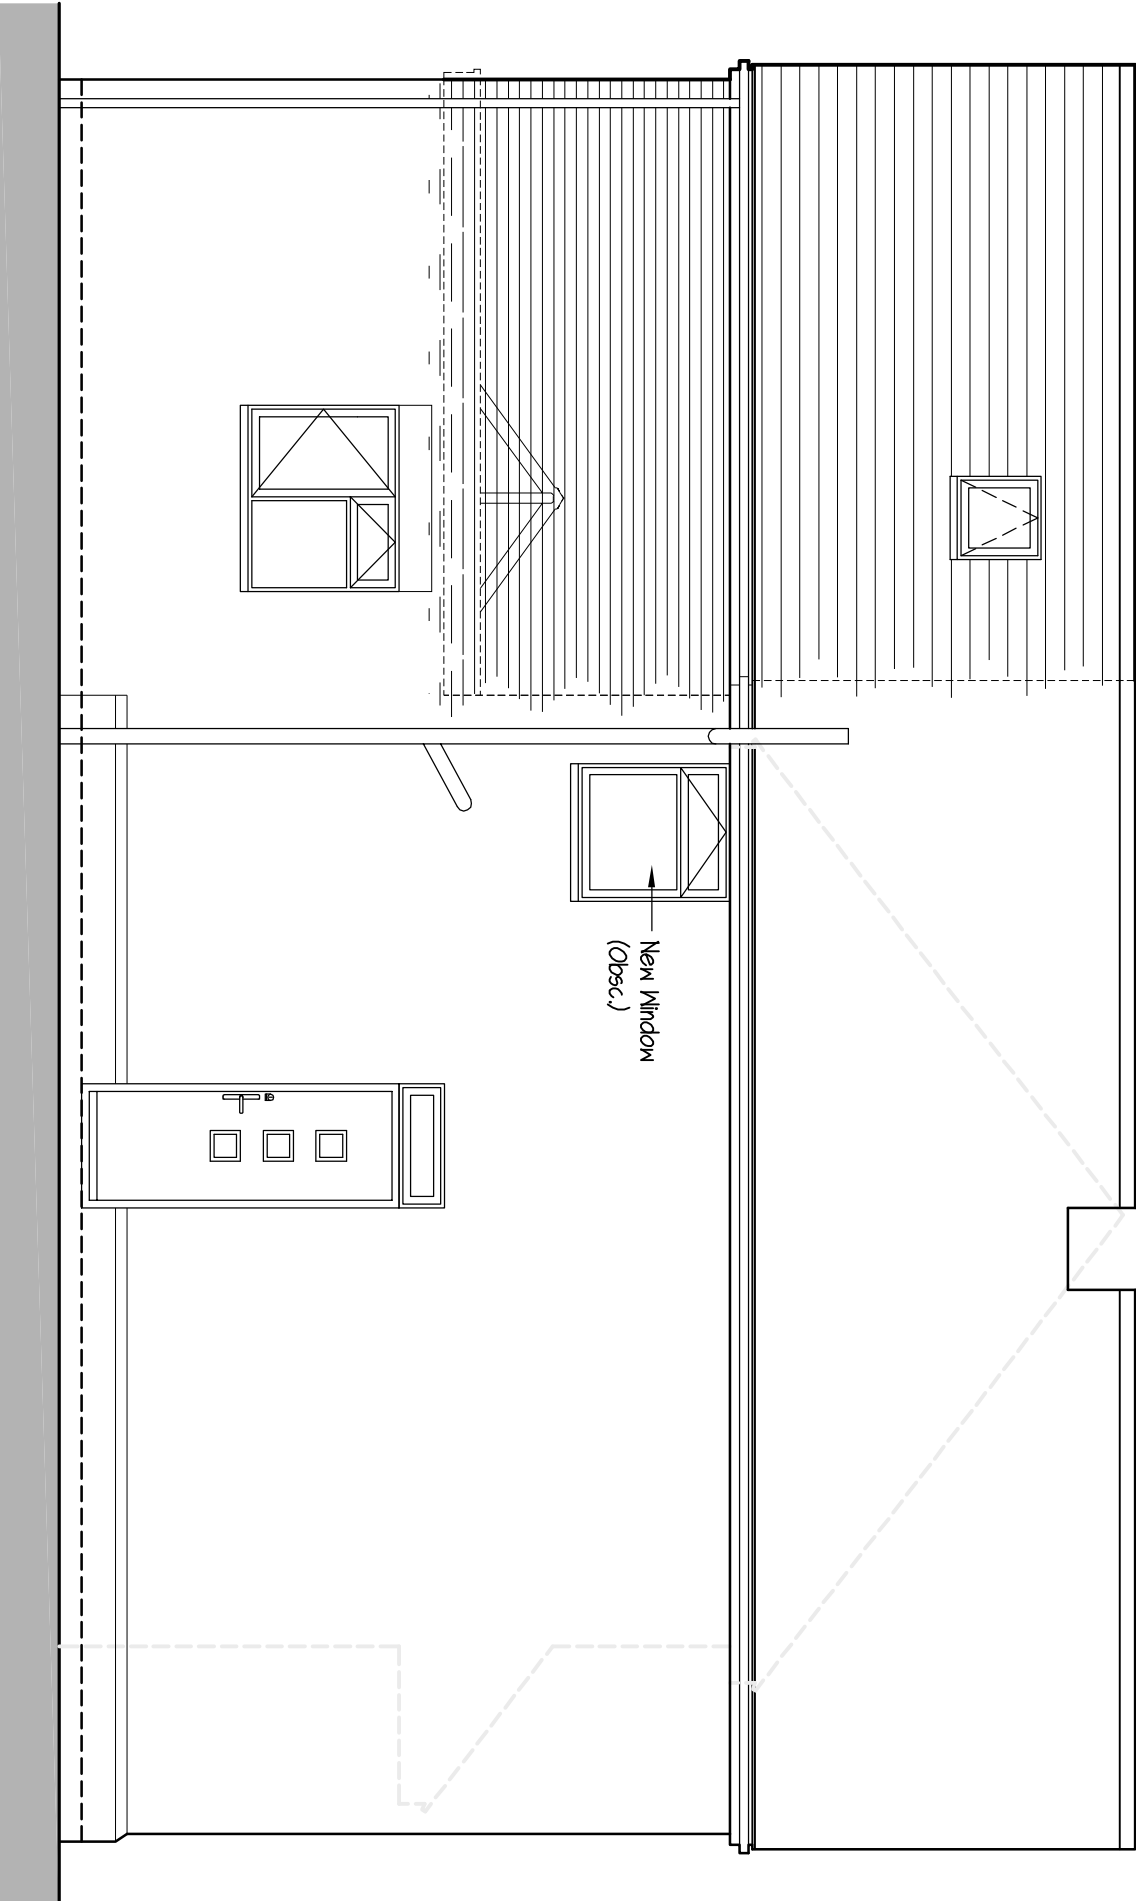


Proposed Side Elevation
SCALE BAR @ 1-50

Location Plan 1-250
SCALE BAR @ 1-1250

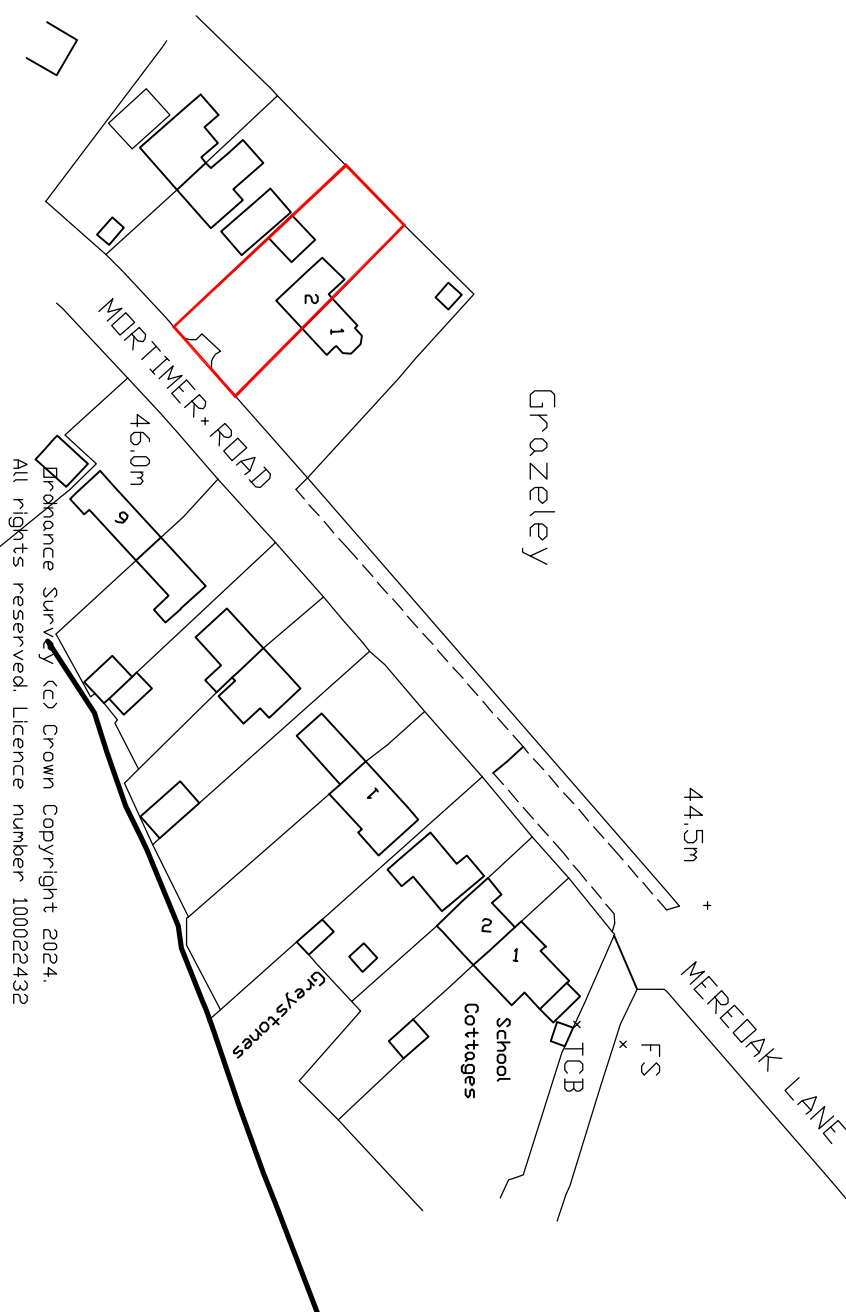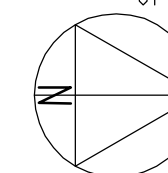

Block Plan 1-500
SCALE BAR @ 1-500

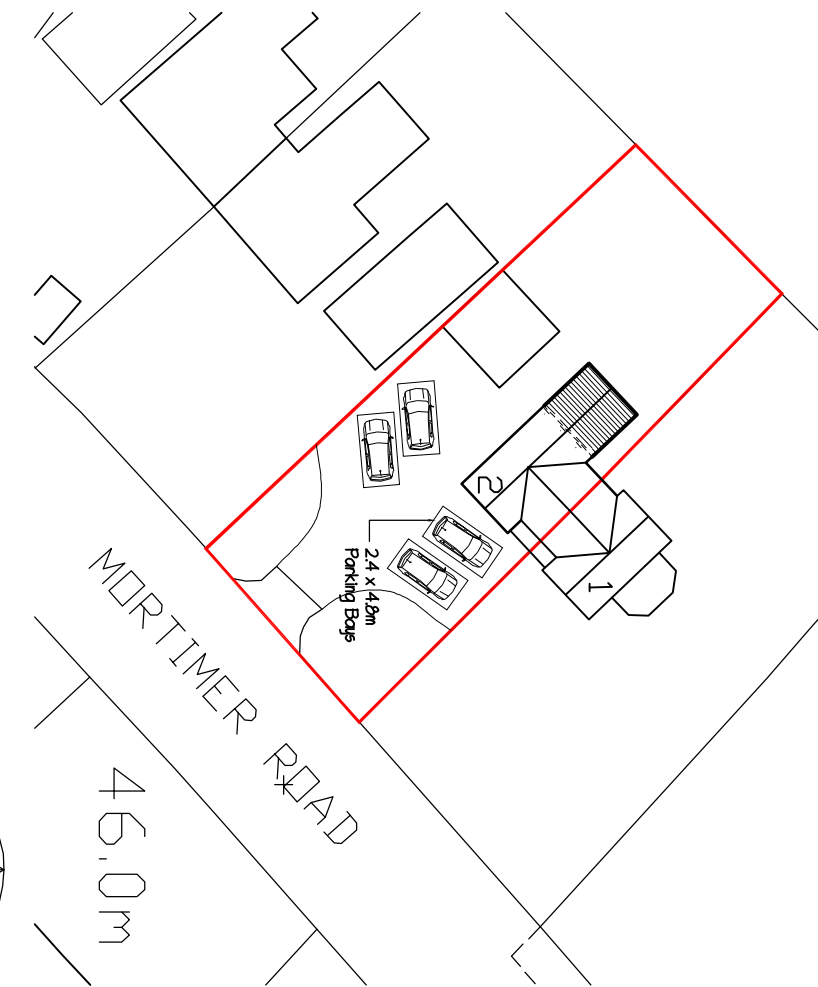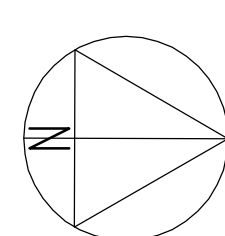

GRE Farrell
Planning, Building Regulations & Structural Design
43 Wetherby Way,
Tidbury, Reading,
Berkshire RG30 4BU
Tel & Fax 0118 941 6249
Mobile 07967 009862
greg@gregfarrell.co.uk

REVISIONS	Rev.	Description	Date

JOB TITLE
2 Diddenhams Cottages
Grozeley

TITLE
Existing & Proposed Plans & Elevations

SCALE 1:50 1:100
DATE August 2024
DRAWING No. 01