


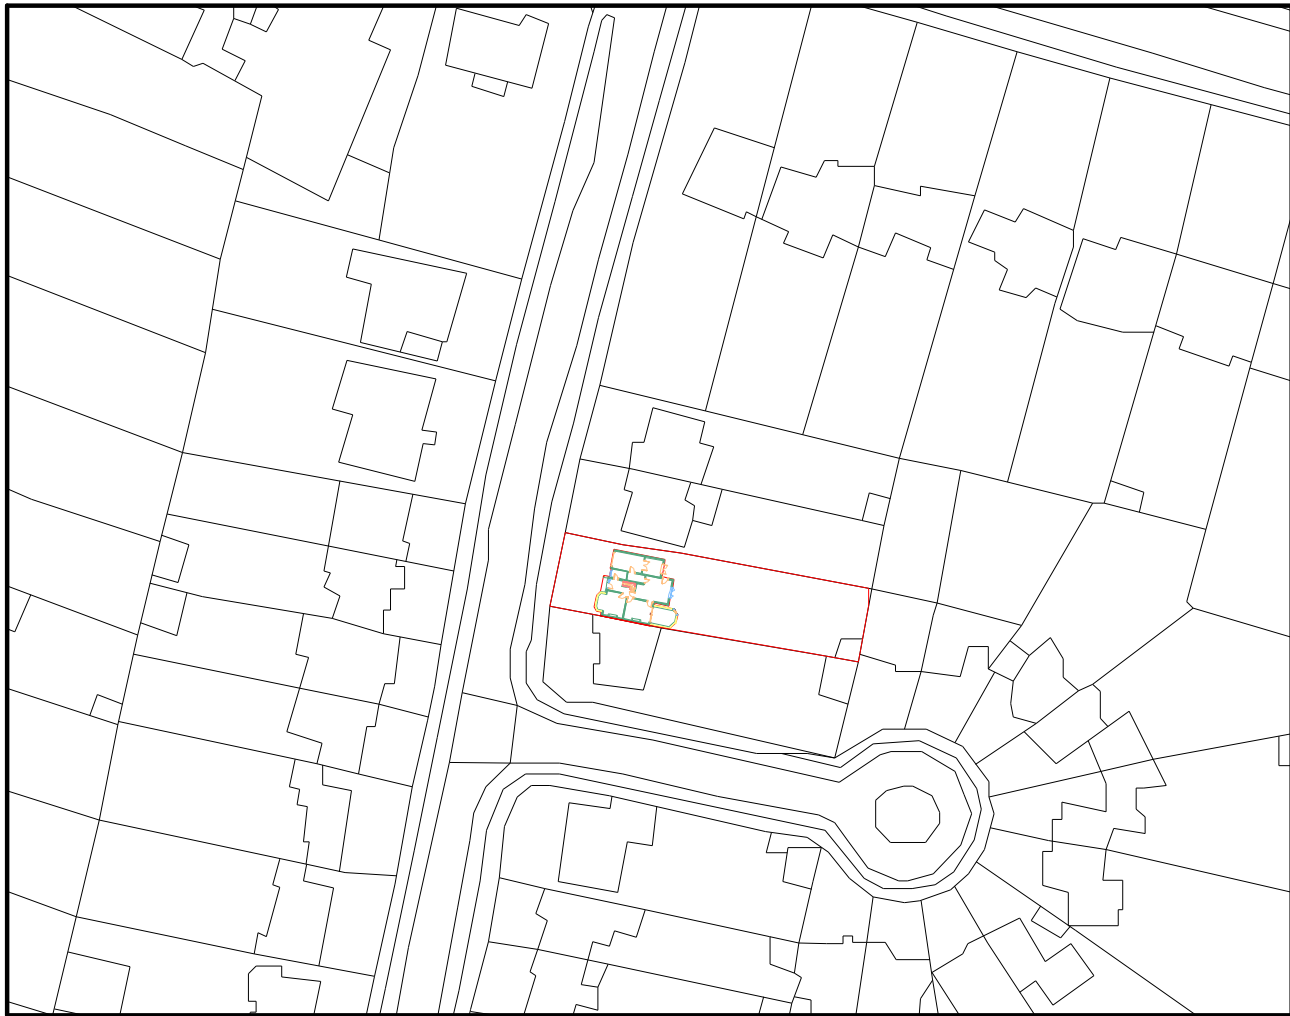


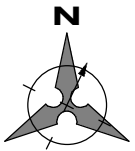


① EXISTING SITE PLAN
1 : 1250

 

VISUAL SCALE 1:1250 @ A3

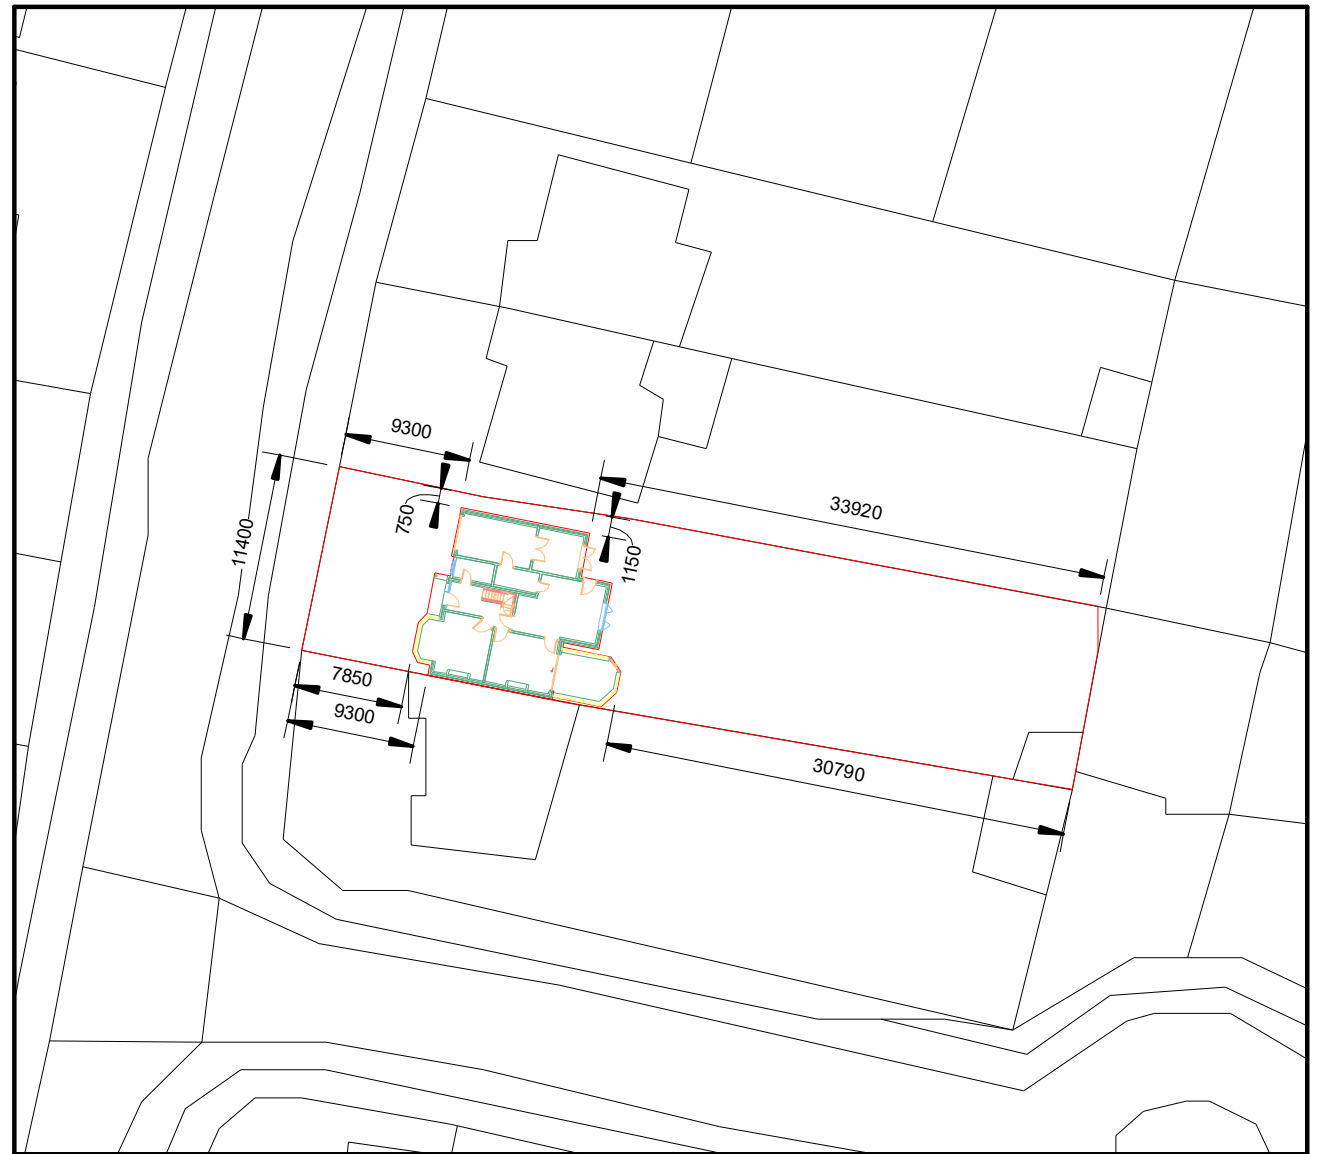

② EXISTING BLOCK PLAN
1 : 500

 

VISUAL SCALE 1:500 @ A3

GDR ENGINEERING LTD
STRUCTURAL ENGINEERS & ARCHITECTS
MILL ROAD, BASINGSTOKE
gdengineeringltd@gmail.com
www.gdrengineering.co.uk
TEL:07999423501

CLIENT
Mr.BALJIT JOHAL,
No.05, ALDBOURNE AVENUE,
EARLEY READING RG6 7DB

TITLE
EXISTING SITE PLAN

DRAWING STATUS - FOR INFORMATION

DRAWN BY: GWE DATE: 28.10.2024

CHECKED BY: GL DATE: 28.10.2024

SHEET SIZE -A3 SCALE: 1:500/1:1250

DRG.NO. GDR-WE-BJ-24-1003

REV.	DESCRIPTION	DR'N	CH'D	DATE
------	-------------	------	------	------