




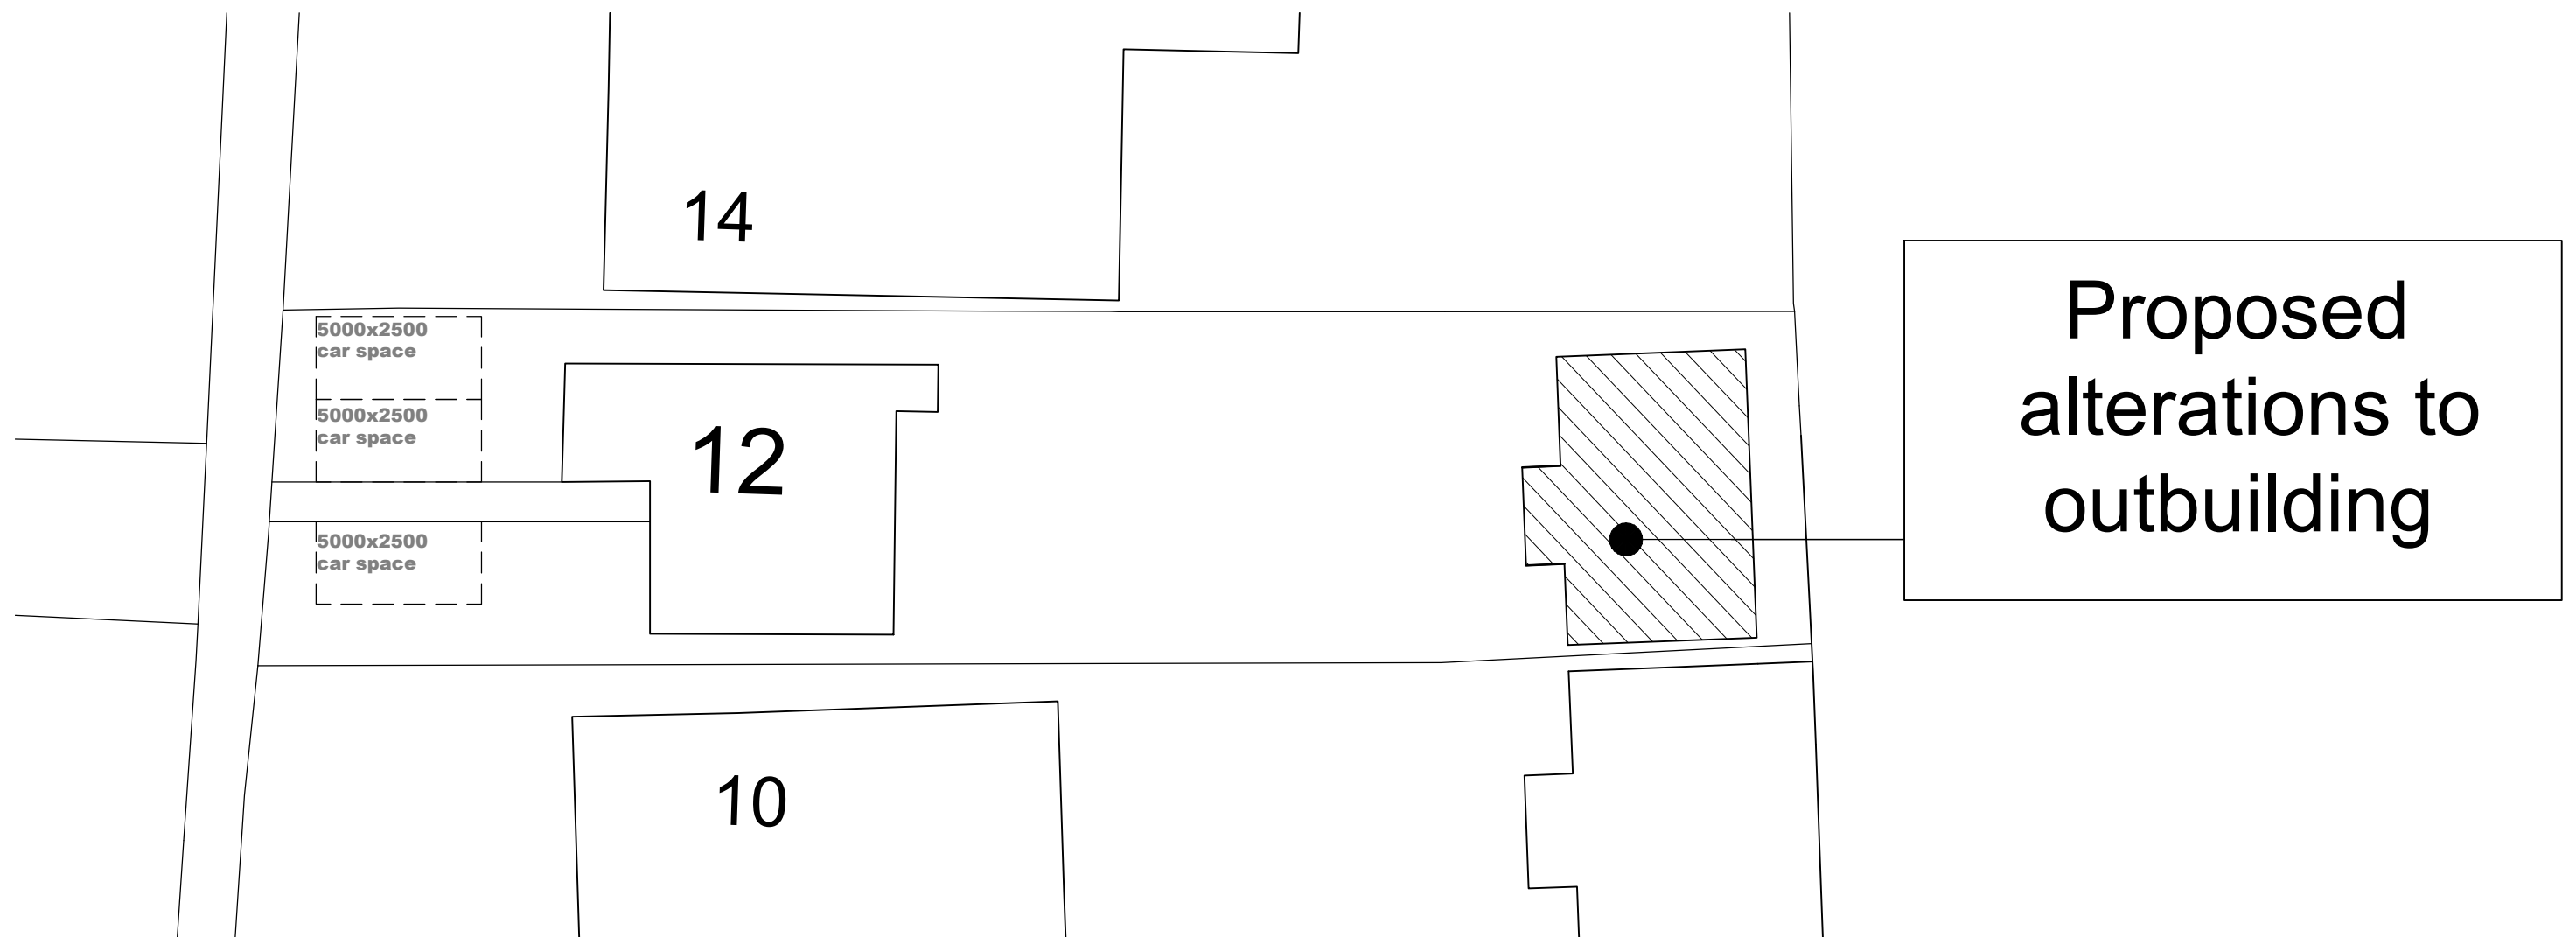

SITE PLAN 1:200

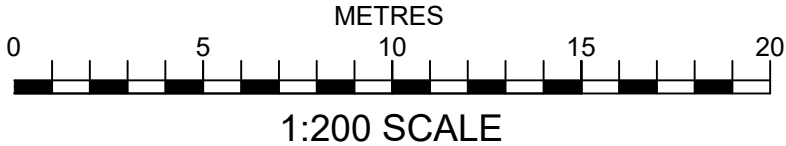

IAN HUNT ASSOCIATES

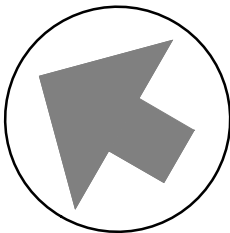

Oakwood House
14 High Tree Drive Earley
Reading Berkshire RG6 1EU
0118 935 3655
info@ihaltd.co.uk

Project Proposed Alterations to Outbuilding:
at 12 Culver Lane, Earley, Reading
RG6 1DS
Client Mr Ali Khan

Title Site Plan
Revision

Drawn IRH	Scale As Shown @ A3	Date Jan 2025
Drawing No 1596.02		Rev

All dimensions to be checked on site prior
to the commencement of any construction.
This drawing may not be reproduced in
any part or form without the written
consent of Ian Hunt Associates Ltd.

ALL COPYRIGHTS RESERVED