


Ground Floor Plan

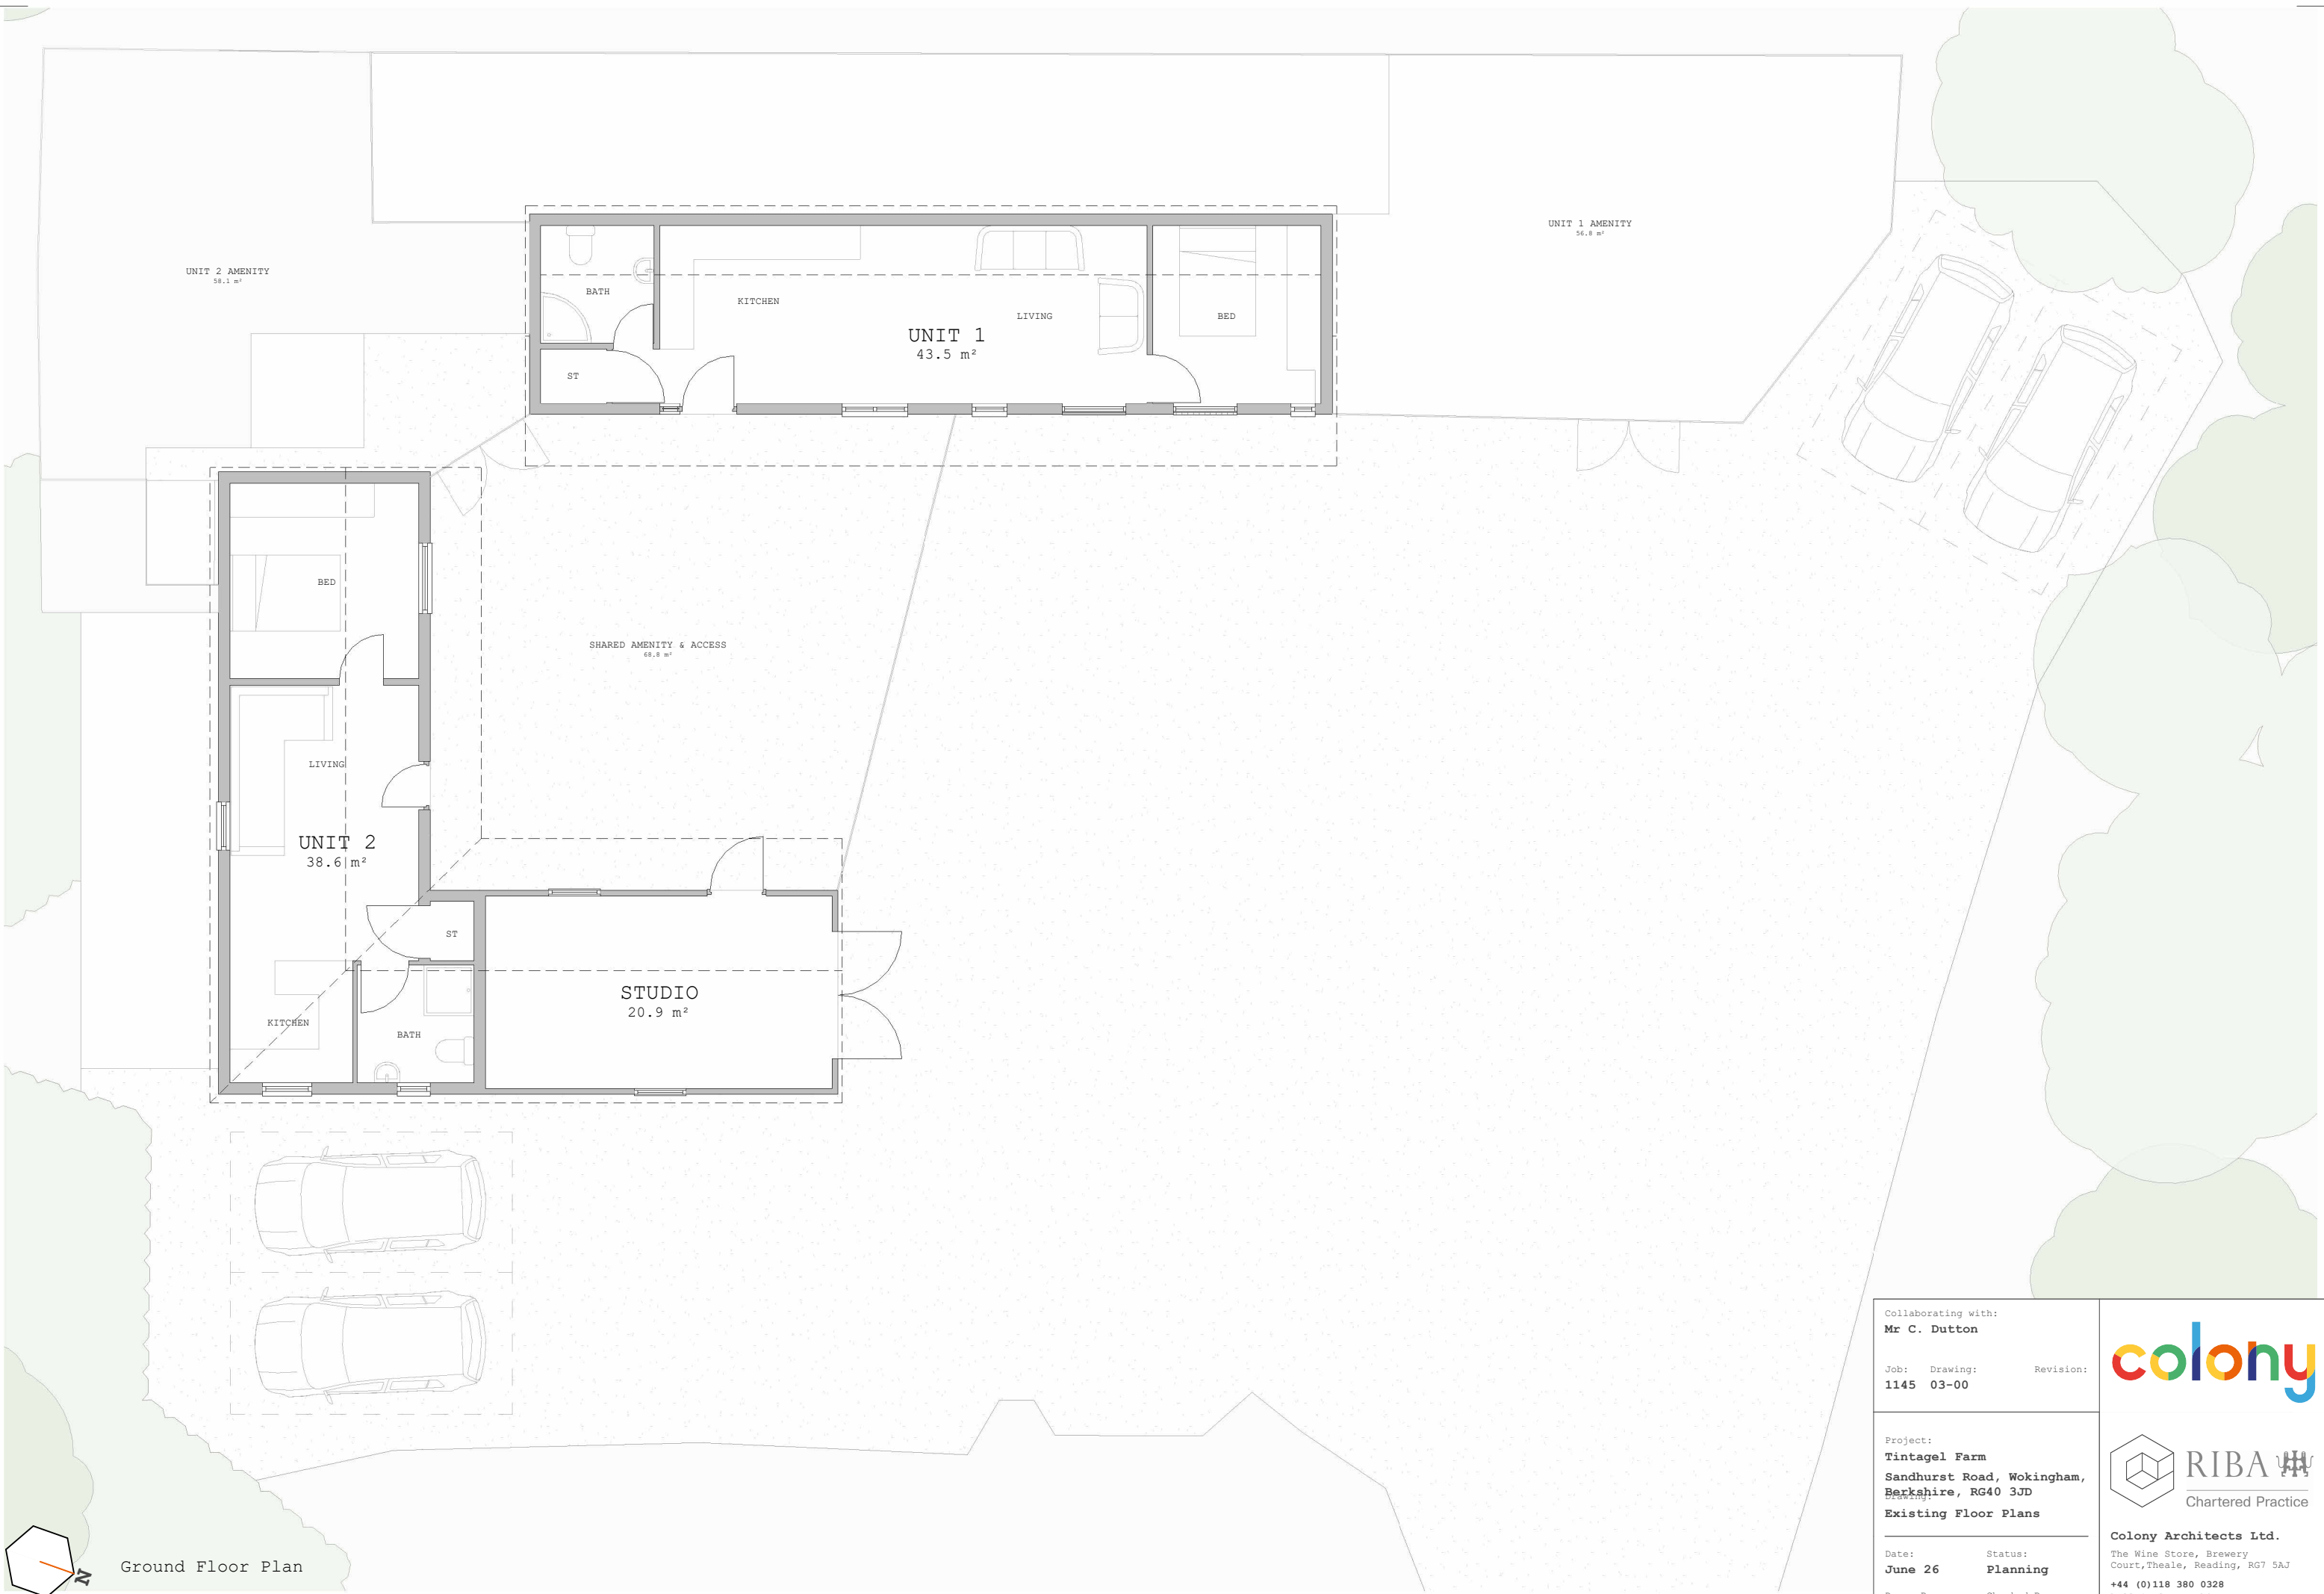

REV	DATE	DESCRIPTION
-----	------	-------------

Collaborating with: Mr C. Dutton		
Job:	Drawing:	Revision:
1145	03-00	
Project: Tintagel Farm Sandhurst Road, Wokingham, Berkshire, RG40 3JD Drawing: Existing Floor Plans		
Date:	Status:	
June 26	Planning	
Drawn By:	Checked By:	
VA	EM	



Colony Architects Ltd.
The Wine Store, Brewery
Court, Theale, Reading, RG7 5AJ
+44 (0)118 380 0328
hello@colonyarchitects.com
colonyarchitects.com