


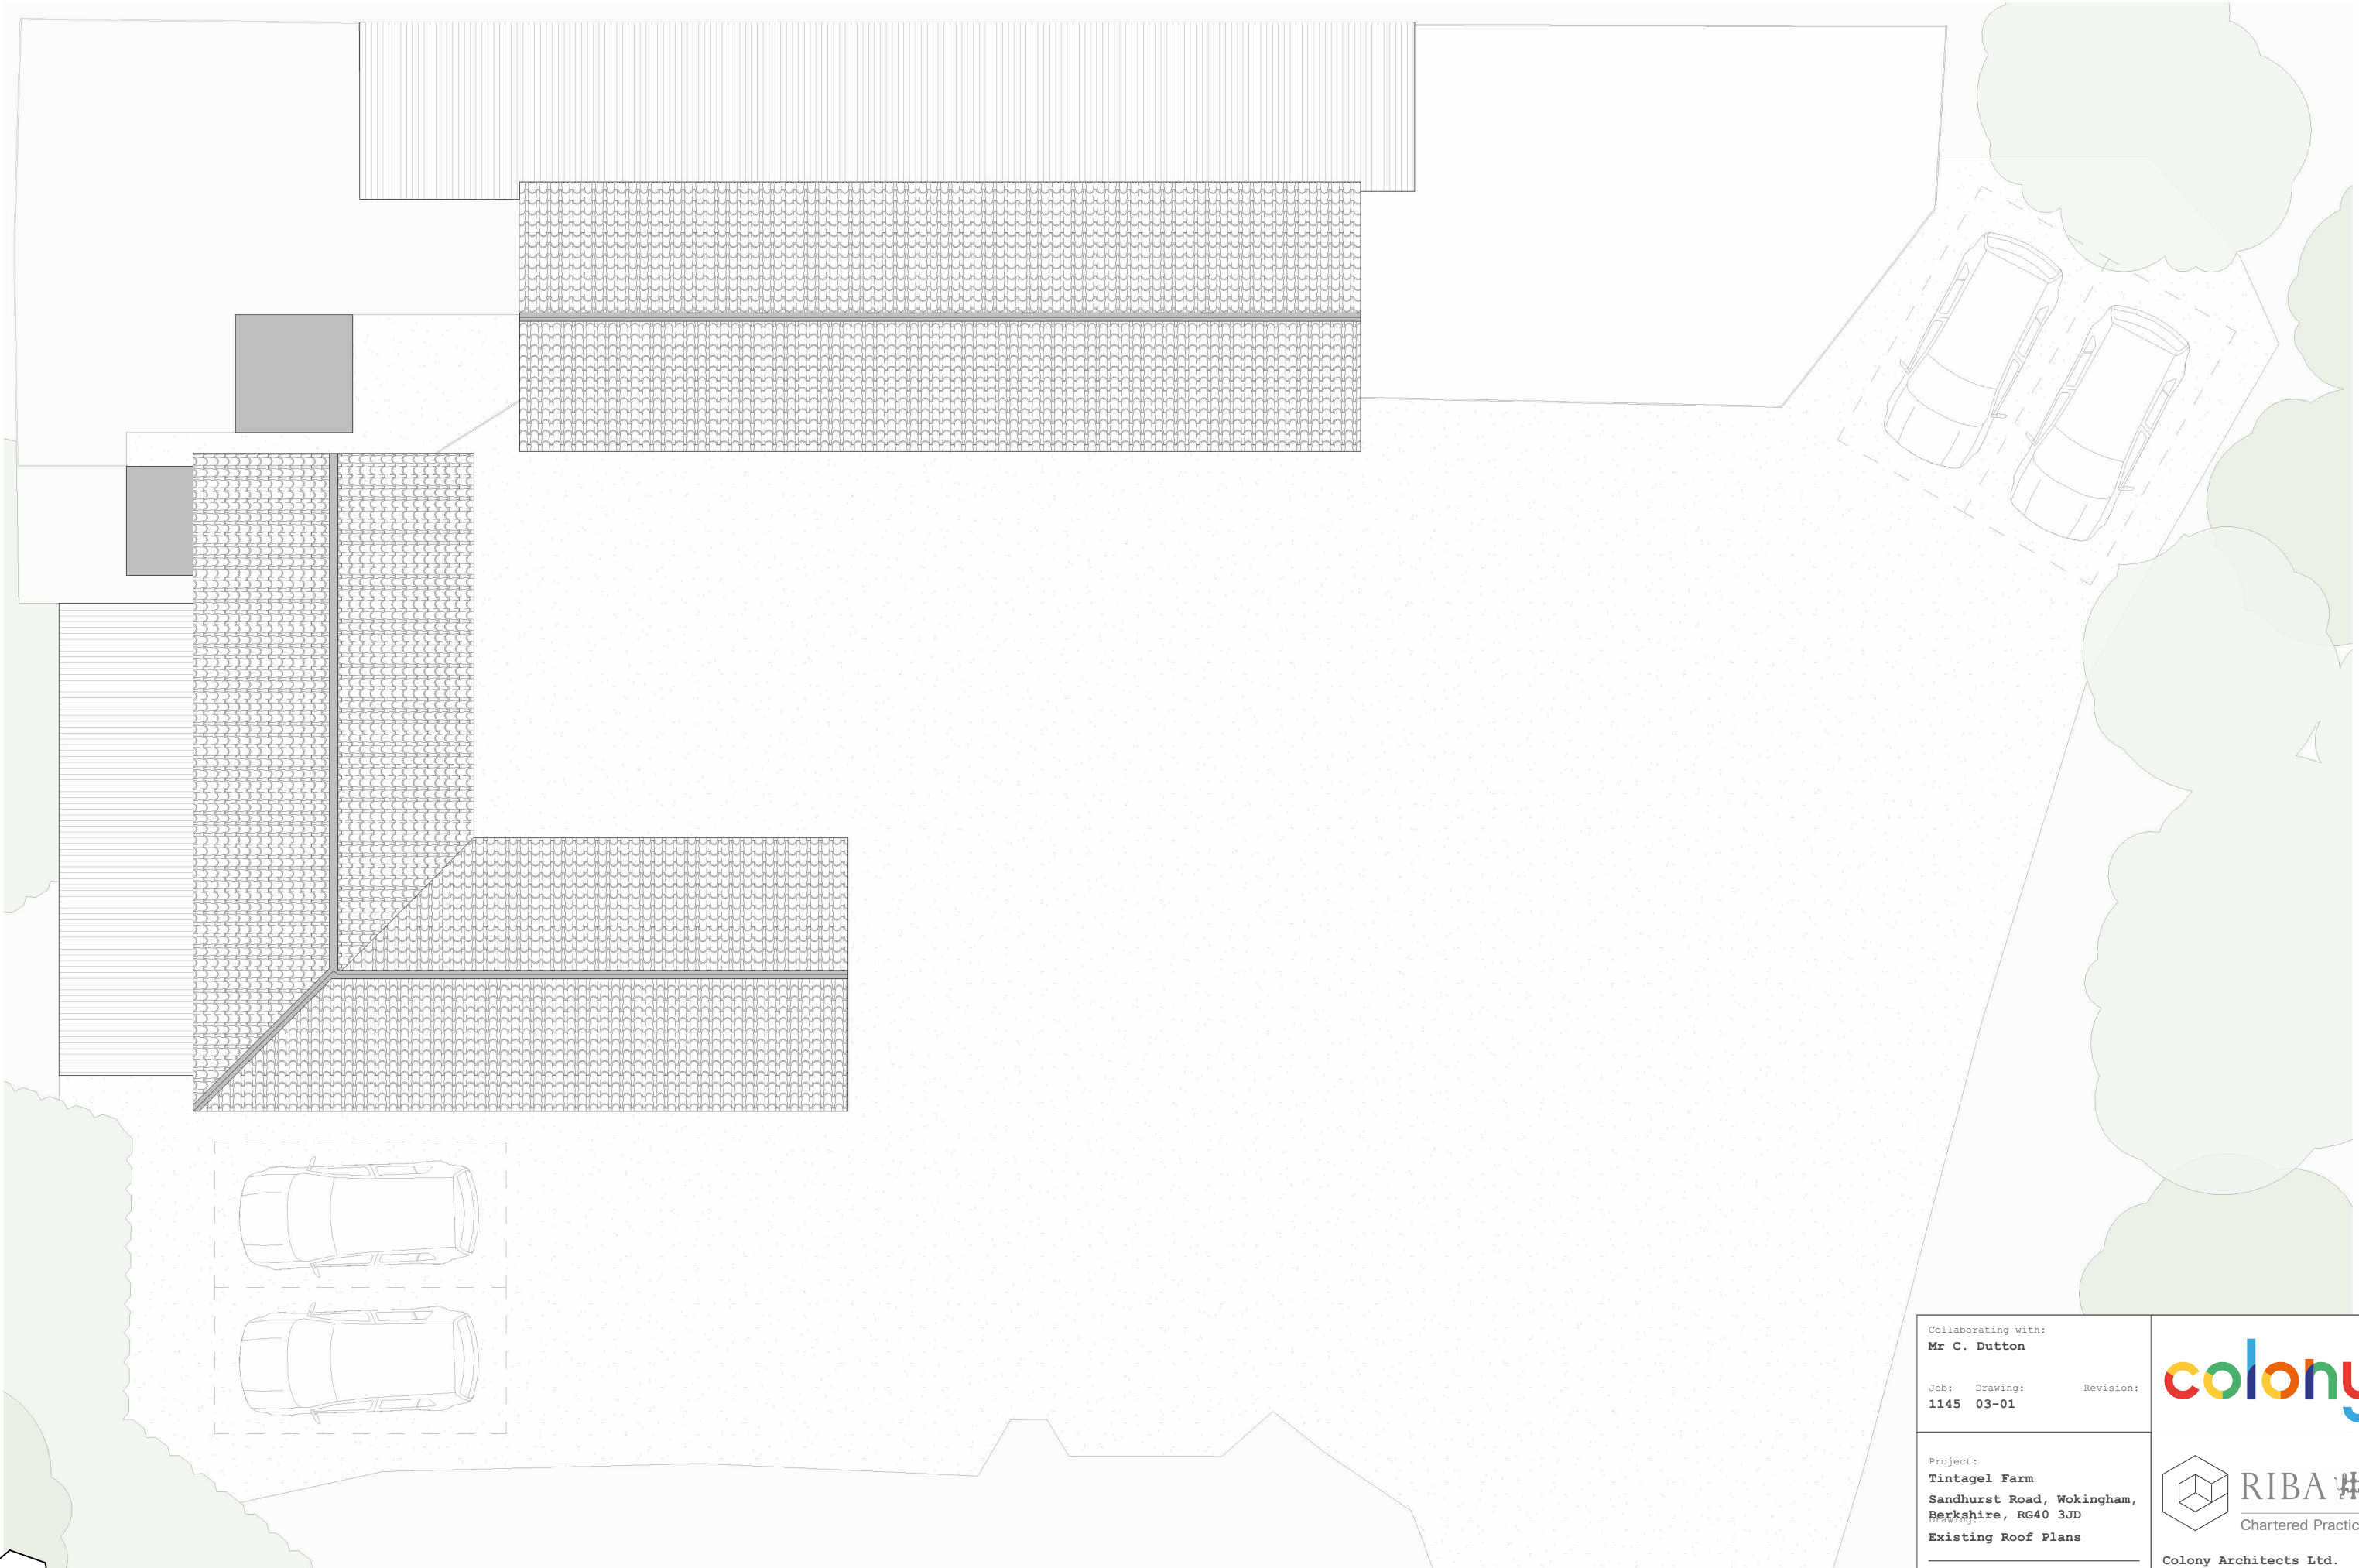

Roof Plan



REV	DATE	DESCRIPTION
-----	------	-------------

Collaborating with: Mr C. Dutton		
Job: 1145	Drawing: 03-01	Revision:
Project: Tintagel Farm Sandhurst Road, Wokingham, Berkshire, RG40 3JD Existing Roof Plans		
Date: June 26	Status: Planning	
Drawn By: VA	Checked By: EM	



Colony Architects Ltd.
The Wine Store, Brewery
Court, Theale, Reading, RG7 5AJ
+44 (0)118 380 0328
hello@colonyarchitects.com
colonyarchitects.com