



1. West Elevation

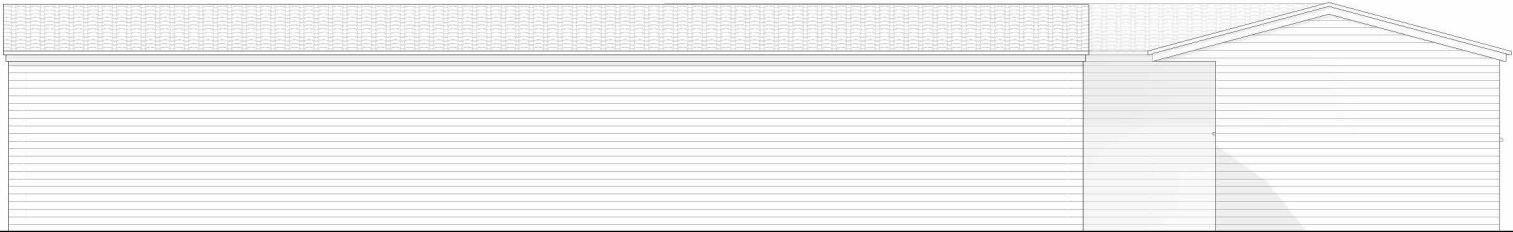


2. West Elevation

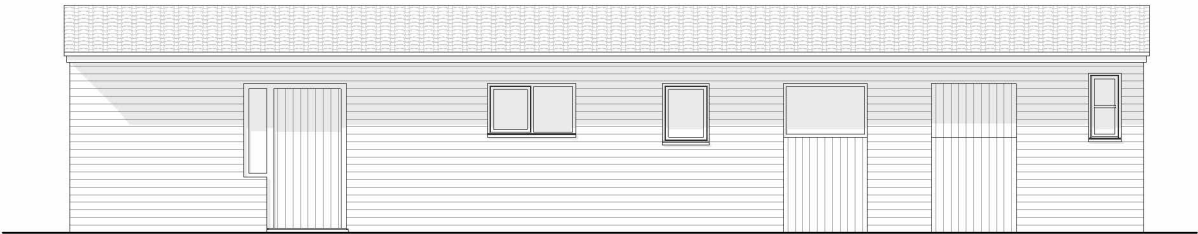

3. East Elevation




4. East Elevation

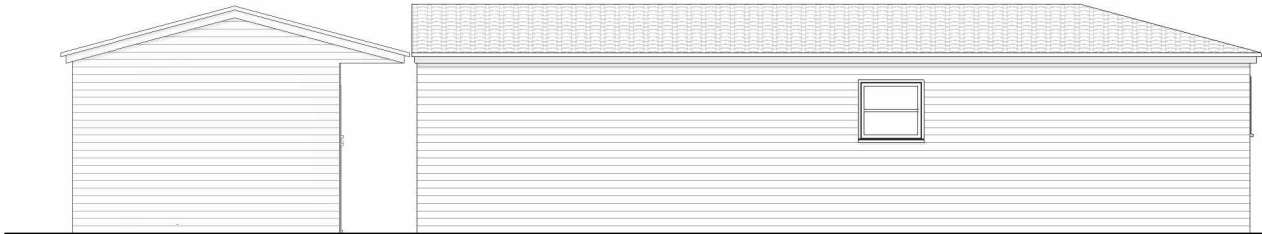

5. North Elevation



6. South Elevation

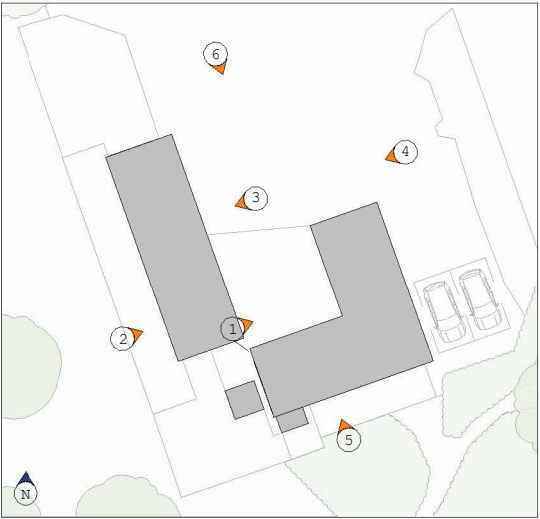

Key Plan

REVISION	DATE	DESCRIPTION
----------	------	-------------

Collaborating with: Mr C. Dutton		  Chartered Practice
Job: 1145	Drawing: 05-00	
Project: Tintagel Farm Sandhurst Road, Wokingham, Berkshire, RG40 3JD Drawing: Elevations		Colony Architects Ltd. The Wine Store, Brewery Court, Theale, Reading, RG7 5AJ +44 (0)118 380 0328 hello@colonyarchitects.com colonyarchitects.com
Date: June 26	Status: Planning	
Drawn By: VA	Checked By: EM	