



5 Victoria Gardens, Wokingham, Berks, RG40 5YJ
Existing Ground Floor & First Floor Plans.

Drawing No: GF+1st F Plans - 5 Victoria Gdns 001
Date: January 2025
Drawn: PRJ
Scale: 1:50 @ A3

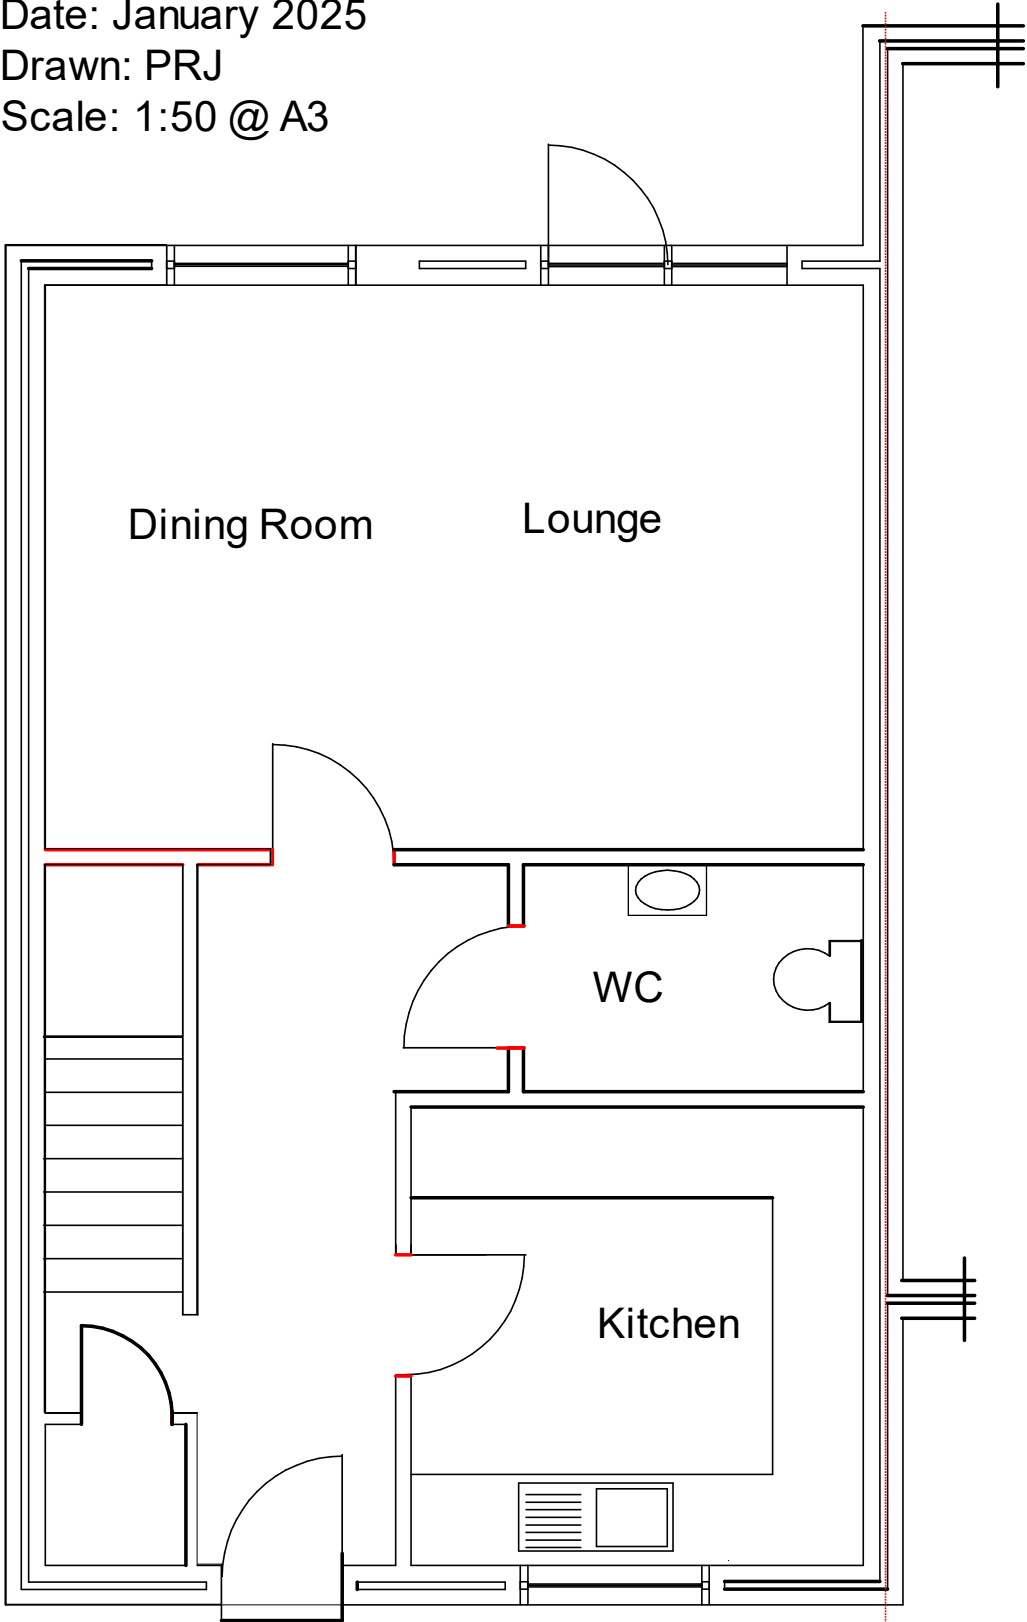

Ground Floor Plan - Existing

Party
Wall
Line

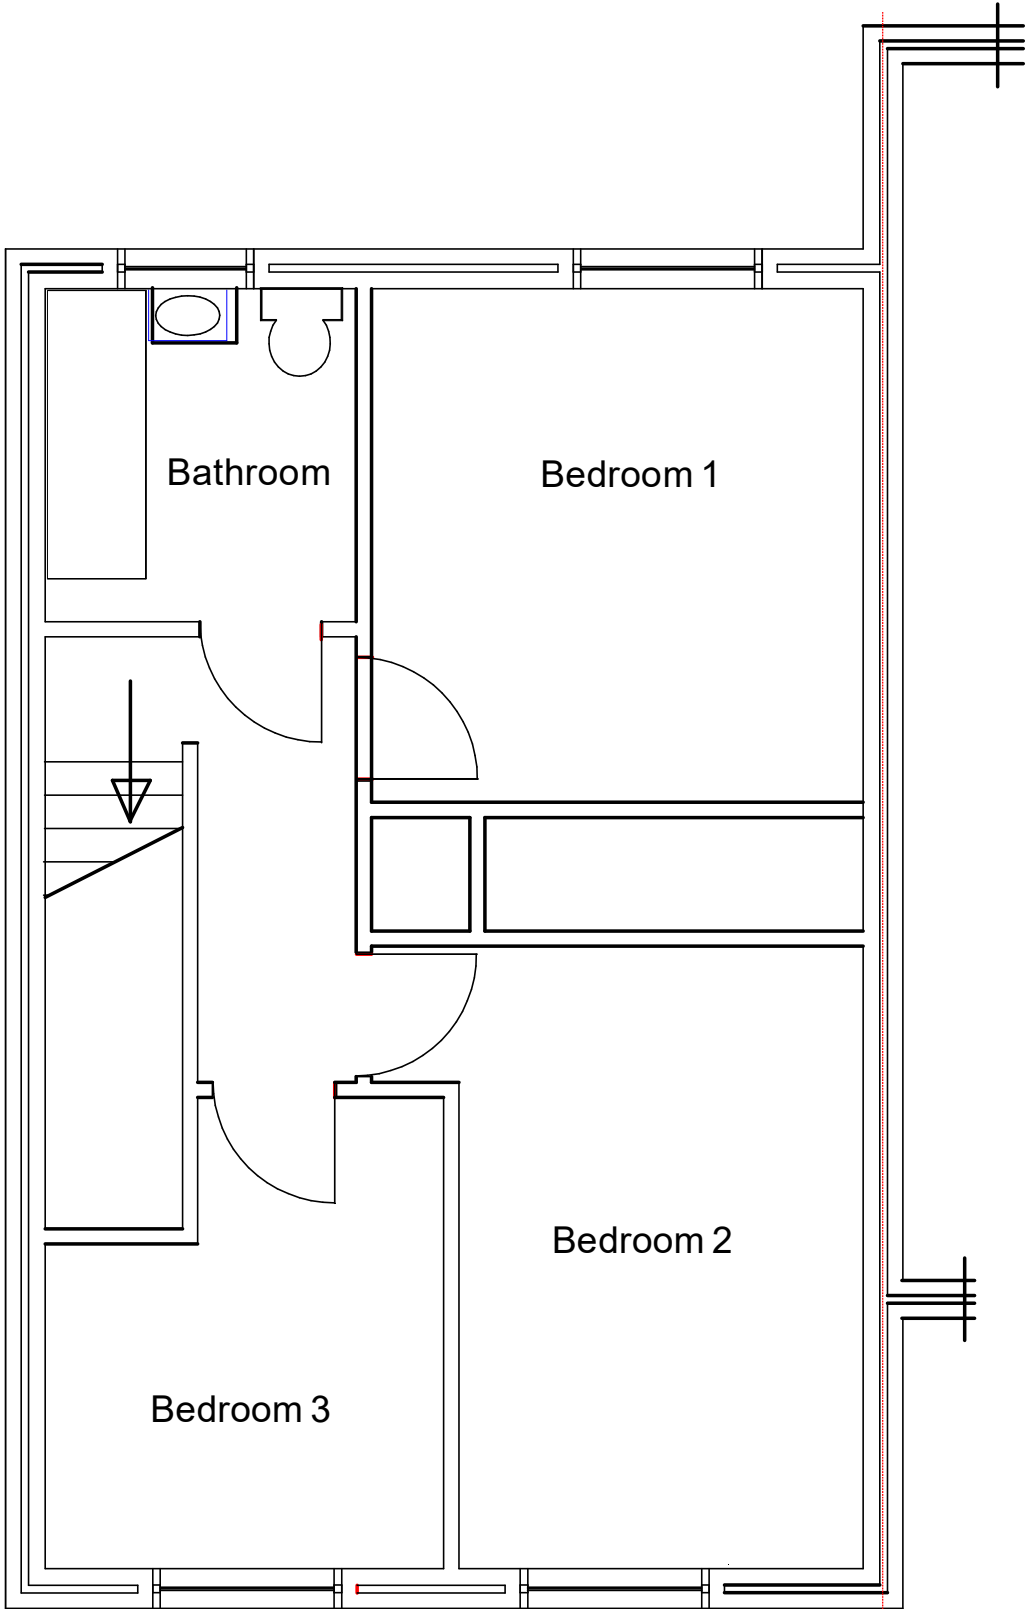

1st Floor Plan - Existing

Party
Wall
Line