



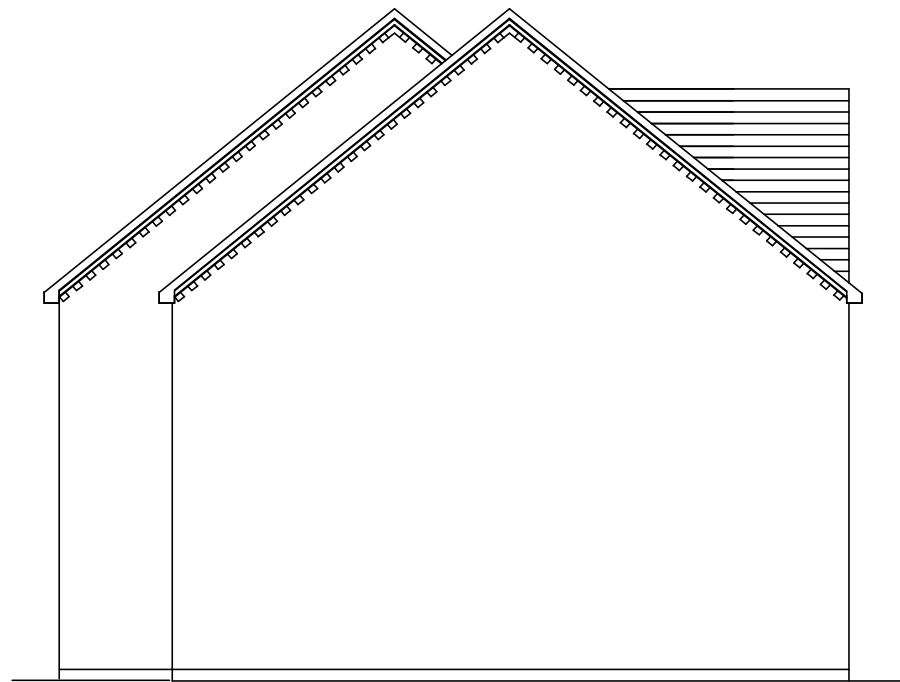


Existing Side (North) Elevation

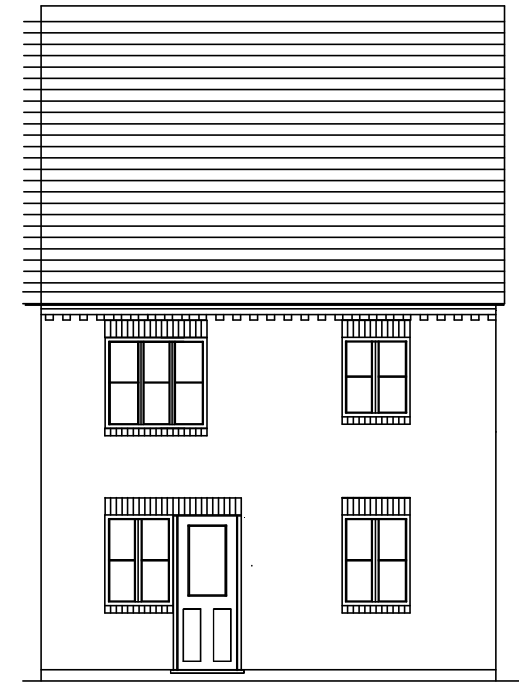

Existing Front (East) Elevation



Existing Rear (West) Elevation

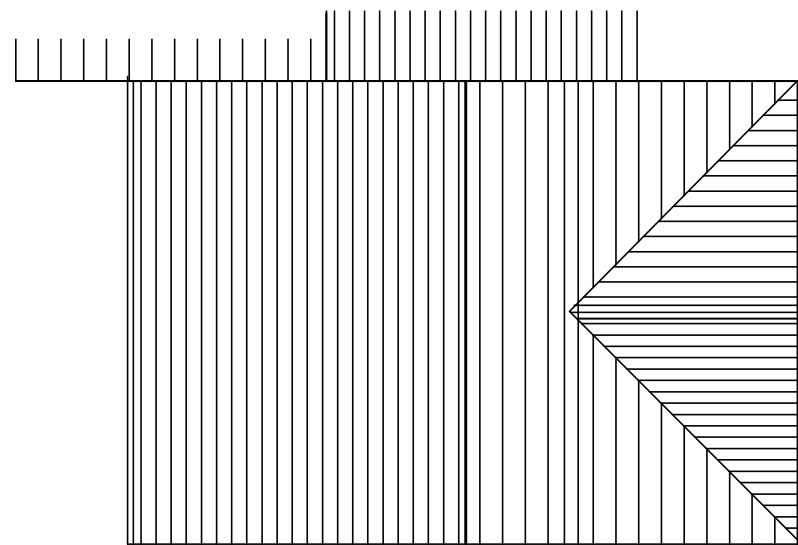

Roof Plan - Existing

5 Victoria Gardens, Wokingham
Loft Conversion Extension

for Mr & Mrs D Green

Existing Roof Plan & Elevations

Scale 1: 100

Drg No: 5VG - 002
Date: January 2025

Jevplan