


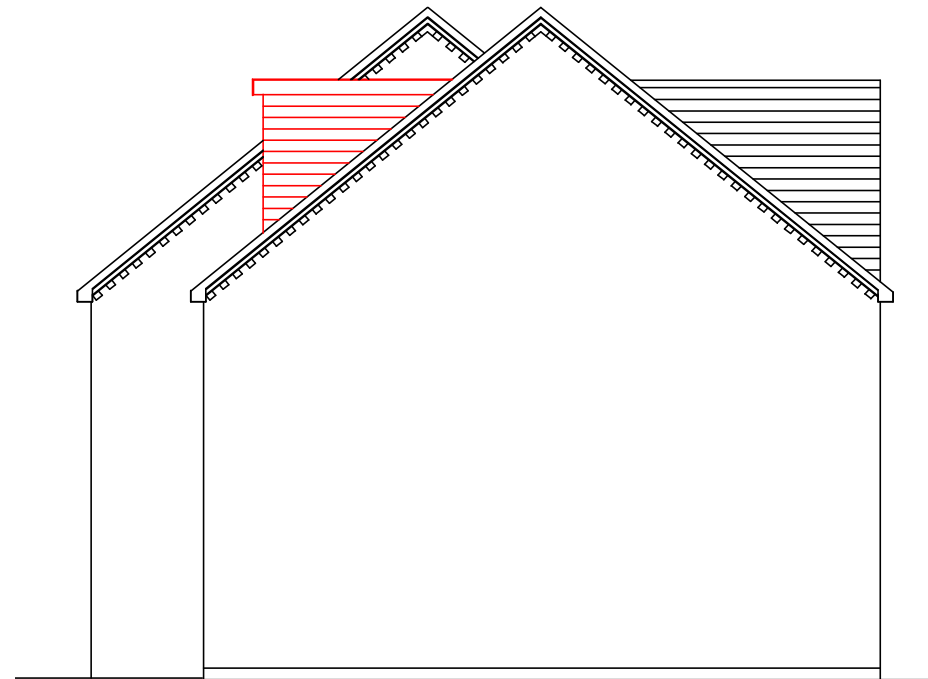

Proposed Side (North) Elevation

Proposed Velux Rooflights
550 x 980 Centre Pivot triple glazed with dark brown exterior finish.




Proposed Front (East) Elevation

Proposed Roof Dormer with white UPVC windows to match existing, with vertical tile hanging to cheeks & rear elevation and EPDM flat roof finish.



Proposed Rear (West) Elevation

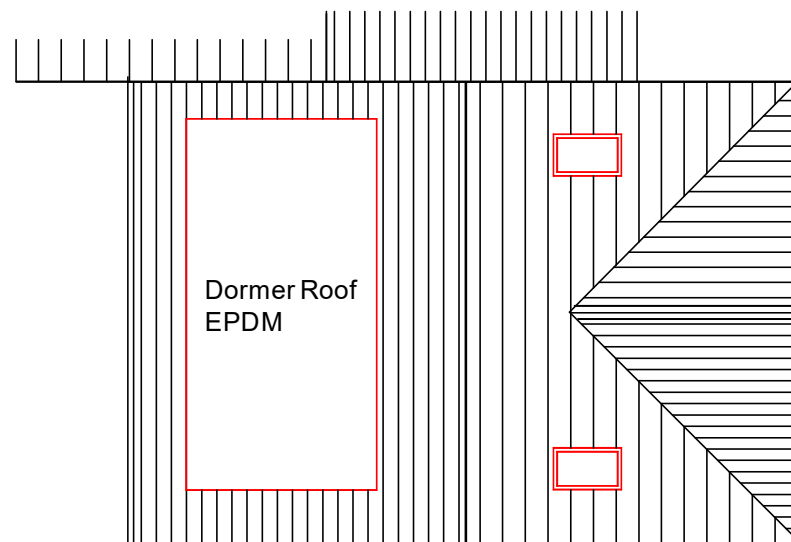

Roof Plan - Proposed
Dormer Roof - Black EPDM
Velux Rooflights

5 Victoria Gardens, Wokingham
Loft Conversion Extension

for Mr & Mrs D Green

Proposed Roof Plan & Elevations

Scale 1: 100

Drg No: 5VG - 003
Date: January 2025

Jevplan