




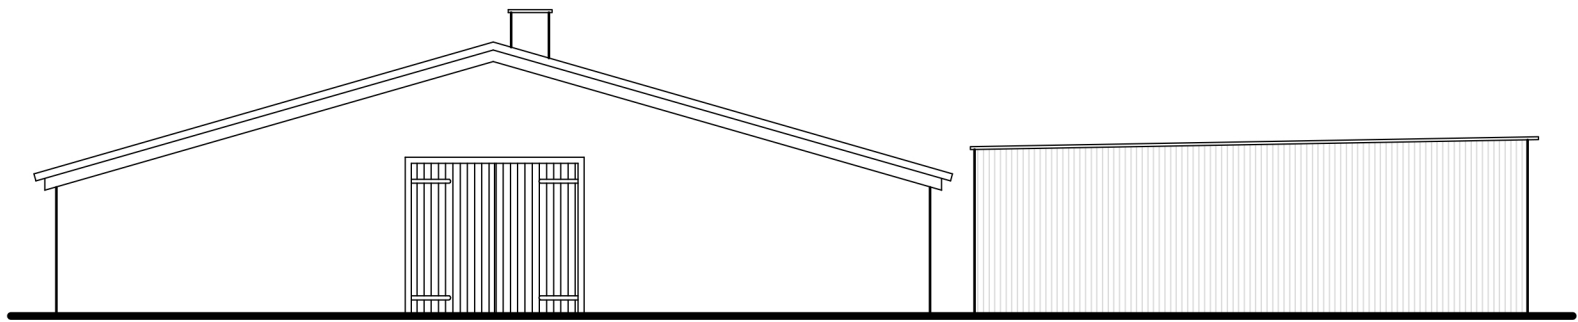


Elevation A

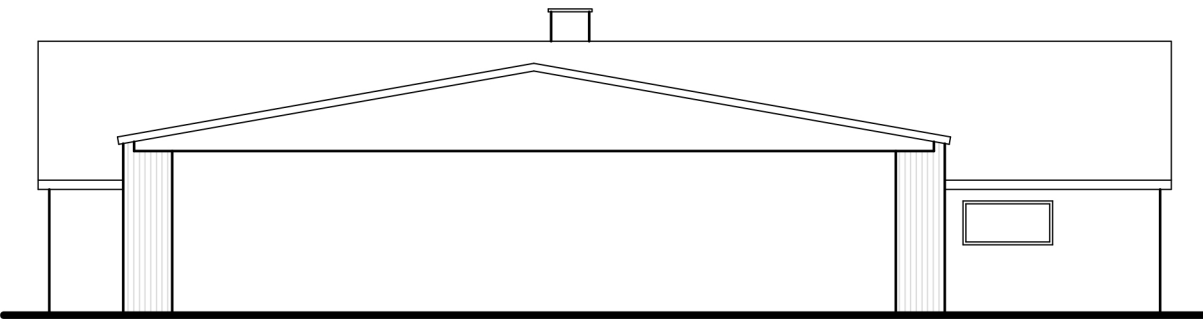


Elevation B

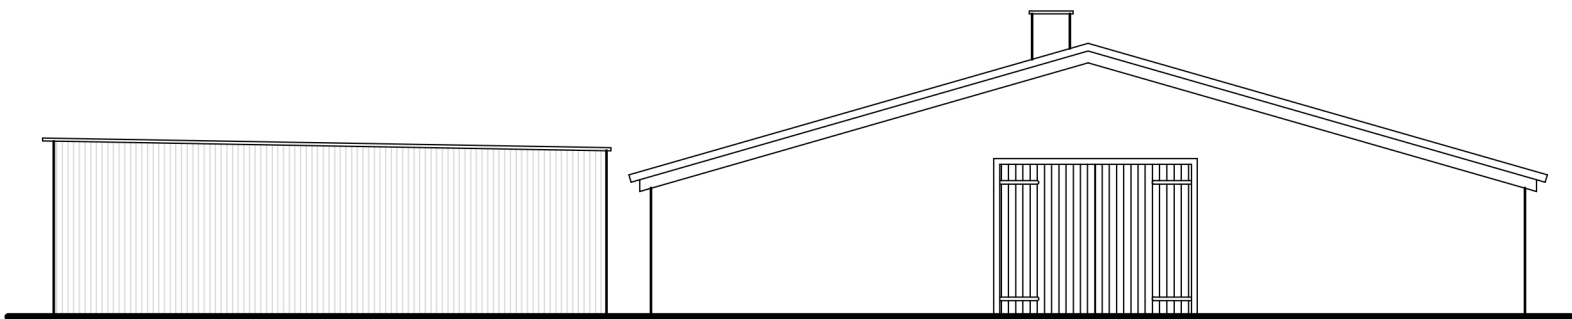

Elevation C

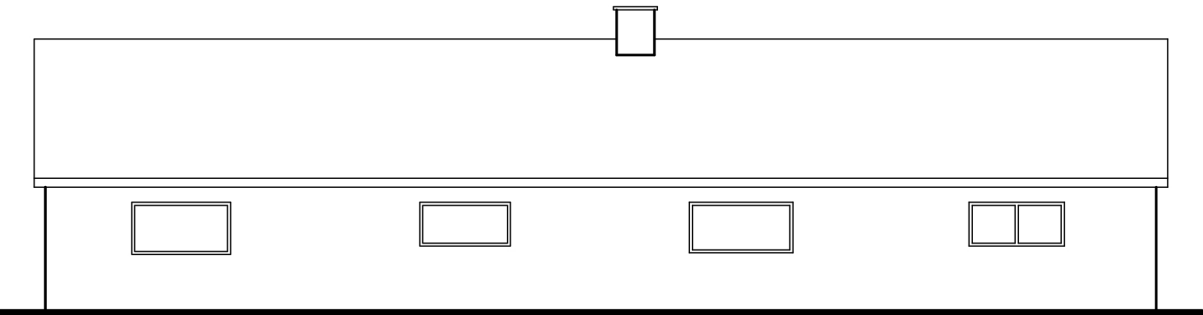

Elevation D

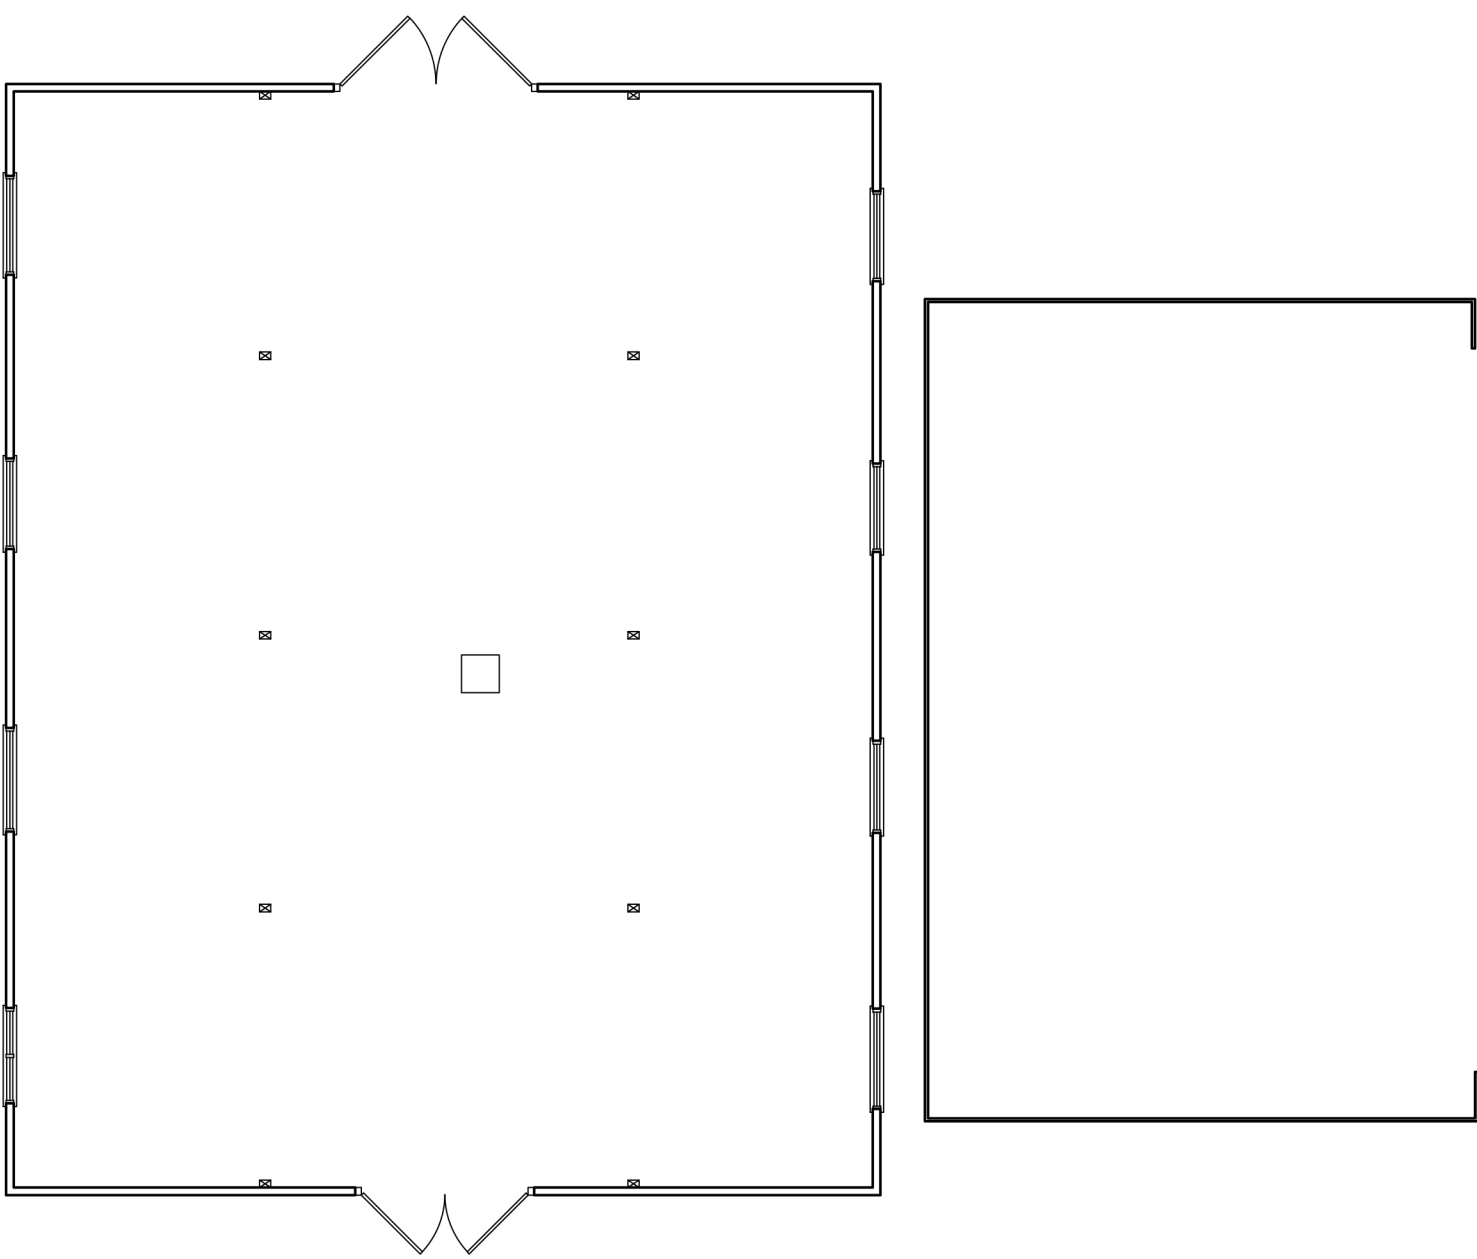

Floor Plan

19/12/22	/	First Issue	CL	ID
Date	Revision	Description	By	Checked
CLASS Q				
PLANNING ARCHITECTURE PROJECT MANAGEMENT				
The Grey House, 3 Broad Street, Stamford, PE9 1PG 017802339181 www.classq.co.uk				
Project				
Kingsbridge Farm Spencers Wood (RG7 1JE)				
Drawing Title				
P22102_002_Existing Plans and Elevations				
Date	Revision	Scale @ A1		
December 2022	-	1:100		
Copyright of this drawing is vested in Class Q Ltd (Reg. 11587961) and must not be copied or reproduced without consent. Only figured dimensions are to be taken from this drawing. All dimensions are in millimetres unless noted otherwise. All contractors must visit the site and be responsible for taking and checking all dimensions relative to their work.				