


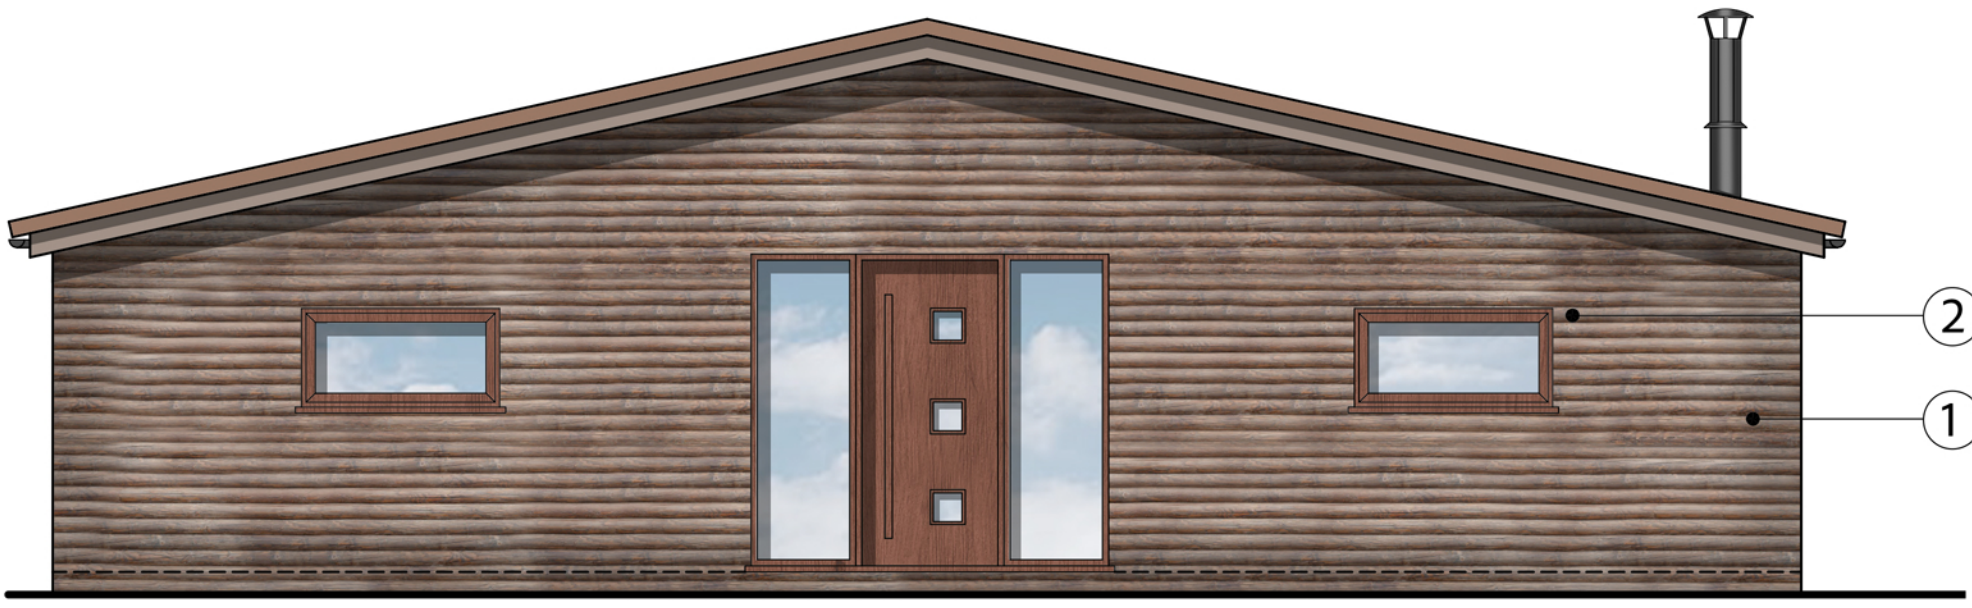

Elevation A




Elevation B



Elevation C




Elevation D

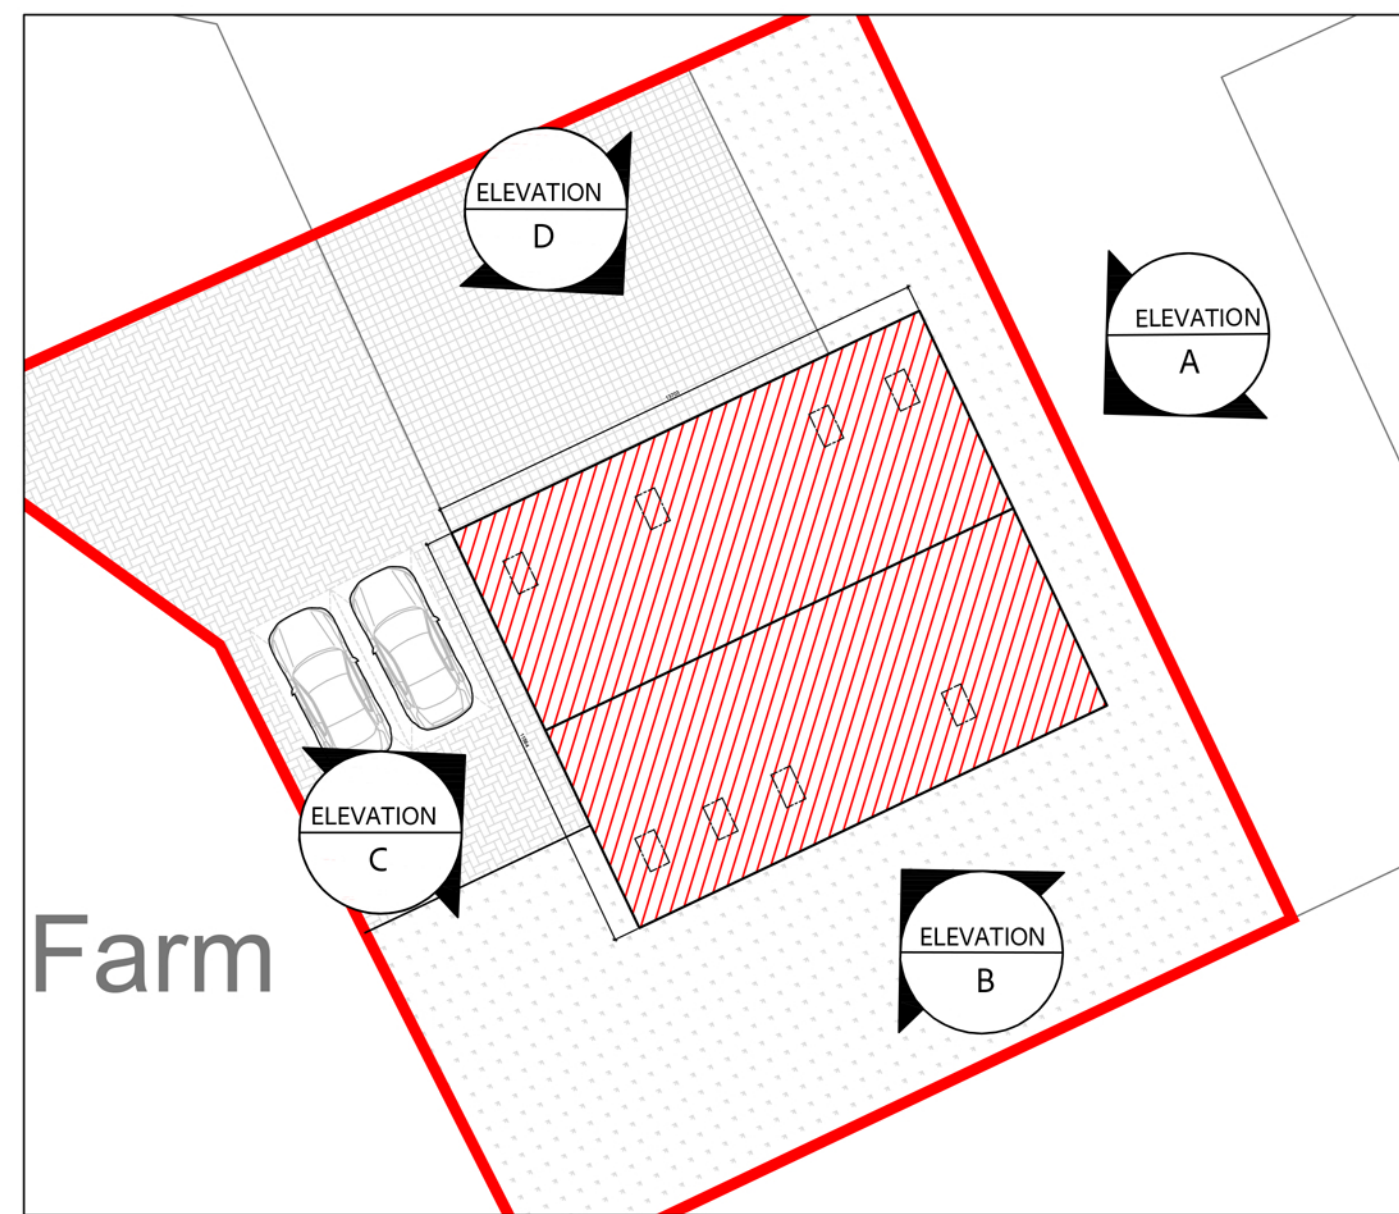


Location Plan
Scale 1:200

- Key**
- ① Log / Yorkshire Boarding or similar
 - ② Timber windows and doors
 - ③ Traditional red or brown clay roof tiles

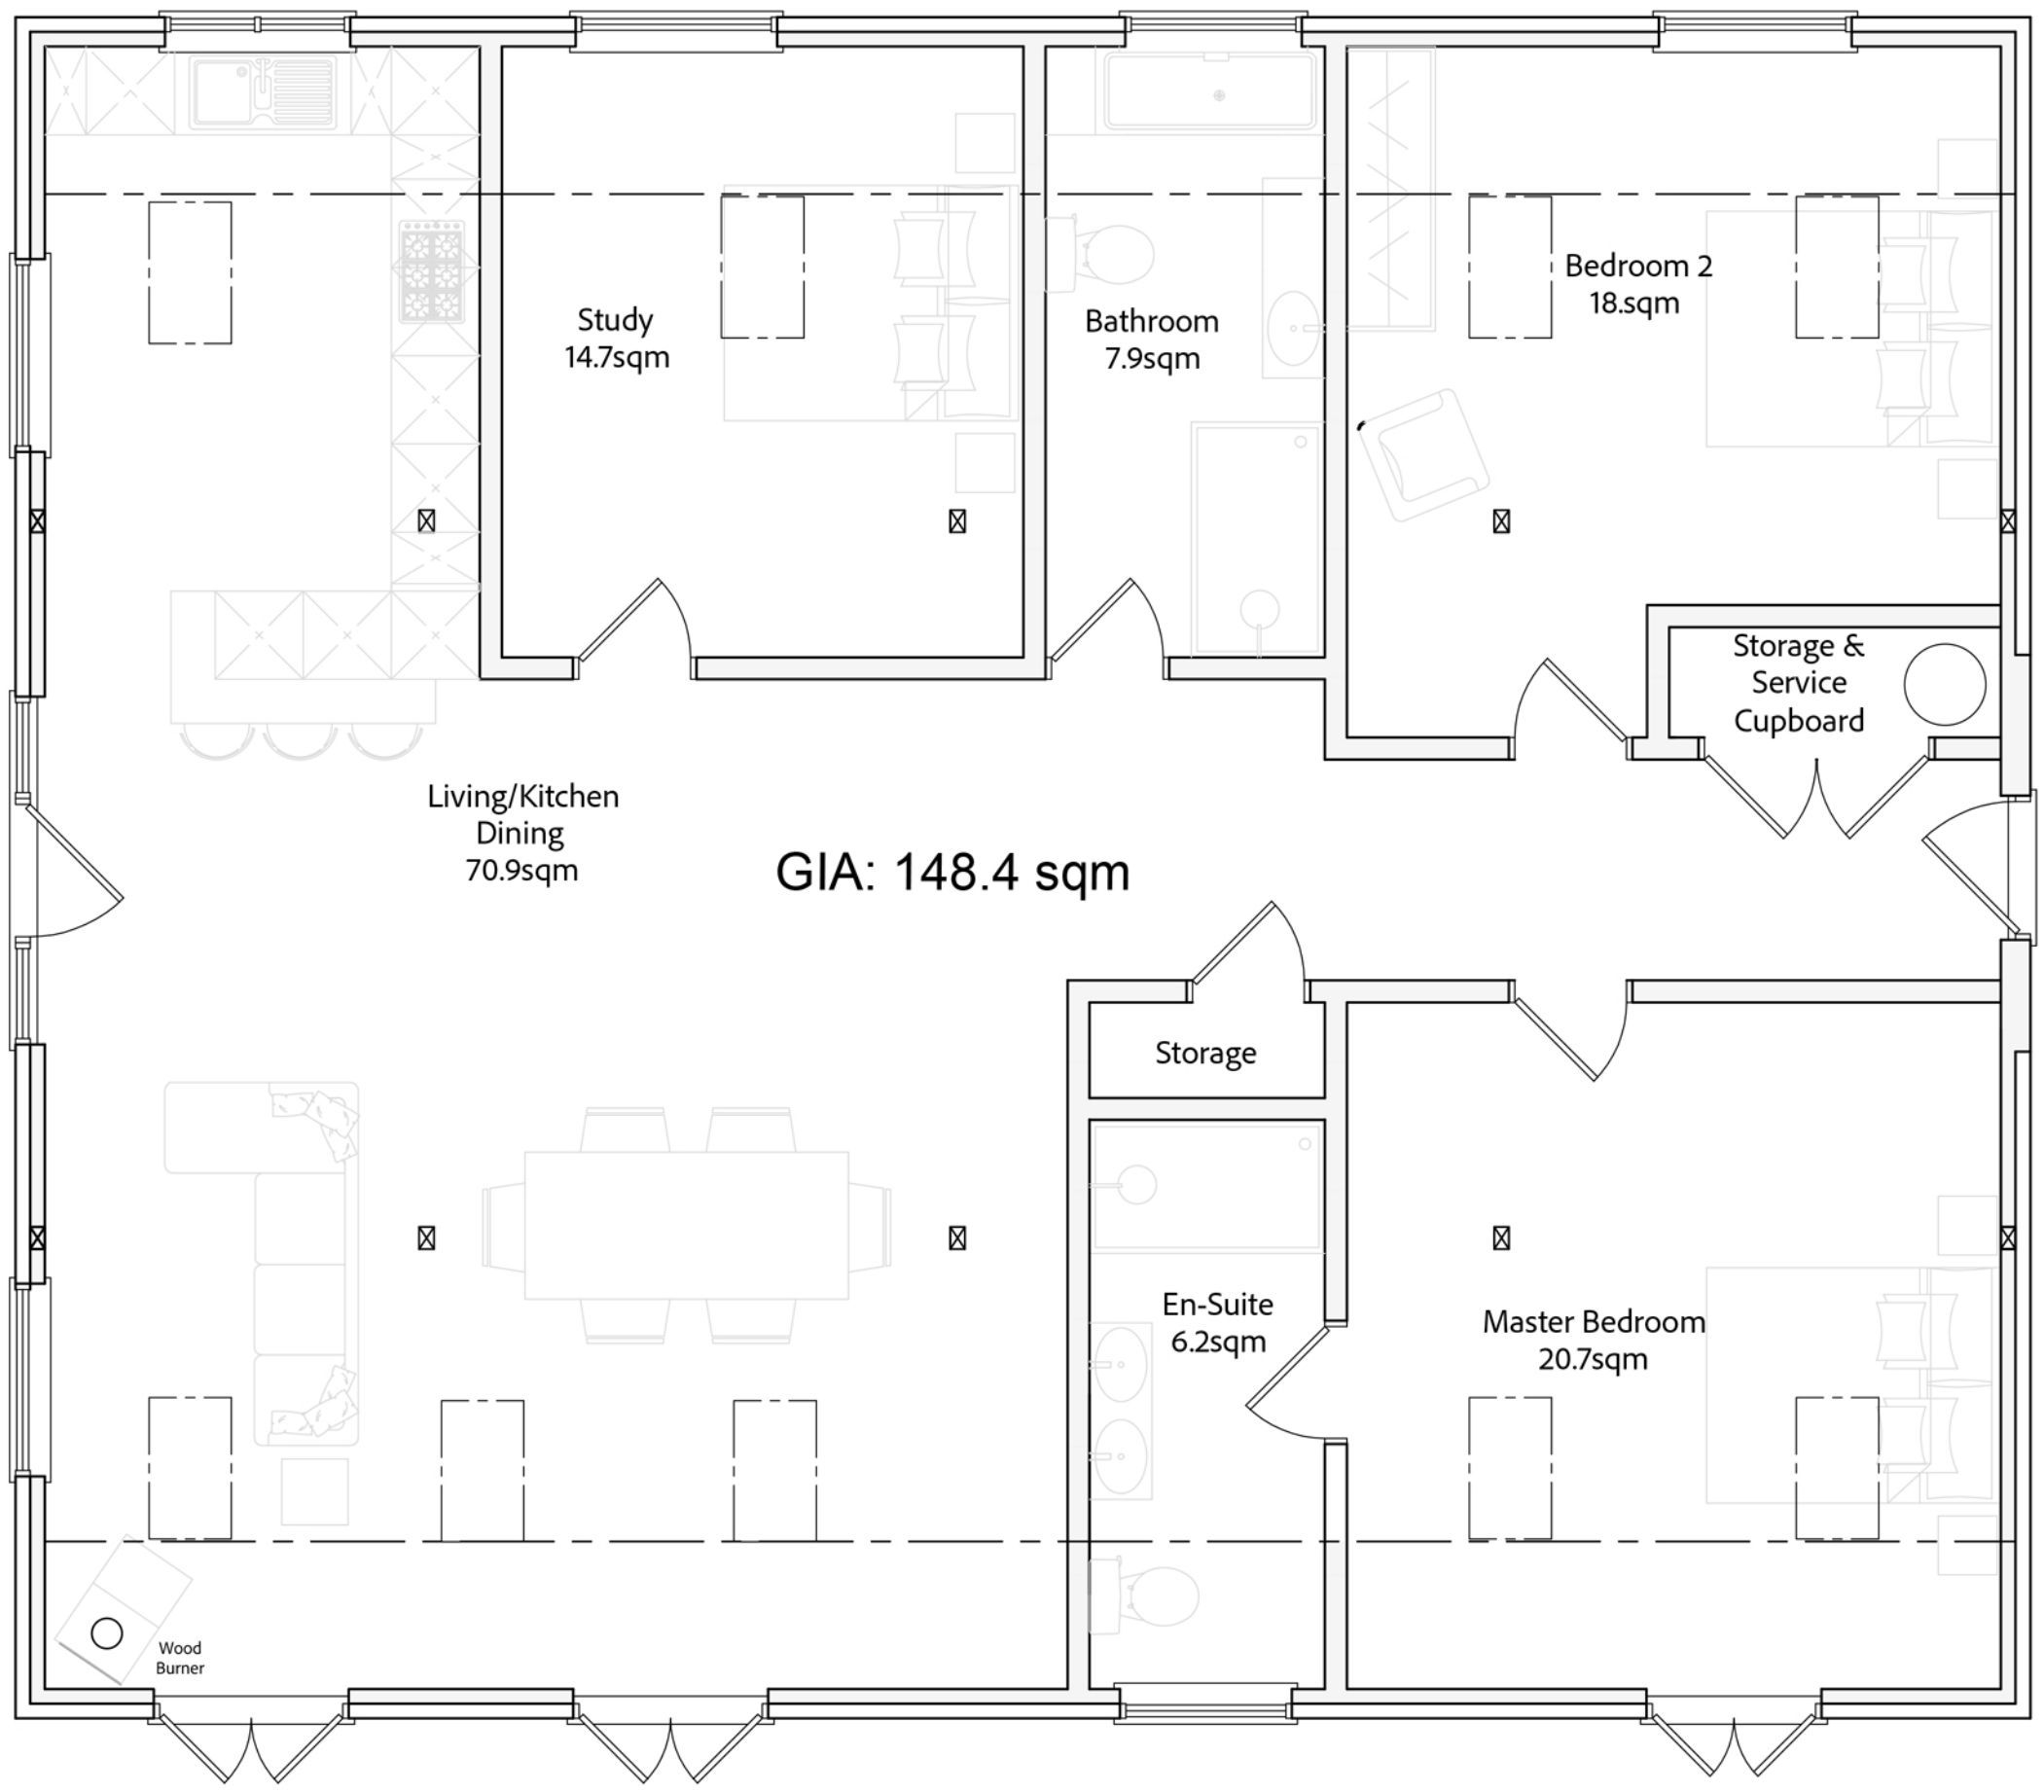

Floor Plan

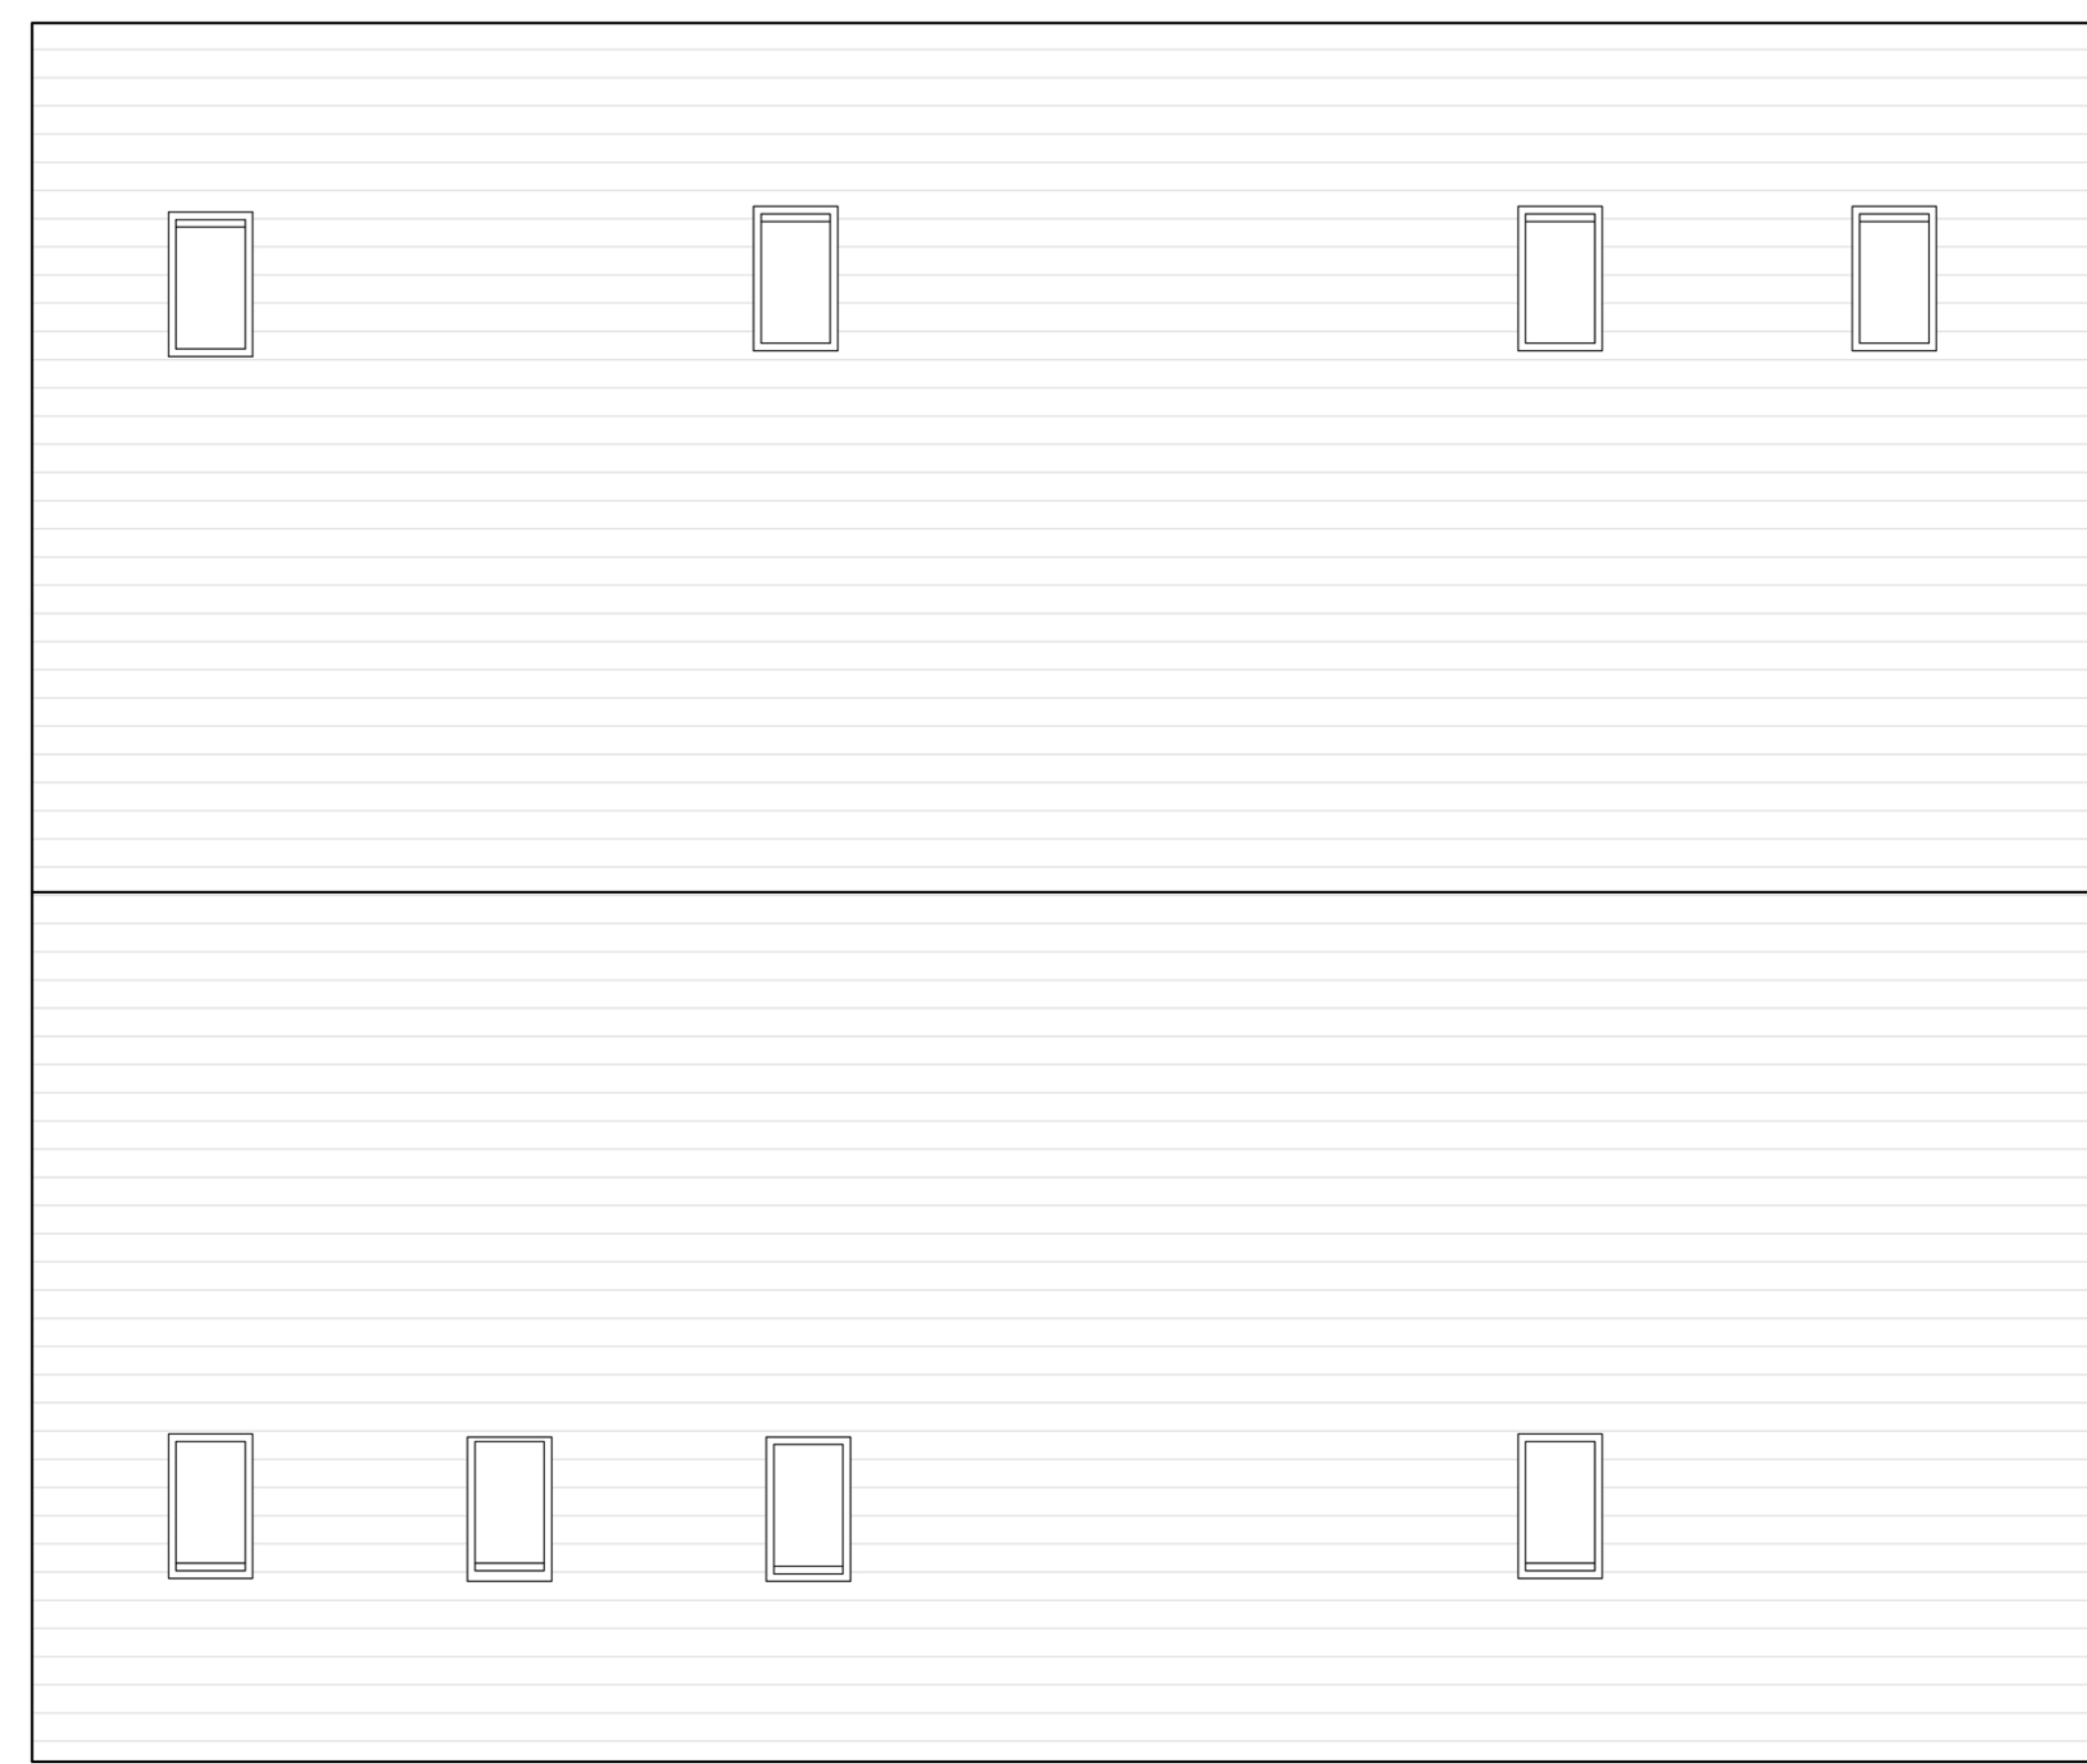

Roof Plan

10/01/23	A	Internal alterations and side panels removed, windows moved	AM	ID
19/12/22	/	First Issue	CL	ID
Date	Revision	Description	By	Checked
 CLASS Q				
PLANNING ARCHITECTURE PROJECT MANAGEMENT				
The Grey House, 3 Broad Street, Stamford, PE9 1PG 017802339181 www.classq.co.uk				
Project Kingsbridge Farm Spencers Wood (RG7 1JE)				
Drawing Title P22102_005_Proposed Plans and Elevations				
Date	Revision	Scale @ A1		
December 2022	-	1:100/1:50		
Copyright of this drawing is vested in Class Q Ltd (Reg. 11587961) and must not be copied or reproduced without consent. Only figured dimensions are to be taken from this drawing. All dimensions are in millimetres unless noted otherwise. All contractors must visit the site and be responsible for taking and checking all dimensions relative to their work.				