

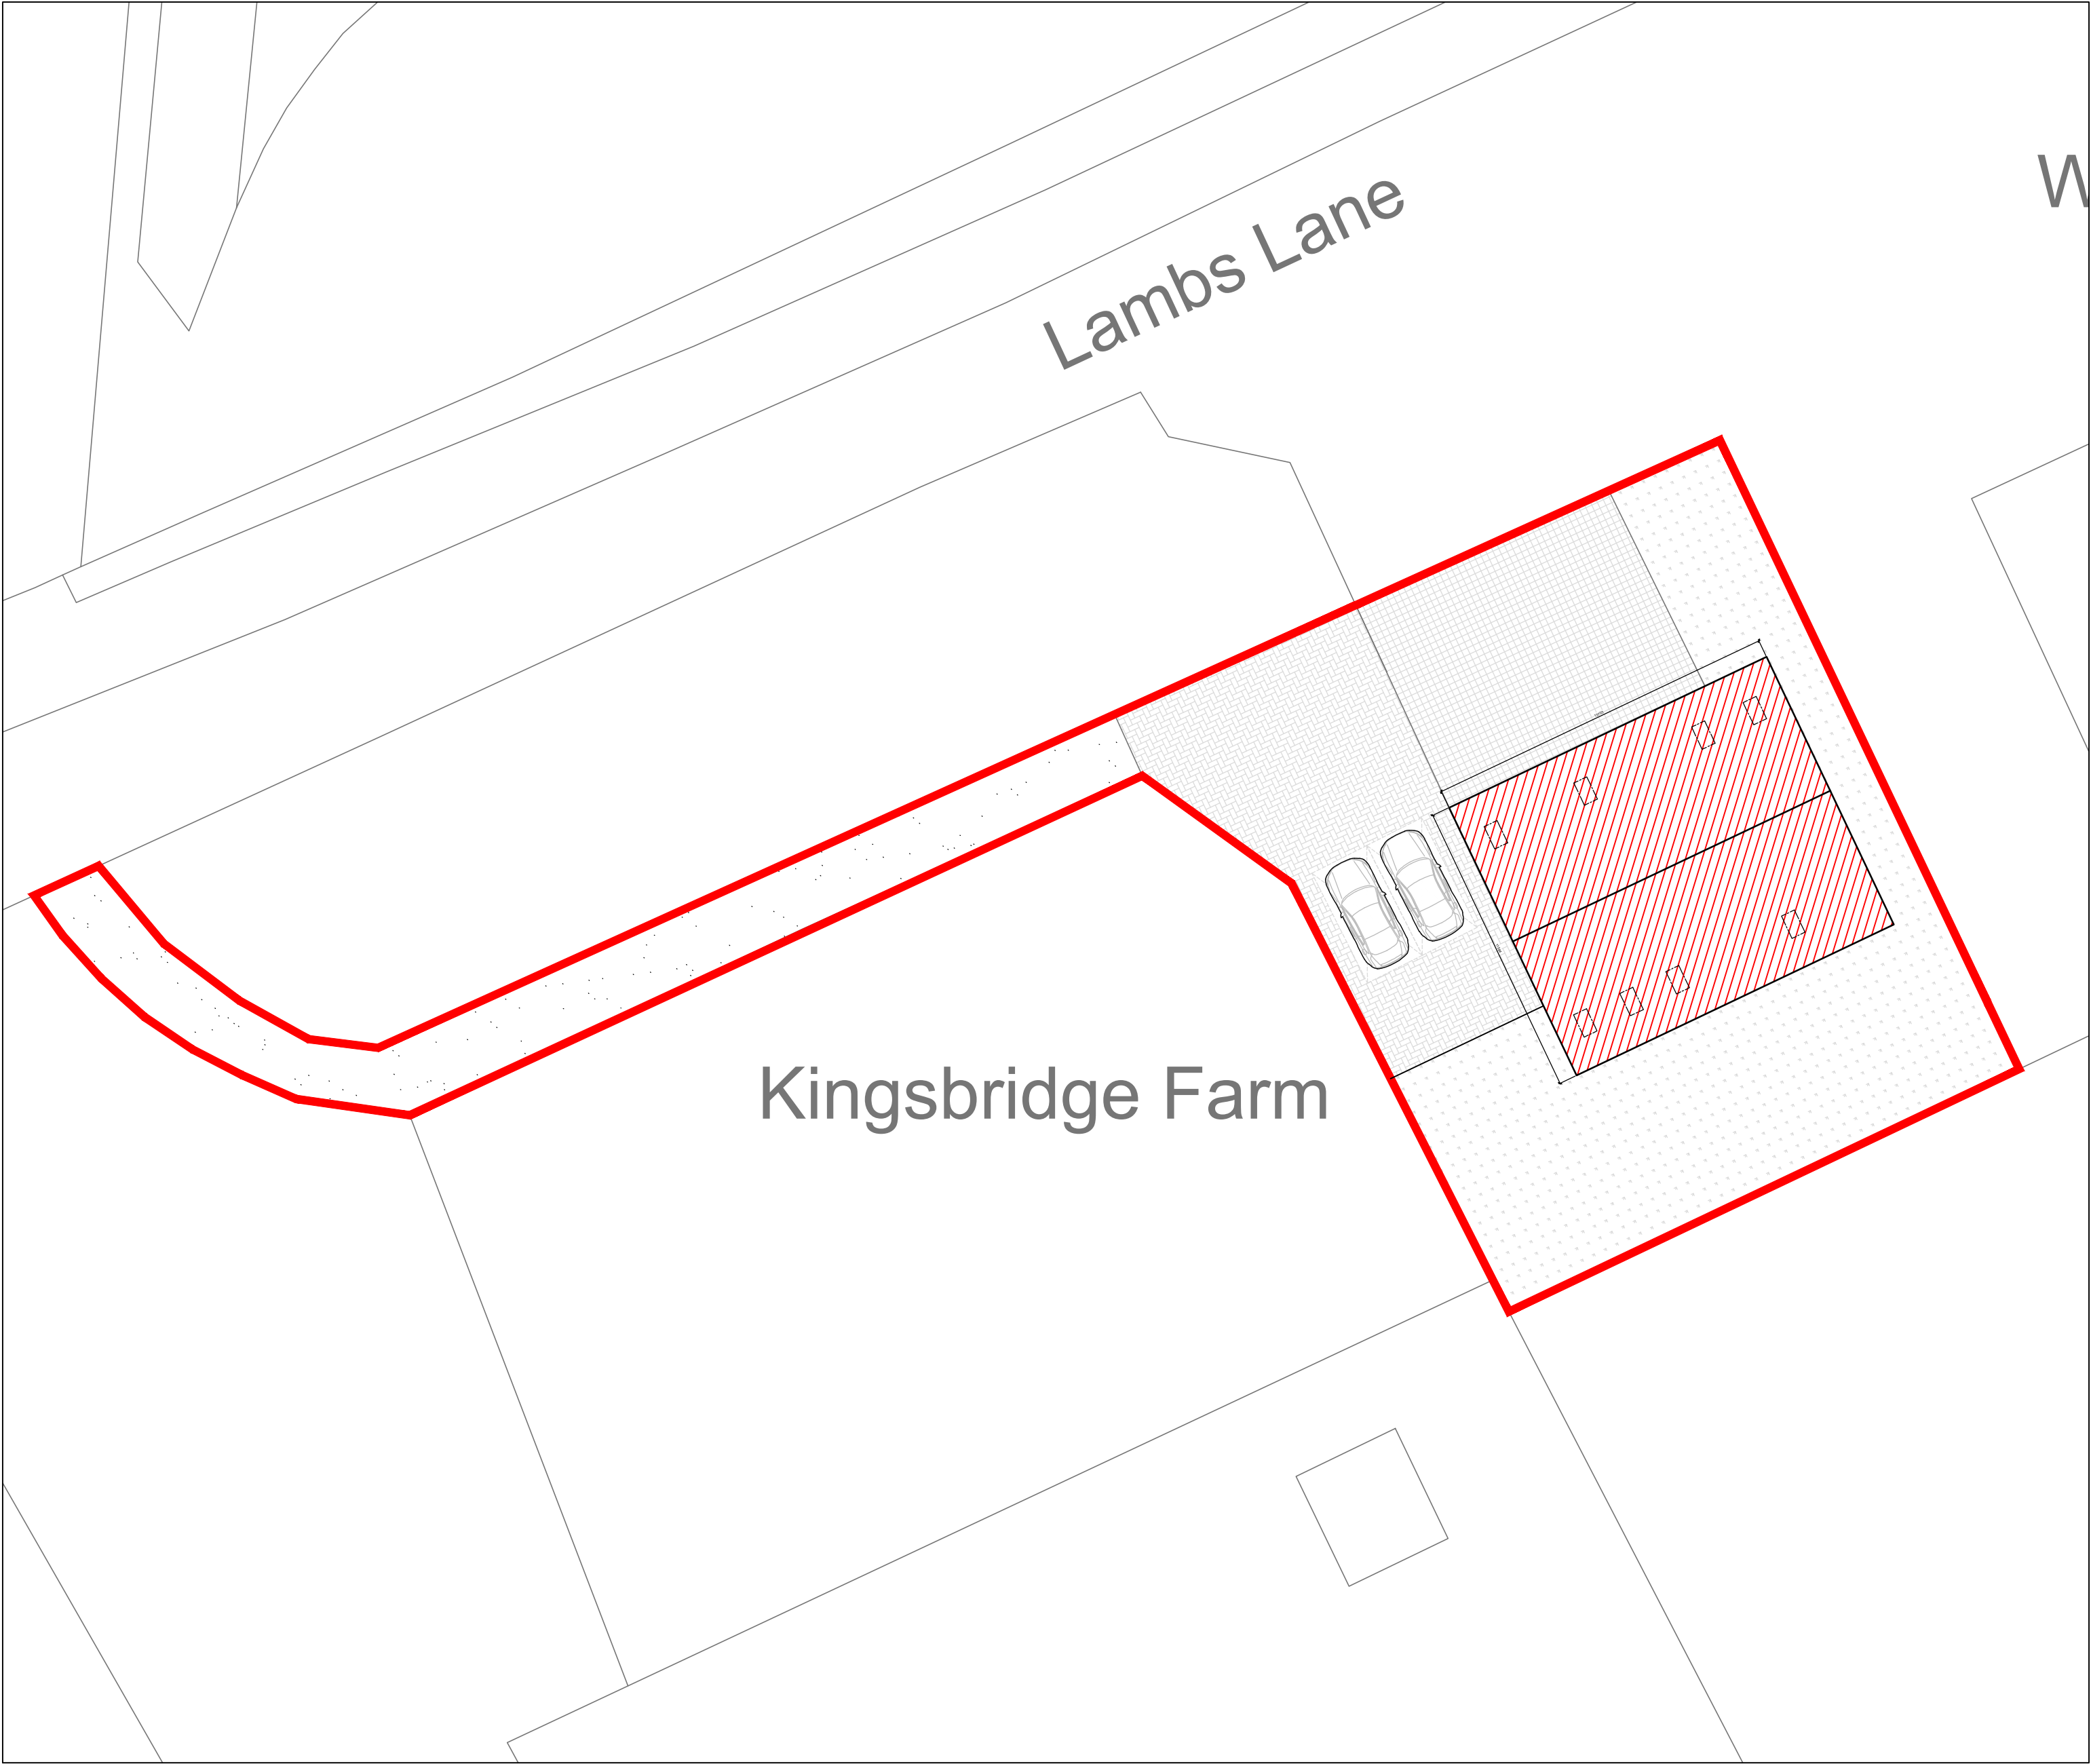


 

Site Plan

Scale 1:200

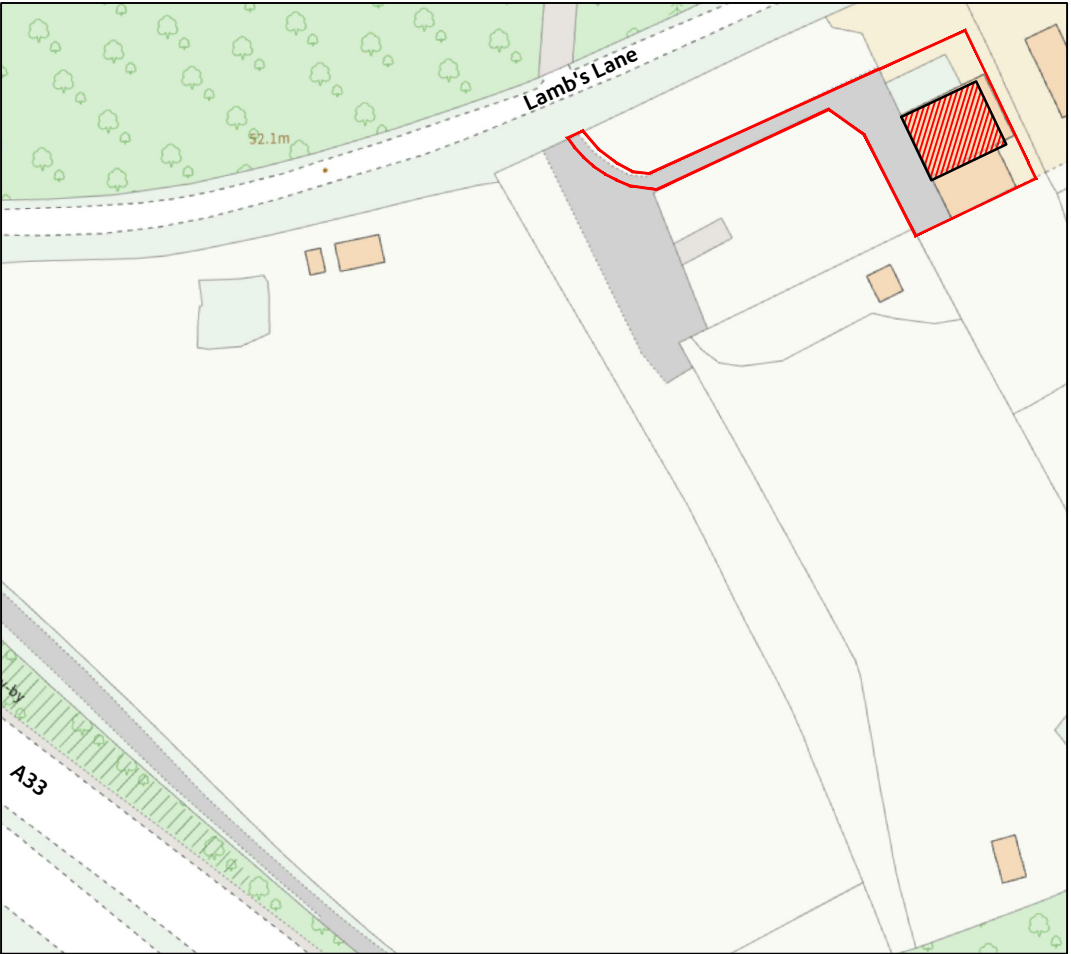

Location Plan

Scale 1:1250



External Areas

GEA: 158.4 m²
Curtilage: 715.3 m²

- Boundary Line
- Land also owned by applicant
- Demolition

19/12/22	/	First Issue	CL	ID
Date	Revision	Description	By	Checked



PLANNING | ARCHITECTURE | PROJECT MANAGEMENT

The Grey House, 3 Broad Street, Stamford, PE9 1PG
017802339181
www.classq.co.uk

Project
Kingsbridge Farm
Spencers Wood (RG7 1JE)

Drawing Title
P22102_004_Site and Location Plan

Date	Revision	Scale @ A2
December 2022	-	As Indicated

Copyright of this drawing is vested in Class Q Ltd (Reg. 11587961) and must not be copied or reproduced without consent. Only figured dimensions are to be taken from this drawing. All dimensions are in millimetres unless noted otherwise. All contractors must visit the site and be responsible for taking and checking all dimensions relative to their work.