




EXISTING ELEVATIONS
Scale 1:100

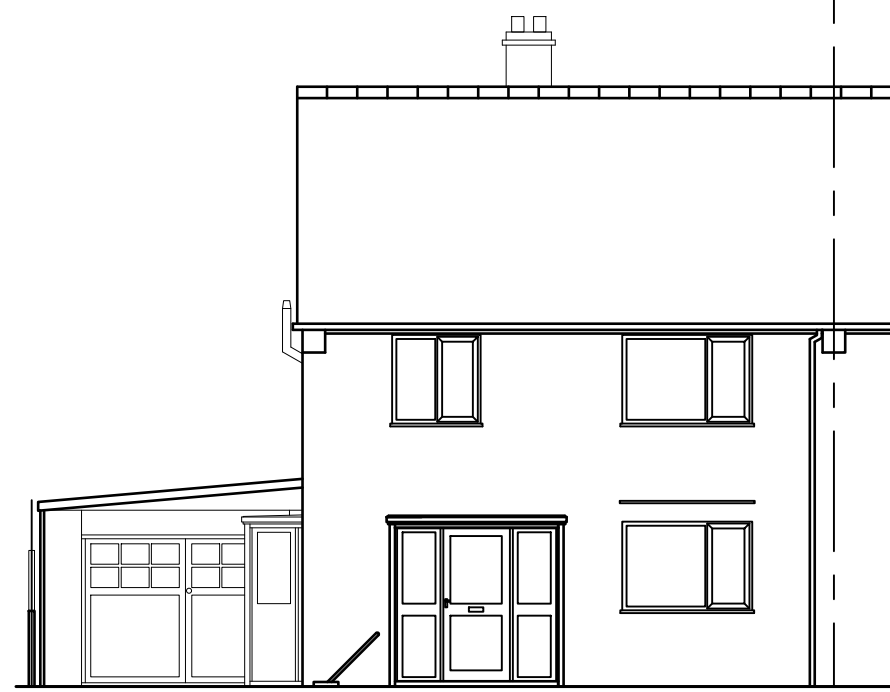


FRONT ELEVATION

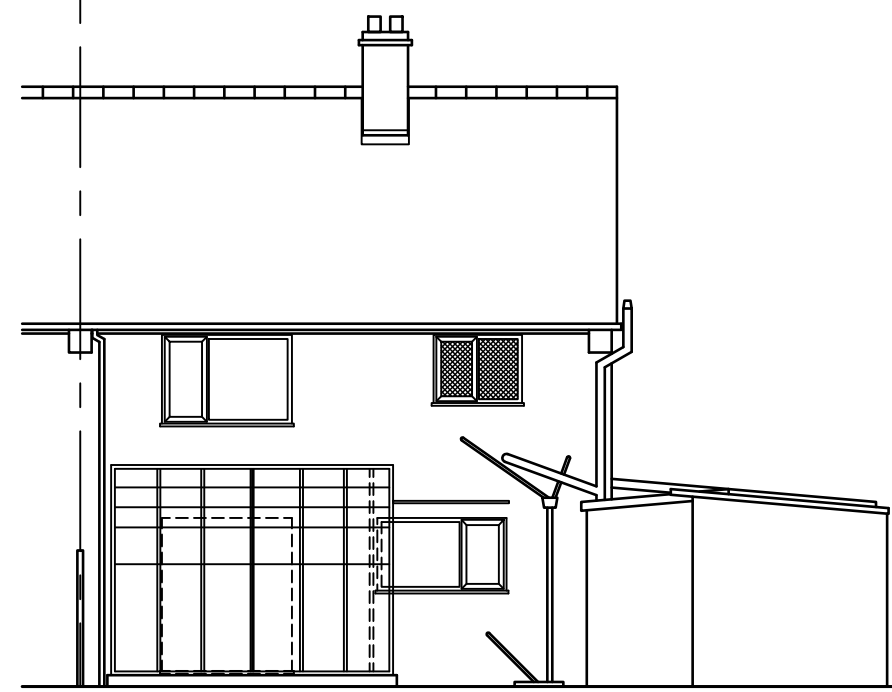


REAR ELEVATION

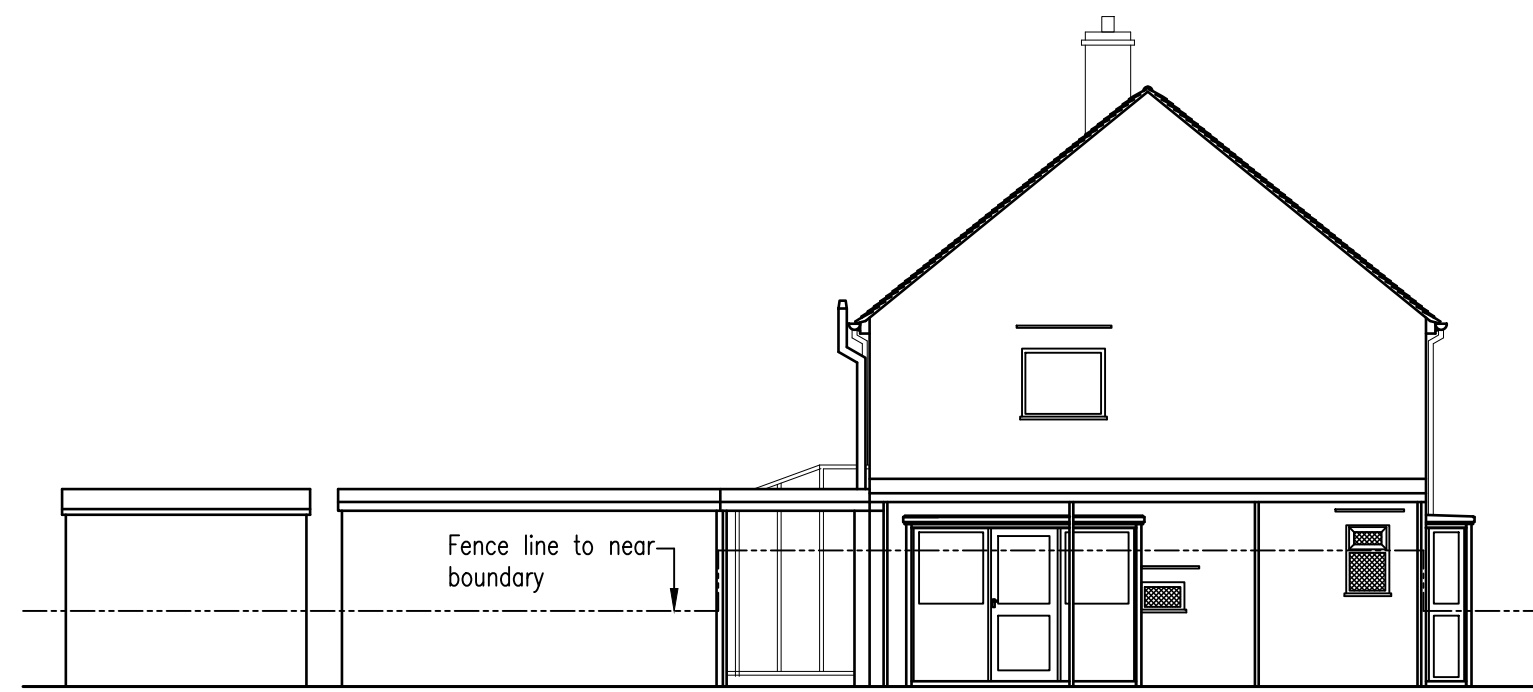

SIDE ELEVATION

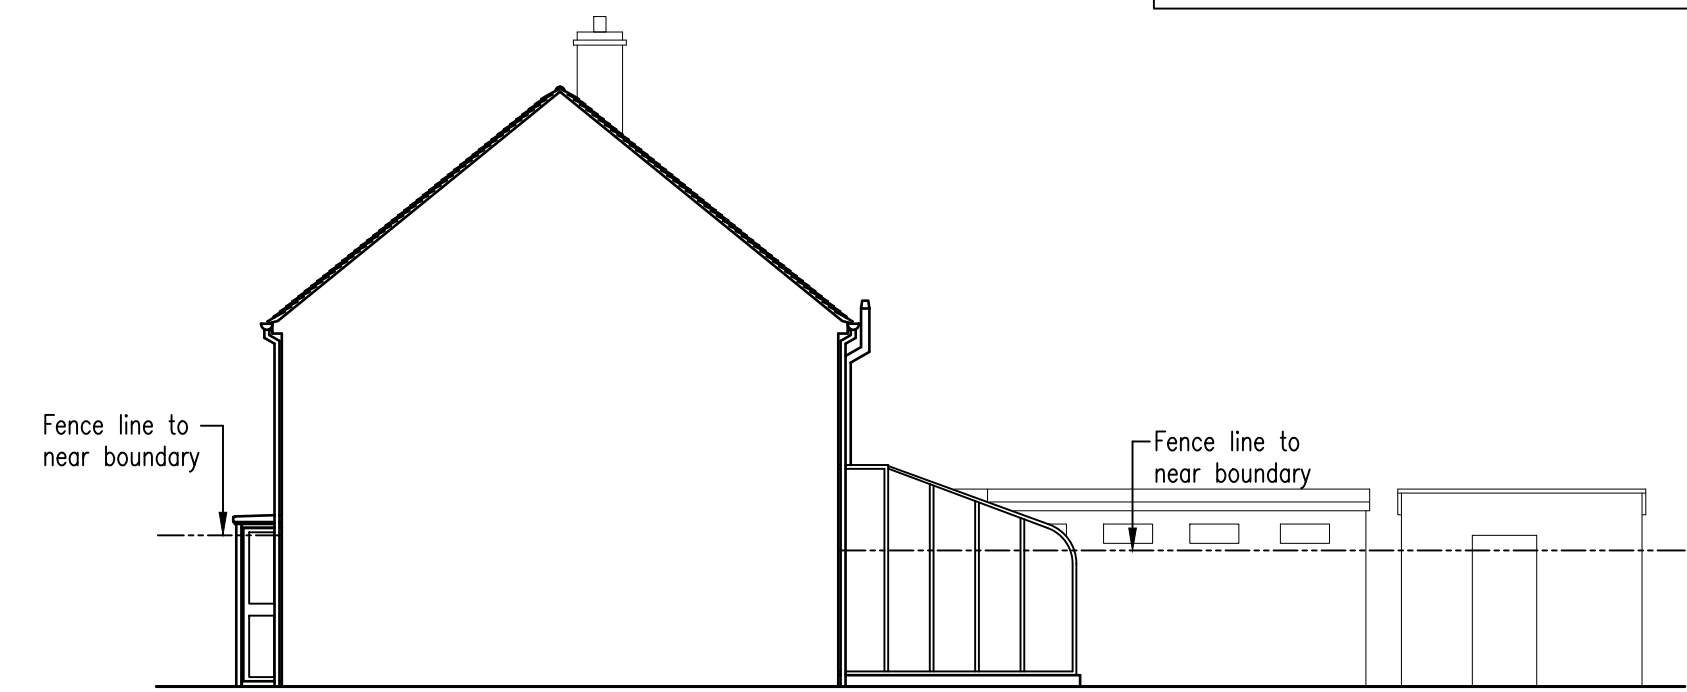


SIDE ELEVATION

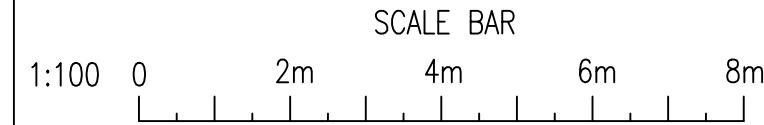


PROPOSED ELEVATIONS
Scale 1:100




FRONT ELEVATION

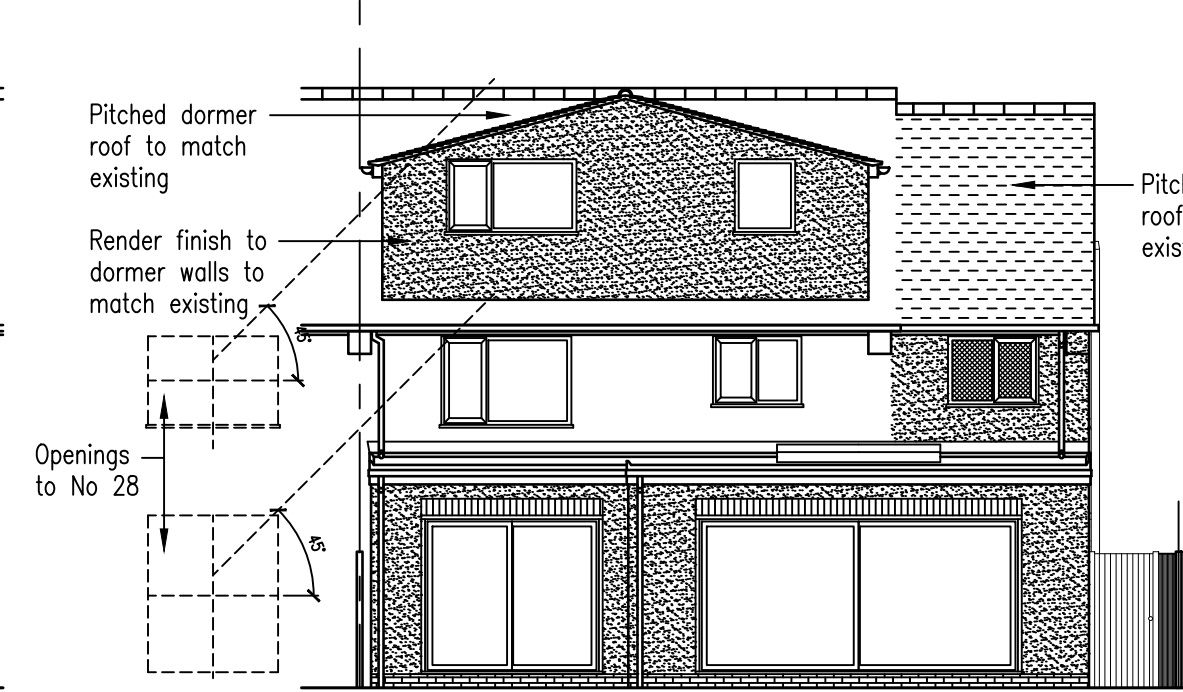

REAR ELEVATION

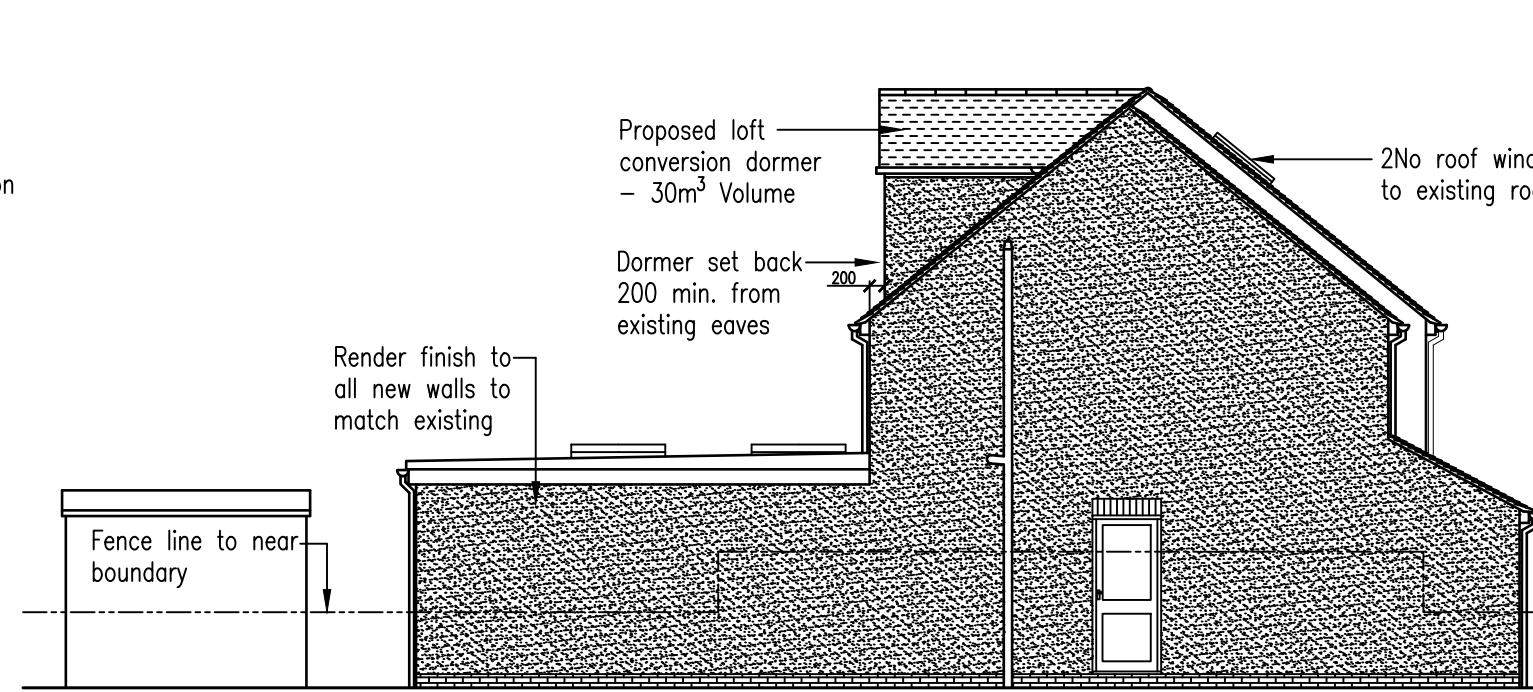


SIDE ELEVATION

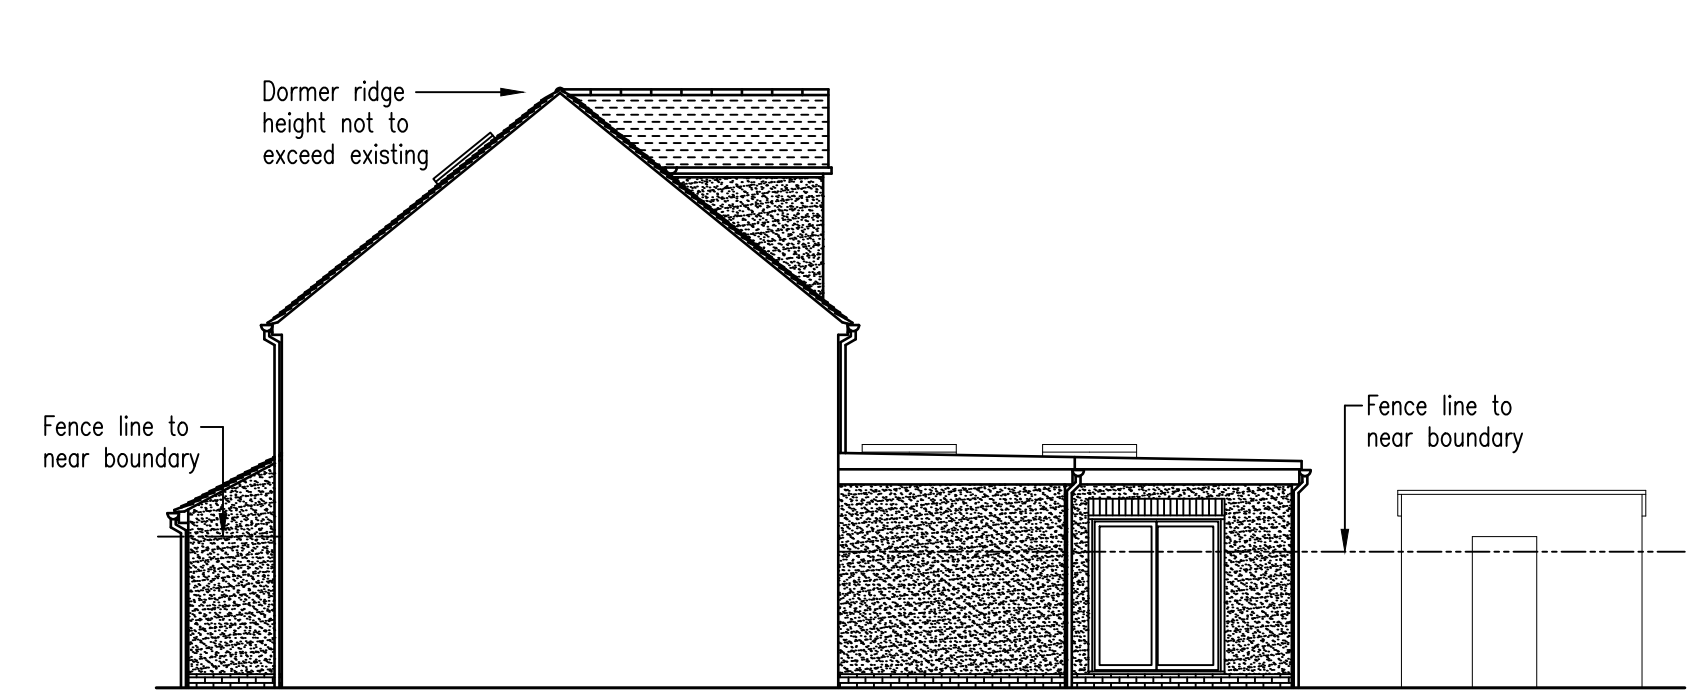


SIDE ELEVATION


EXISTING PLANS
Scale 1:100

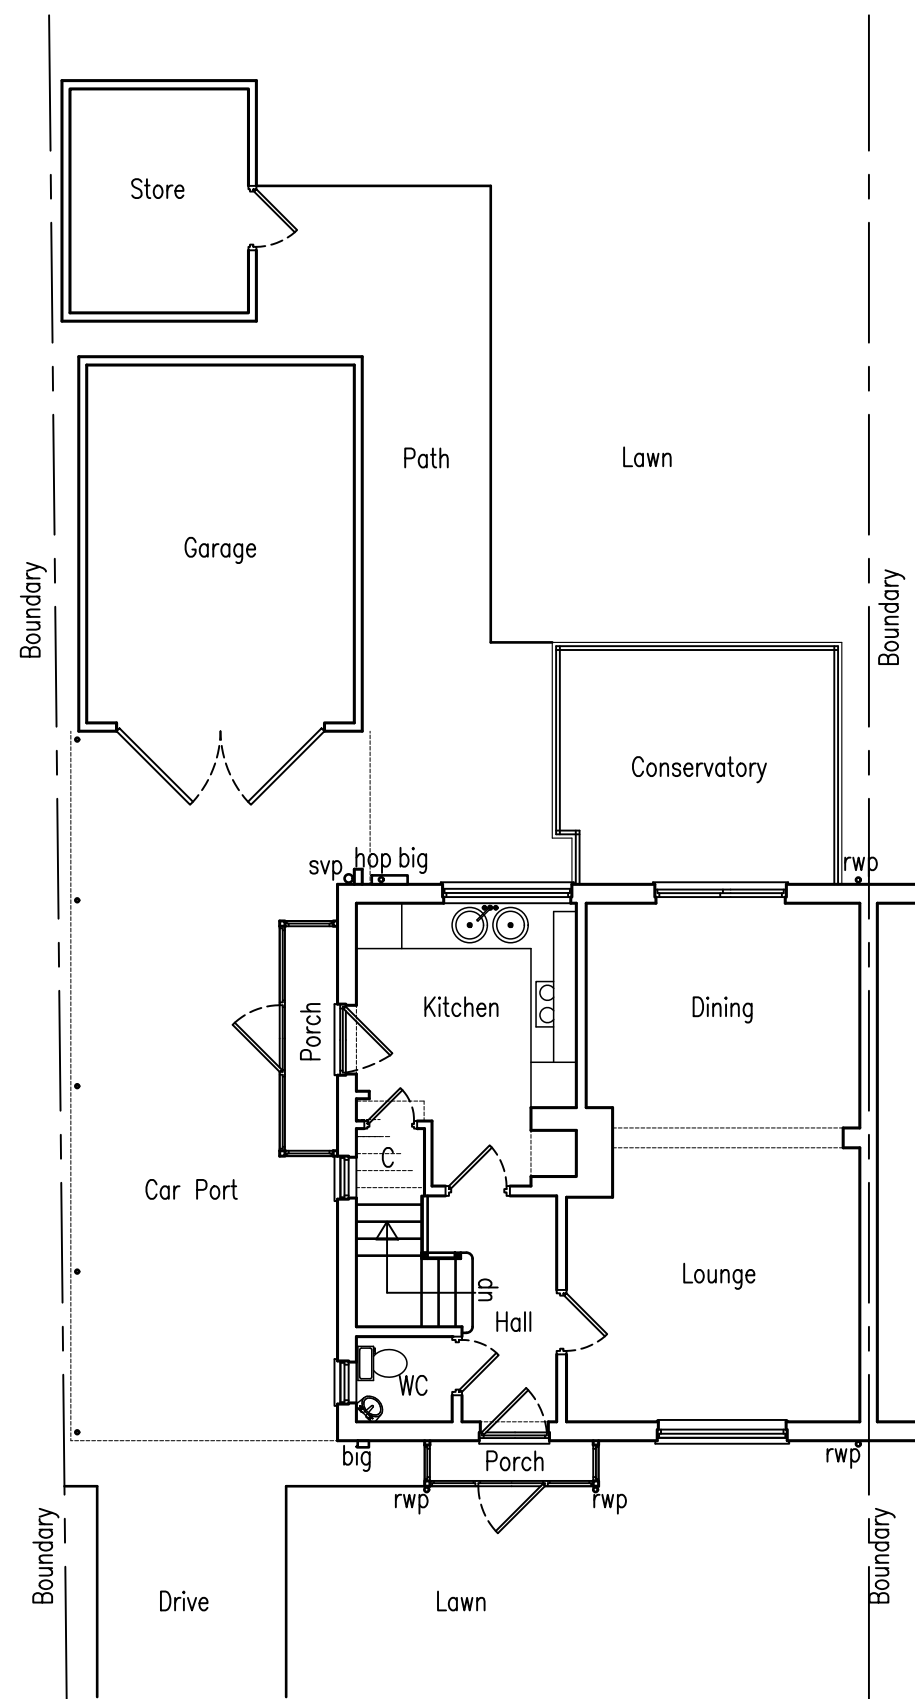

GROUND FLOOR

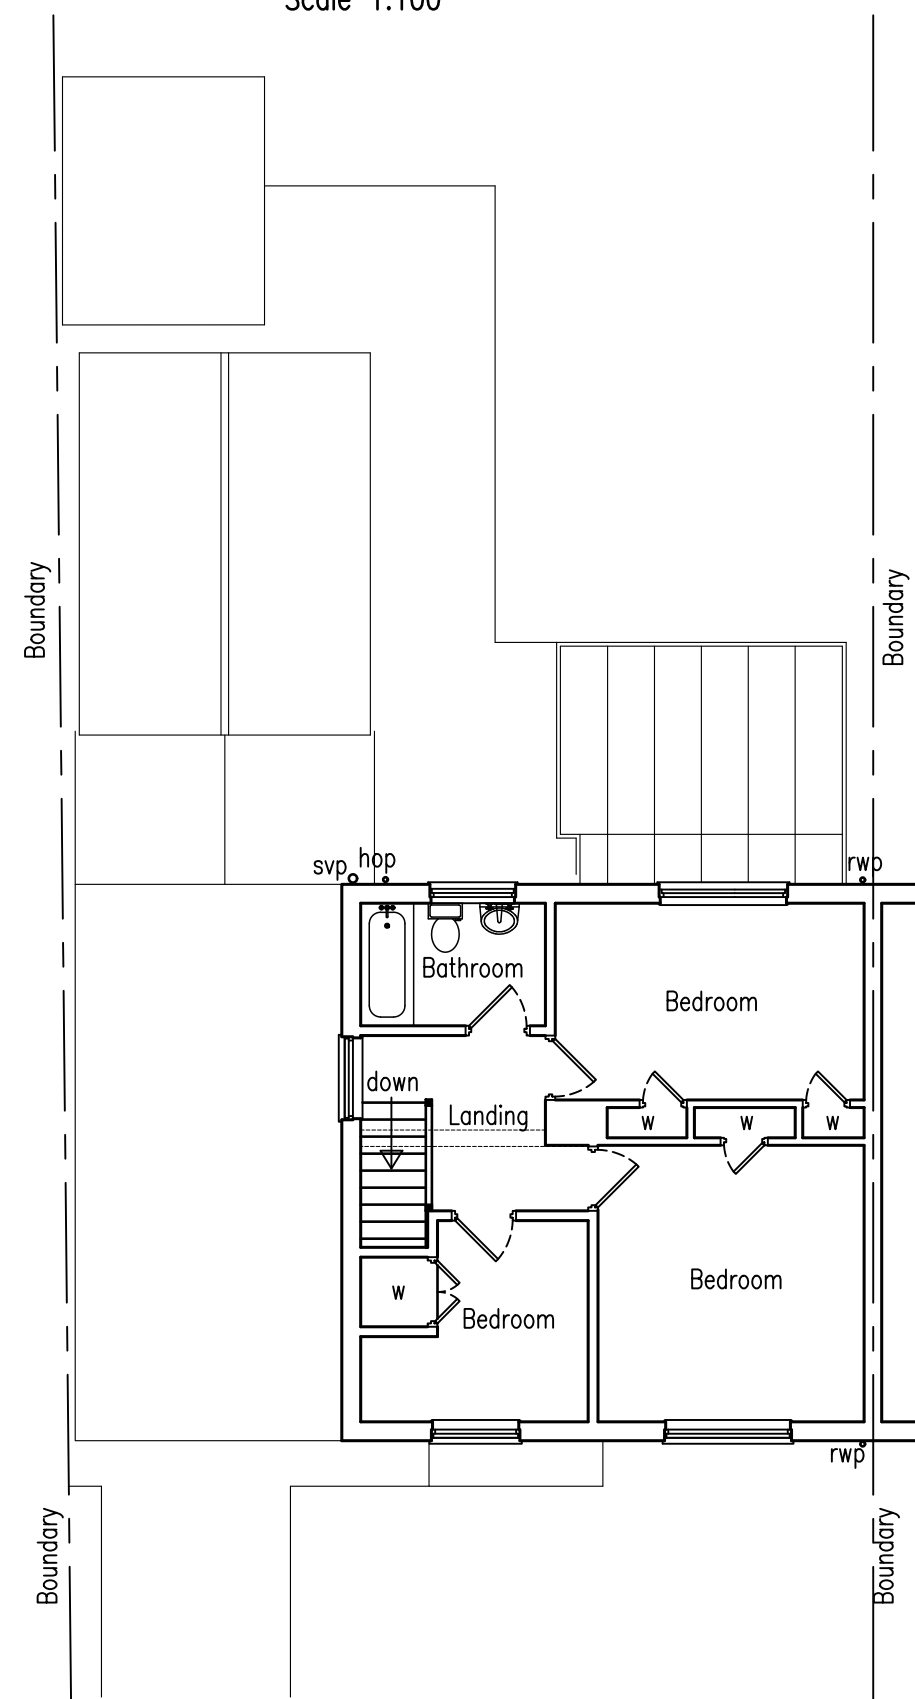

FIRST FLOOR

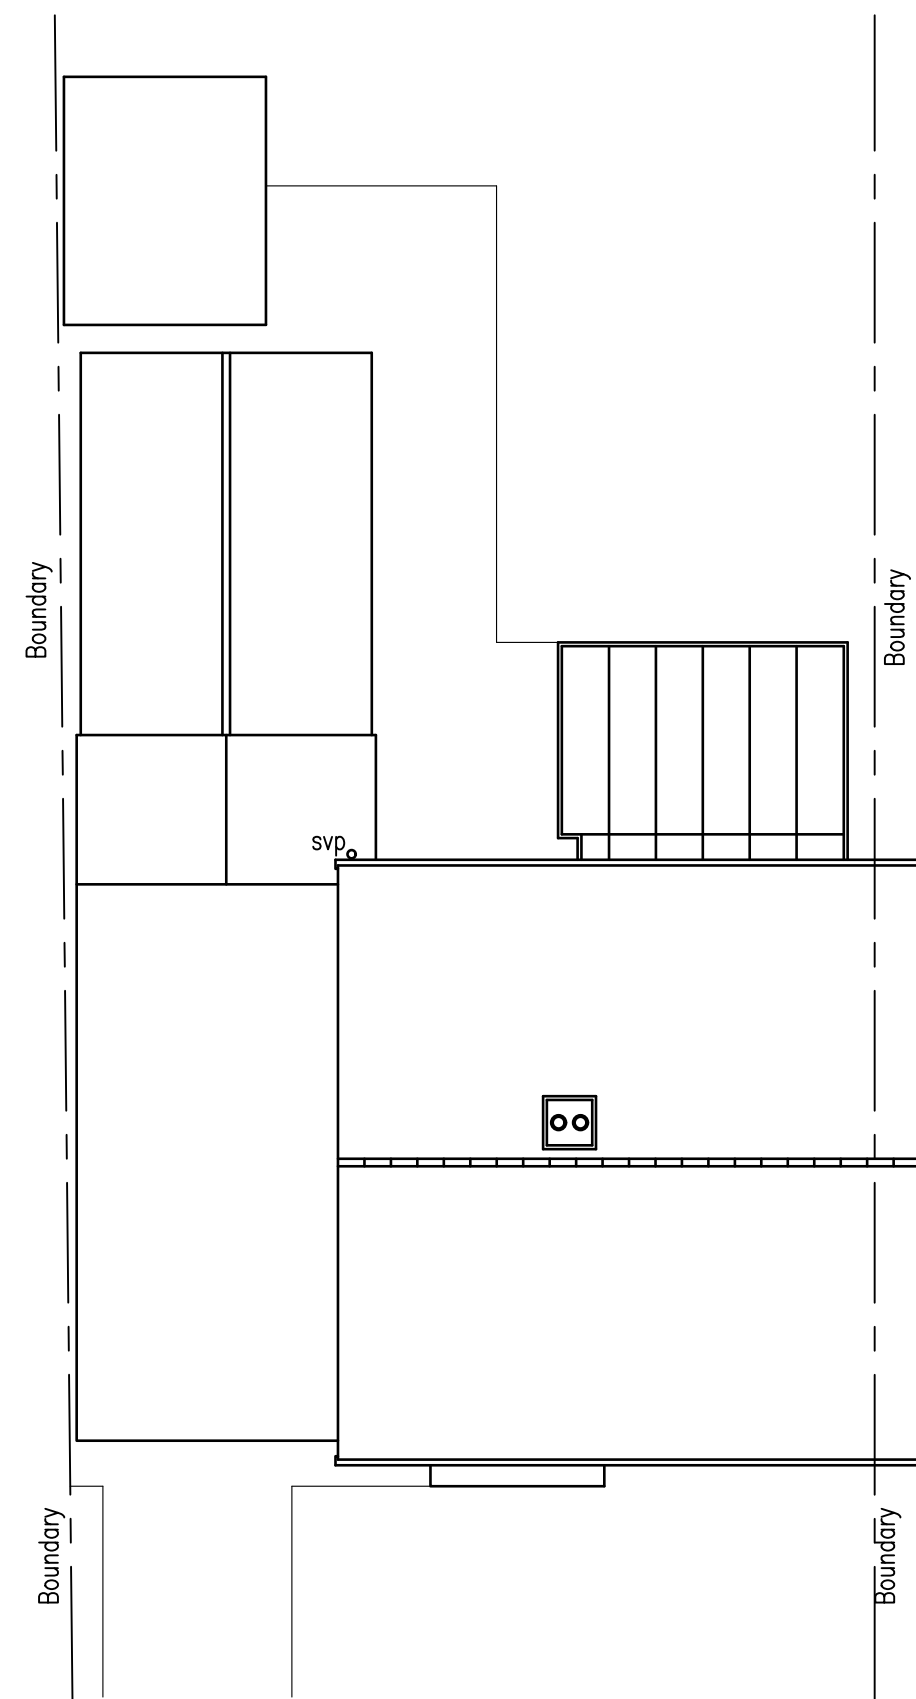

ROOF

 **Plan Ahead**
Drawing Services

Tel: 07940 828650 E-Mail: plan.ahead@btinternet.com
Website: www.plan-ahead-drawing-services.co.uk

PROJECT
Extensions & loft conversion to:
30 SUTCLIFFE AVENUE
EARLEY
READING
RG6 7JN

DRAWING TITLE
ELEVATIONS & PLANS

DATE 19/03/26	SCALE 1:100	PAPER A1
DRAWN BY D. HUI SH	DRAWING NUMBER 261003/01	REV.

GENERAL NOTES

1. DIMENSIONS ARE TO BE CHECKED ON SITE BEFORE WORK PROCEEDS

2. ALL DIMENSIONS ARE IN MILLIMETRES UNLESS OTHERWISE STATED.

3. THIS DRAWING IS NOT TO BE REPRODUCED WITHOUT THE PERMISSION OF PLAN AHEAD DRAWING SERVICES.

REVISIONS	REF	DATE	DESCRIPTION