



PROPOSED PLANS

Scale 1:50

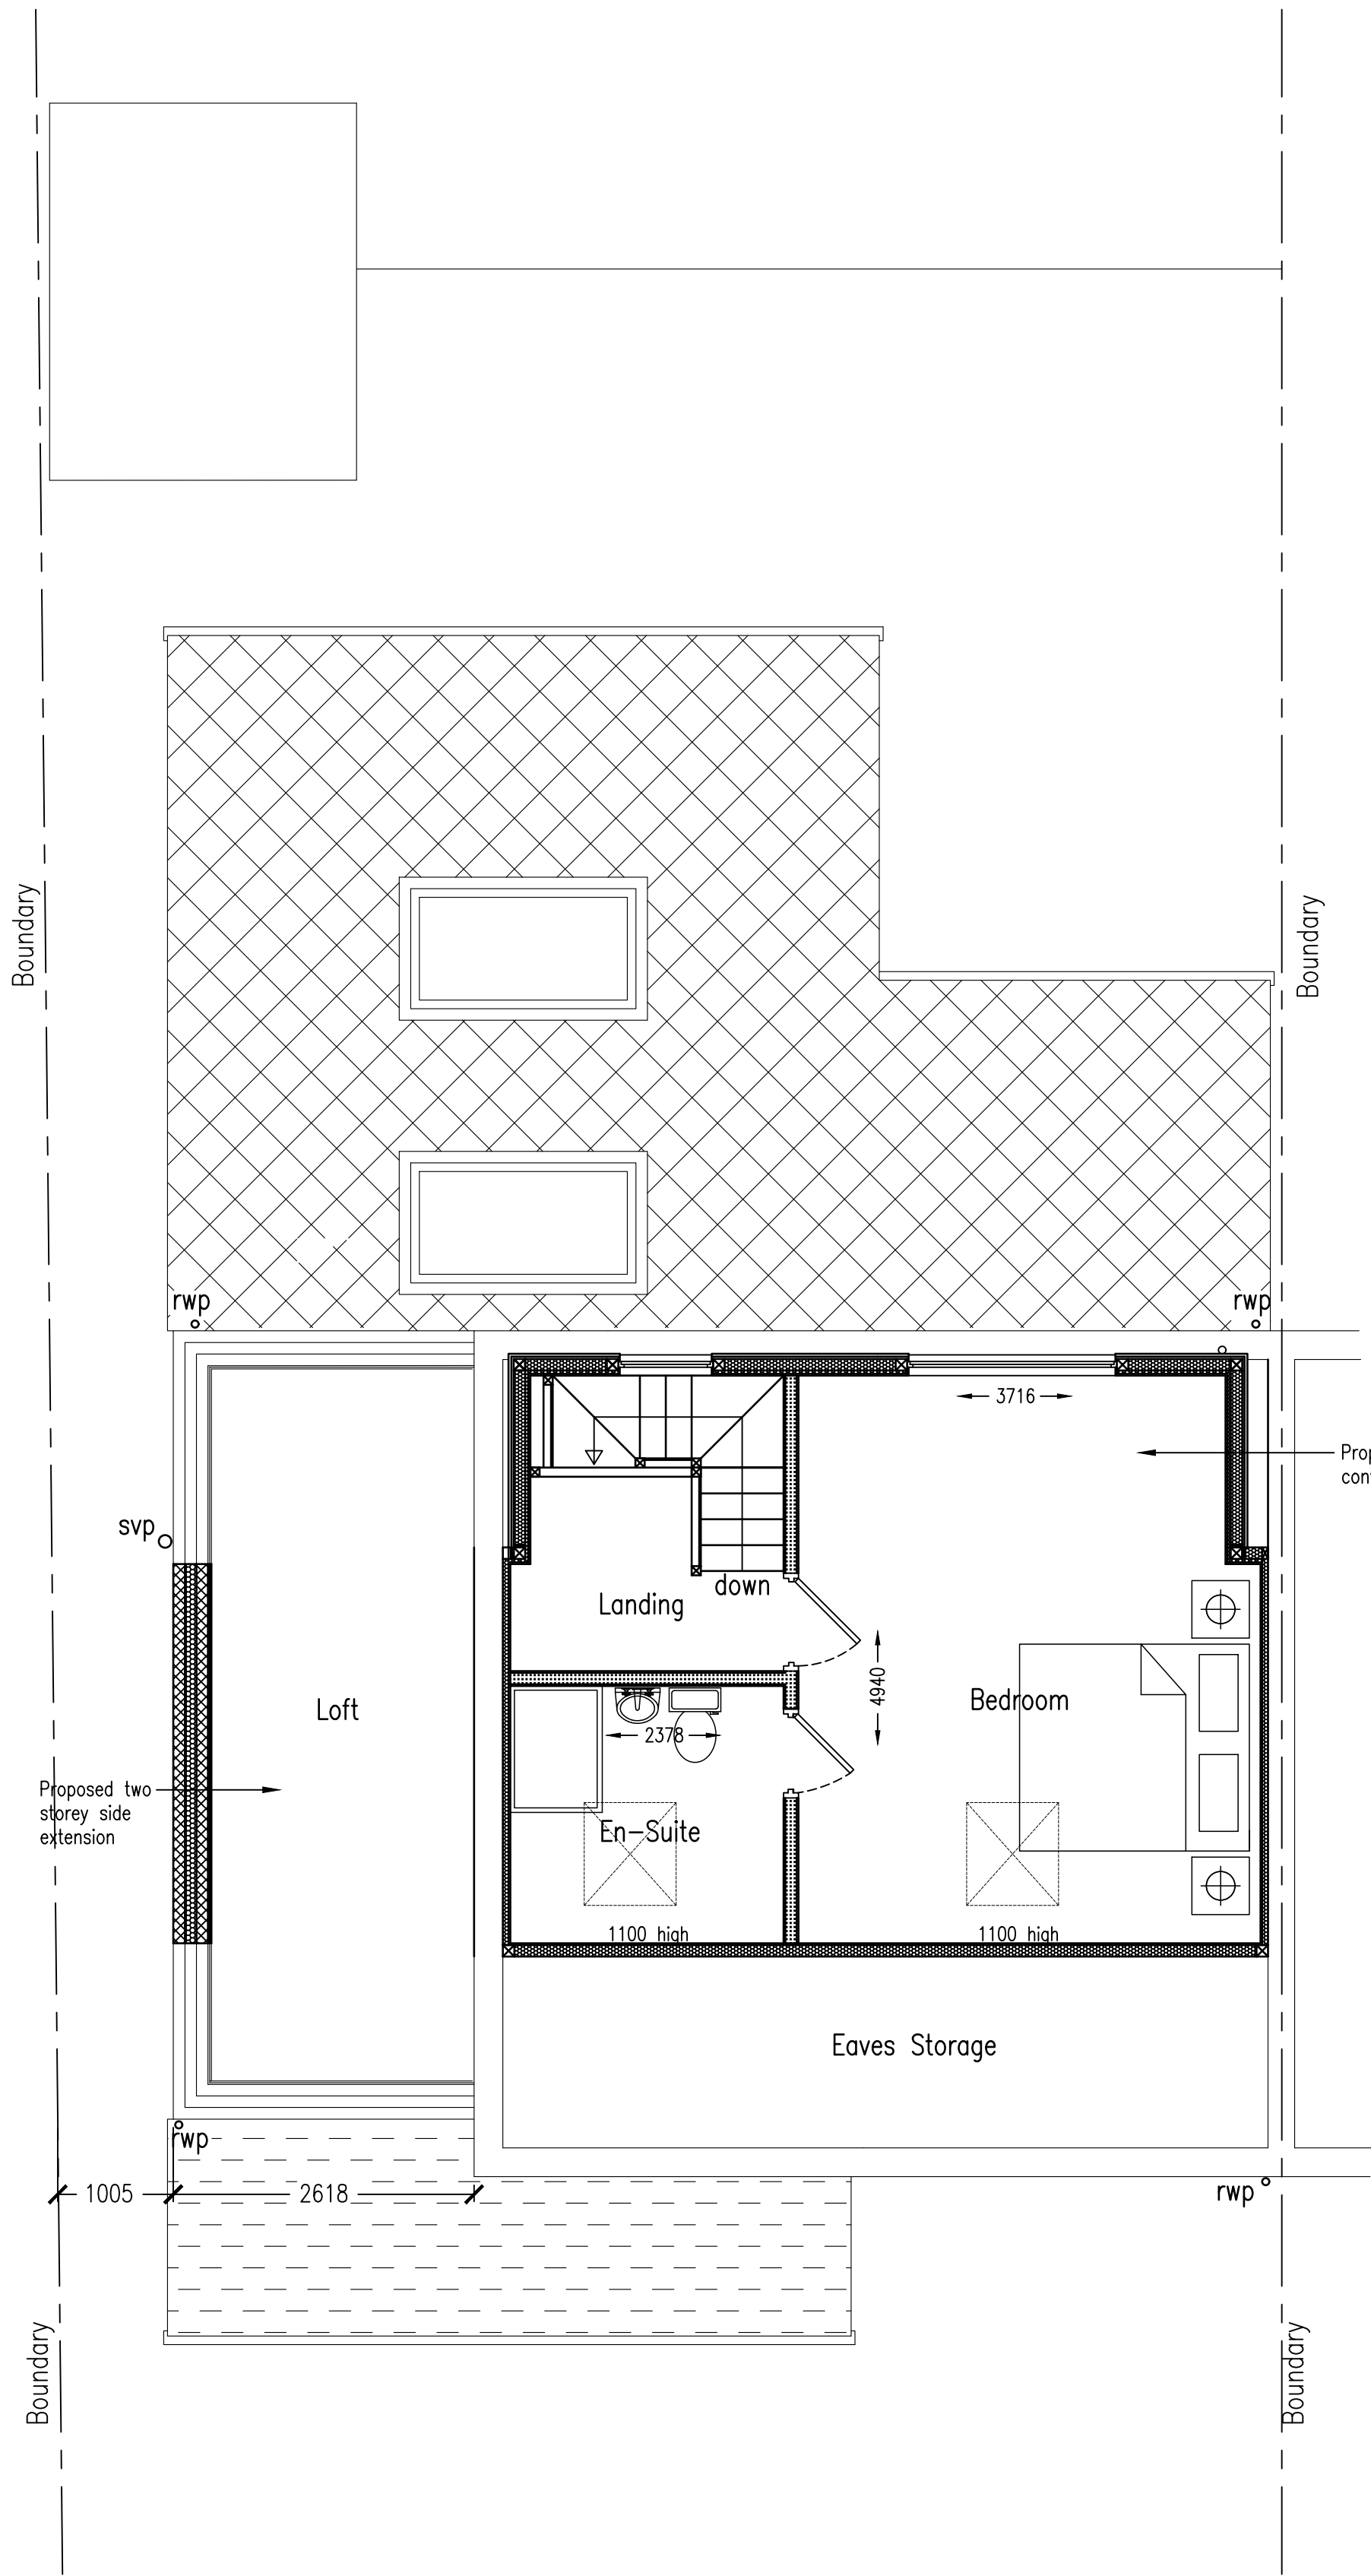

SECOND FLOOR

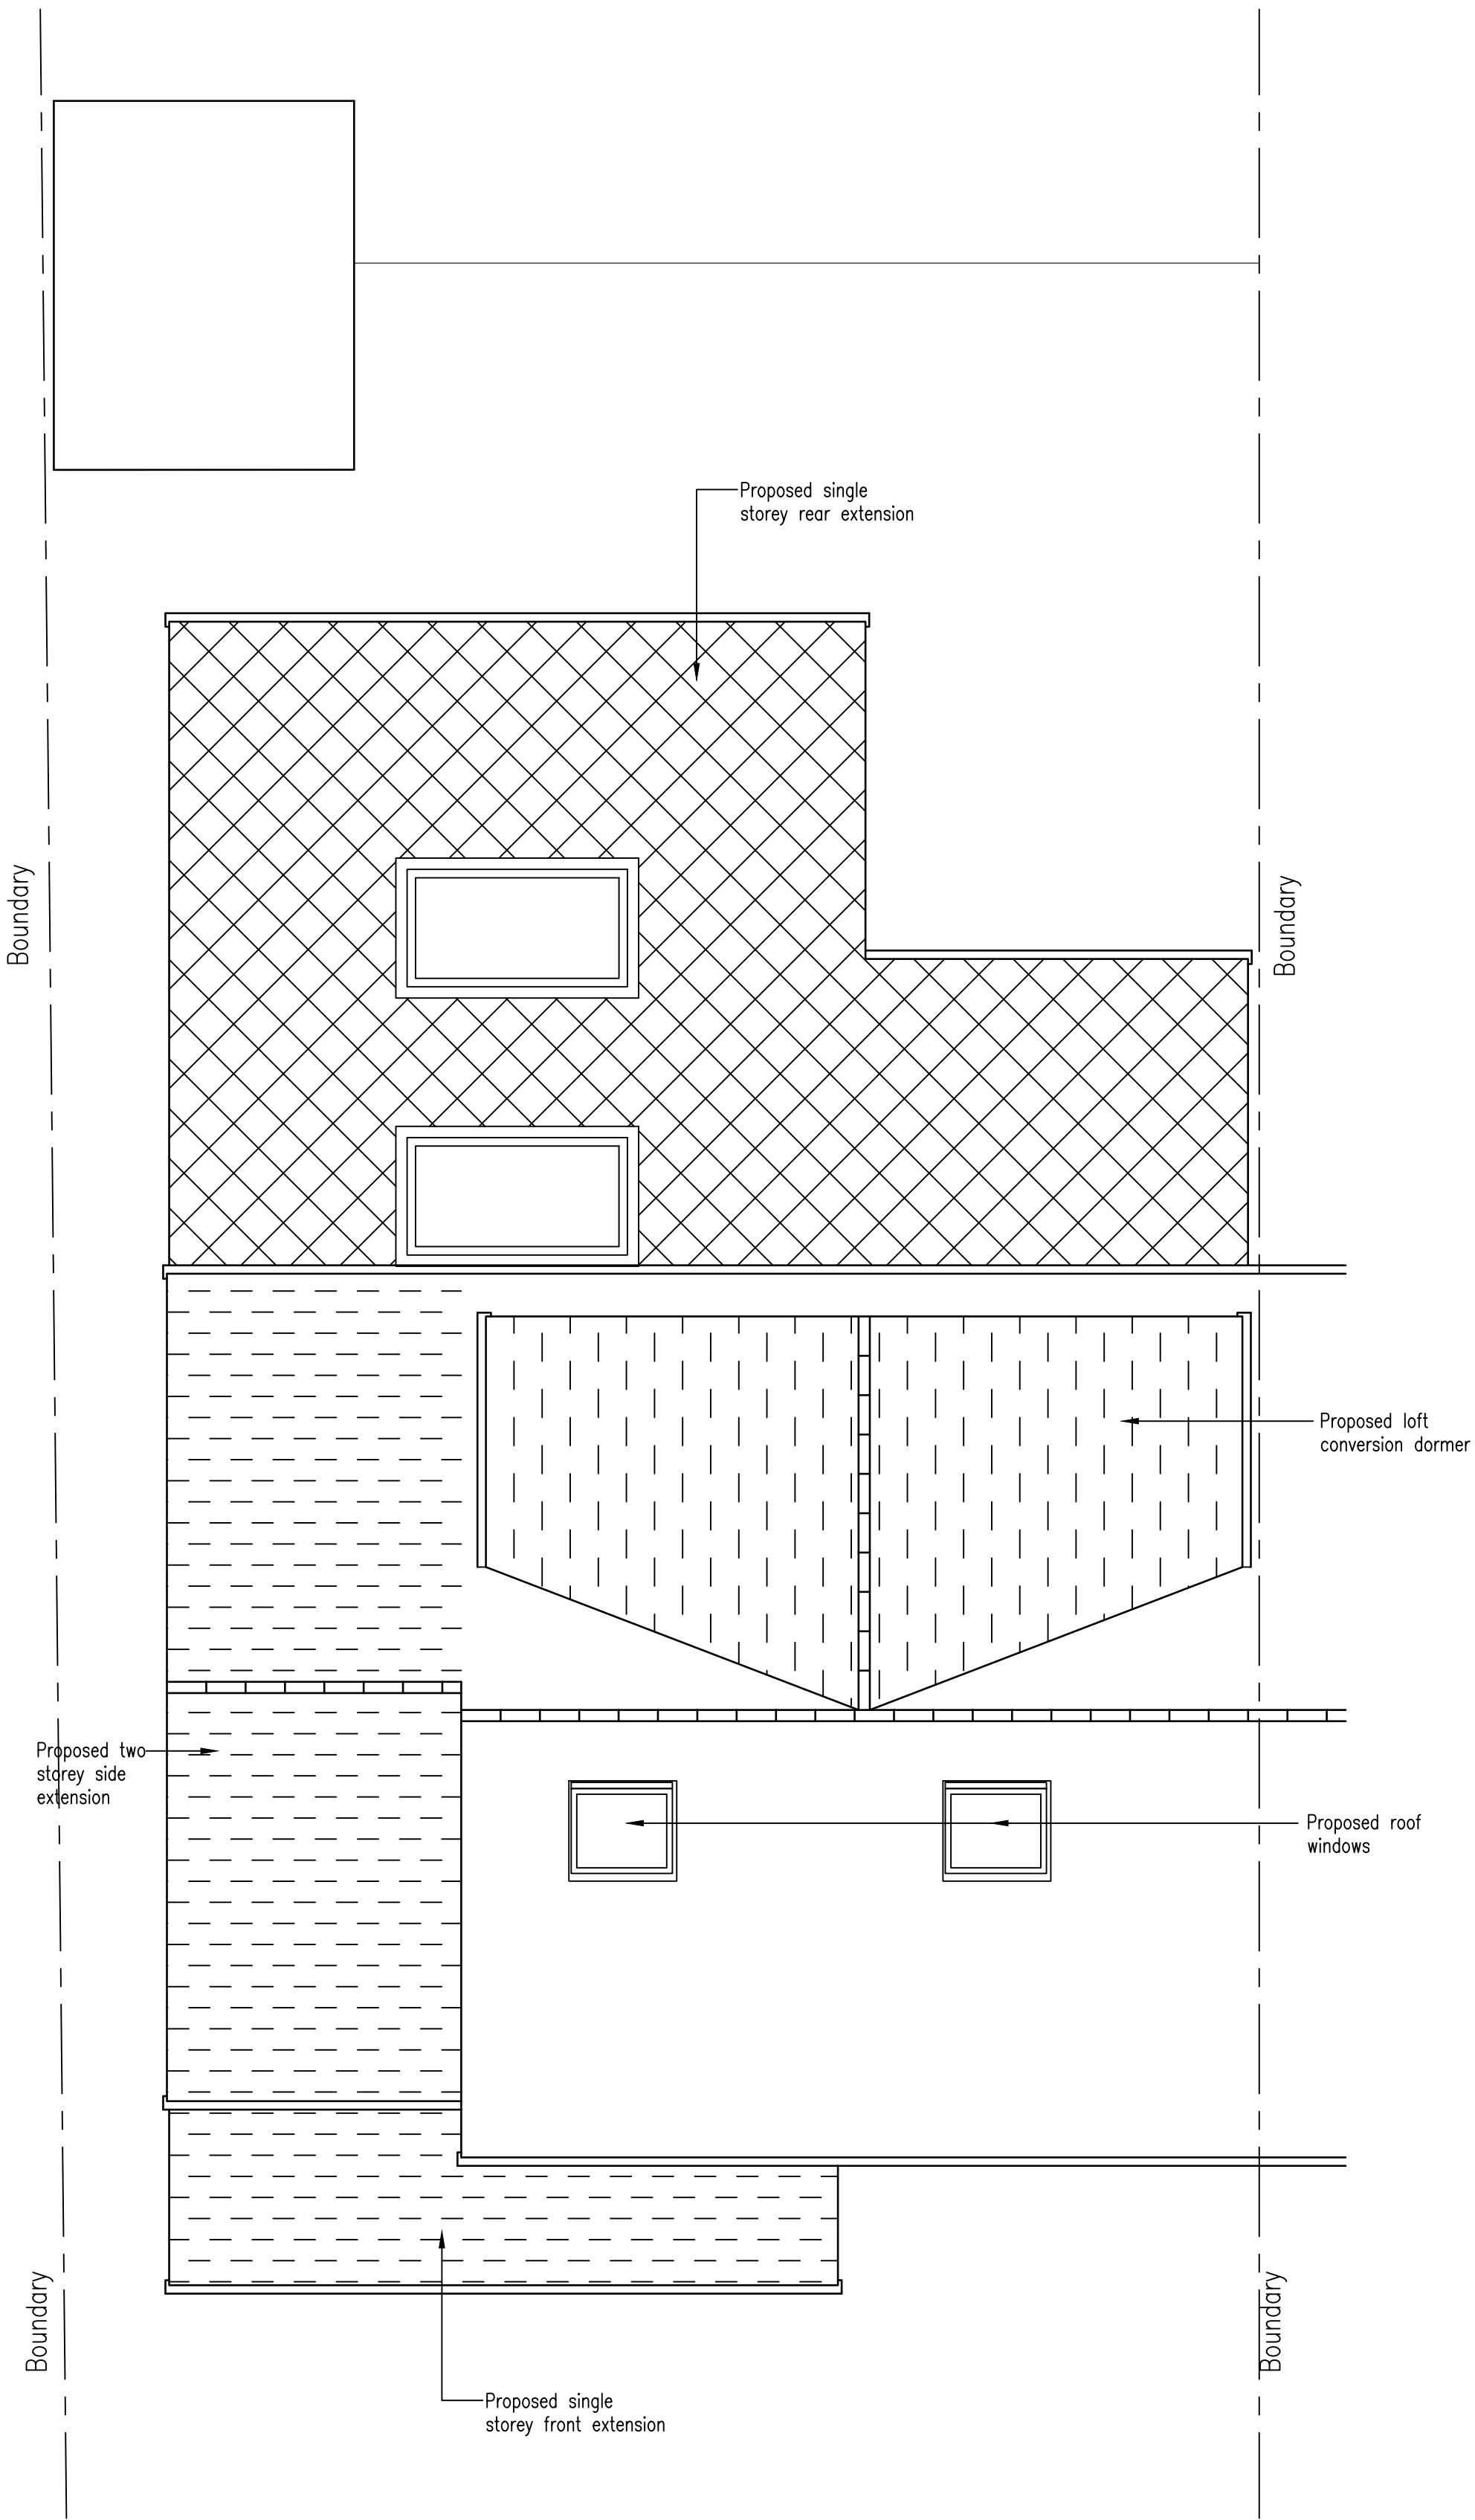

ROOF



Plan Ahead
Drawing Services

Tel: 07940 828650 E-Mail: plan.ahead@btinternet.com
Website: www.plan-ahead-drawing-services.co.uk

PROJECT
Extensions & loft conversion to:
30 SUTCLIFFE AVENUE
EARLEY
READING
RG6 7JN

DRAWING TITLE
PROPOSED SECOND FLOOR
& ROOF PLANS

DATE	SCALE	PAPER
19/03/26	1:50	A1
DRAWN BY	DRAWING NUMBER	REV.
D. HUISH	261003/03	

GENERAL NOTES

1. DIMENSIONS ARE TO BE CHECKED ON SITE BEFORE WORK PROCEEDS

2. ALL DIMENSIONS ARE IN MILLIMETRES UNLESS OTHERWISE STATED.

3. THIS DRAWING IS NOT TO BE REPRODUCED WITHOUT THE PERMISSION OF PLAN AHEAD DRAWING SERVICES.

REVISIONS	DATE	DESCRIPTION
REF	DATE	DESCRIPTION