



ENDALLS FARM

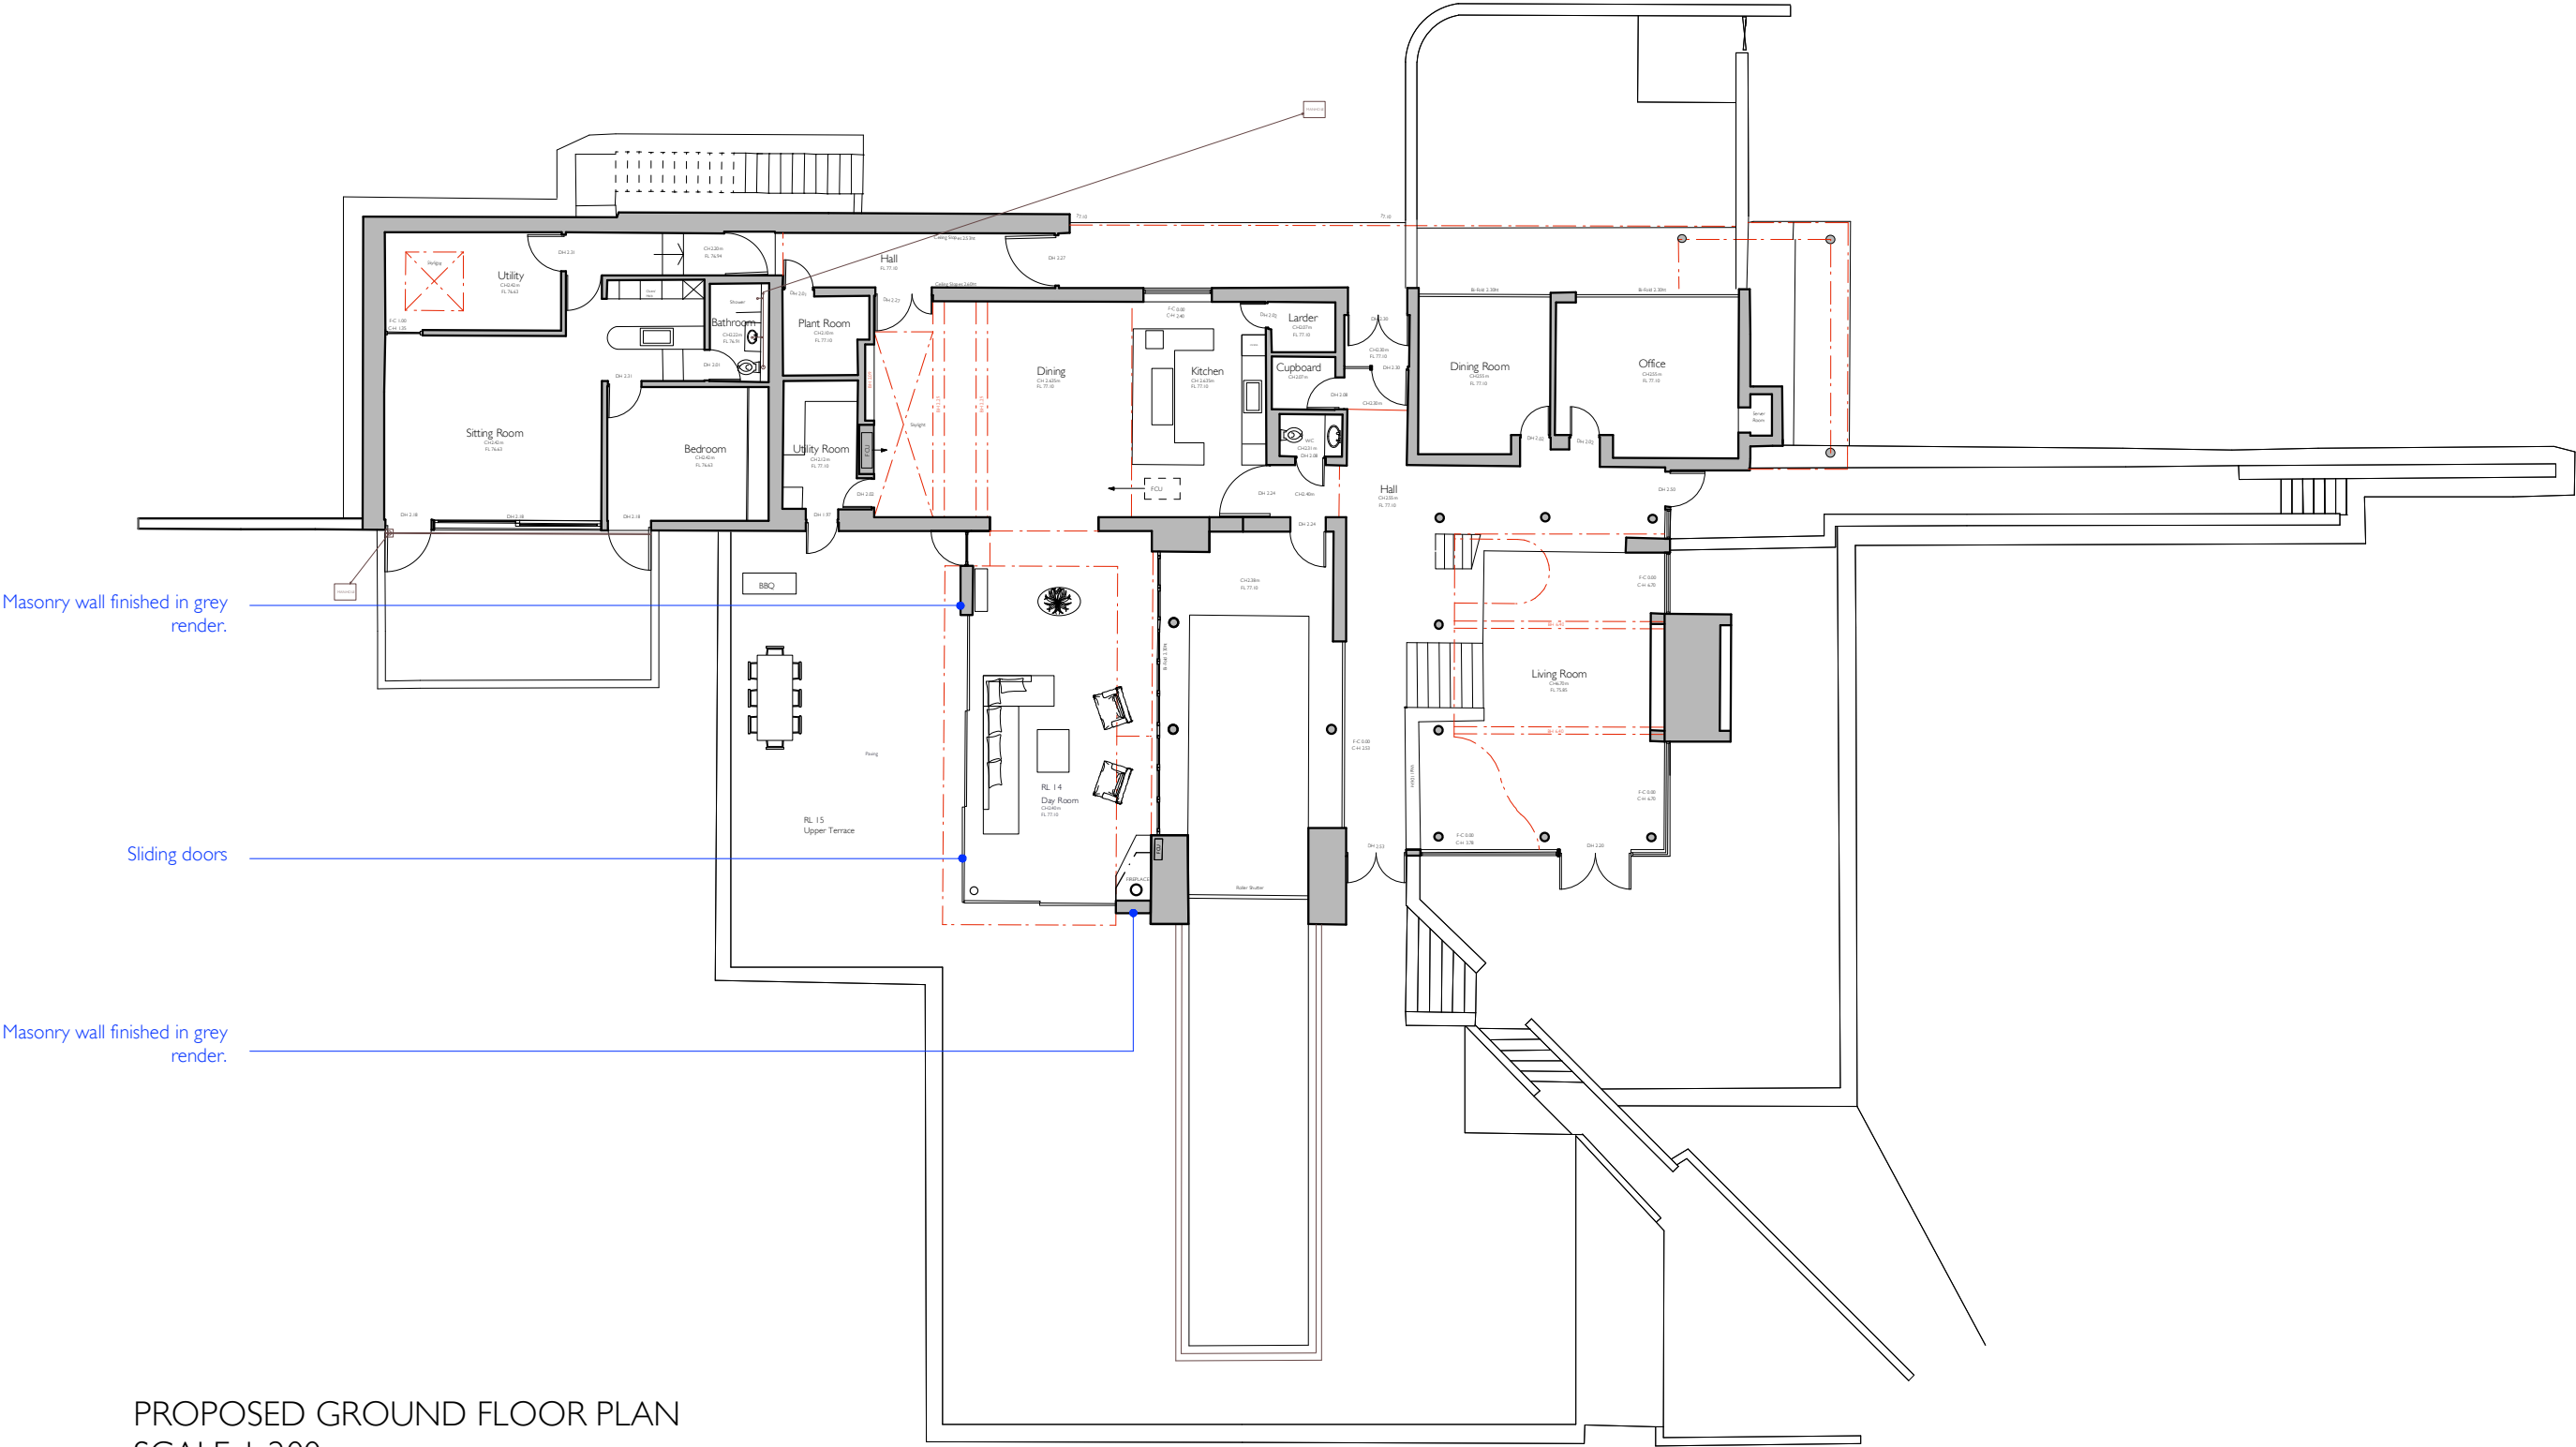

PROPOSED GROUND FLOOR PLAN
SCALE 1-200

 

DO NOT SCALE ALL DIMENSIONS AND LEVELS TO BE VERIFIED ON SITE BY CONTRACTOR PRIOR TO COMMENCEMENT OF WORKS ANY DISCREPANCIES OR AMBIGUITIES TO BE REPORTED IMMEDIATELY TO THE ARCHITECT PRIOR TO CONSTRUCTION OR FABRICATION DRAWINGS TO BE READ IN CONJUNCTION WITH RELEVANT ENGINEER'S DRAWINGS	ORIENTATION 	ISSUE PLANNING	REVISION NOTES REVISION A - 19.01.26 EXISTING FIRST FLOOR DRAWING ADDED 293 P 06. DRAWING LABEL ADDED TO DRAWING 293 P 07 REVISION B - 22.01.26 SCALE BAR UPDATED ON DRAWINGS 293 P 04-09	PROJECT ENDALLS FARM				DANIEL HARRIS ARCHITECTS UNIT 5, OLD STABLE HOUSE 53.55 NORTH CROSS ROAD LONDON, SE22 9ET office@dh-architects.com www.dh-architects.com © 2025 ALL RIGHTS RESERVED	
				TITLE PROPOSED GROUND FLOOR PLAN					
				SCALE 1:200 @ A3		REVISION B		PROJECT NO. 293	