



ENDALLS FARM

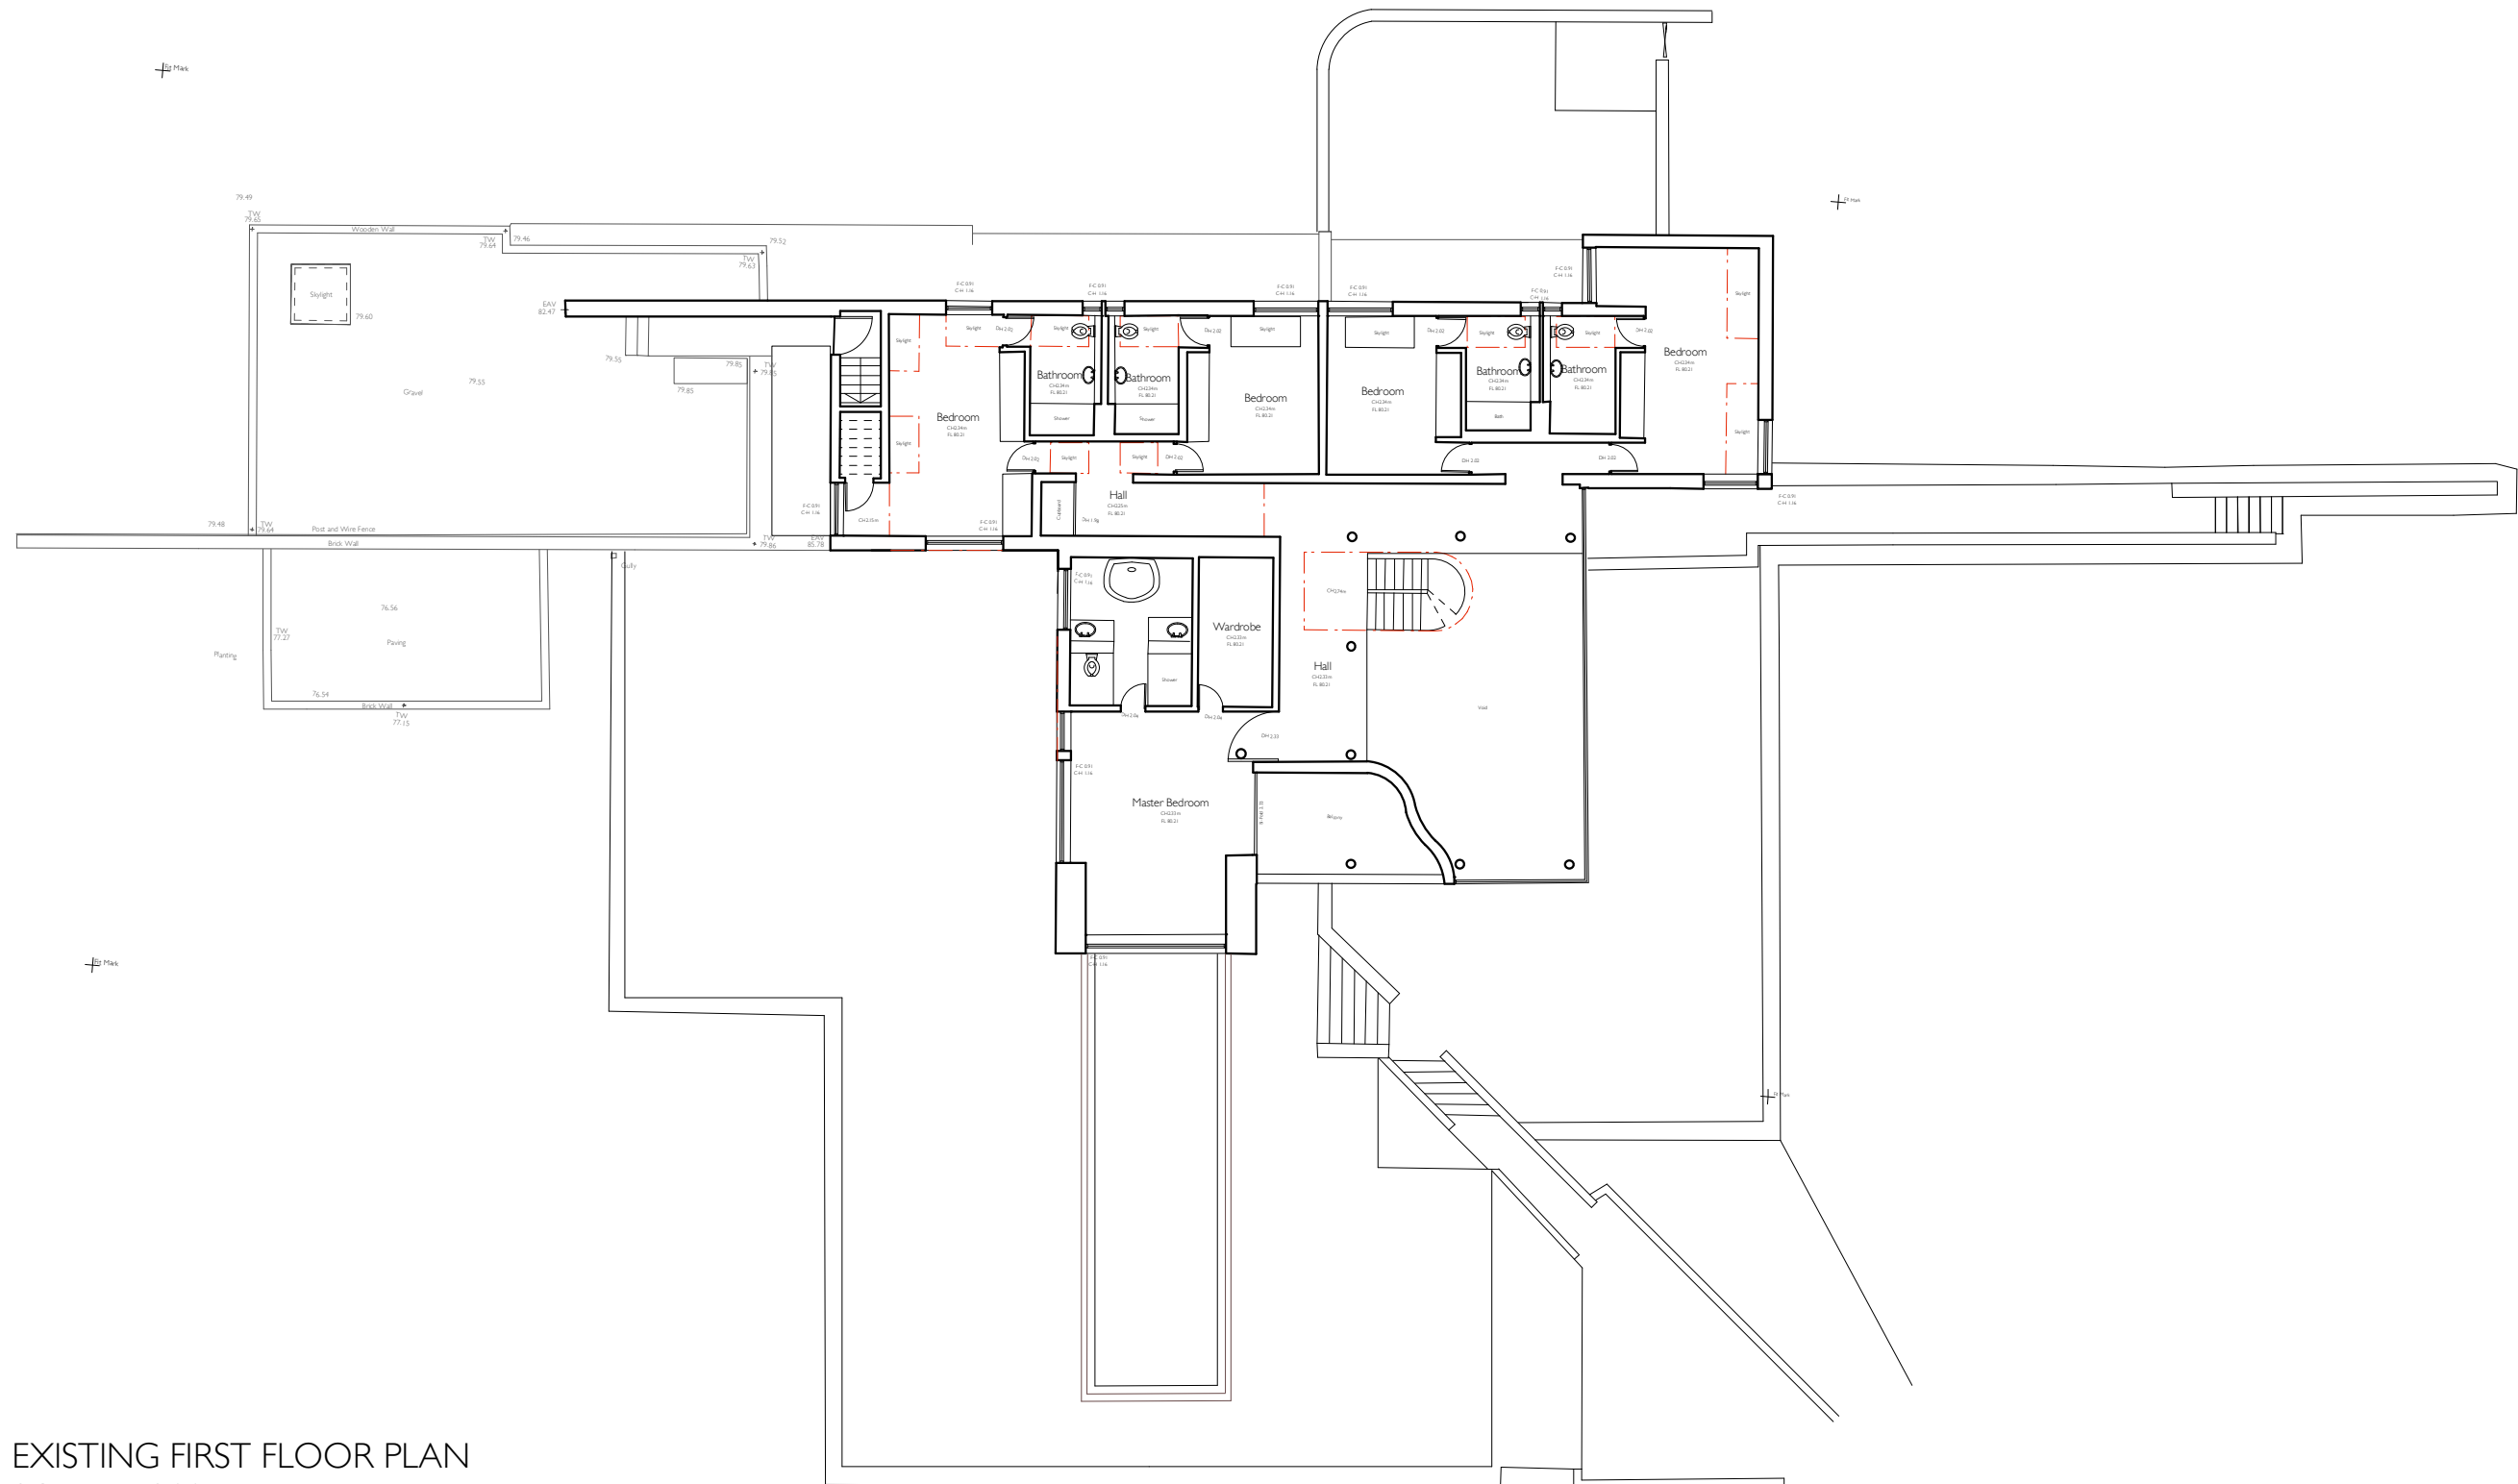

EXISTING FIRST FLOOR PLAN
SCALE 1-200

 

DO NOT SCALE

ALL DIMENSIONS AND LEVELS TO BE VERIFIED ON SITE BY CONTRACTOR PRIOR TO COMMENCEMENT OF WORKS

ANY DISCREPANCIES OR AMBIGUITIES TO BE REPORTED IMMEDIATELY TO THE ARCHITECT PRIOR TO CONSTRUCTION OR FABRICATION

DRAWINGS TO BE READ IN CONJUNCTION WITH RELEVANT ENGINEER'S DRAWINGS

ORIENTATION



ISSUE

PLANNING

REVISION NOTES

REVISION A - 19.01.26
EXISTING FIRST FLOOR DRAWING ADDED 293 P 06. DRAWING LABEL ADDED TO DRAWING 293 P 07

REVISION B - 22.01.26
SCALE BAR UPDATED ON DRAWINGS 293 P 04-09

PROJECT ENDALLS FARM			
TITLE EXISTING FIRST FLOOR PLAN			
SCALE 1:200 @ A3	REVISION B	PROJECT NO. 293	DRAWING NO. P 06

DANIEL HARRIS
ARCHITECTS

UNIT 5, OLD STABLE HOUSE
53-55 NORTH CROSS ROAD
LONDON, SE22 9ET

office@dh-architects.com
www.dh-architects.com

© 2025
ALL RIGHTS RESERVED

