



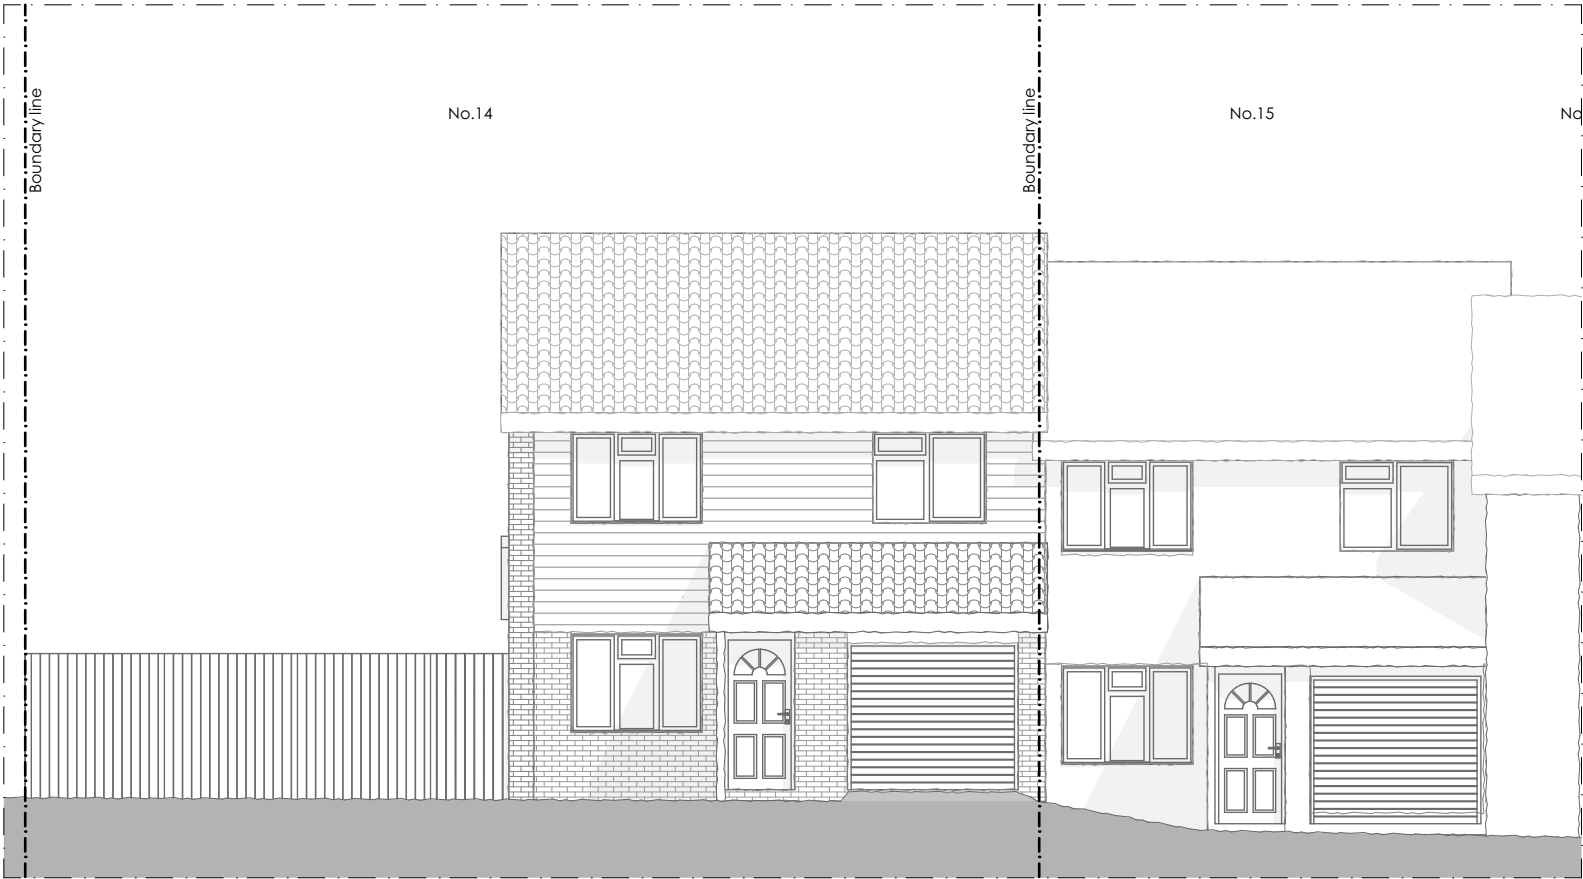

E-01 Existing and Proposed Front Elevation- NorthWest 1:100

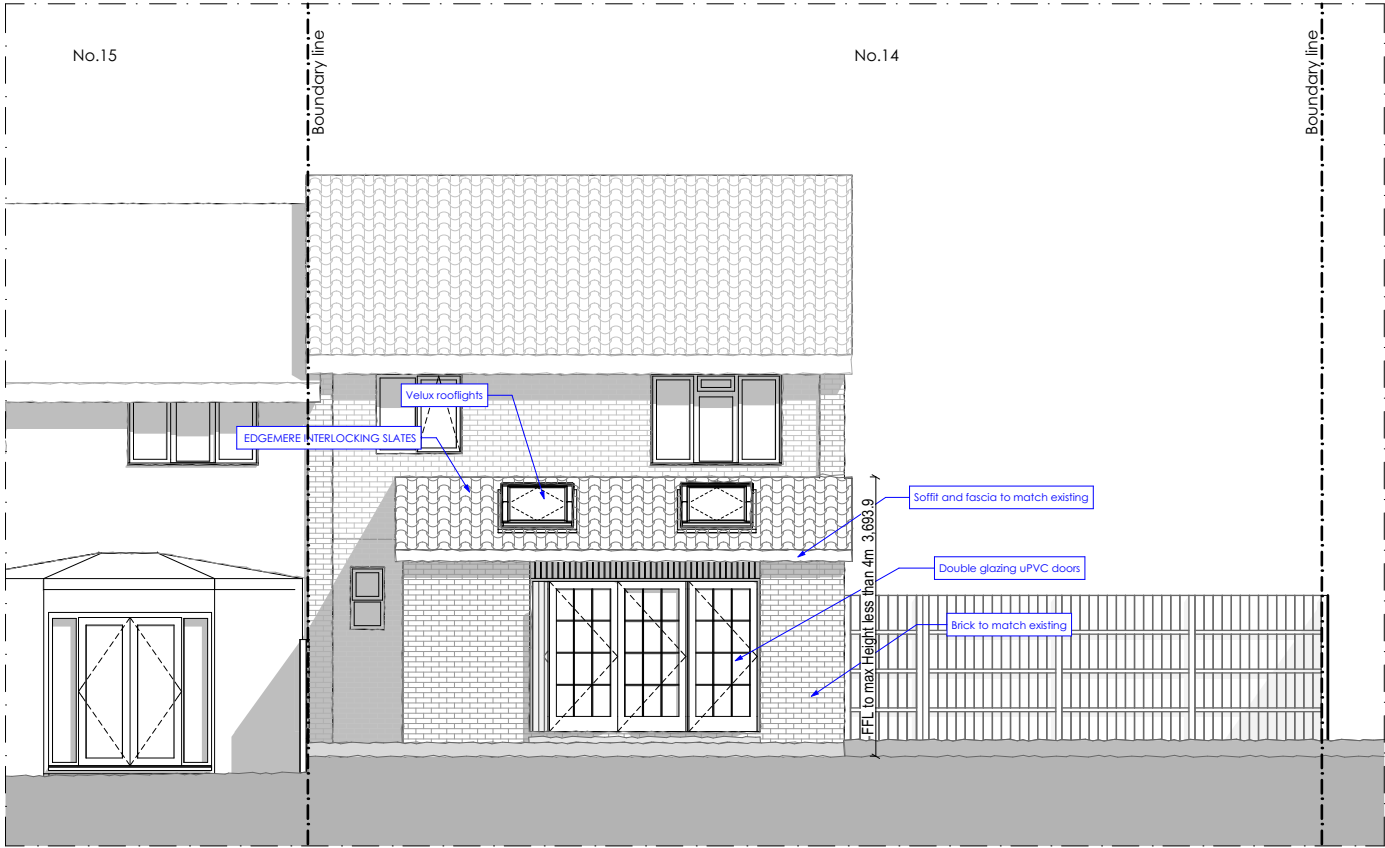

E-02 Rear Elevation- SouthEast 1:100

© This drawing remains the property of Christos & Sons Building Solutions and shall not be copied without prior written consent.

All dimensions to be checked on site and any discrepancies to be reported before work commences.

Notes:

1:100



Christos & Sons
Building Solutions

Christos Papadopoulos
19 Bramshaw Road
Reading RG30 6AT
email: christosandsons@gmail.com
mobile: 07919280260



Client:

Michael L'Hoste

Job Title:

Single rear storey extension under PD rights Class A at 14
Crecy Close Wokingham RG41 3UZ

Drawing Title:

Proposed Elevations

Drawing Date:

31-07-2024

Status:

Planning Drawings

Issue Date:

05/09/2024

Drawn By:

C.P.

Scale:

1:100@A3

Job No:

2024-49

Drawing No:

2024-49-109

Rev: