



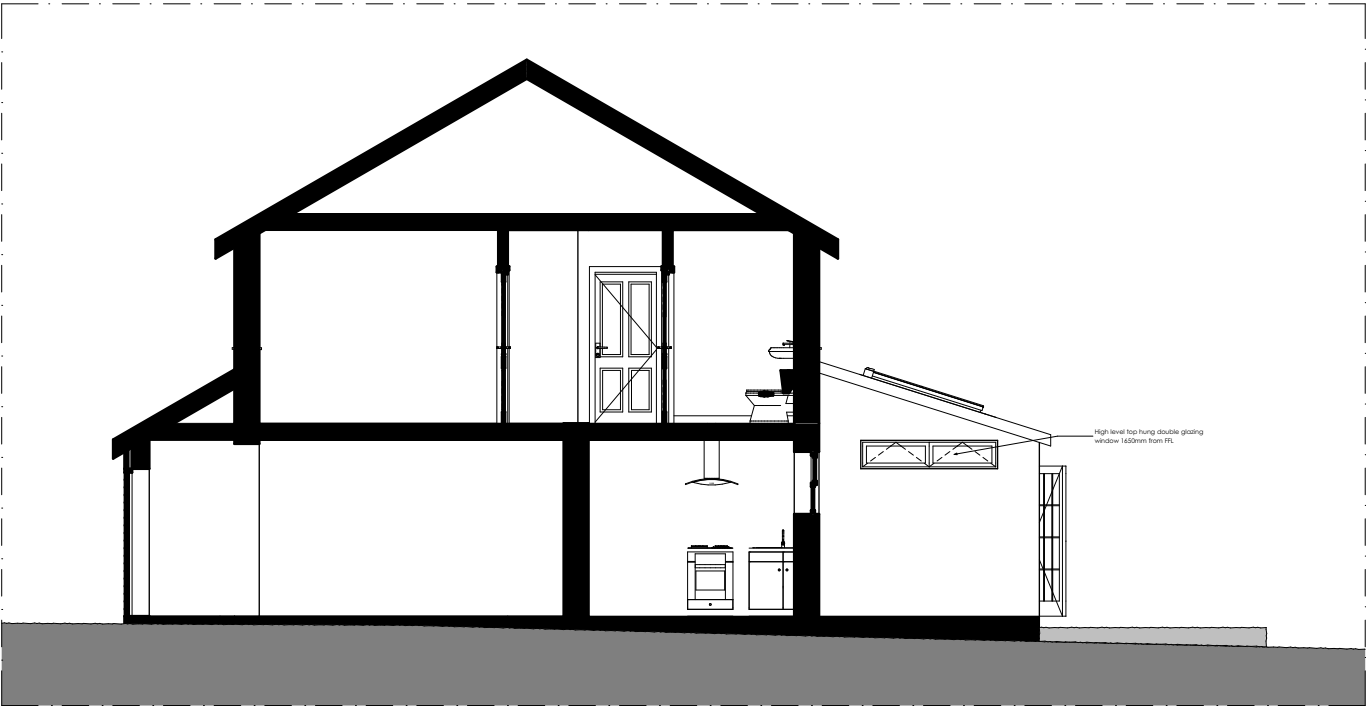

1:100 East Elevation

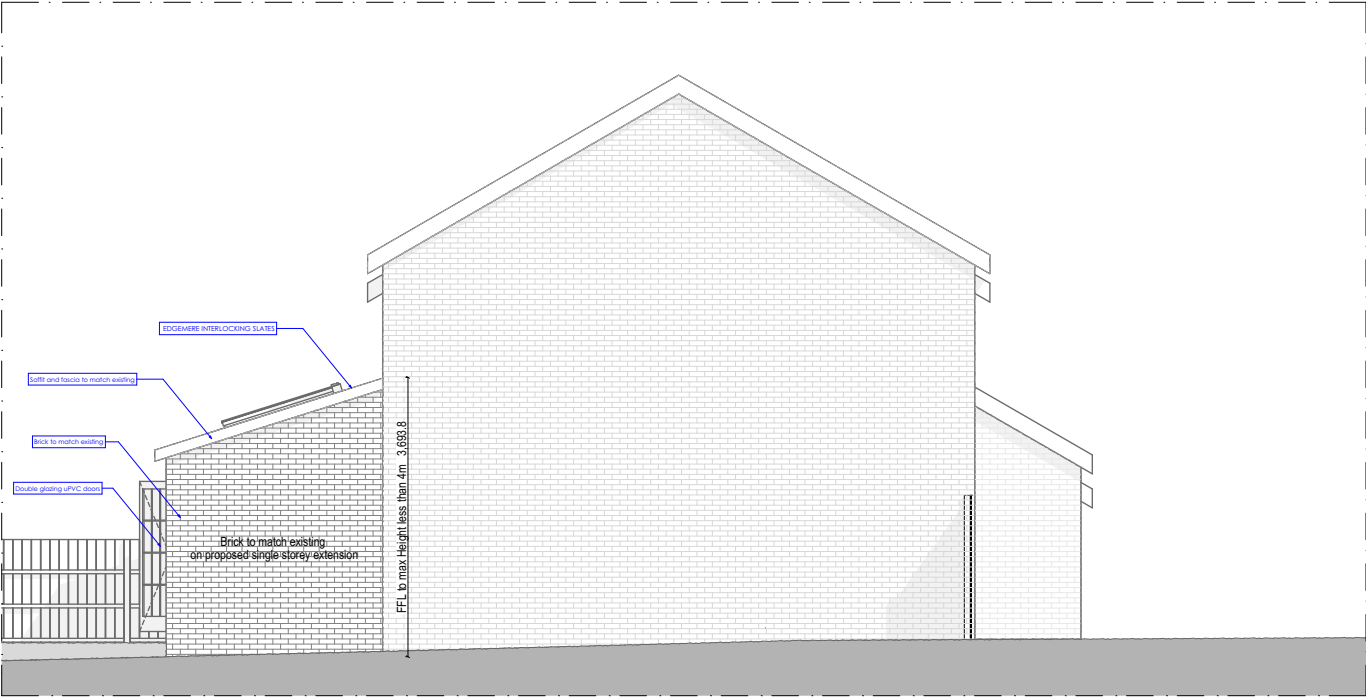

1:100 Side Elevation- West E-04

© This drawing remains the property of Christos & Sons Building Solutions and shall not be copied without prior written consent.

All dimensions to be checked on site and any discrepancies to be reported before work commences.

Notes:

1:100



Christos & Sons
Building Solutions

Christos Papadopoulos
19 Bramshaw Road
Reading RG30 6AT
email: christosandsons@gmail.com
mobile: 07919280260



Client:
Michael L'Hoste

Job Title:
Single rear storey extension under PD rights Class A at 14
Crecy Close Wokingham RG41 3UZ

Drawing Title:
Proposed Side Elevations

Drawing Date: 31-07-2024	Status: Planning Drawings	
Issue Date: 05/09/2024	Drawn By: C.P.	Scale: 1:100@A3
Job No: 2024-49	Drawing No: 2024-49-110	Rev: