


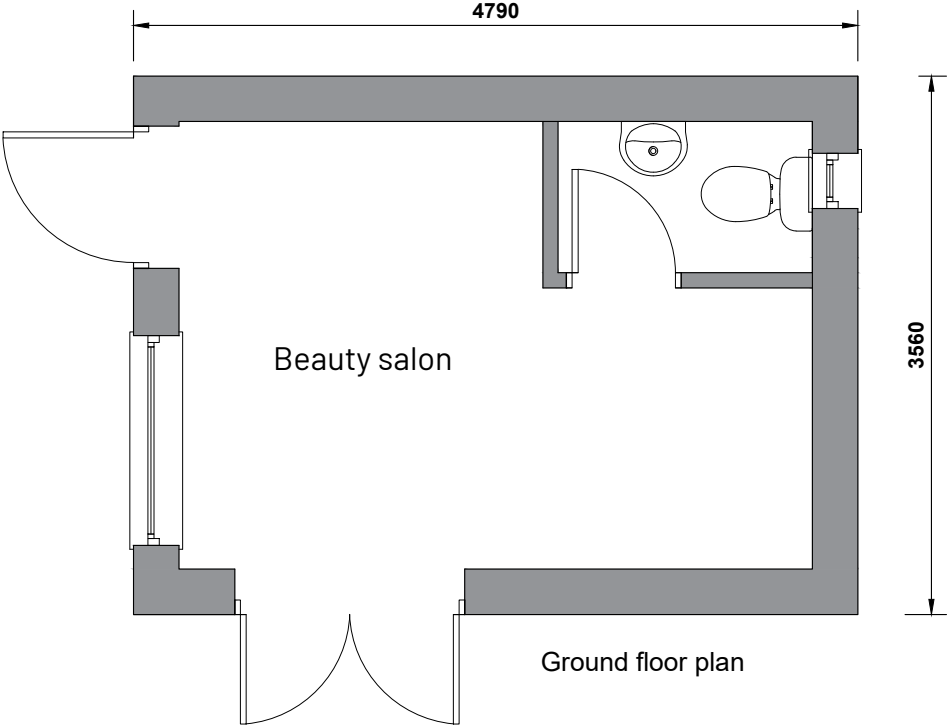
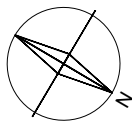


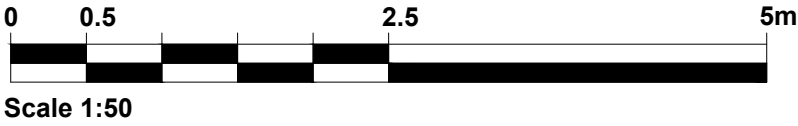


Ground floor plan

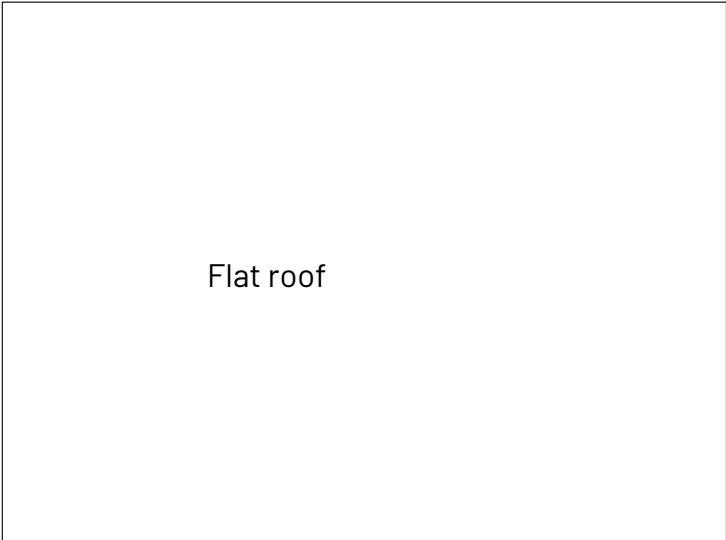


Roof plan

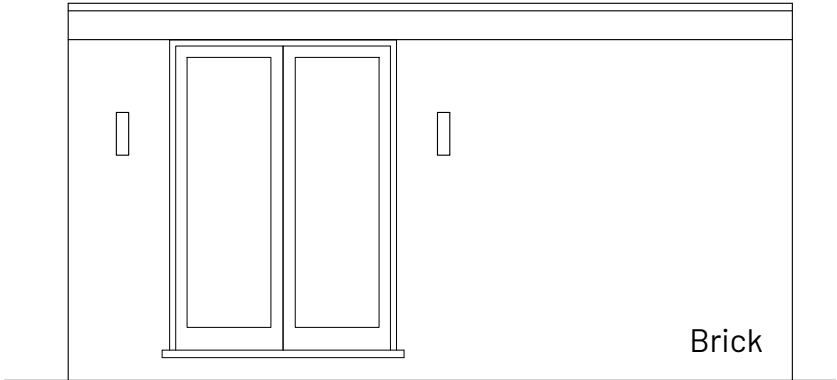


Front elevation- East

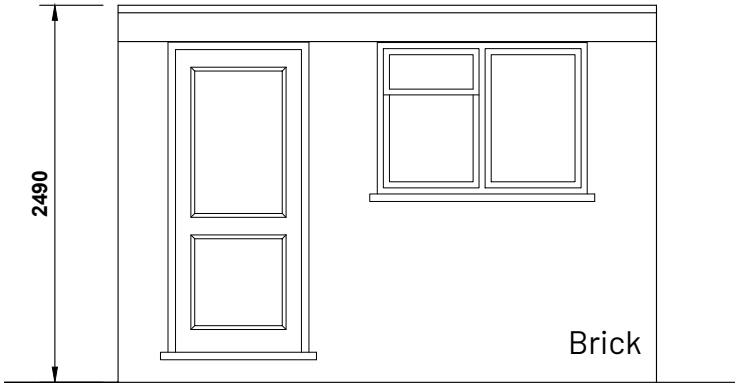

Side elevation- South

 

Rear elevation- West

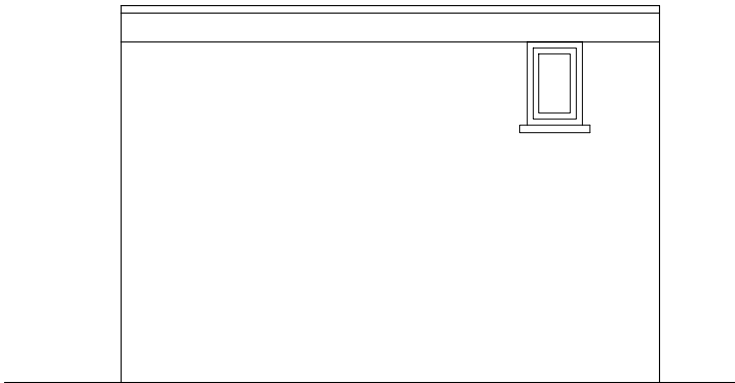


Side elevation- North


- NOTES**
1. This drawing is copyright of: REYNOLDS DESIGN LTD. Reproduction is only to take place with our written authority.
 2. These Plans are subject to "Planning and Building Regulation Approval" or any other statute in law before building commences.
 3. Any structural work where mentioned on the drawing is subject to a qualified structural and civil engineer calculations before building work commences.
 4. All drawings marked preliminary or planning are not to be built or manufactured from.
 5. If any discrepancies are found in the drawings these are to be brought to the attention of REYNOLDS DESIGN LTD for rectification.
 6. Boundary line indicative only. Exact location must be determined on site before building work commences.

Rev	Date	Description	Drm By
-	-	-	-
-	-	-	-
-	-	-	-



Planning				Site Address: 9 Rowland Way Earley, Reading RG6 5TE	
Drawing Title: Existing and proposed Outbuilding				REYNOLDS DESIGN 	
Project & Drawing Number: 24.9RW.P01					
Rev: -	Scale: 1:50	Sheet size: A3	Date: Sept 24	www.reynoldsdesign.co.uk emily@reynoldsdesign.co.uk T: 01252 704 500	

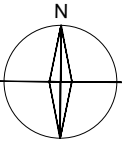


© Crown copyright 2024 Ordnance Survey 100053143

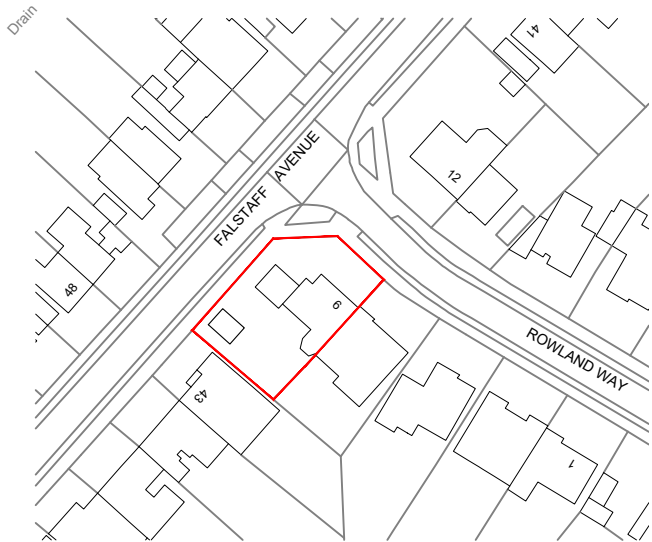

Location plan 1:1250

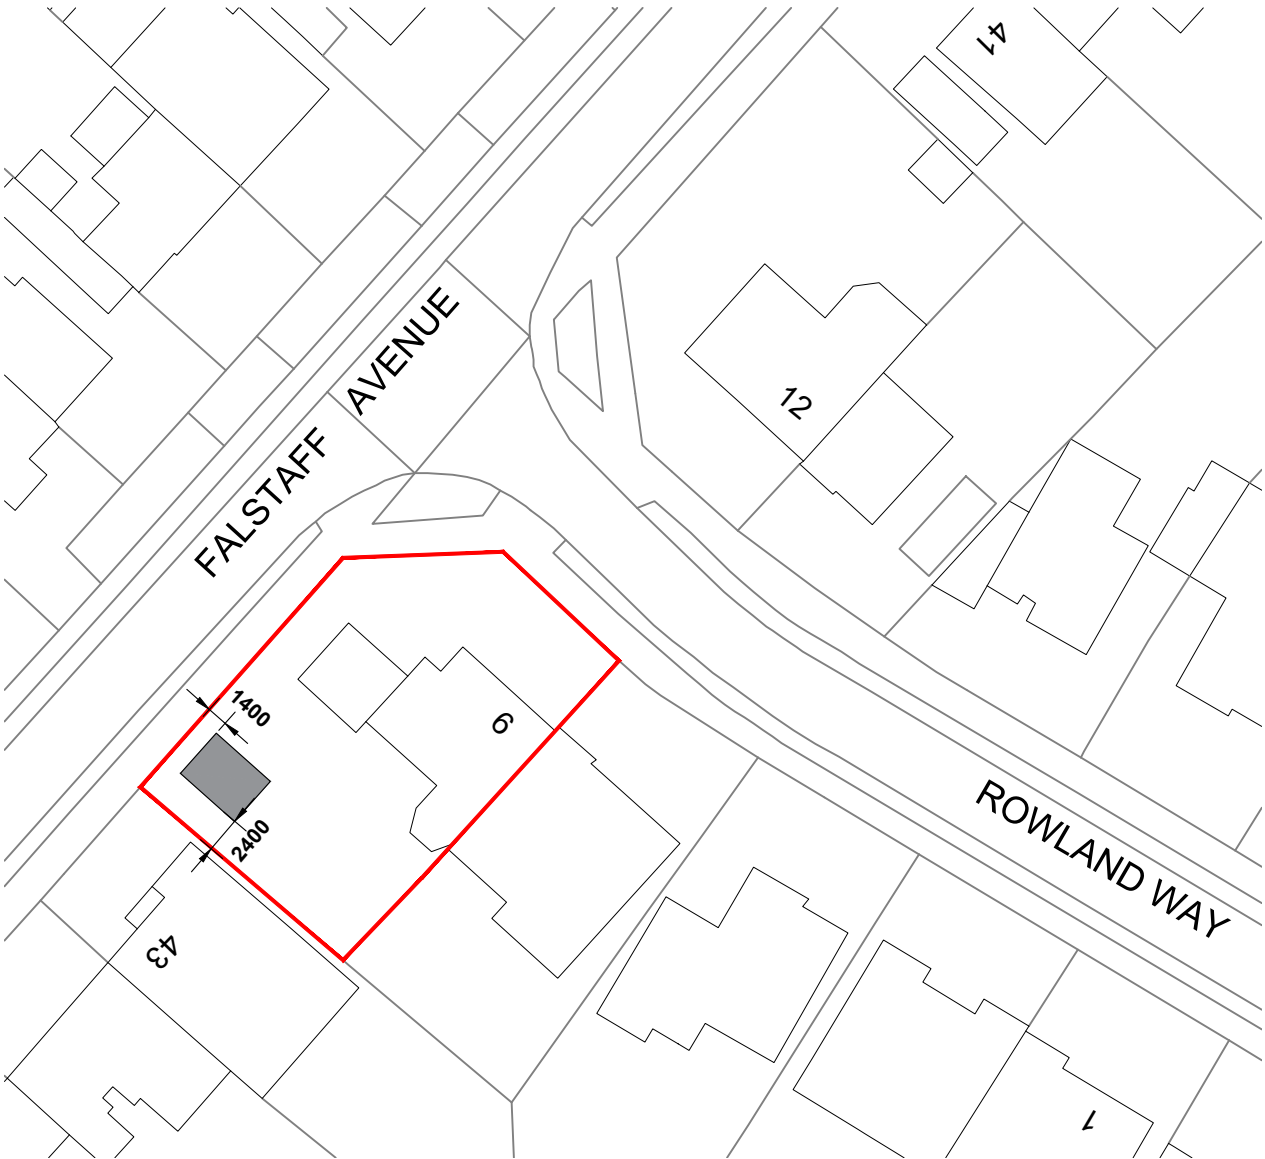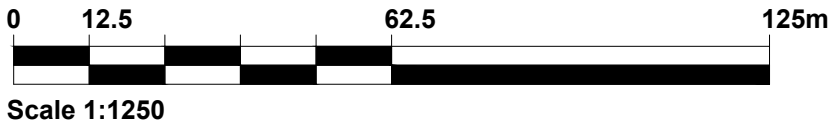

Block Plan 1:500

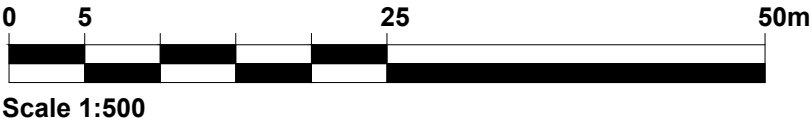

- NOTES**
1. This drawing is copyright of: REYNOLDS DESIGN LTD. Reproduction is only to take place with our written authority.
 2. These Plans are subject to 'Planning and Building Regulation Approval' or any other statute in law before building commences.
 3. Any structural work where mentioned on the drawing is subject to a qualified structural and civil engineer calculations before building work commences.
 4. All drawings marked preliminary or planning are not to be built or manufactured from.
 5. If any discrepancies are found in the drawings these are to be brought to the attention of REYNOLDS DESIGN LTD for rectification.
 6. Boundary line indicative only. Exact location must be determined on site before building work commences.

Rev	Date	Description	Drm By
-	-	-	-
-	-	-	-
-	-	-	-

Planning				Site Address: 9 Rowland Way Earley, Reading RG6 5TE	
Drawing Title: Location & Block plan				REYNOLDS DESIGN ARCHITECTS www.reynoldsdesign.co.uk emily@reynoldsdesign.co.uk T: 01252 704 500	
Project & Drawing Number: 23.2GC.P02					
Rev: -	Scale: varies	Sheet size: A3	Date: Sept 24		