


0 1 2 3 4m
SCALE 1:50@A1


Please Note:
These plans must not be acted upon until the appropriate
Planning and Building Regulation approvals have been granted.
Should the works be undertaken prior to the above approvals
being in place, it is done so entirely at the clients own risk.




Existing front elevation

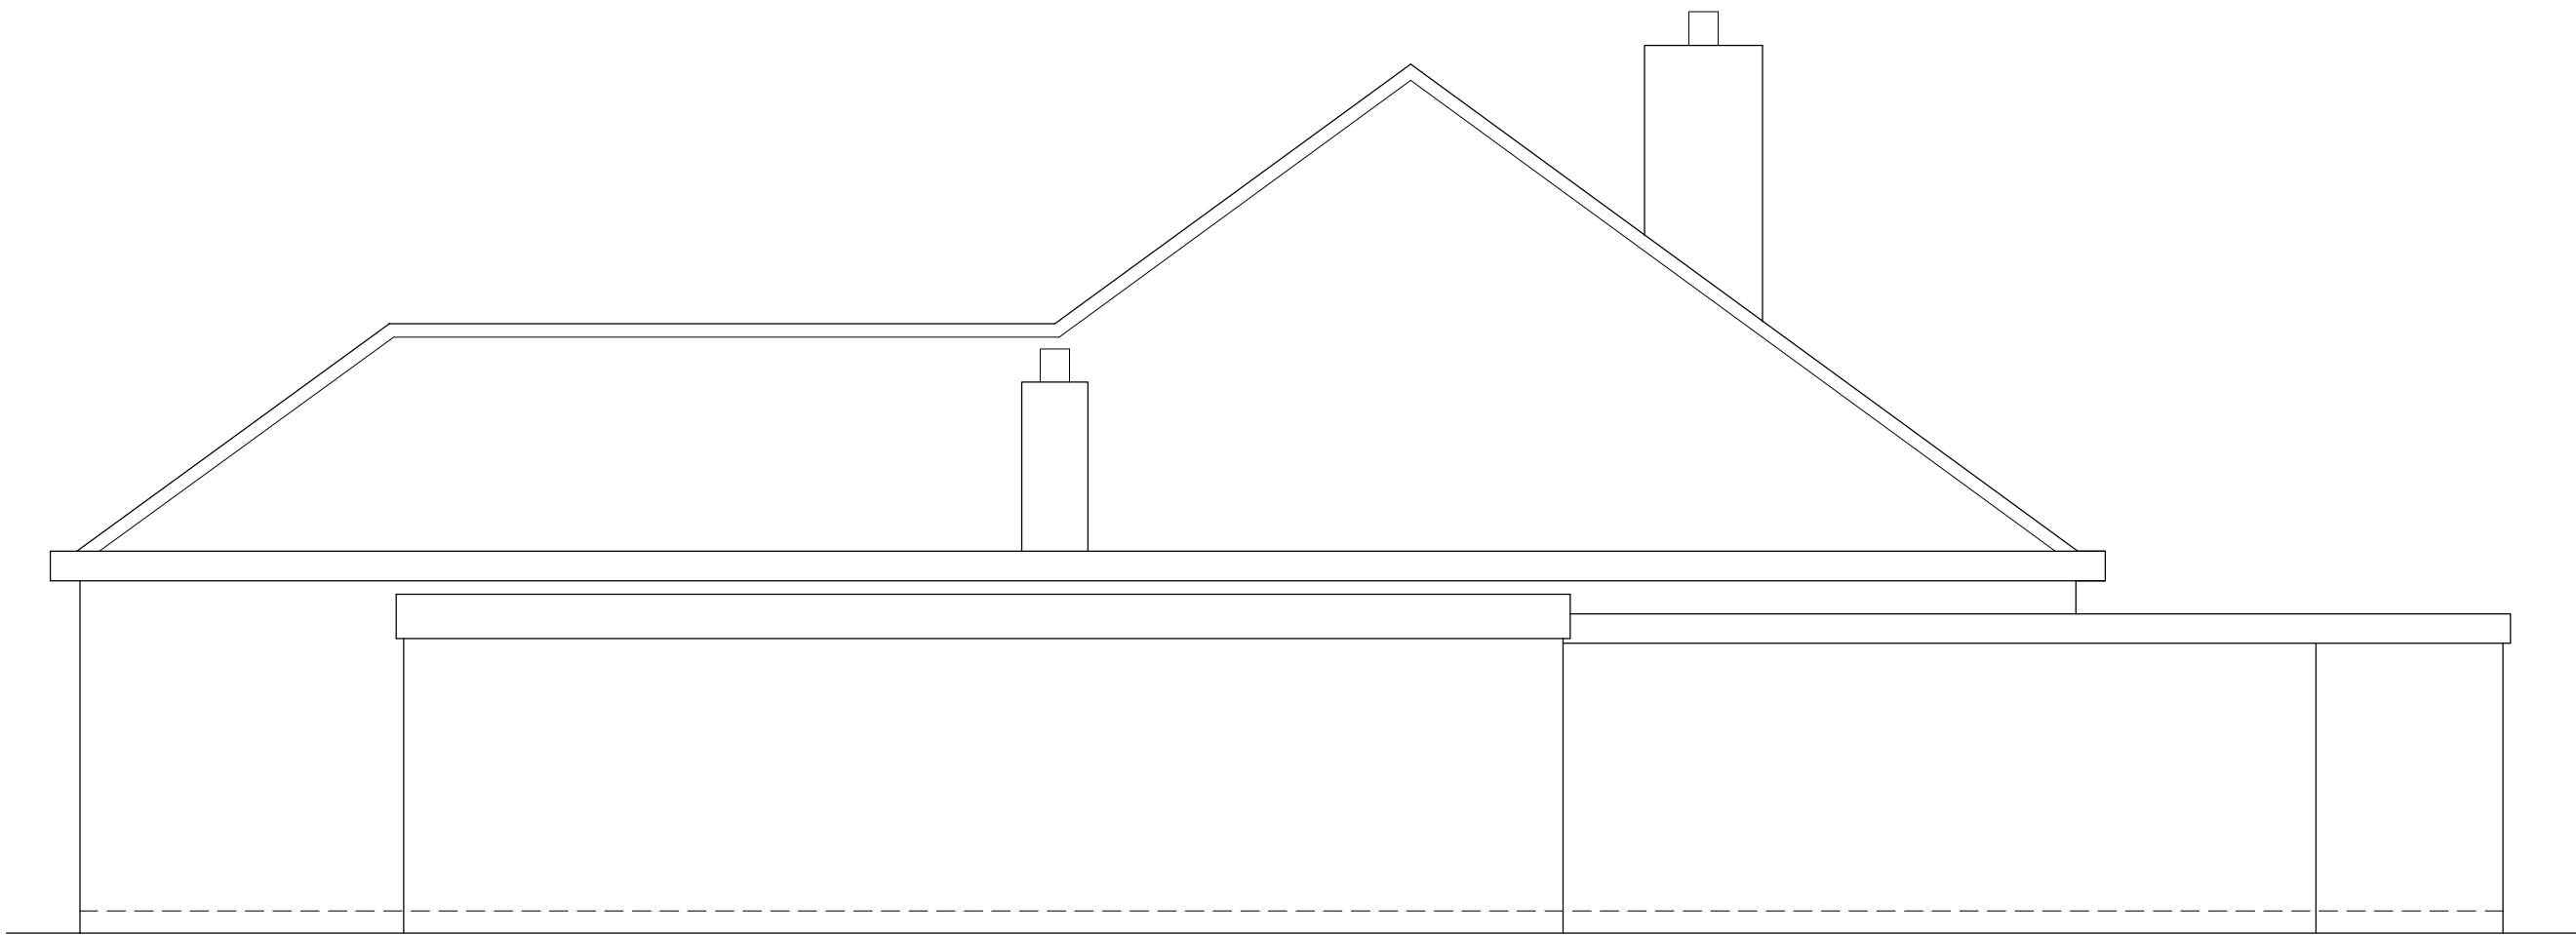

Existing side elevation

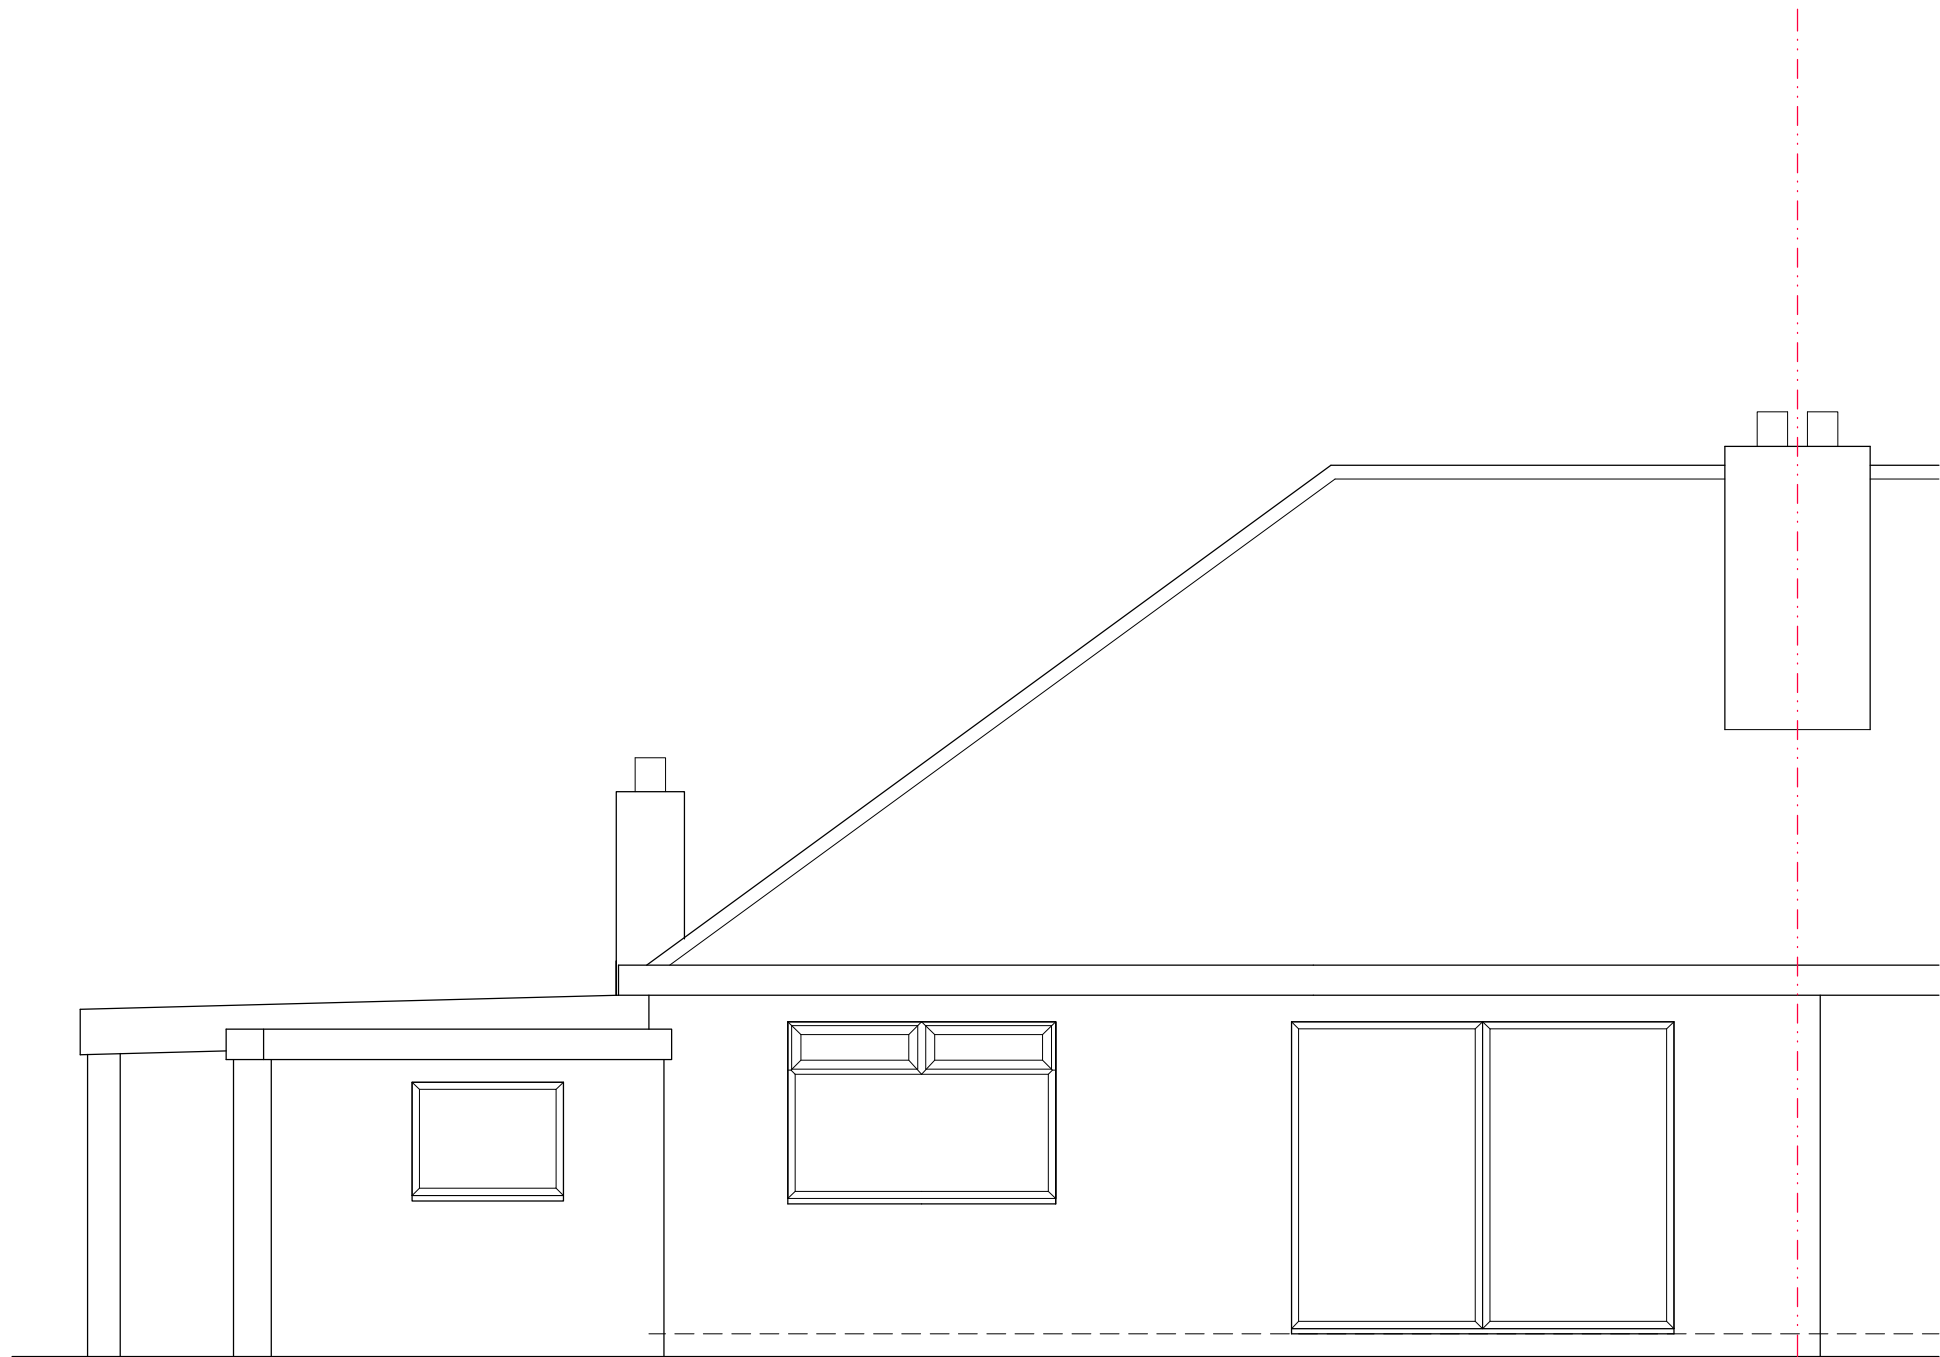

Existing rear elevation

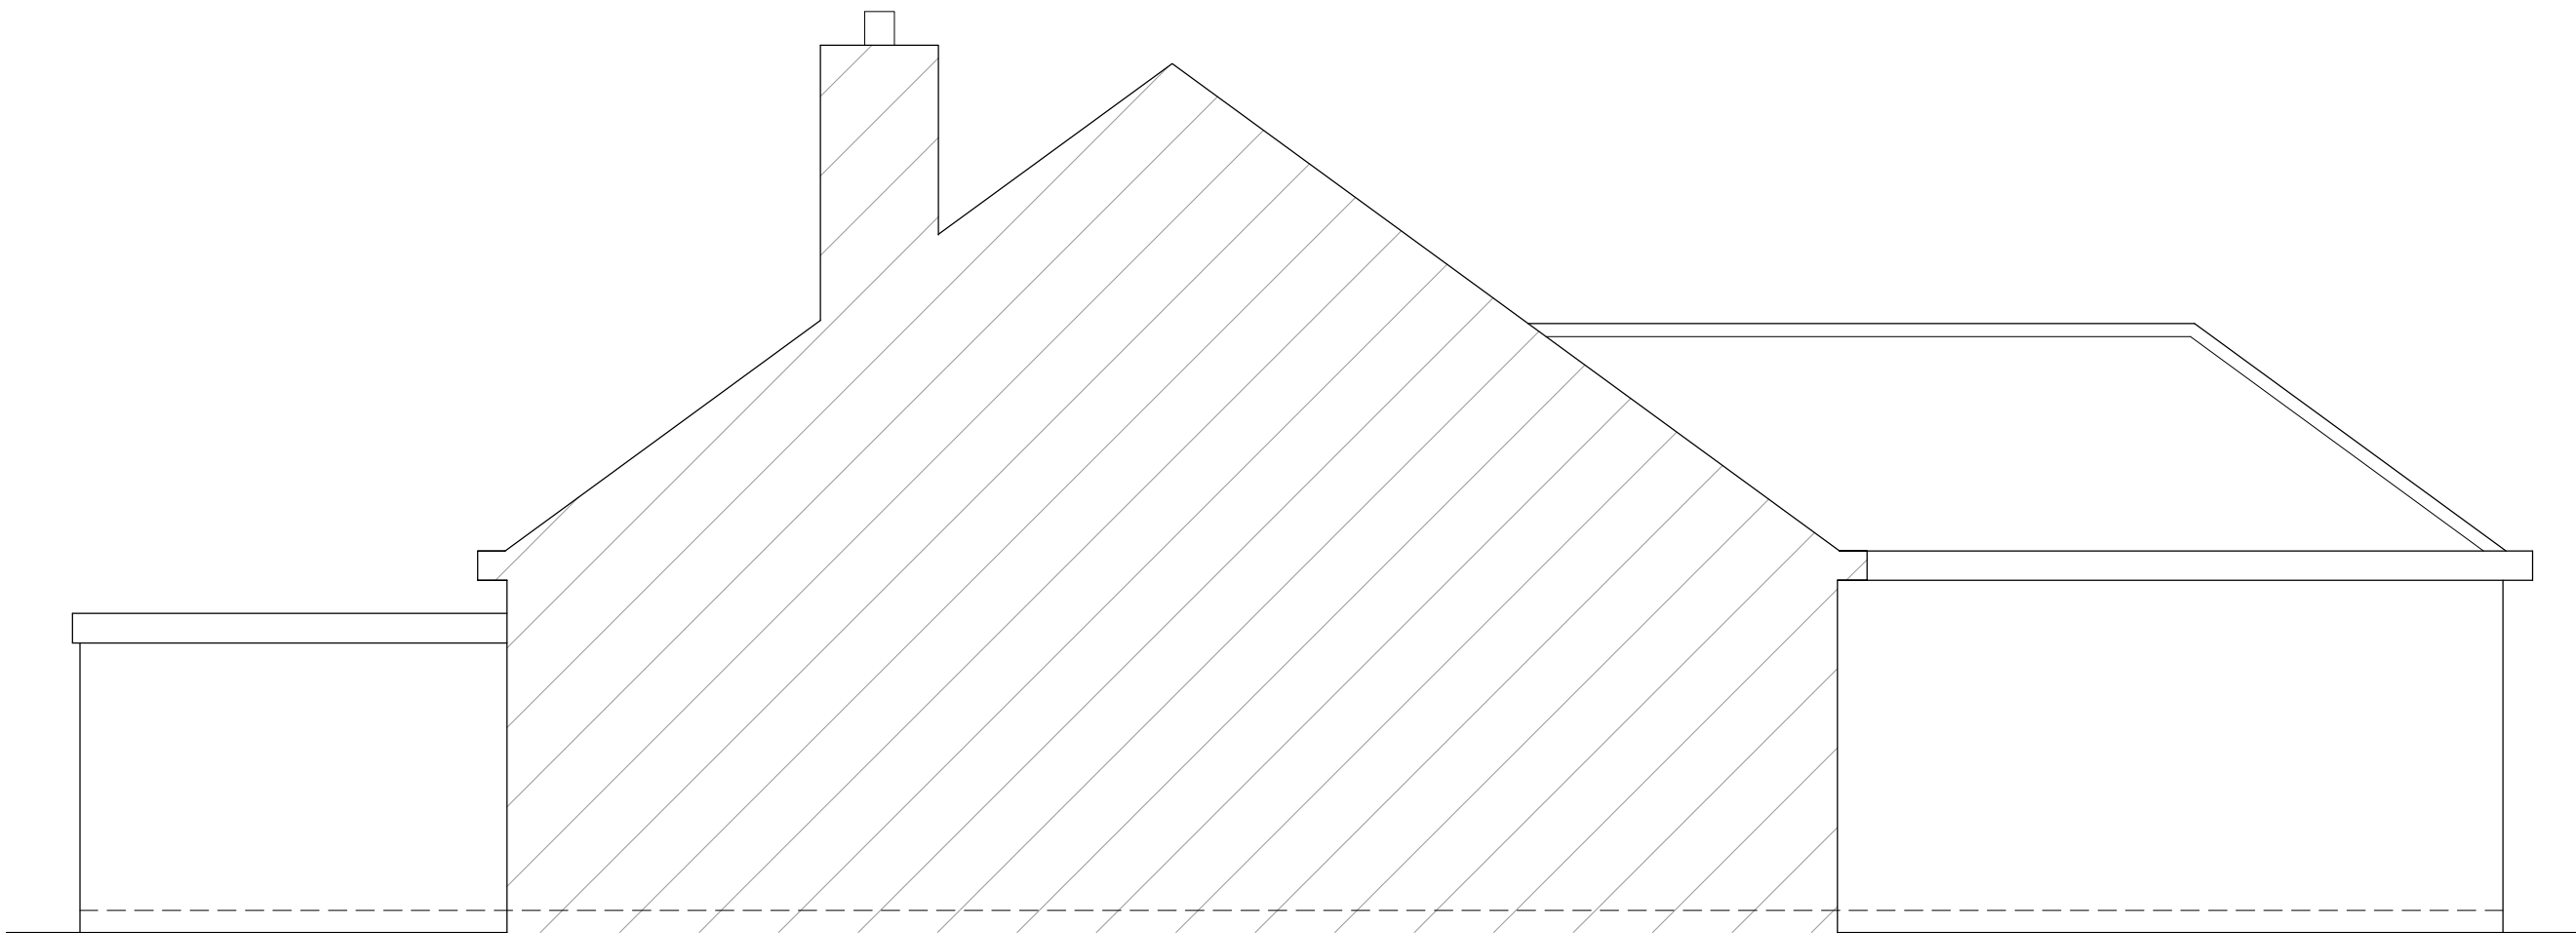

Existing side elevation

GENERAL NOTES:
Check and verify all dimensions prior to commencement of work.
This drawing should be read in conjunction with all other contract documents including those by other consultants.

The survey information shown this drawing is based on a survey prepared by a third party and CDS Ltd accepts no responsibility for the accuracy or completeness of the survey. Any discrepancies to be reported to CDS Ltd immediately.

This drawing is copyright of and shall remain the property of: Creative Design and Structure Ltd

LEGEND

	Boundary		Drainage
	Beam		Span Direction
	Demolition		

Status Planning

Project		65 Woodwaye Woodley Reading RG5 3HB	
Drawing Title		EXISTING ELEVATIONS	
Drawn		Scale	
NJ		1:50@A1; 1:100@A3	
Date		August 2024	
Drawing No.		Rev.	
18124-03			