


1

Existing Ground Floor Plan
Scale: 1:50

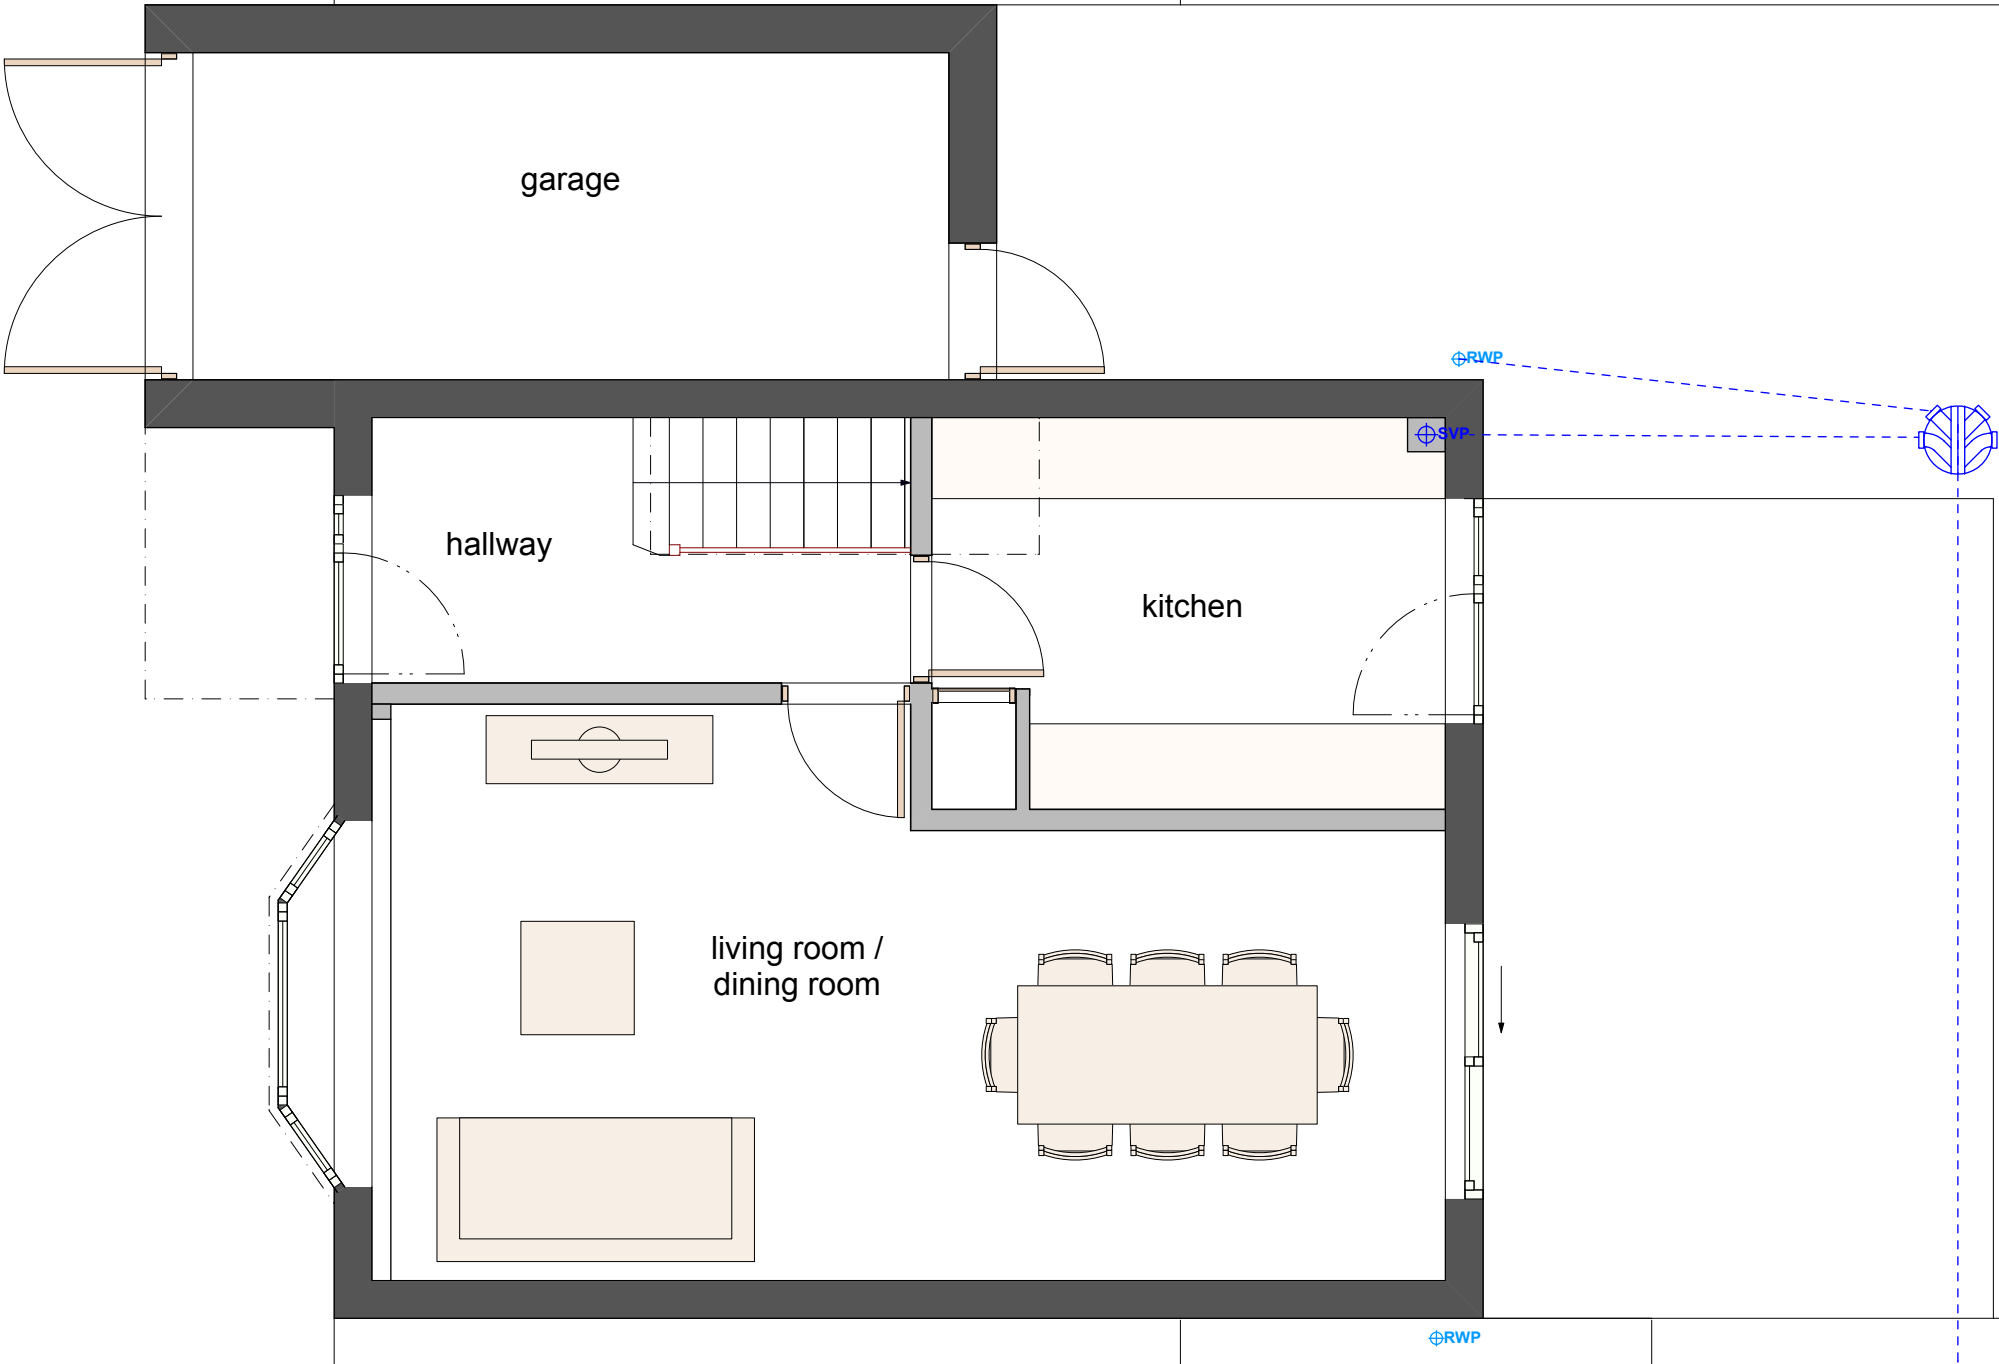

© All information contained within this document remains copyright of Architecture Landscape Urbanism Ltd and shall not be reproduced without prior consent.

- (1) Do not scale from drawings - use written dimensions only.
- (2) All dimensions are in millimeters unless noted.
- (3) All dimensions shall be verified on site before proceeding with the work.
- (4) Architecture Landscape Urbanism Ltd shall be notified of any discrepancies.
- (5) Engineer to specify all structural information.

archlandurb

mail | fergus@archlandurb.co.uk

tel | 07975660833

post | 17 Barrington Close

Oxford OX3 7AX

web | www.archlandurb.com

Client
McQuay

Project Title 34 Bowyer Crescent, Wokingham, Berkshire RG40 1TF			Drawing Title Ground Floor Existing	
Drawn Date 14/04/2026	Drawn FNMA	Checked FNMA		
Scale 1:50	Status PRELIMINARY	Drawing No. ALU263 001	Revision	